



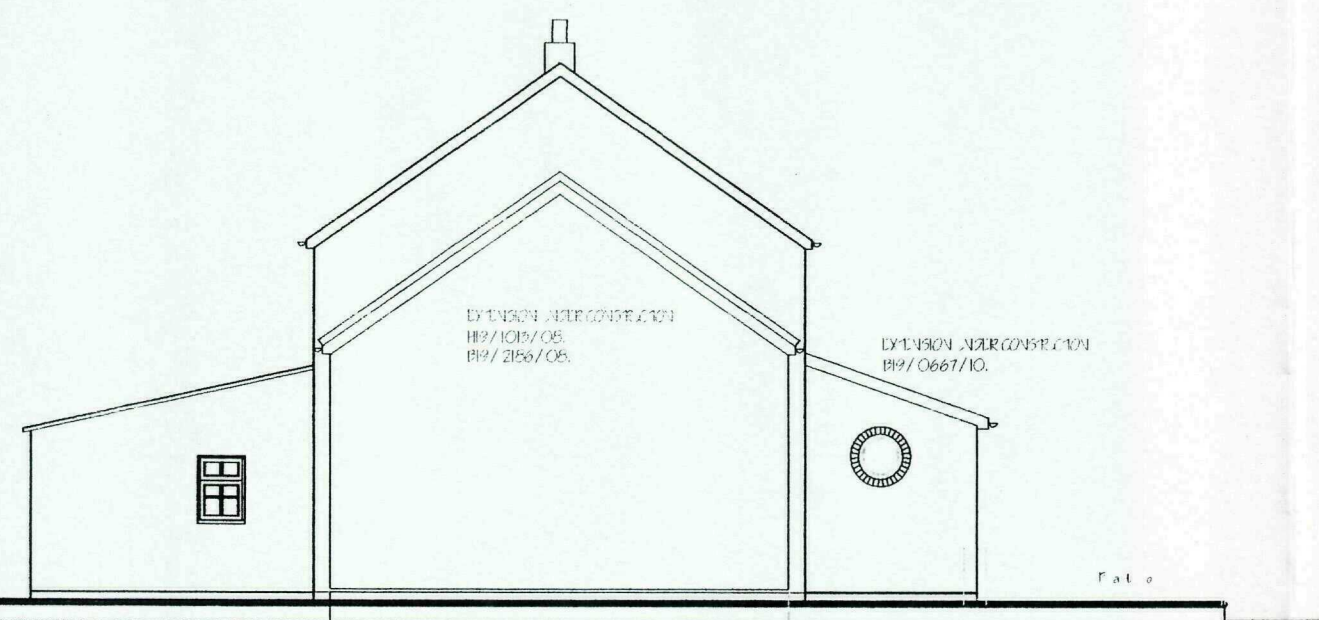

SOUTH ELEVATION.

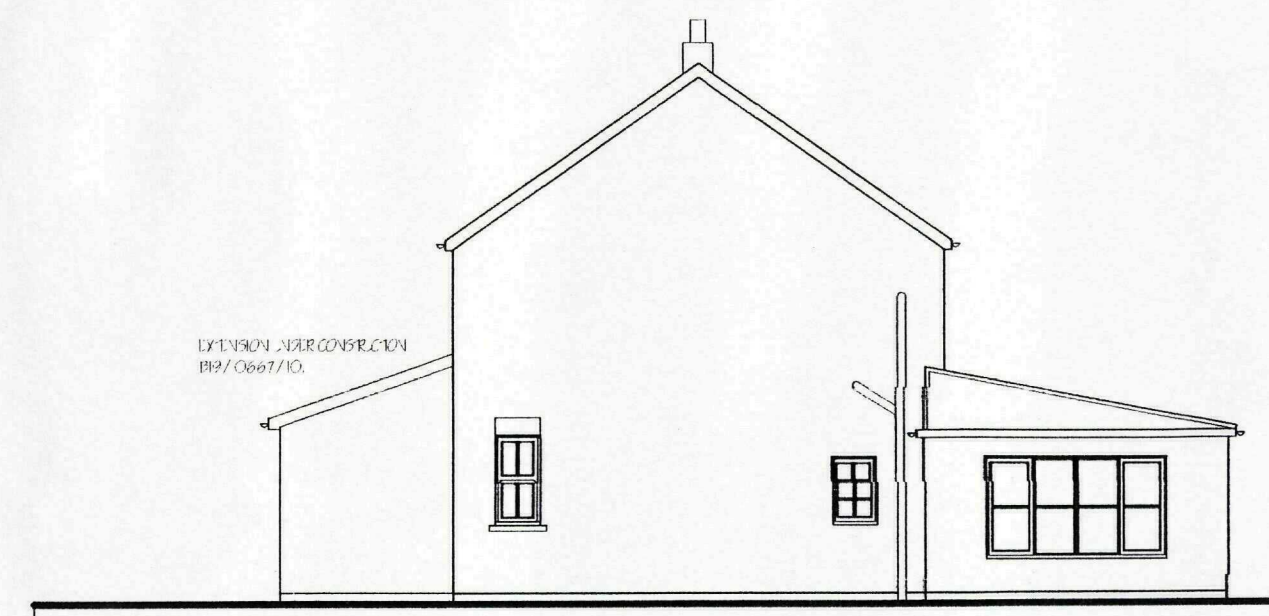


WEST ELEVATION.




EAST ELEVATION.




NORTH ELEVATION.

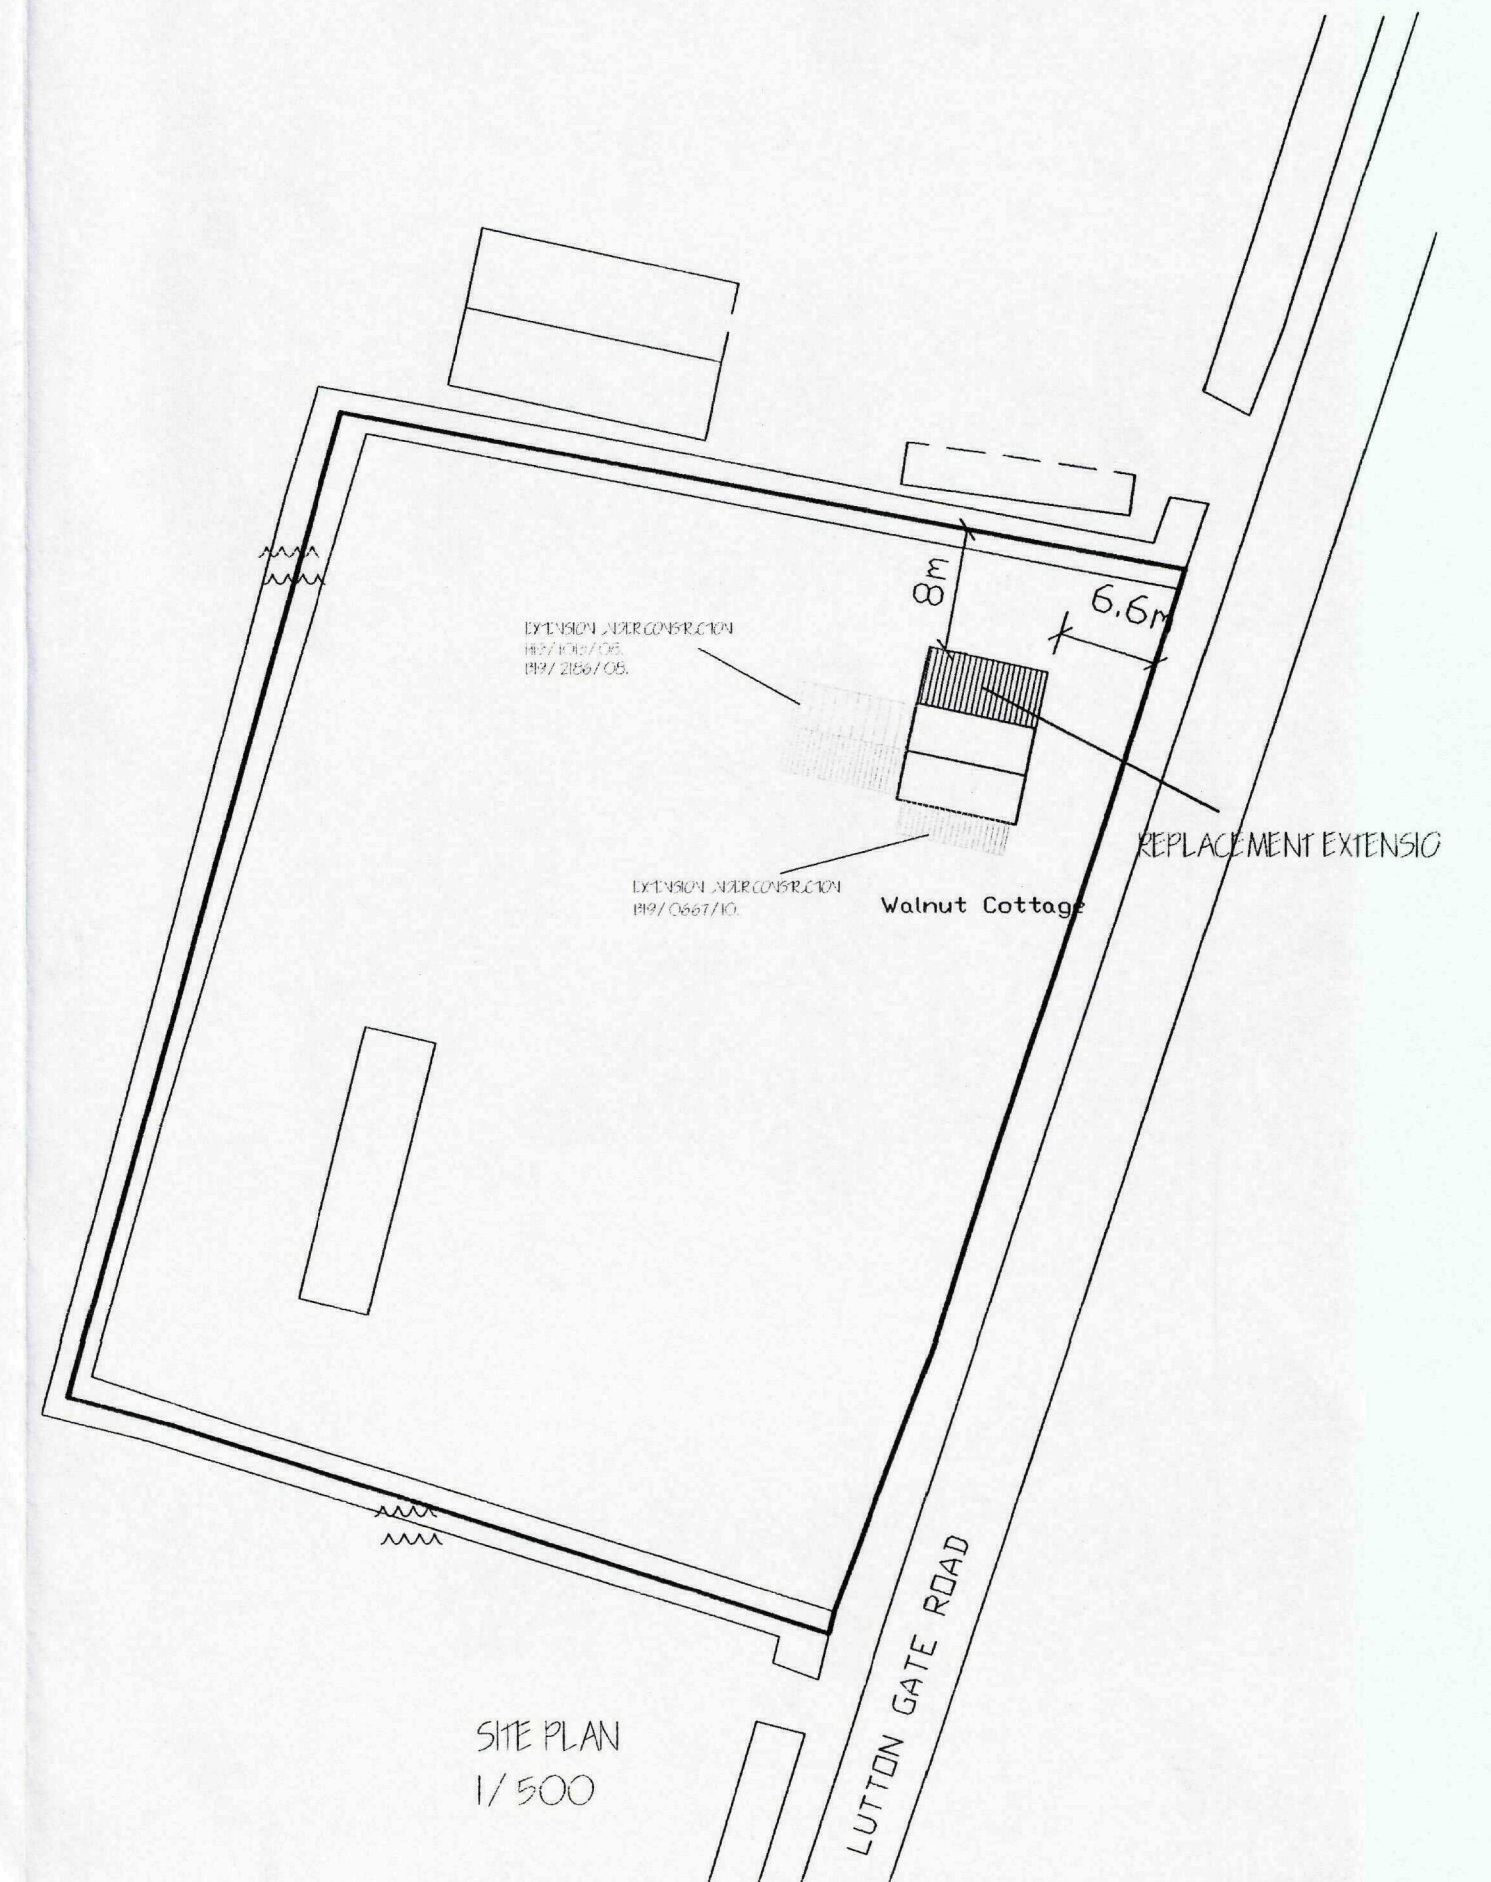


SITE PLAN
1/500

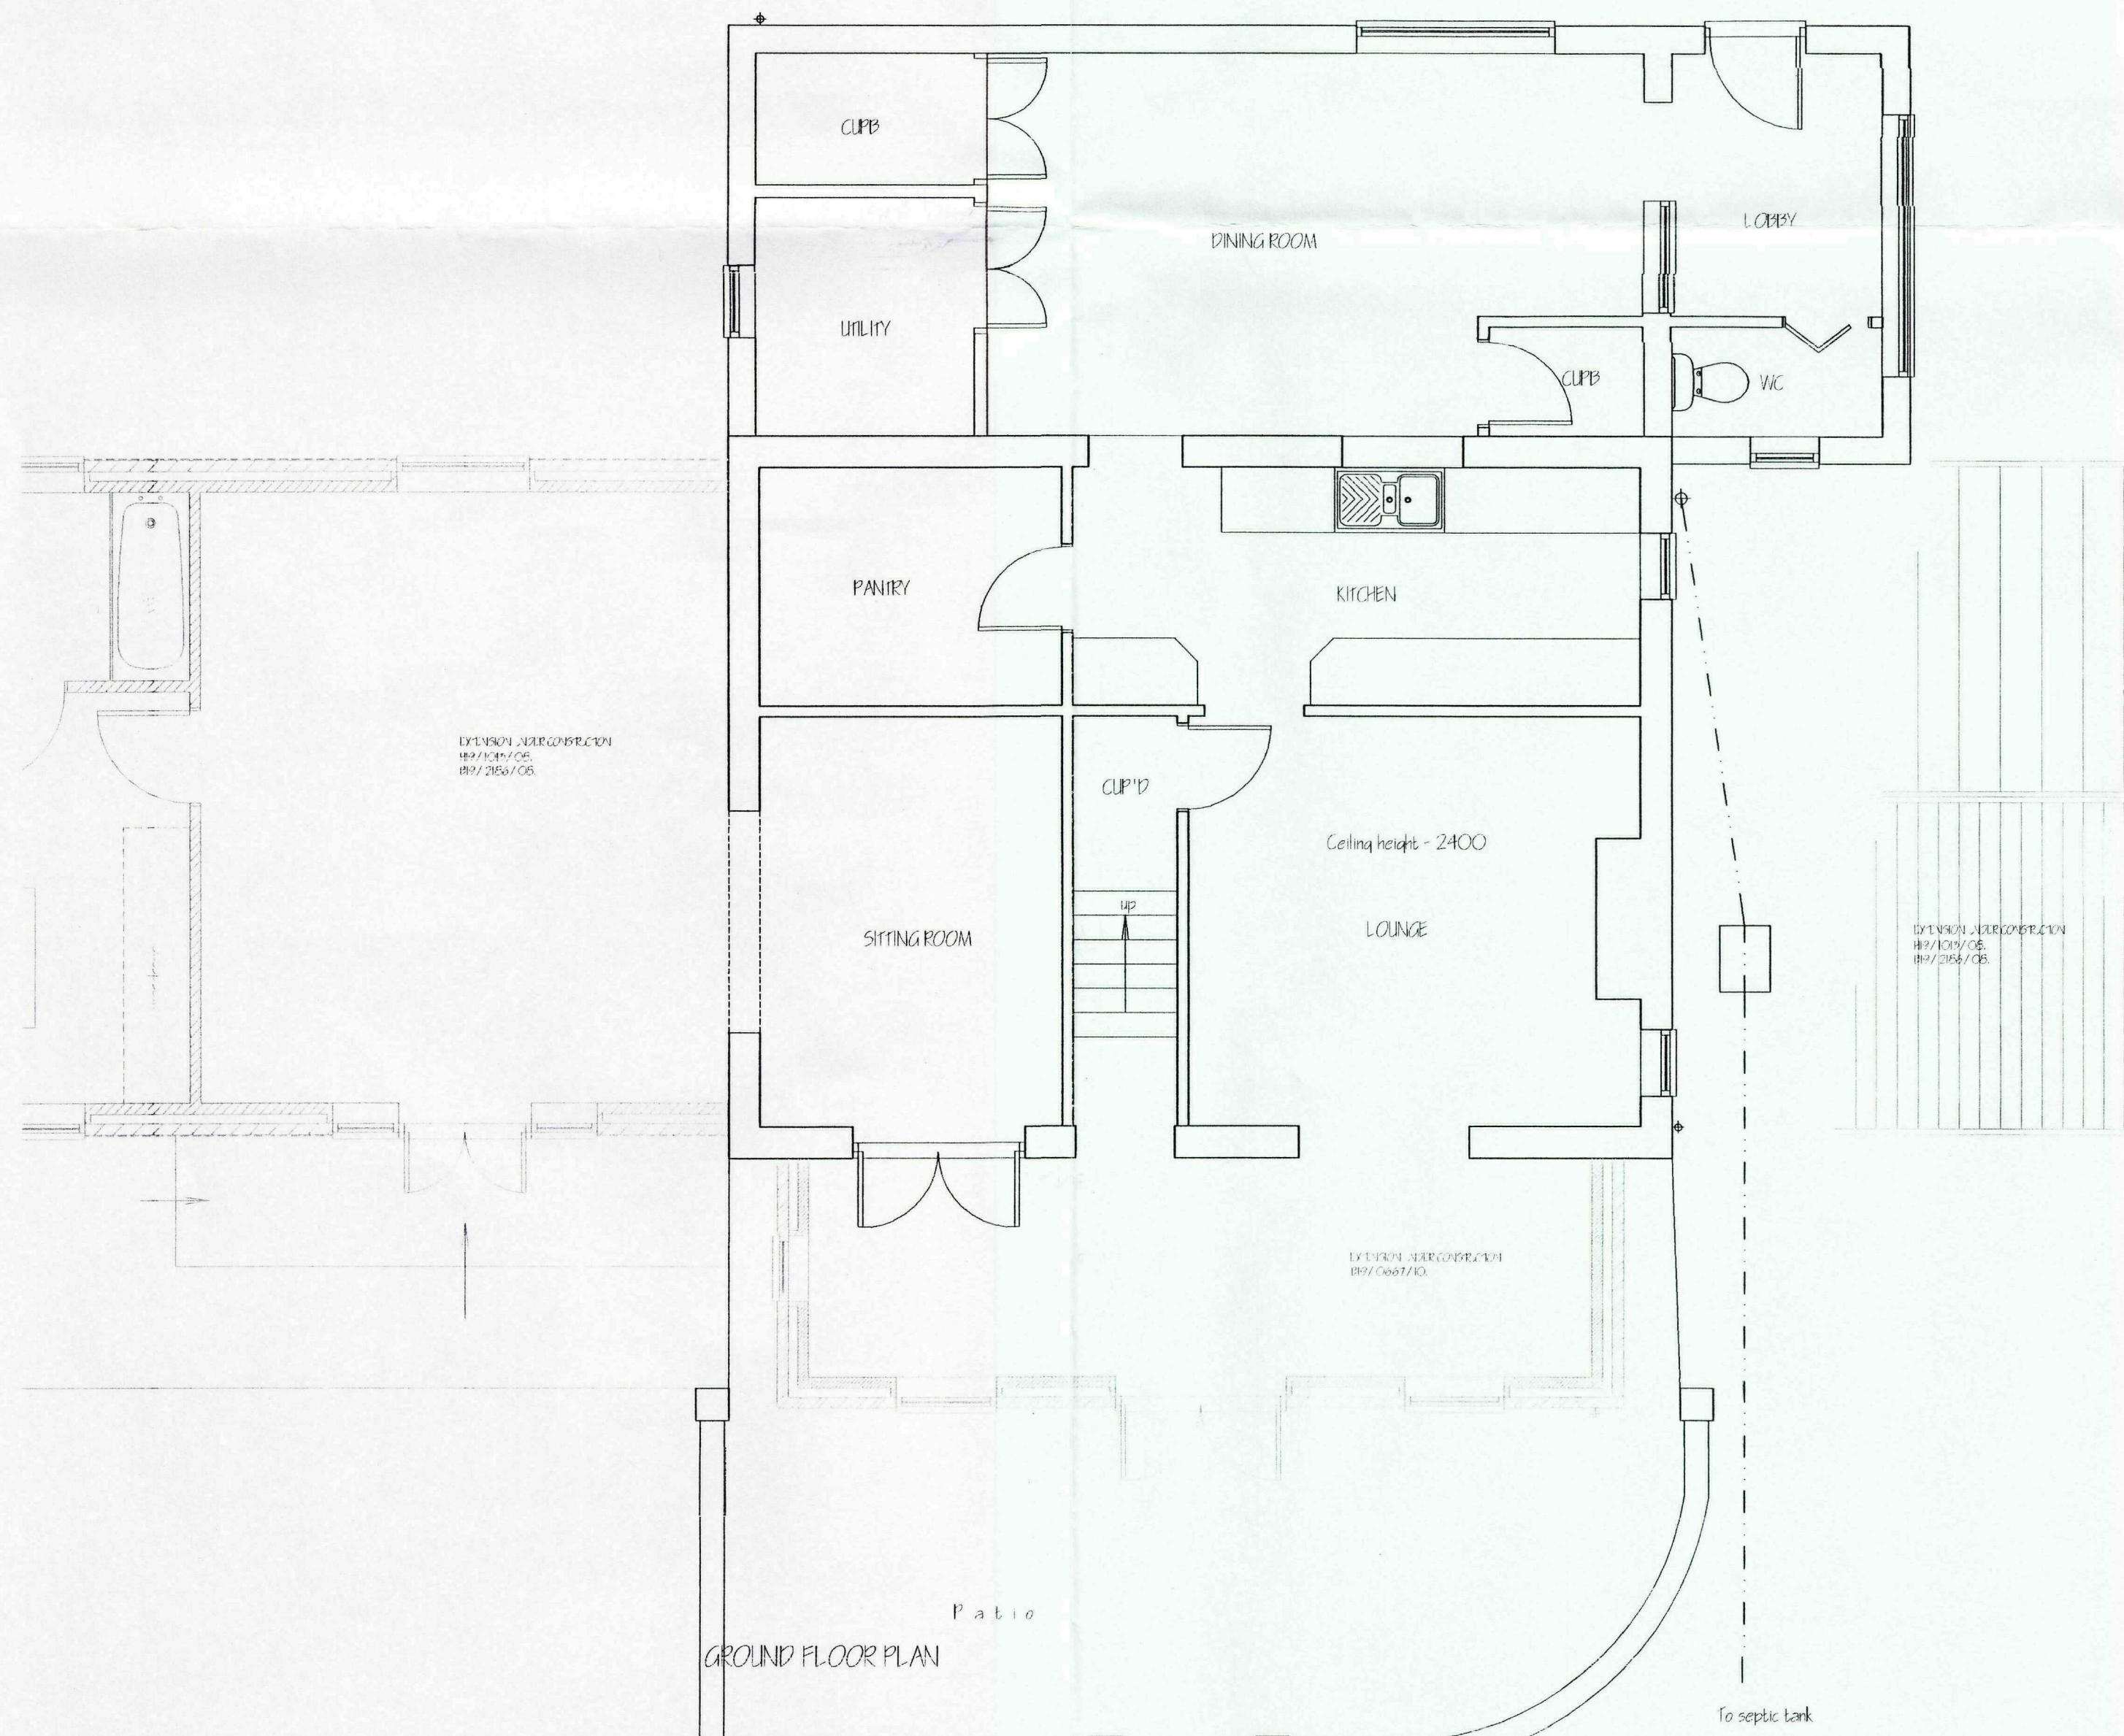

GROUND FLOOR PLAN

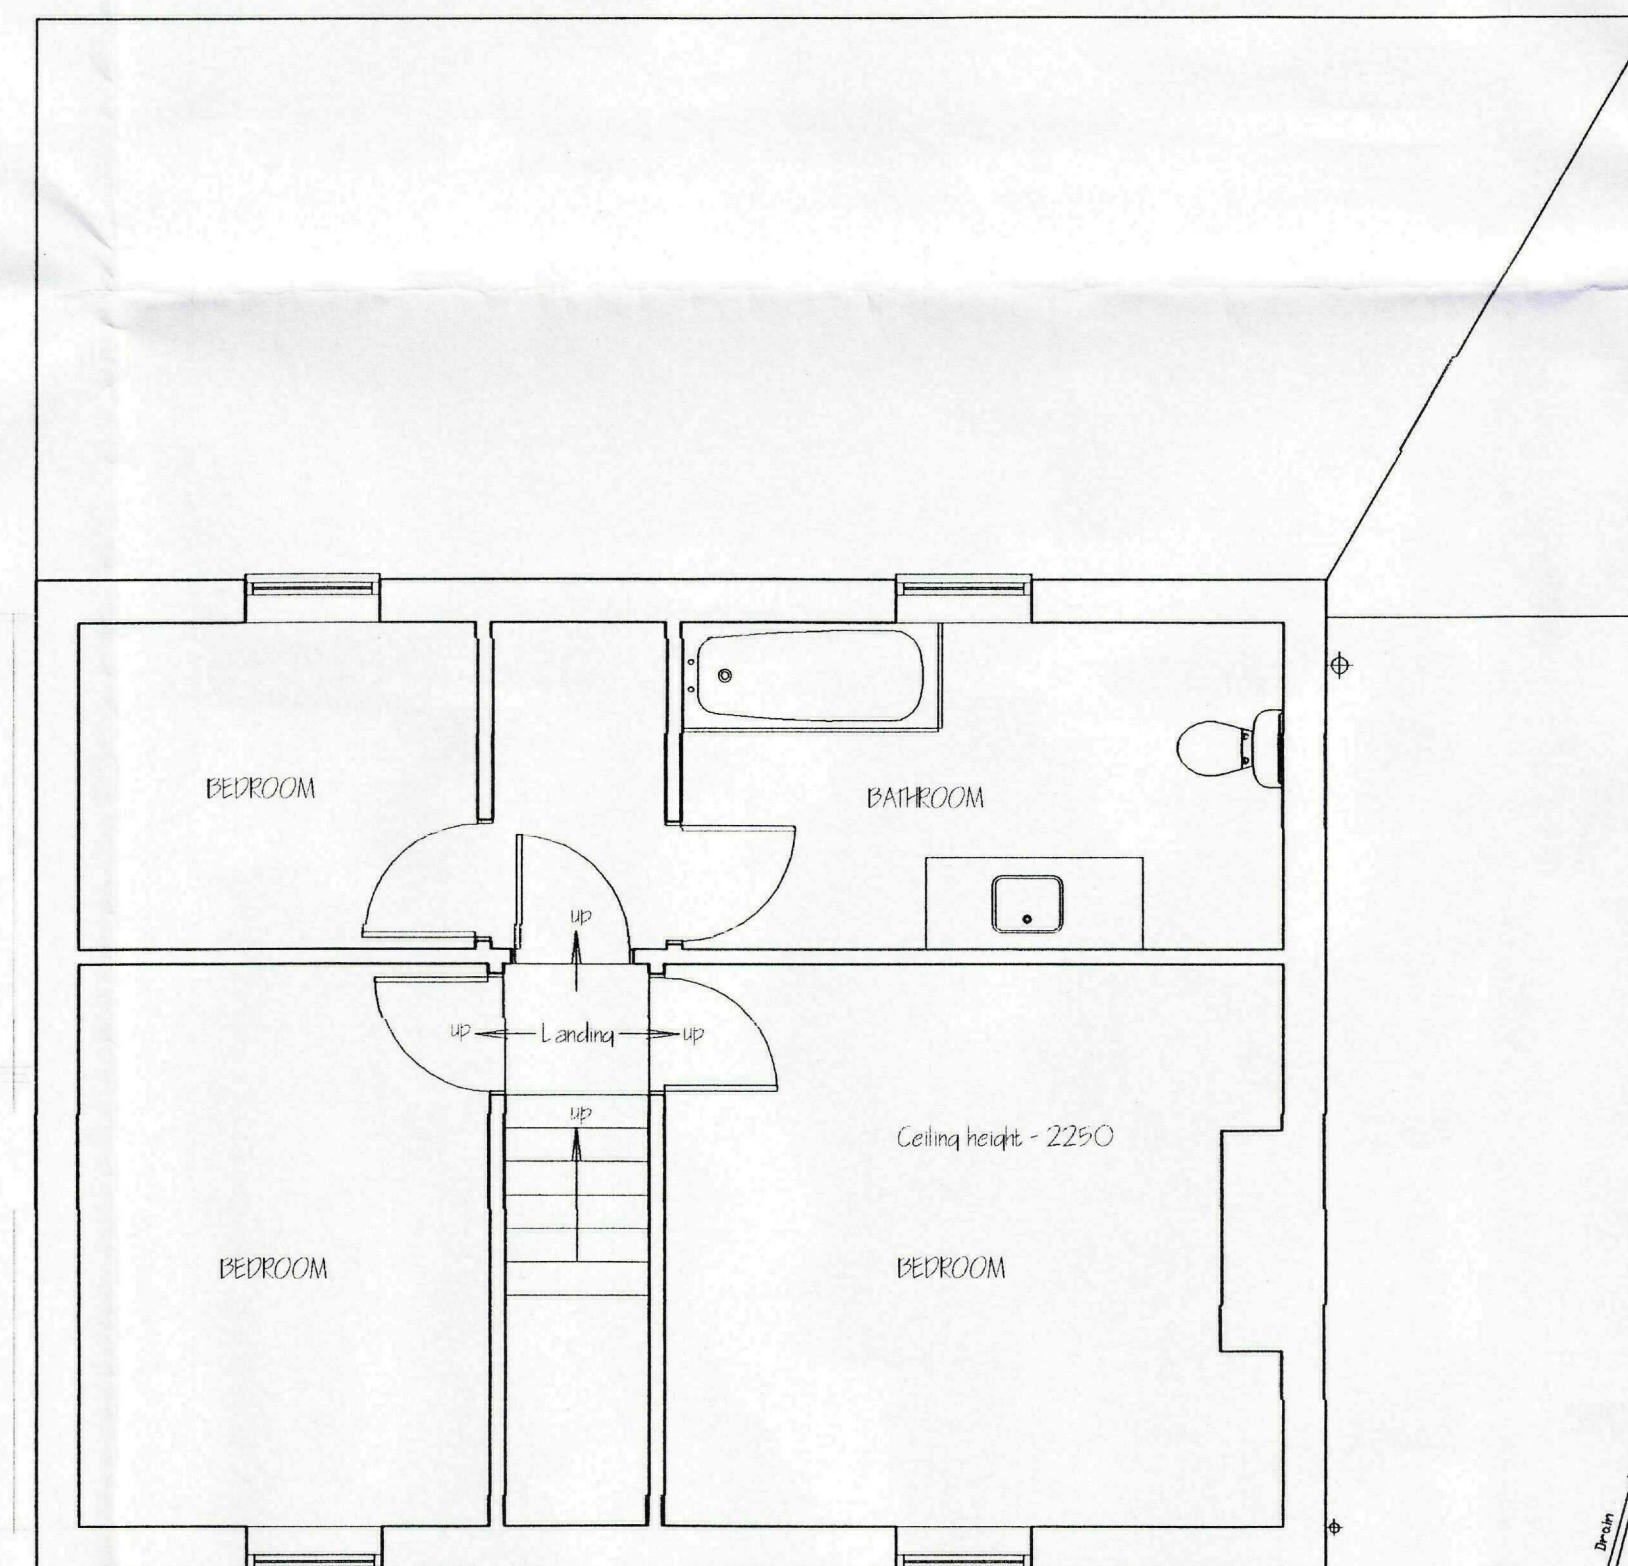

FIRST FLOOR PLAN

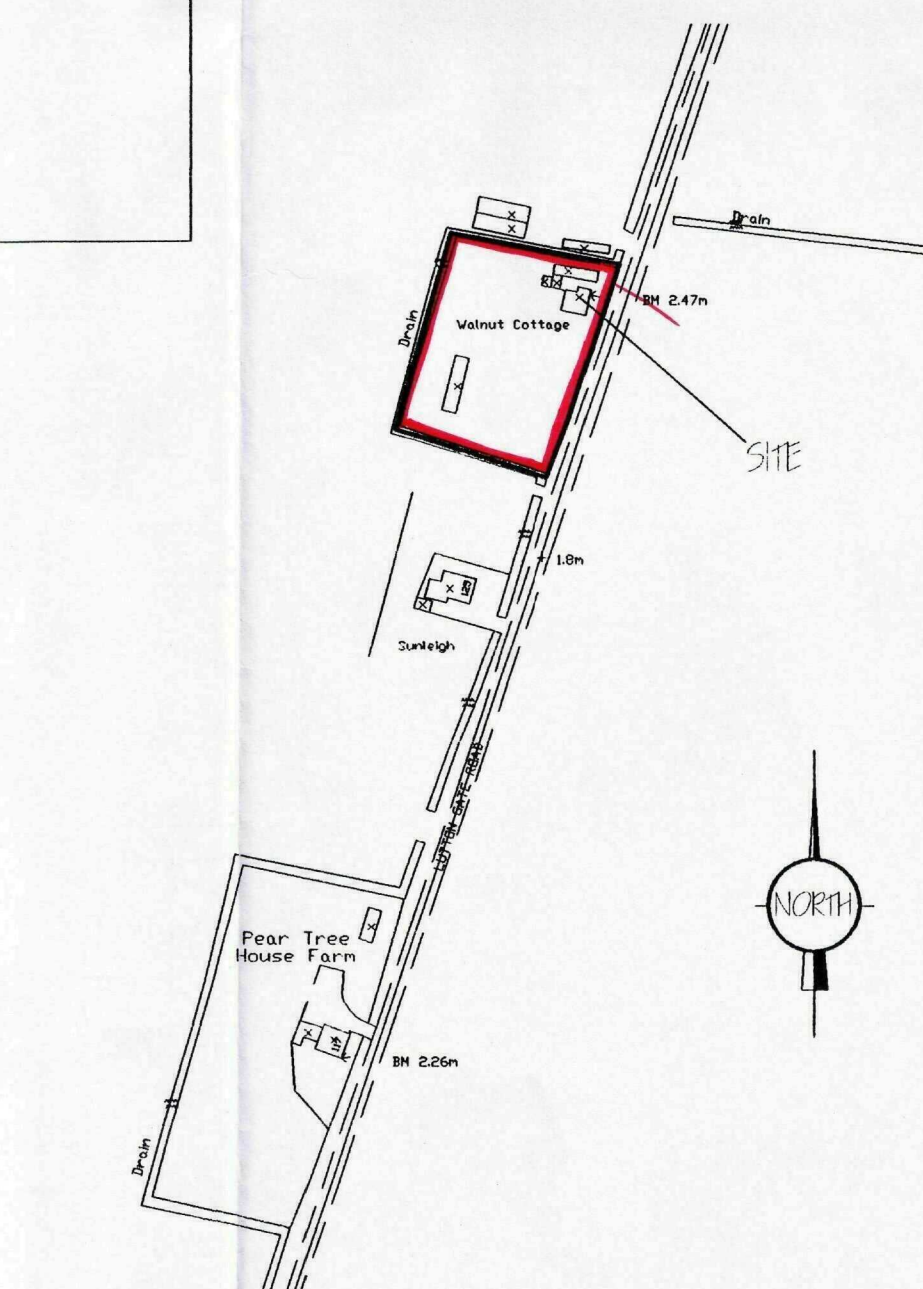

LOCATION PLAN
1/2500

G. R. MERCHANT LTD. I. ENG AMICE FIWO ARCHITECTURAL, STRUCTURAL AND LAND DRAINAGE CONSULTANTS 4 Wrights Mews 12A Park Road, Holbeach, Spalding, Lincs. PE12 7EE Tel: 01406 490800 Fax: 01406 425744 E-Mail: gr-merchant@btconnect.com	
Project REPLACEMENT EXTENSION (NORTH) WALNUT COTTAGE 131 LUTON GATE ROAD, GEDNEY HILL, Lincs. PE12 0QJ	
Client MR. & MRS. J. MARTIN.	
Drawing FLOOR PLANS & ELEVATIONS - EXISTING SITE & LOCATION PLANS.	
Job Ref. 2172-10	Drawing No. 01.
Date OCT '10	Drawn SLH.
Scales 1/50, 1/100. (unless otherwise stated)	
DO NOT SCALE FROM THIS DRAWING <small>This drawing is copyright and may not be altered, reproduced or used for any other purpose other than that for which it is issued. The General Contractor is to check all dimensions, on site and report any discrepancies to the Architect. All details shown on this drawing including foundations are based upon typical site conditions related to the area. No responsibility can be accepted for abnormal conditions which may be discovered during construction unless reported to the Architect as they arise and then only on the basis of a written instruction. The drawings are not to be used for any other purpose than to establish specific site conditions before foundation work is undertaken. This drawing is issued in the context of information contained and does not purport to constitute a full specification of the work. It is a safety for the purpose of obtaining Planning / Building Regulations approval. This drawing must not be used as a contract document. The work will be supervised or inspected on site by G.R. Merchant or any representative thereof. It is the client's responsibility to ensure that all materials to be used are of the correct specification and that all components and materials etc. to be used meet and exceed all, in detail accordance with manufacturers' instructions and relevant code of practice. Materials shall conform to appropriate British standard specifications or BSAs certificate of European code equivalent. The Employer / Client shall ensure that the selected contractor is competent with all aspects of necessary work in accordance with Health and Safety legislation for Building and Work places. The Employer / Client is advised that should the work be used to comply with the Construction Design and Management Regulations an independent Planning Supervisor will be required. The work shall comprise of all that is shown on the drawing and details. Work that may not specifically be shown may be reasonably inferred as necessary to carry out the work, shall be covered by the Employer / Client and the contractor shall be responsible for the safety of the Party Wall etc. Act 1998, when building in close proximity to adjoining existing buildings.</small>	

SHEC
Planning & Development
- 4 NOV 2010
Ref: 0922-10



ref: revision _____ date _____

G. R. MERCHANT LTD.

I.ENG AMICE FIWO

**ARCHITECTURAL, STRUCTURAL
AND LAND DRAINAGE
CONSULTANTS**

4 Wrights Mews
12A Park Road, Holbeach,
Spalding, Lincolnshire PE11 7ZE
Tel: 01406 490800
Fax: 01406 425744
E-Mail: gr.merchant@btconnect.com

SM

Project
REPLACEMENT EXTENSION (NORTH)
WALNUT COTTAGE
131 LUTON GATE ROAD,
GEDNEY HILL, LINC'S, PE12 0QJ.

Client
MR. & MRS. J. MARTIN.

Drawing

FLOOR PLANS & ELEVATIONS
- PROPOSED

Job Ref.	Drawing No.
2172-10	02.

Date	Drawn
OCT '10	S.H.

Scales
1/50, 1/100, (unless otherwise stated)

[illegible]