




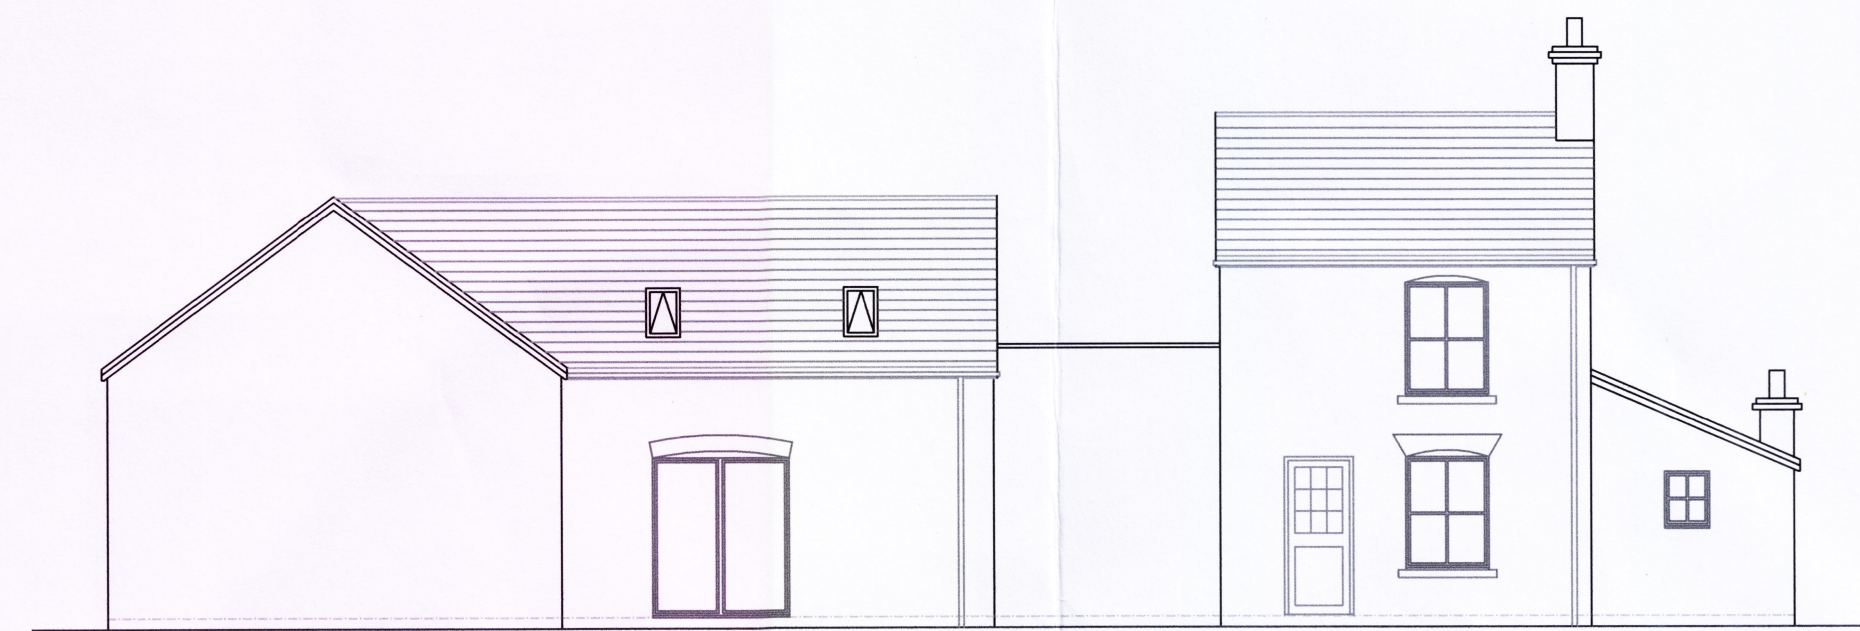

SIDE ELEVATION

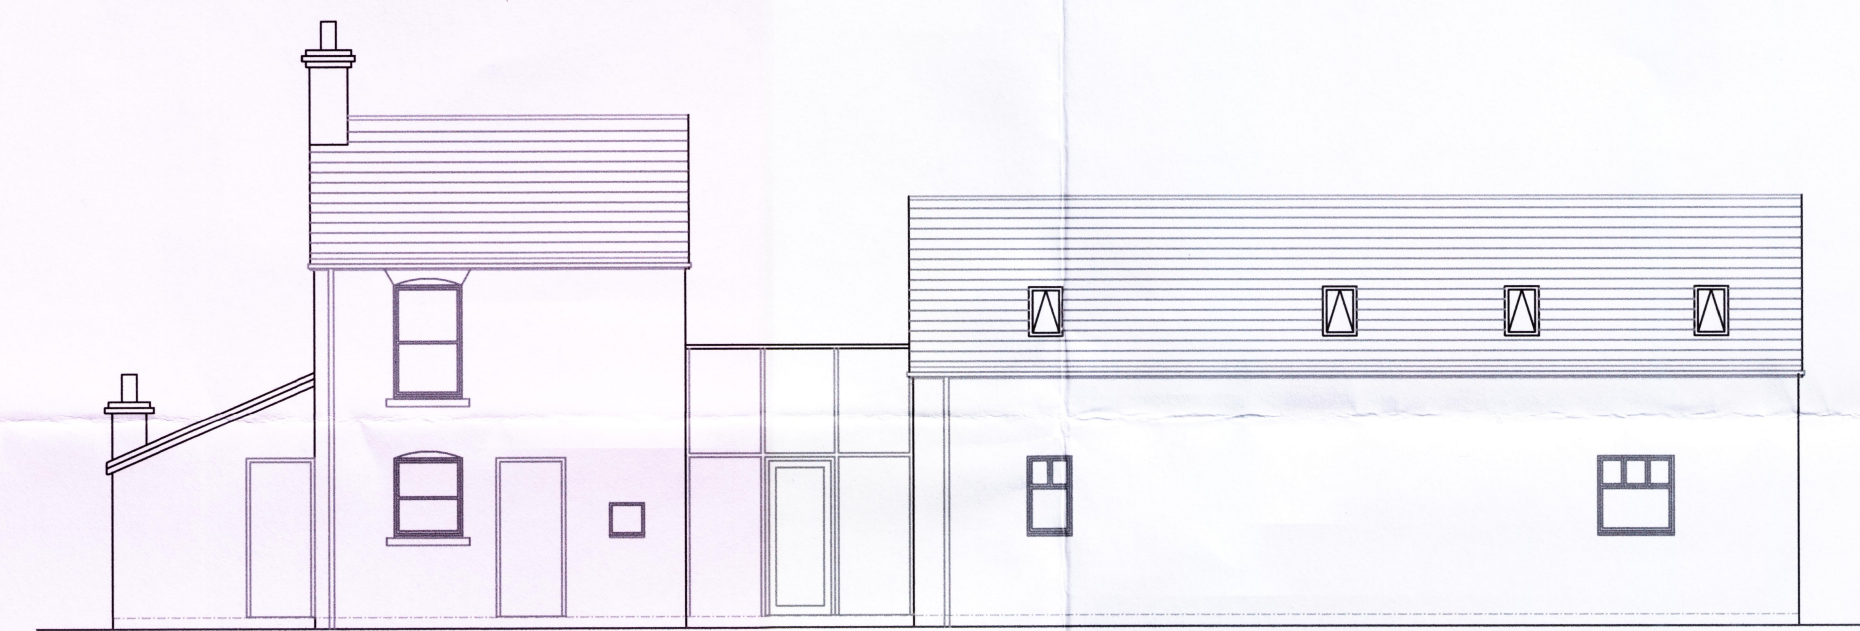


SIDE ELEVATION

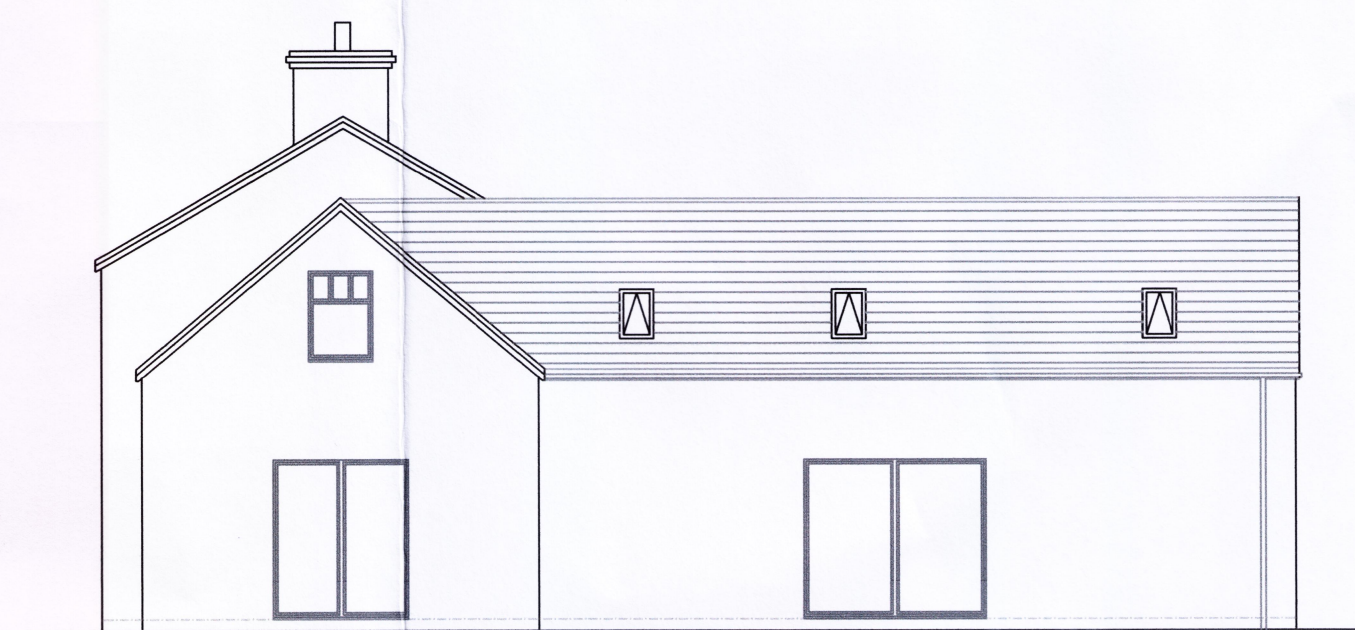

REAR ELEVATION



FIRST FLOOR PLAN

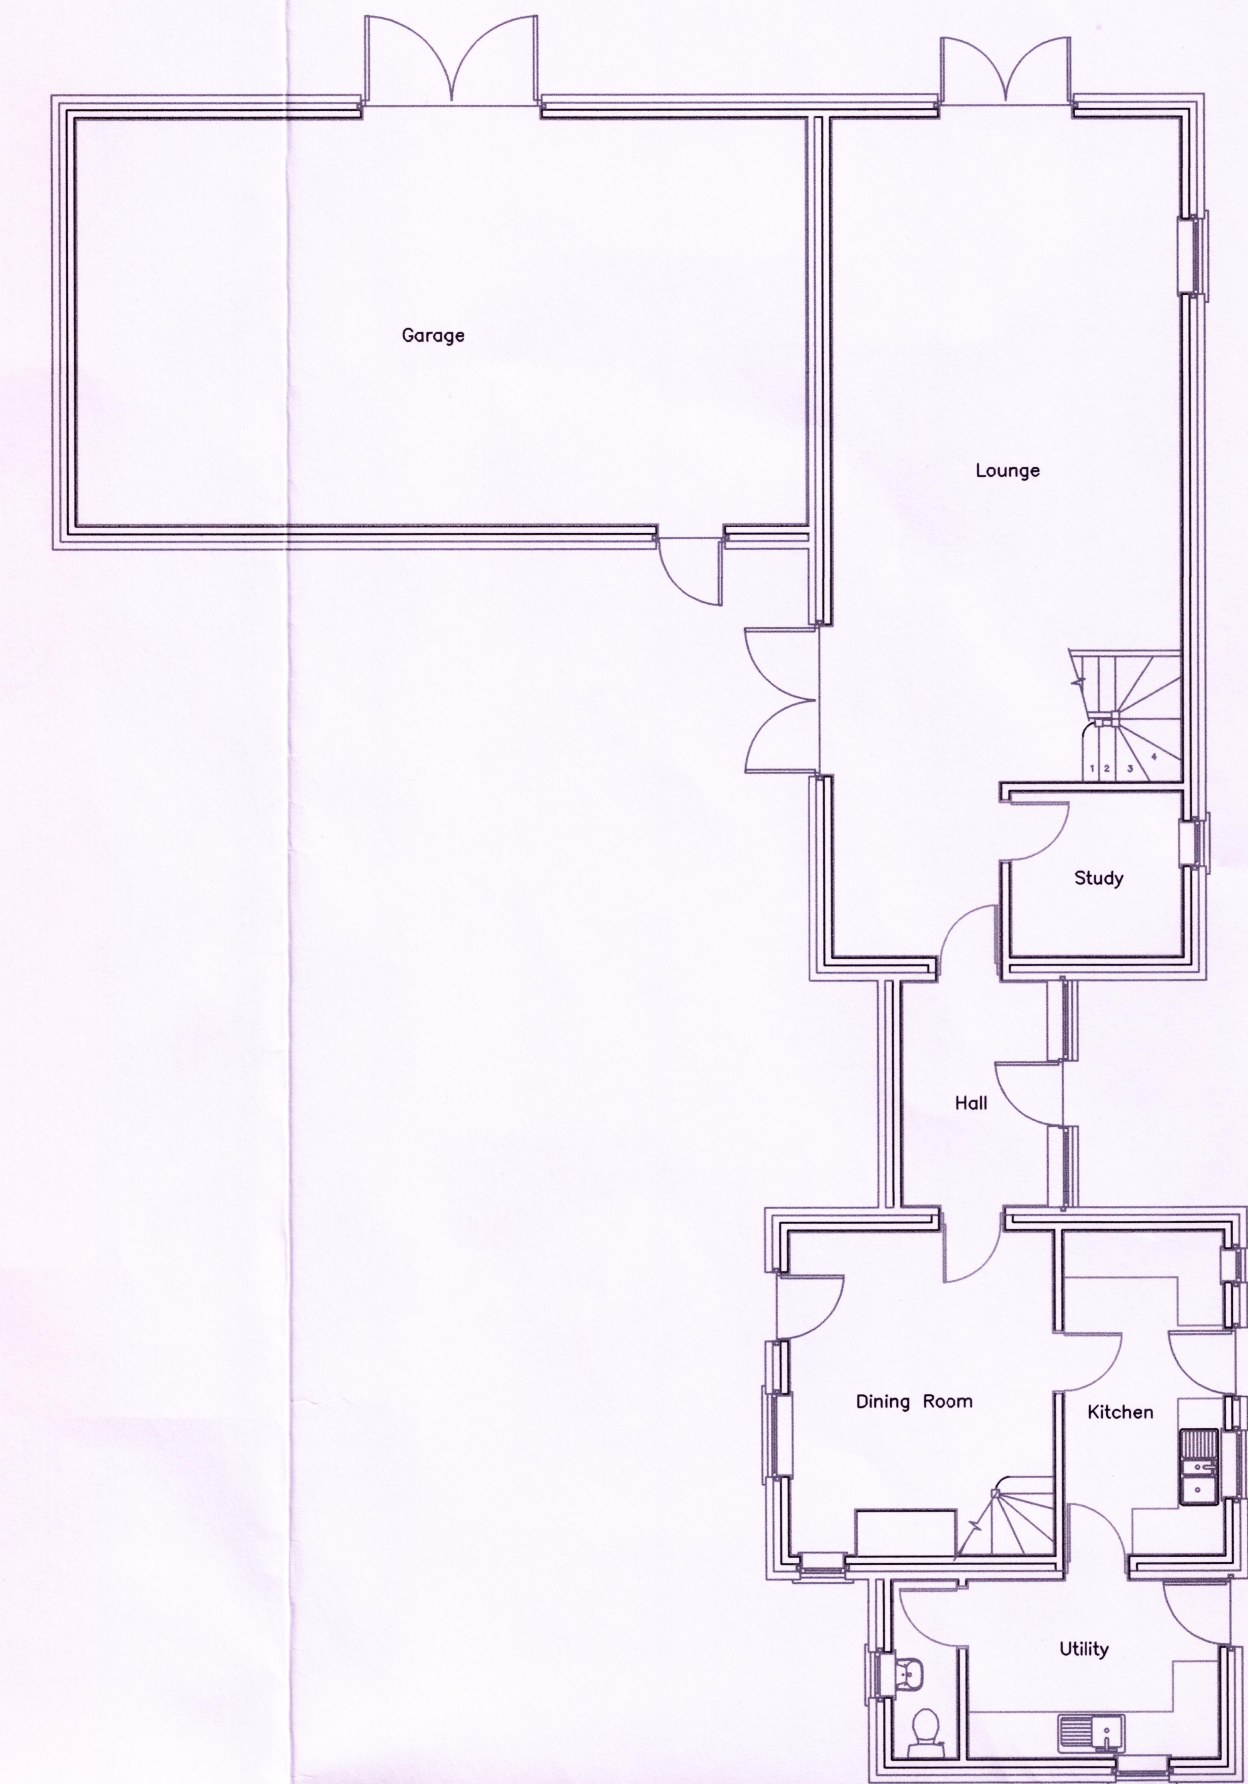

GROUND FLOOR PLAN



FRONT ELEVATION

No	Description	Date	Dm
Revision			
Project	Proposed Alterations @ 15, Luttongate, Gedney Hill, Lincs.		
Drawing	Existing Elevations & Floor Plans.		
Drg No	GH/50	Scale	1:100
M. V. G. DESIGN			
M.V.G Design Dovecote House Dovecote Close Barton Seagrave Northants. NN15 6GT Tel: 01536 410309 Fax: 01536 410309			