



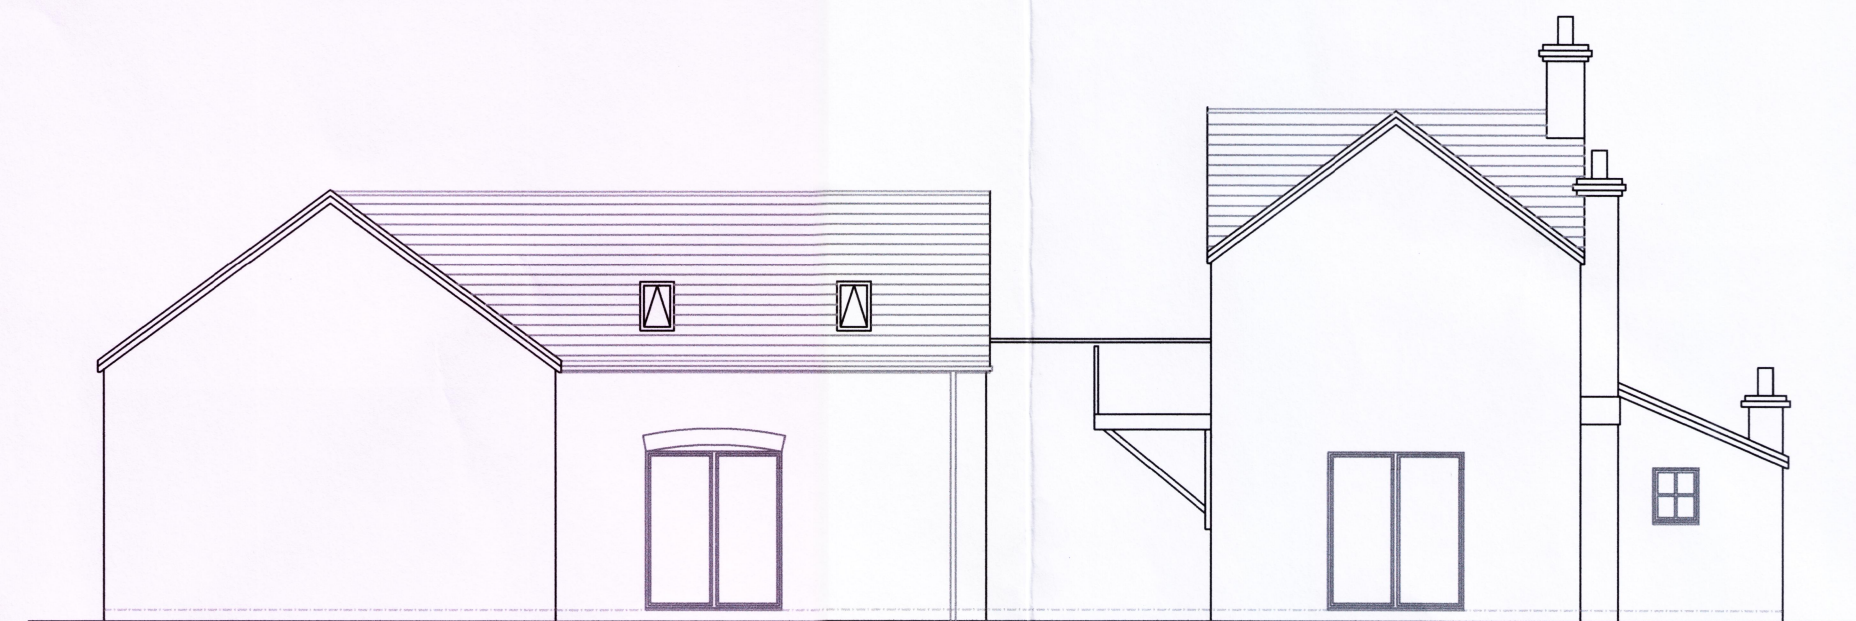



SIDE ELEVATION

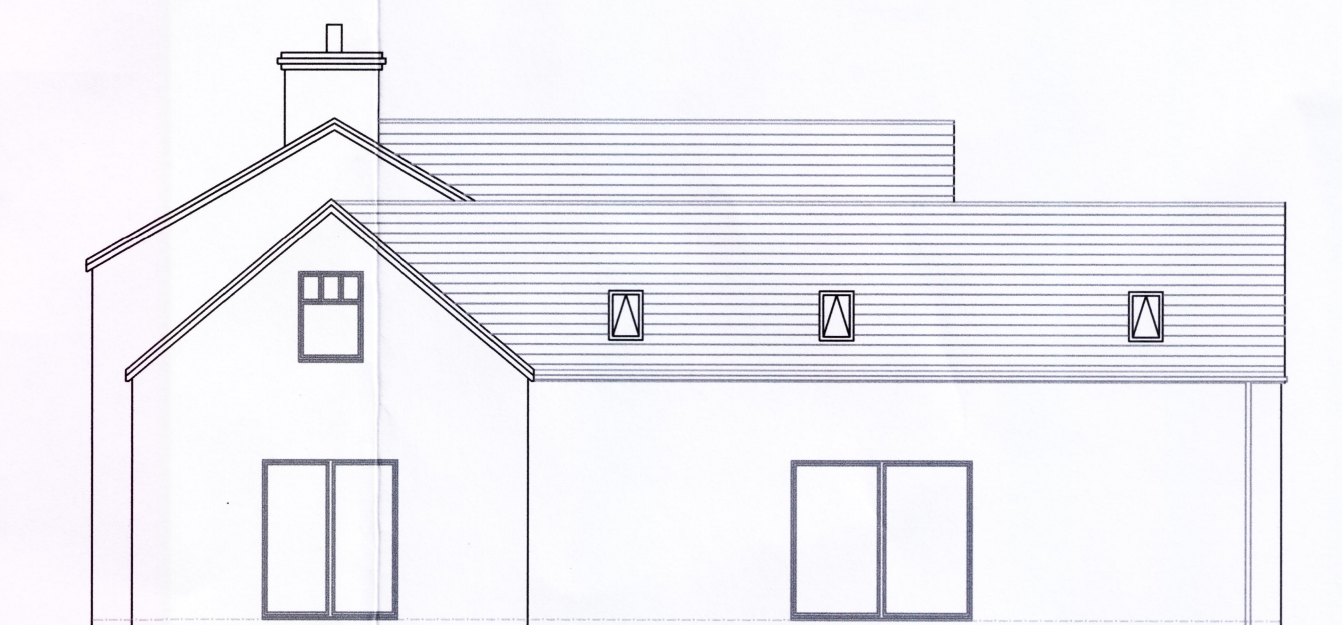


SIDE ELEVATION




REAR ELEVATION

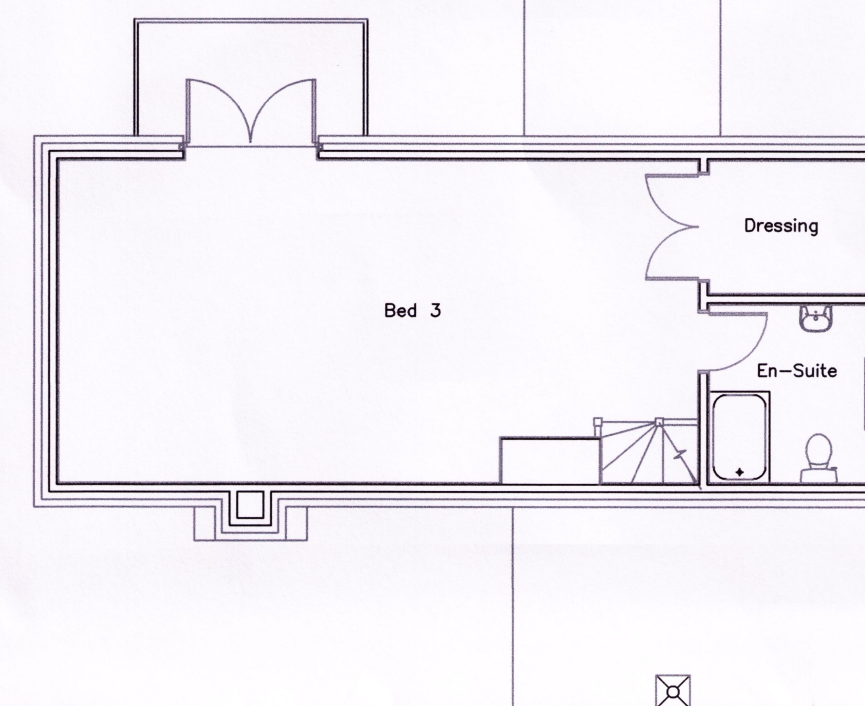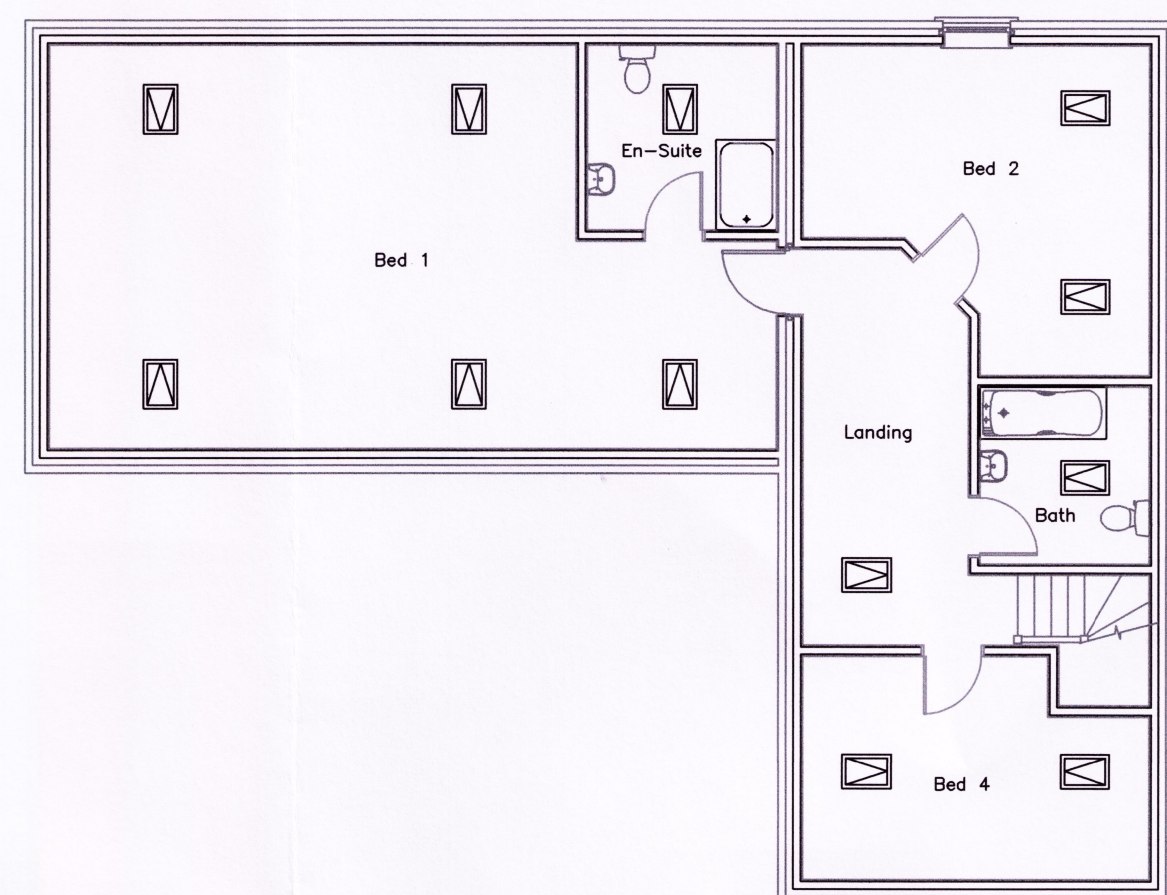

FIRST FLOOR PLAN

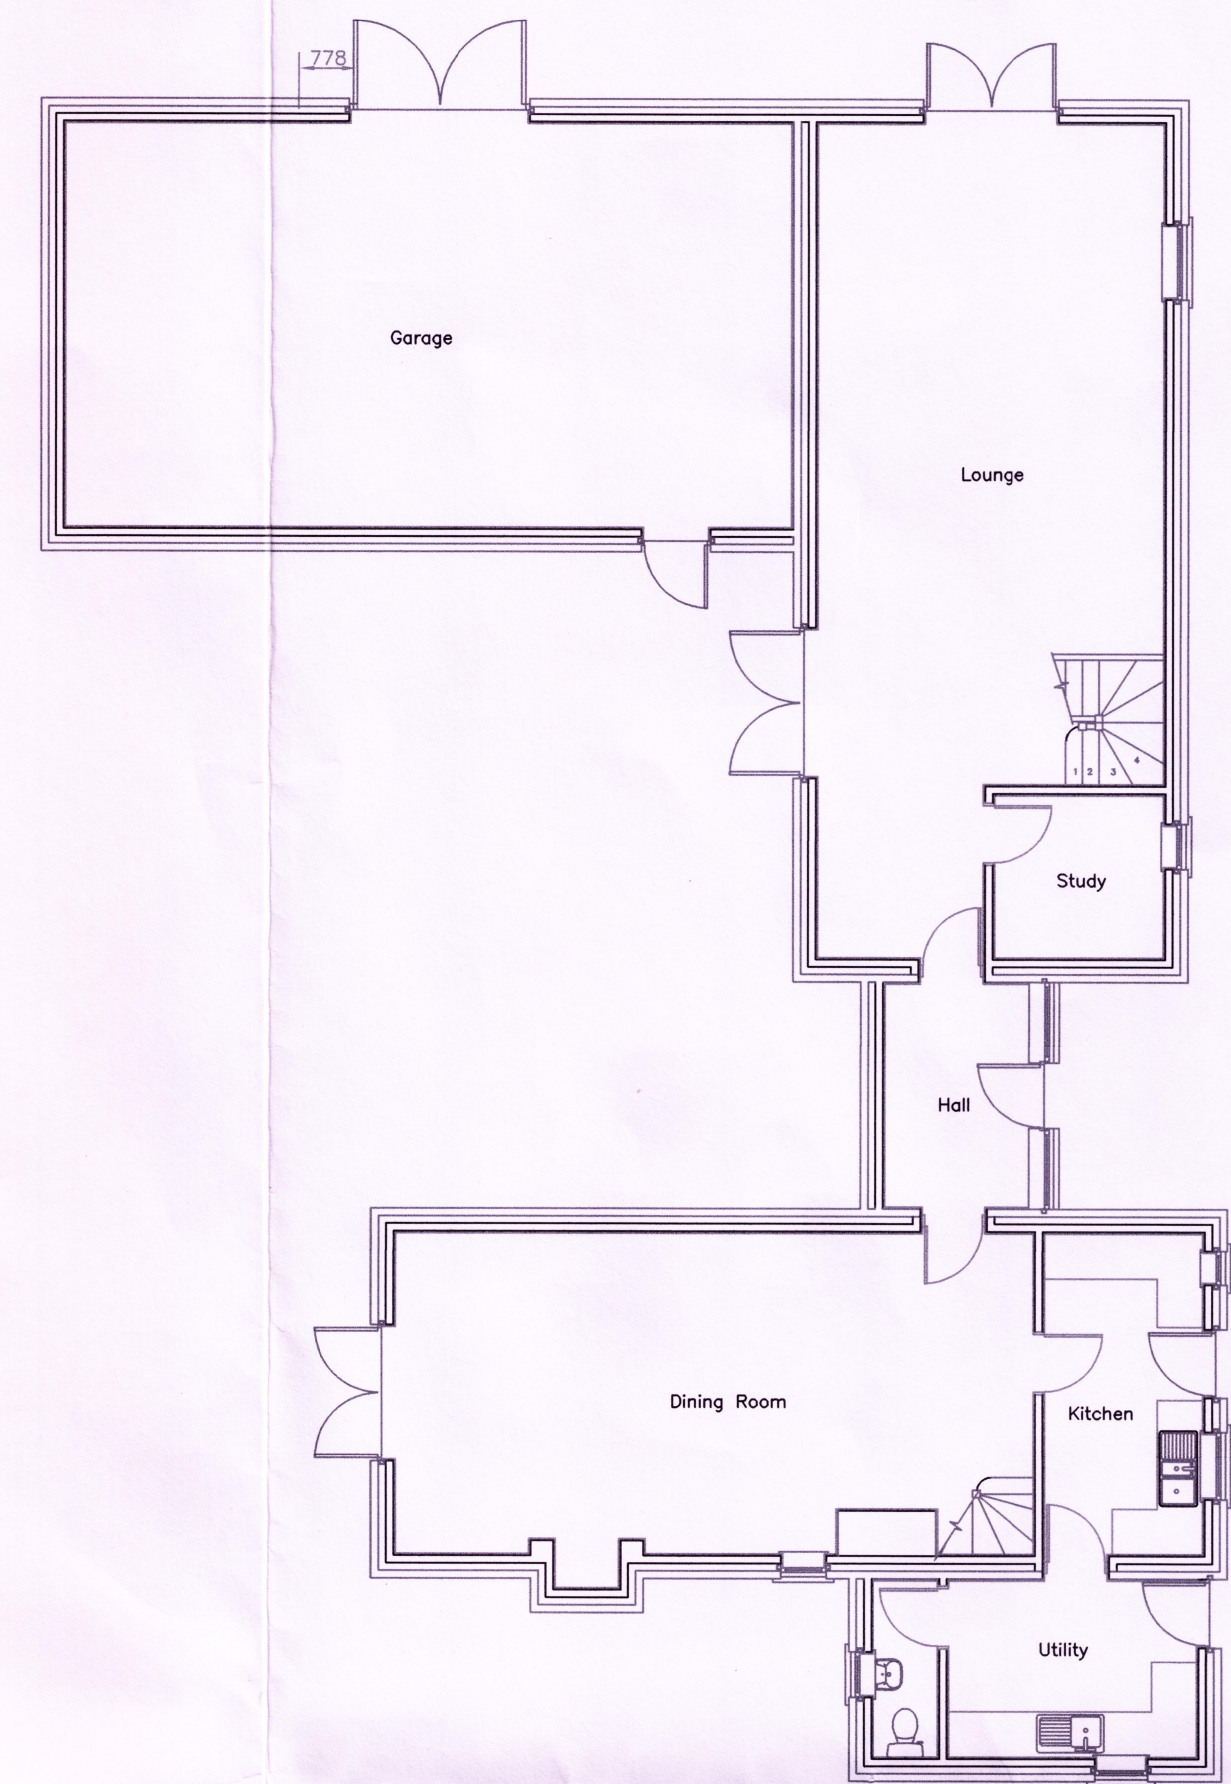

GROUND FLOOR PLAN

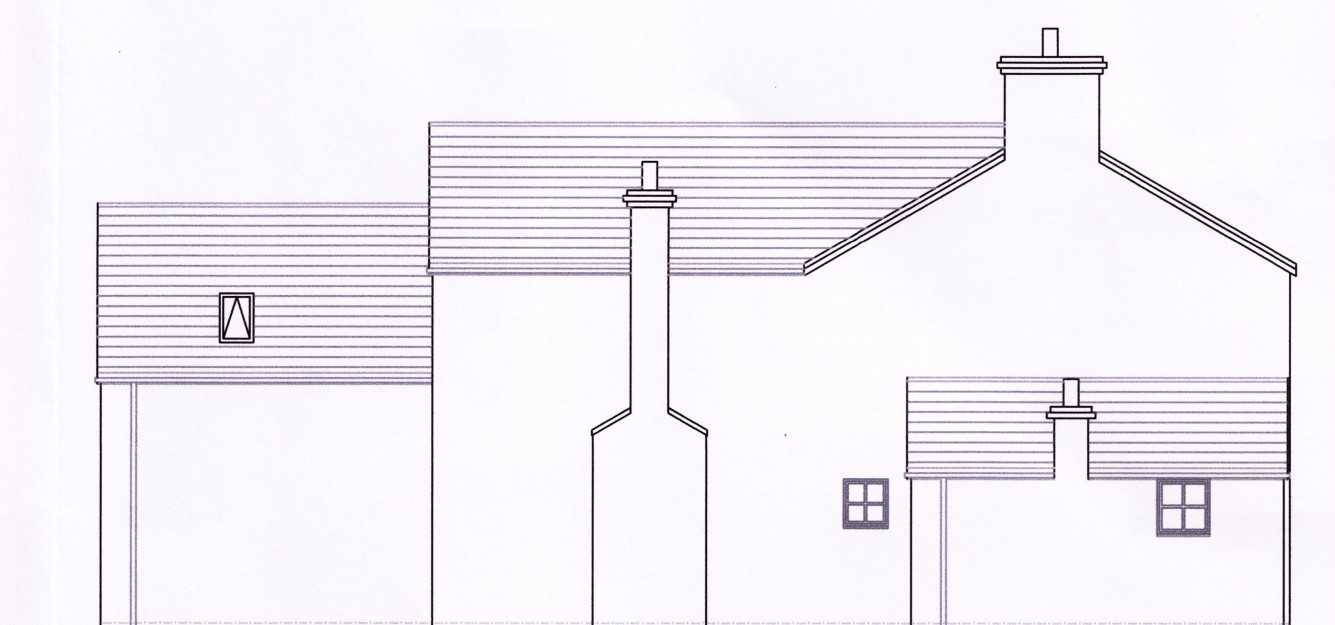

FRONT ELEVATION

No	Description	Date	Drm
Revision			
Project	Proposed Alterations @ 15, Luttongate, Gedney Hill, Lincs.		
Drawing	Proposed Elevations & Floor Plans.		
Drg No	GH/51	Scale	1:100

M. V. G.
DESIGN

M.V.G Design
Dovecote House
Dovecote Close
Barton Seagrave
Northants. NN15 6GT
Tel: 01536 410309
Fax: 01536 410309