




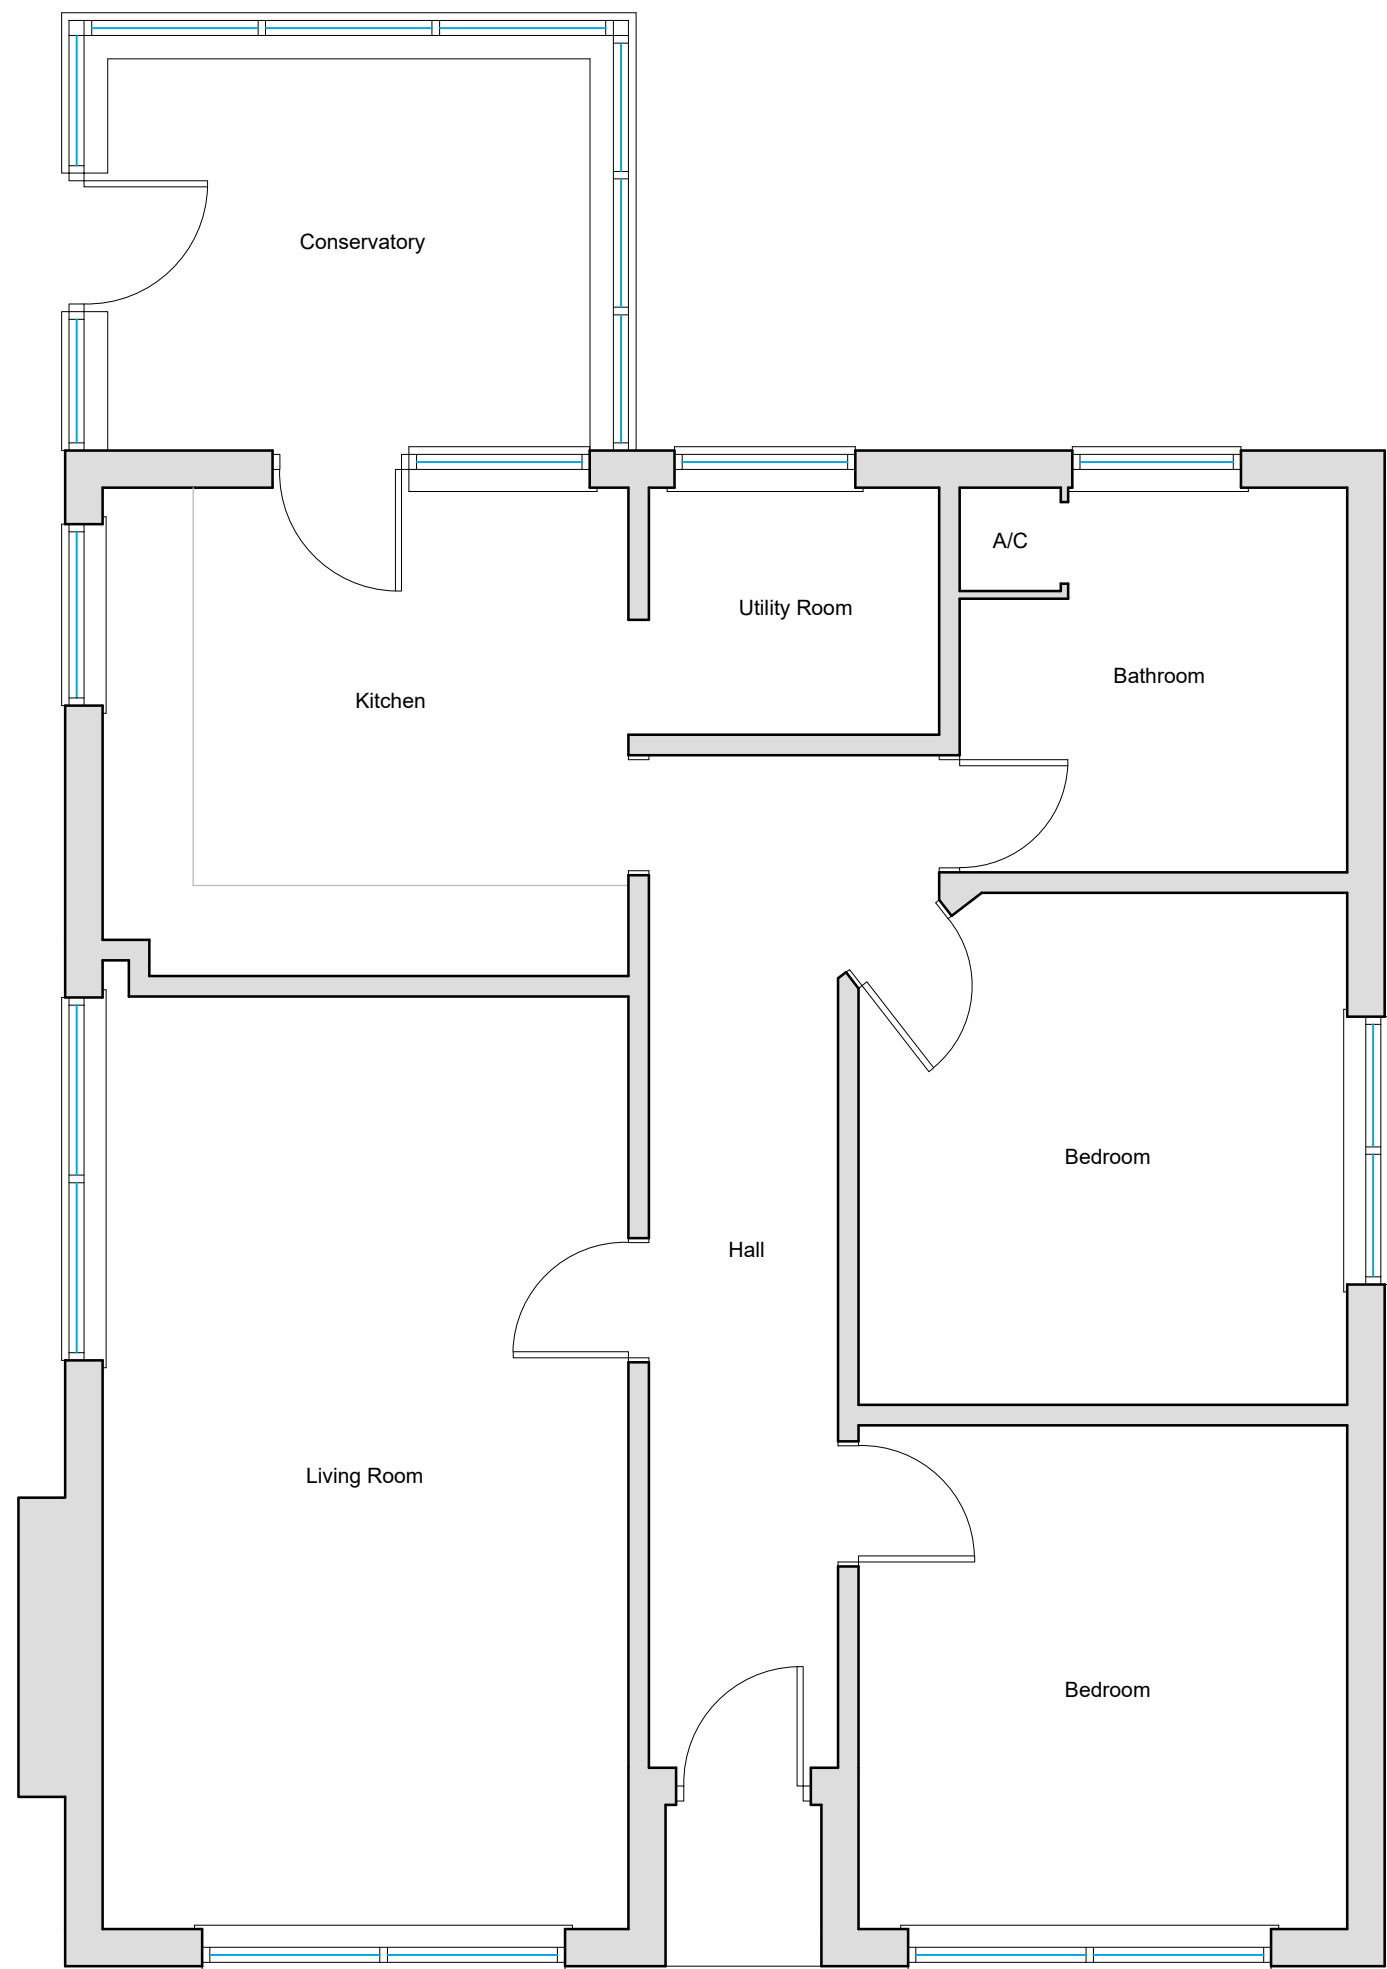

Existing Ground Floor Plan
Scale 1:50

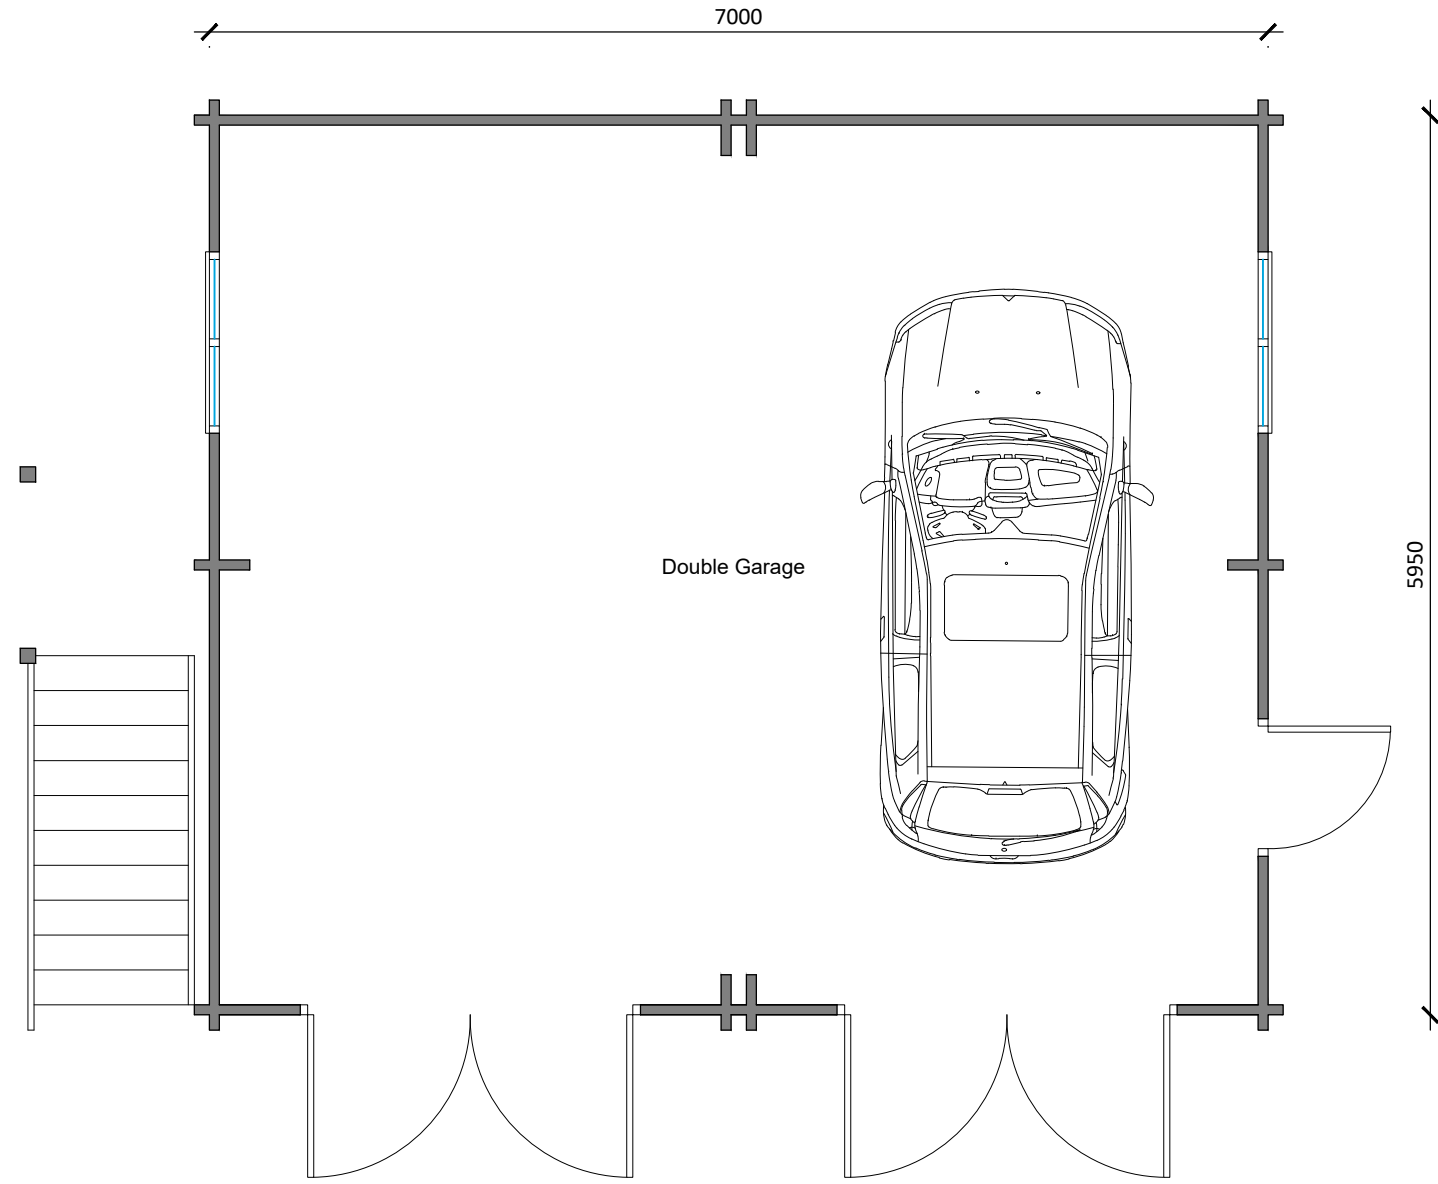

Proposed Double Garage
Scale 1:50

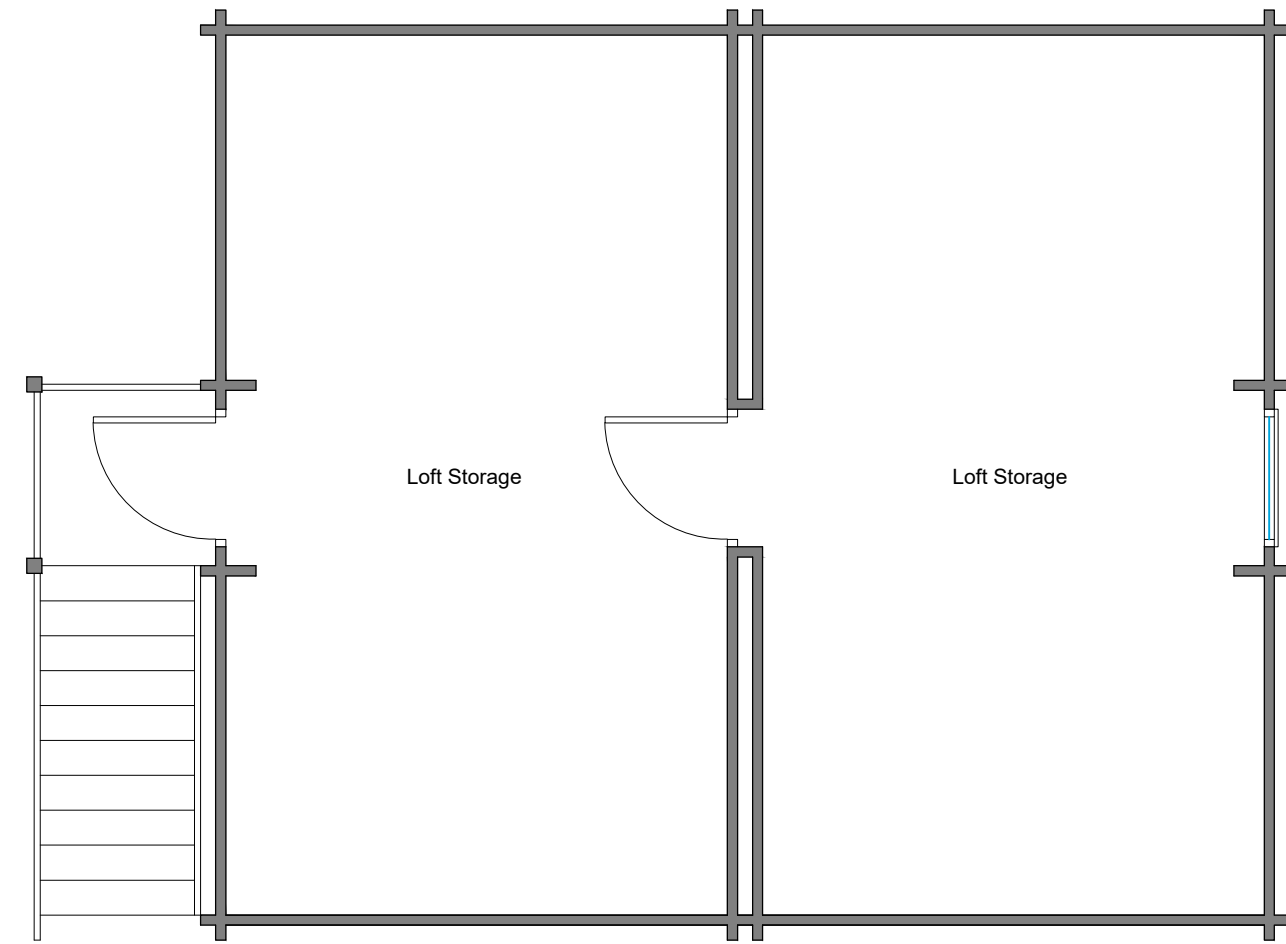


Proposed Garage Loft Plan
Scale 1:50




Proposed Front (NE) Elevation
Scale 1:100



Proposed Side (SE) Elevation
Scale 1:100

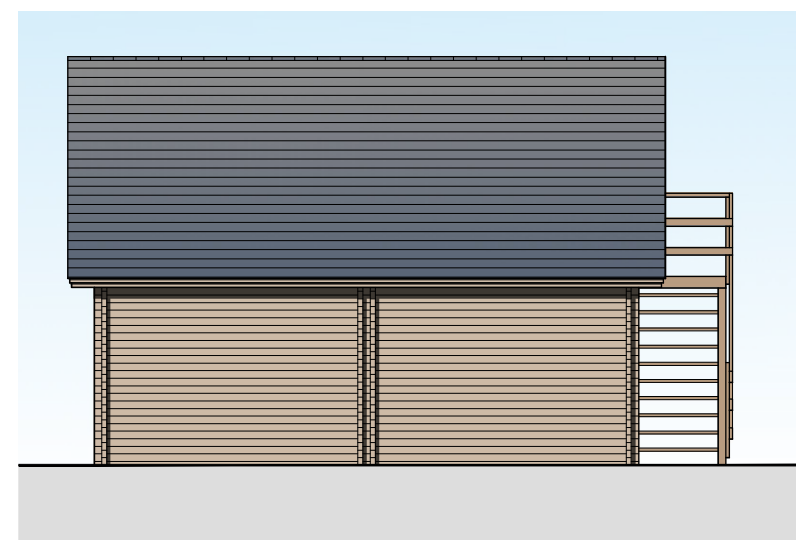


Proposed Rear (SW) Elevation
Scale 1:100

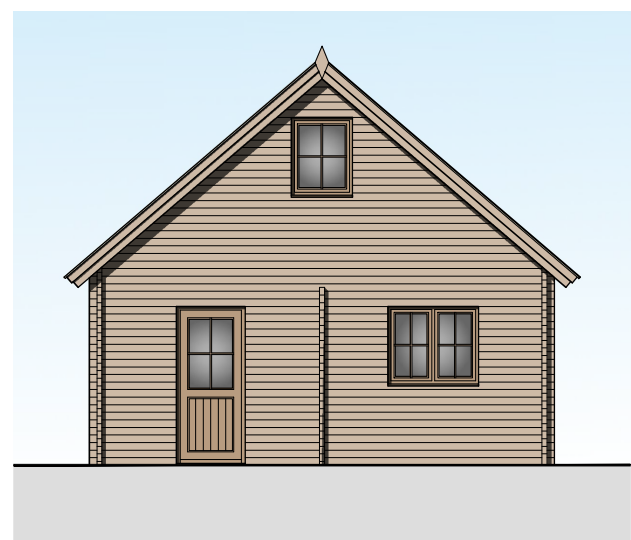


Proposed Side (NW) Elevation
Scale 1:100




Existing Front (SE) Elevation
Scale 1:100

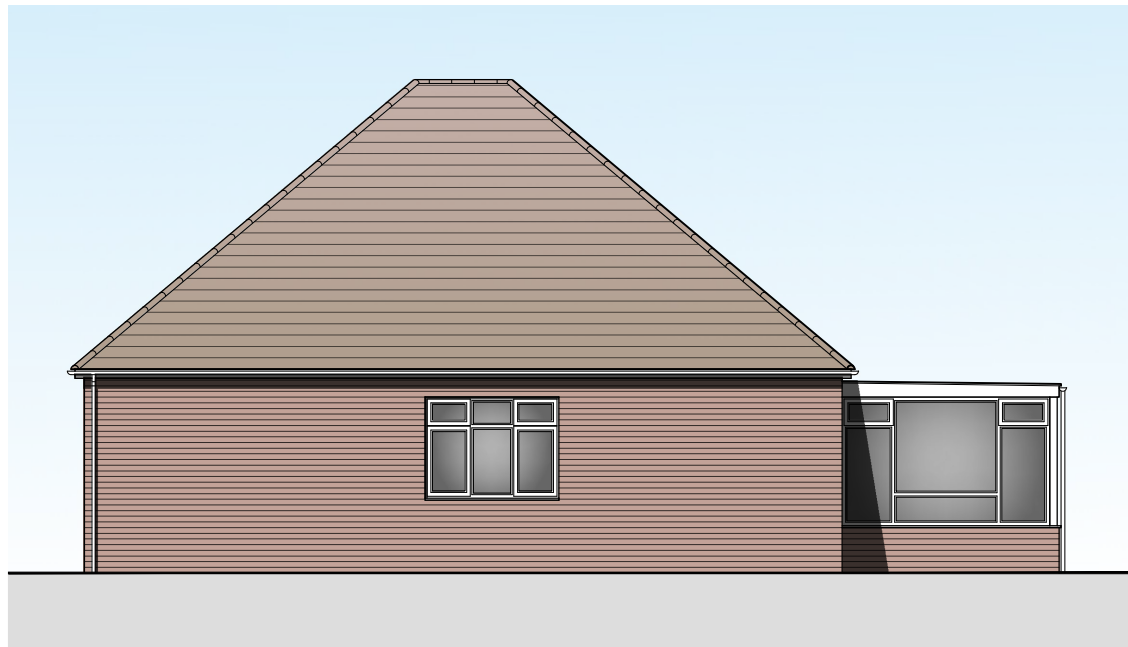


Existing Side (NE) Elevation
Scale 1:100

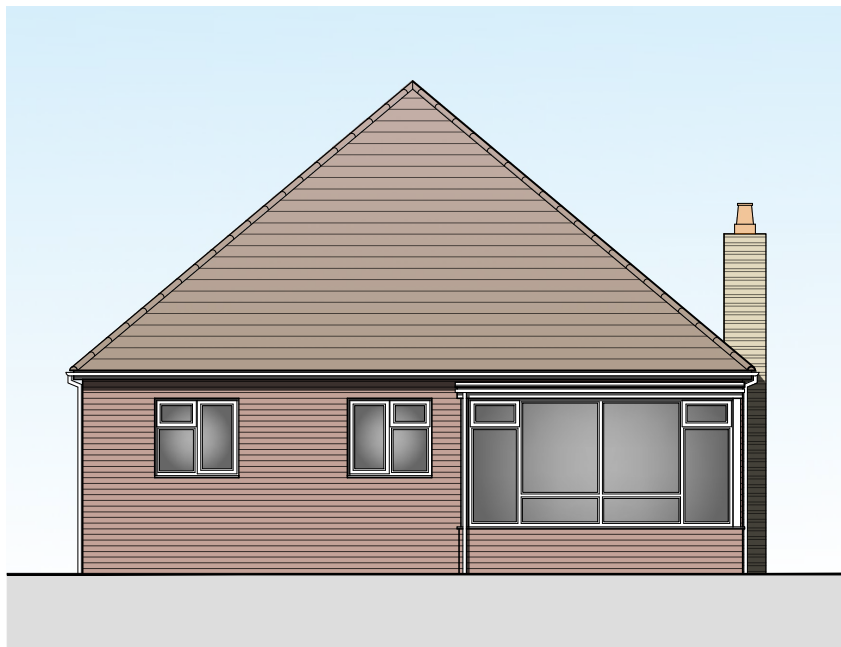


Existing Rear (NW) Elevation
Scale 1:100

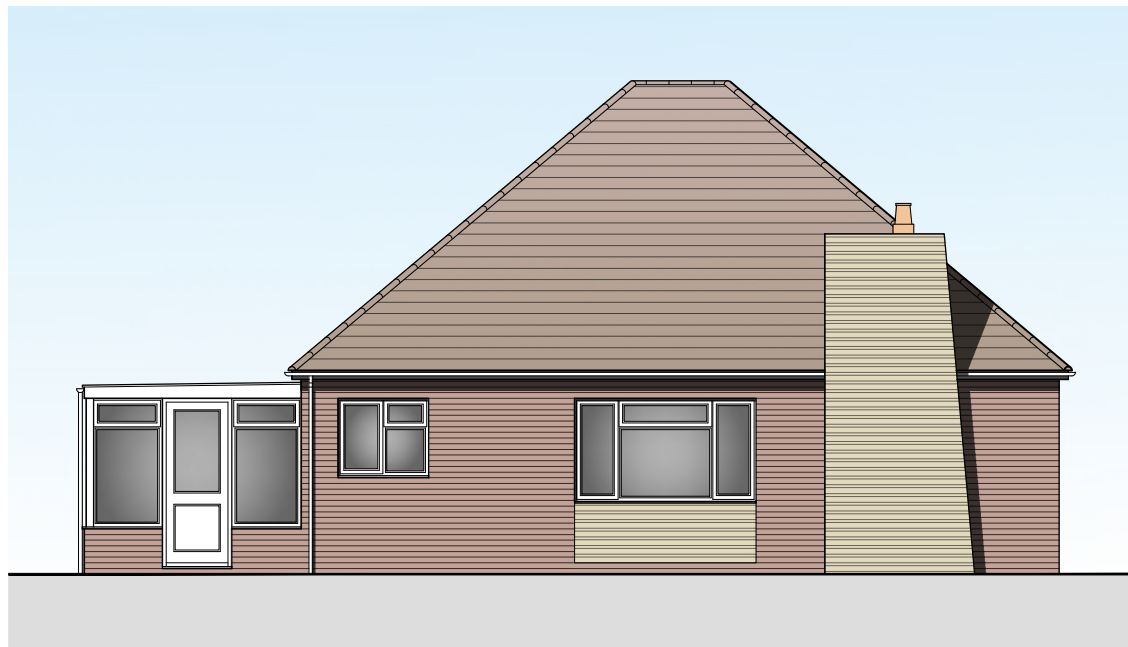

Existing Side (SW) Elevation
Scale 1:100

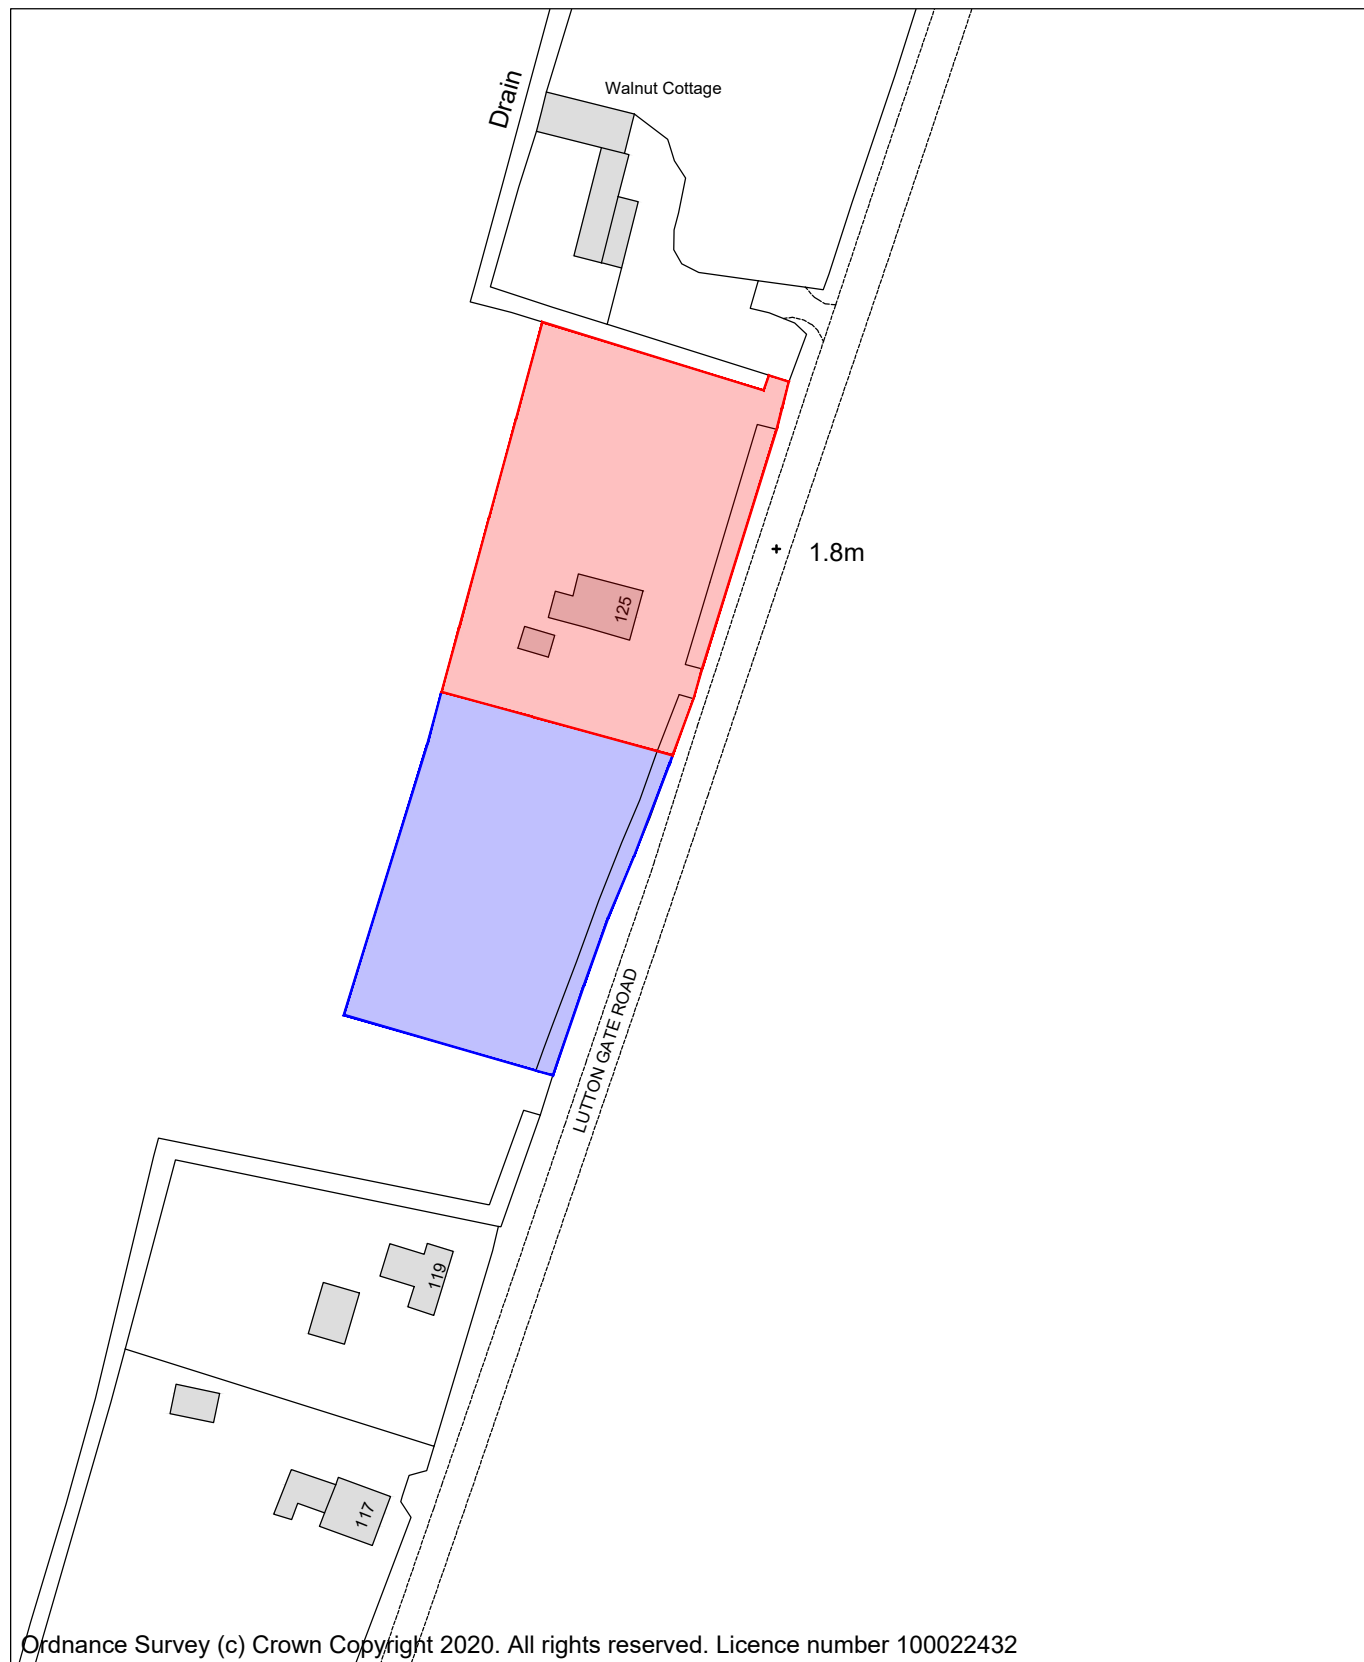

Site Location Plan
Scale 1:1250

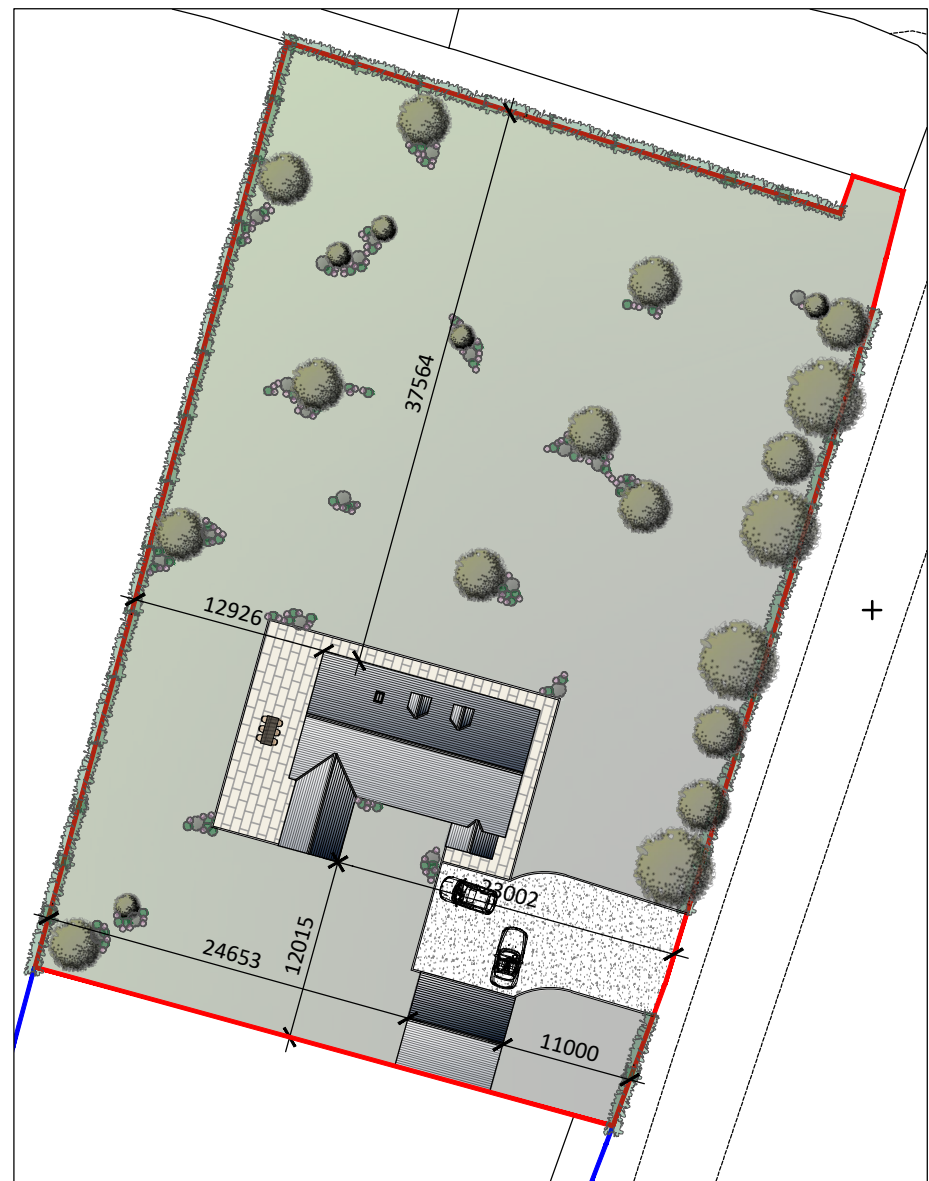

Proposed Block Plan
Scale 1:1500

REV.	DESCRIPTION	DATE
C	Regularisation of plans	Oct 2022
B	Client amendments to scheme	12/10/2020
A	Client amendments to scheme	08/10/2020

PROJECT: REAR EXTENSION, FIRST FLOOR & DOUBLE GARAGE	
DRAWING: EXISTING FLOOR PLANS & ELEVATIONS PROPOSED GARAGE PLANS & ELEVATIONS BLOCK PLAN SITE LOCATION PLAN	
SIZE: A1	CLIENT: Mr J. Plater
SCALE: as labelled	DRAWING BY: JC
DATE: 09/10/2020	SHEET: 02/04/20/01C

NOTES: THIS DRAWING IS FOR INFORMATION ONLY. IT IS NOT A CONTRACT DOCUMENT. NO PART OF THIS DRAWING IS TO BE USED FOR ANY OTHER PURPOSE WITHOUT THE WRITTEN PERMISSION OF JC ARCHITECTURAL CONSULTANT. JC ARCHITECTURAL CONSULTANT RESERVES THE RIGHT TO WITHDRAW THIS INFORMATION AT ANY TIME. ALL DIMENSIONS ARE TO BE CONFIRMED ON SITE BY CONTRACTOR. ANY DISCREPANCIES ARE TO BE REPORTED TO JC ARCHITECTURAL CONSULTANT IMMEDIATELY. THE DESIGN HAS BEEN UNDERTAKEN AS FAR AS POSSIBLE TO AVOID RISKS TO HEALTH AND SAFETY OR TO REDUCE AND CONTROL THE EFFECTS OF ANY UNAVOIDABLE RISK. ANY RELEVANT INFORMATION REGARDING RISKS WHICH ARE NOT ABLE TO BE ELIMINATED WILL BE INCLUDED WITHIN THE PROJECT HEALTH AND SAFETY FILE.