




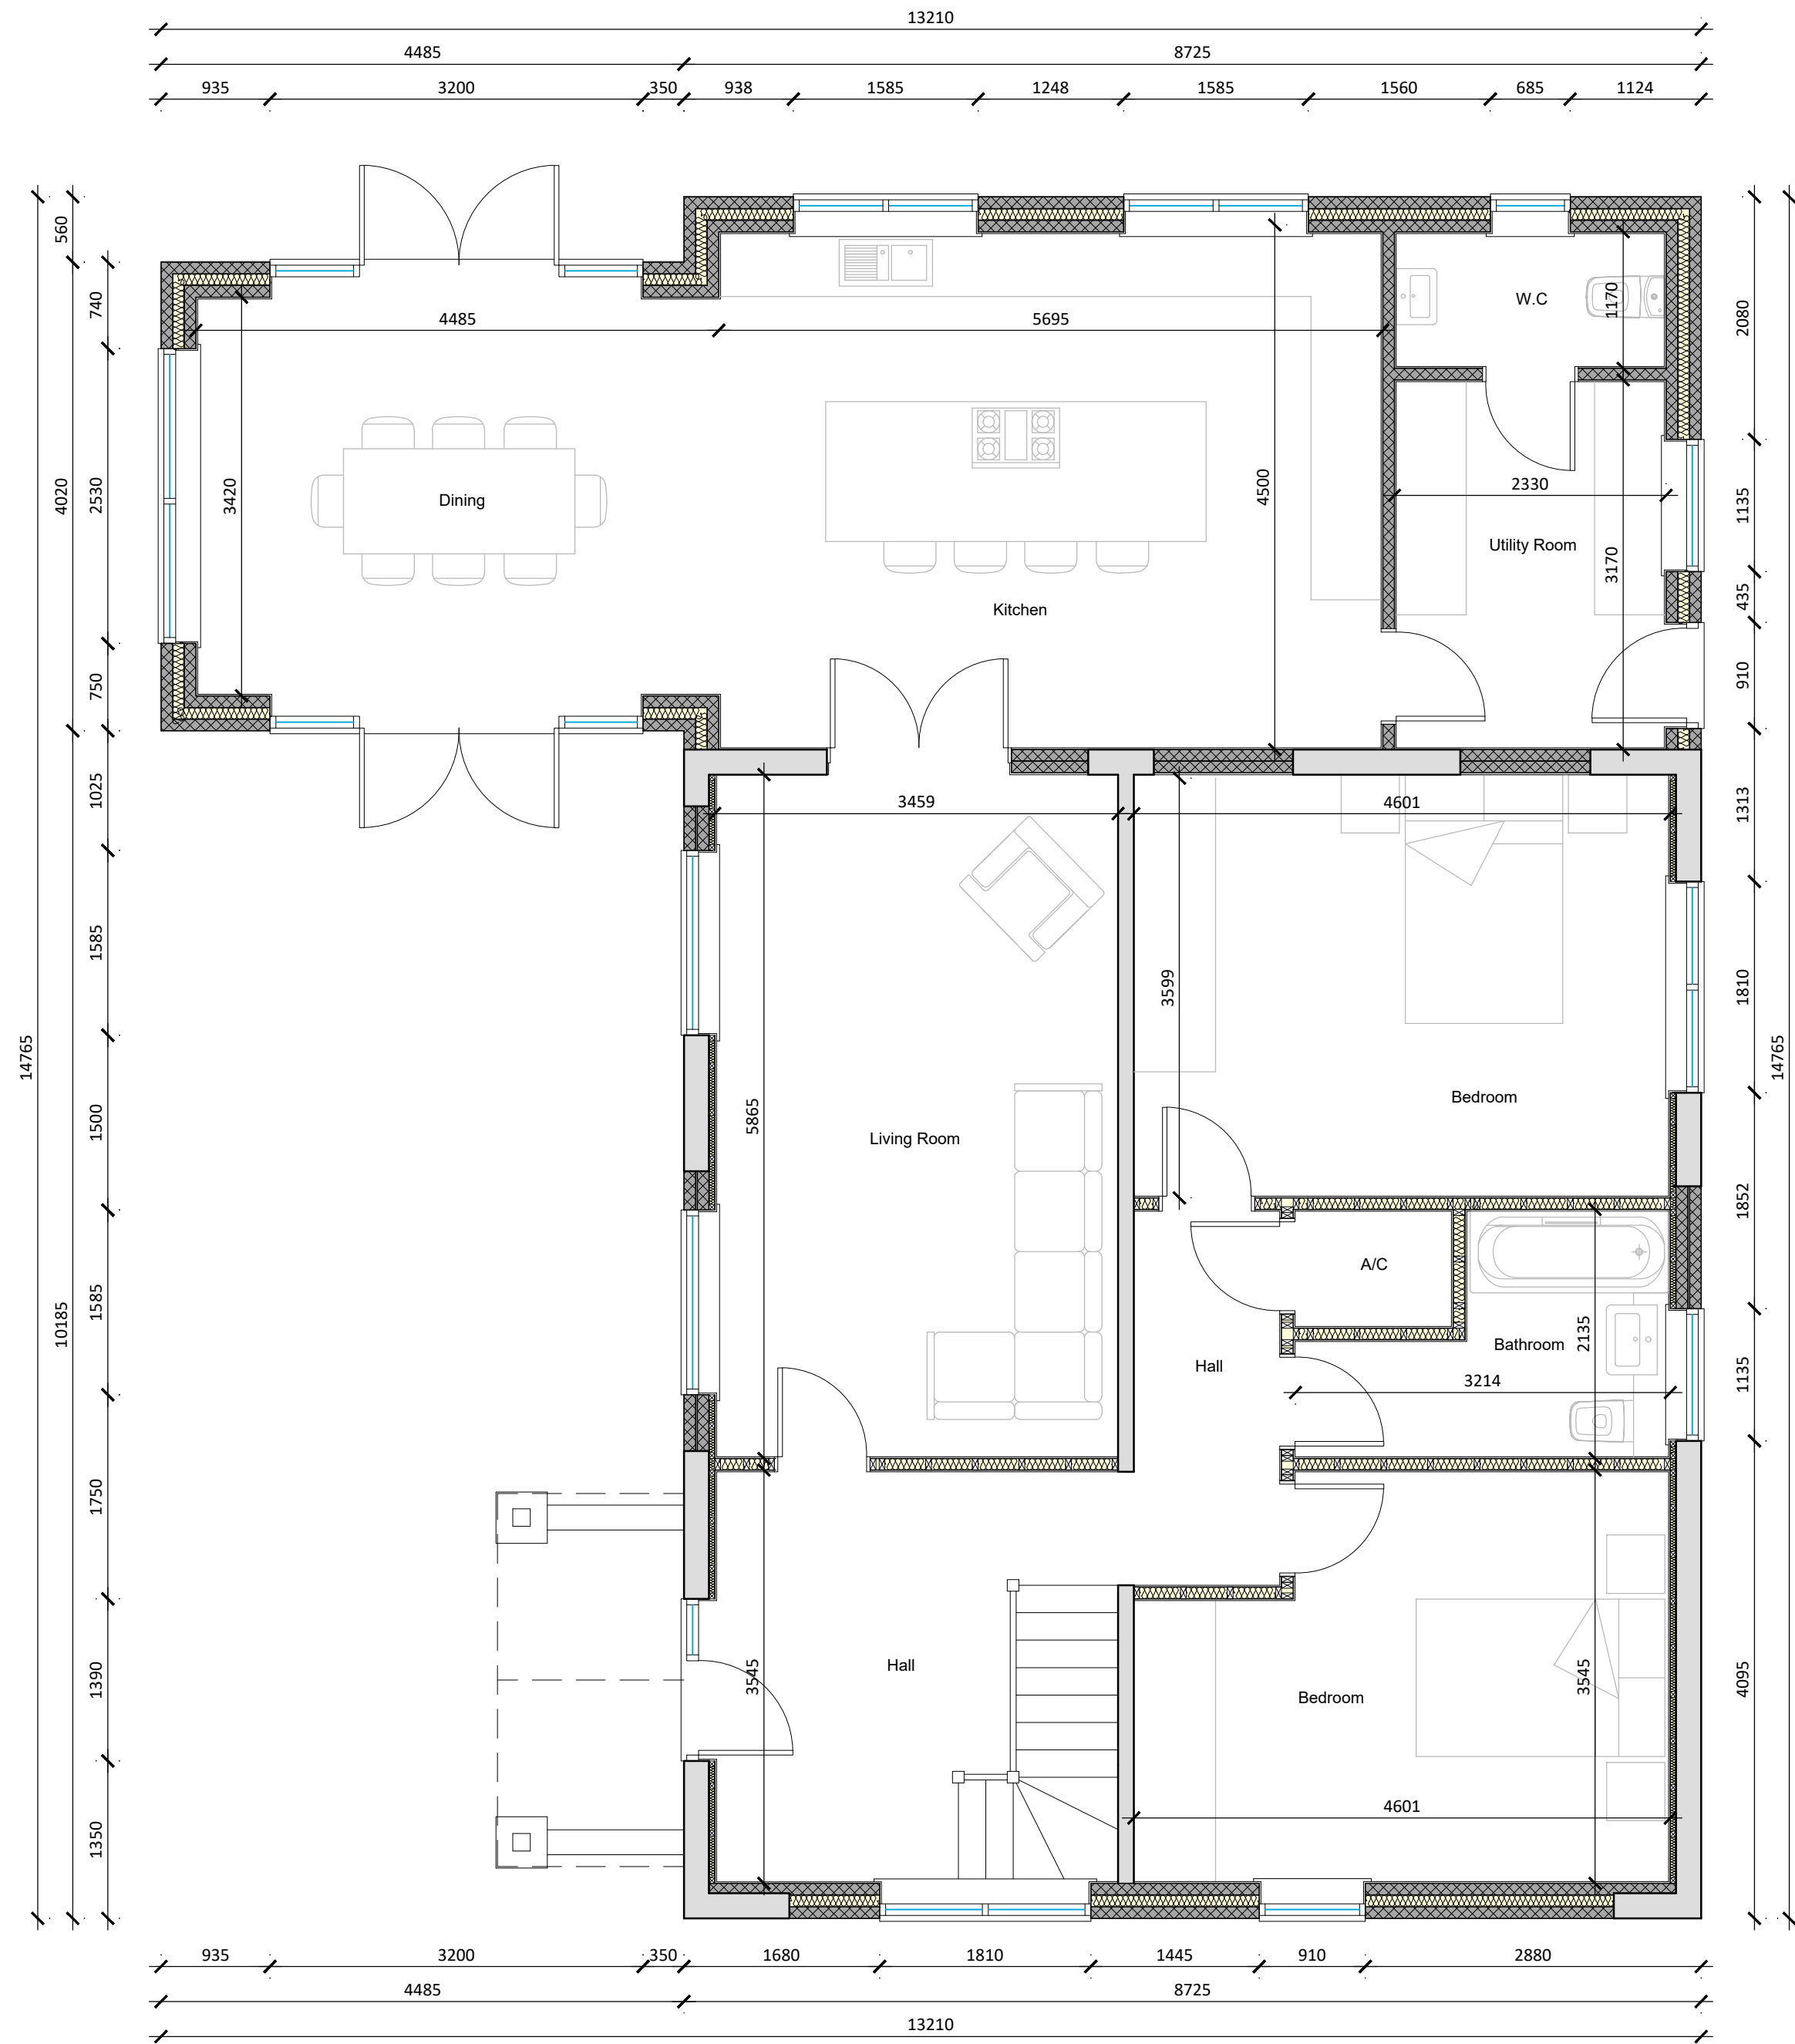



Proposed Ground Floor Plan
Scale 1:50

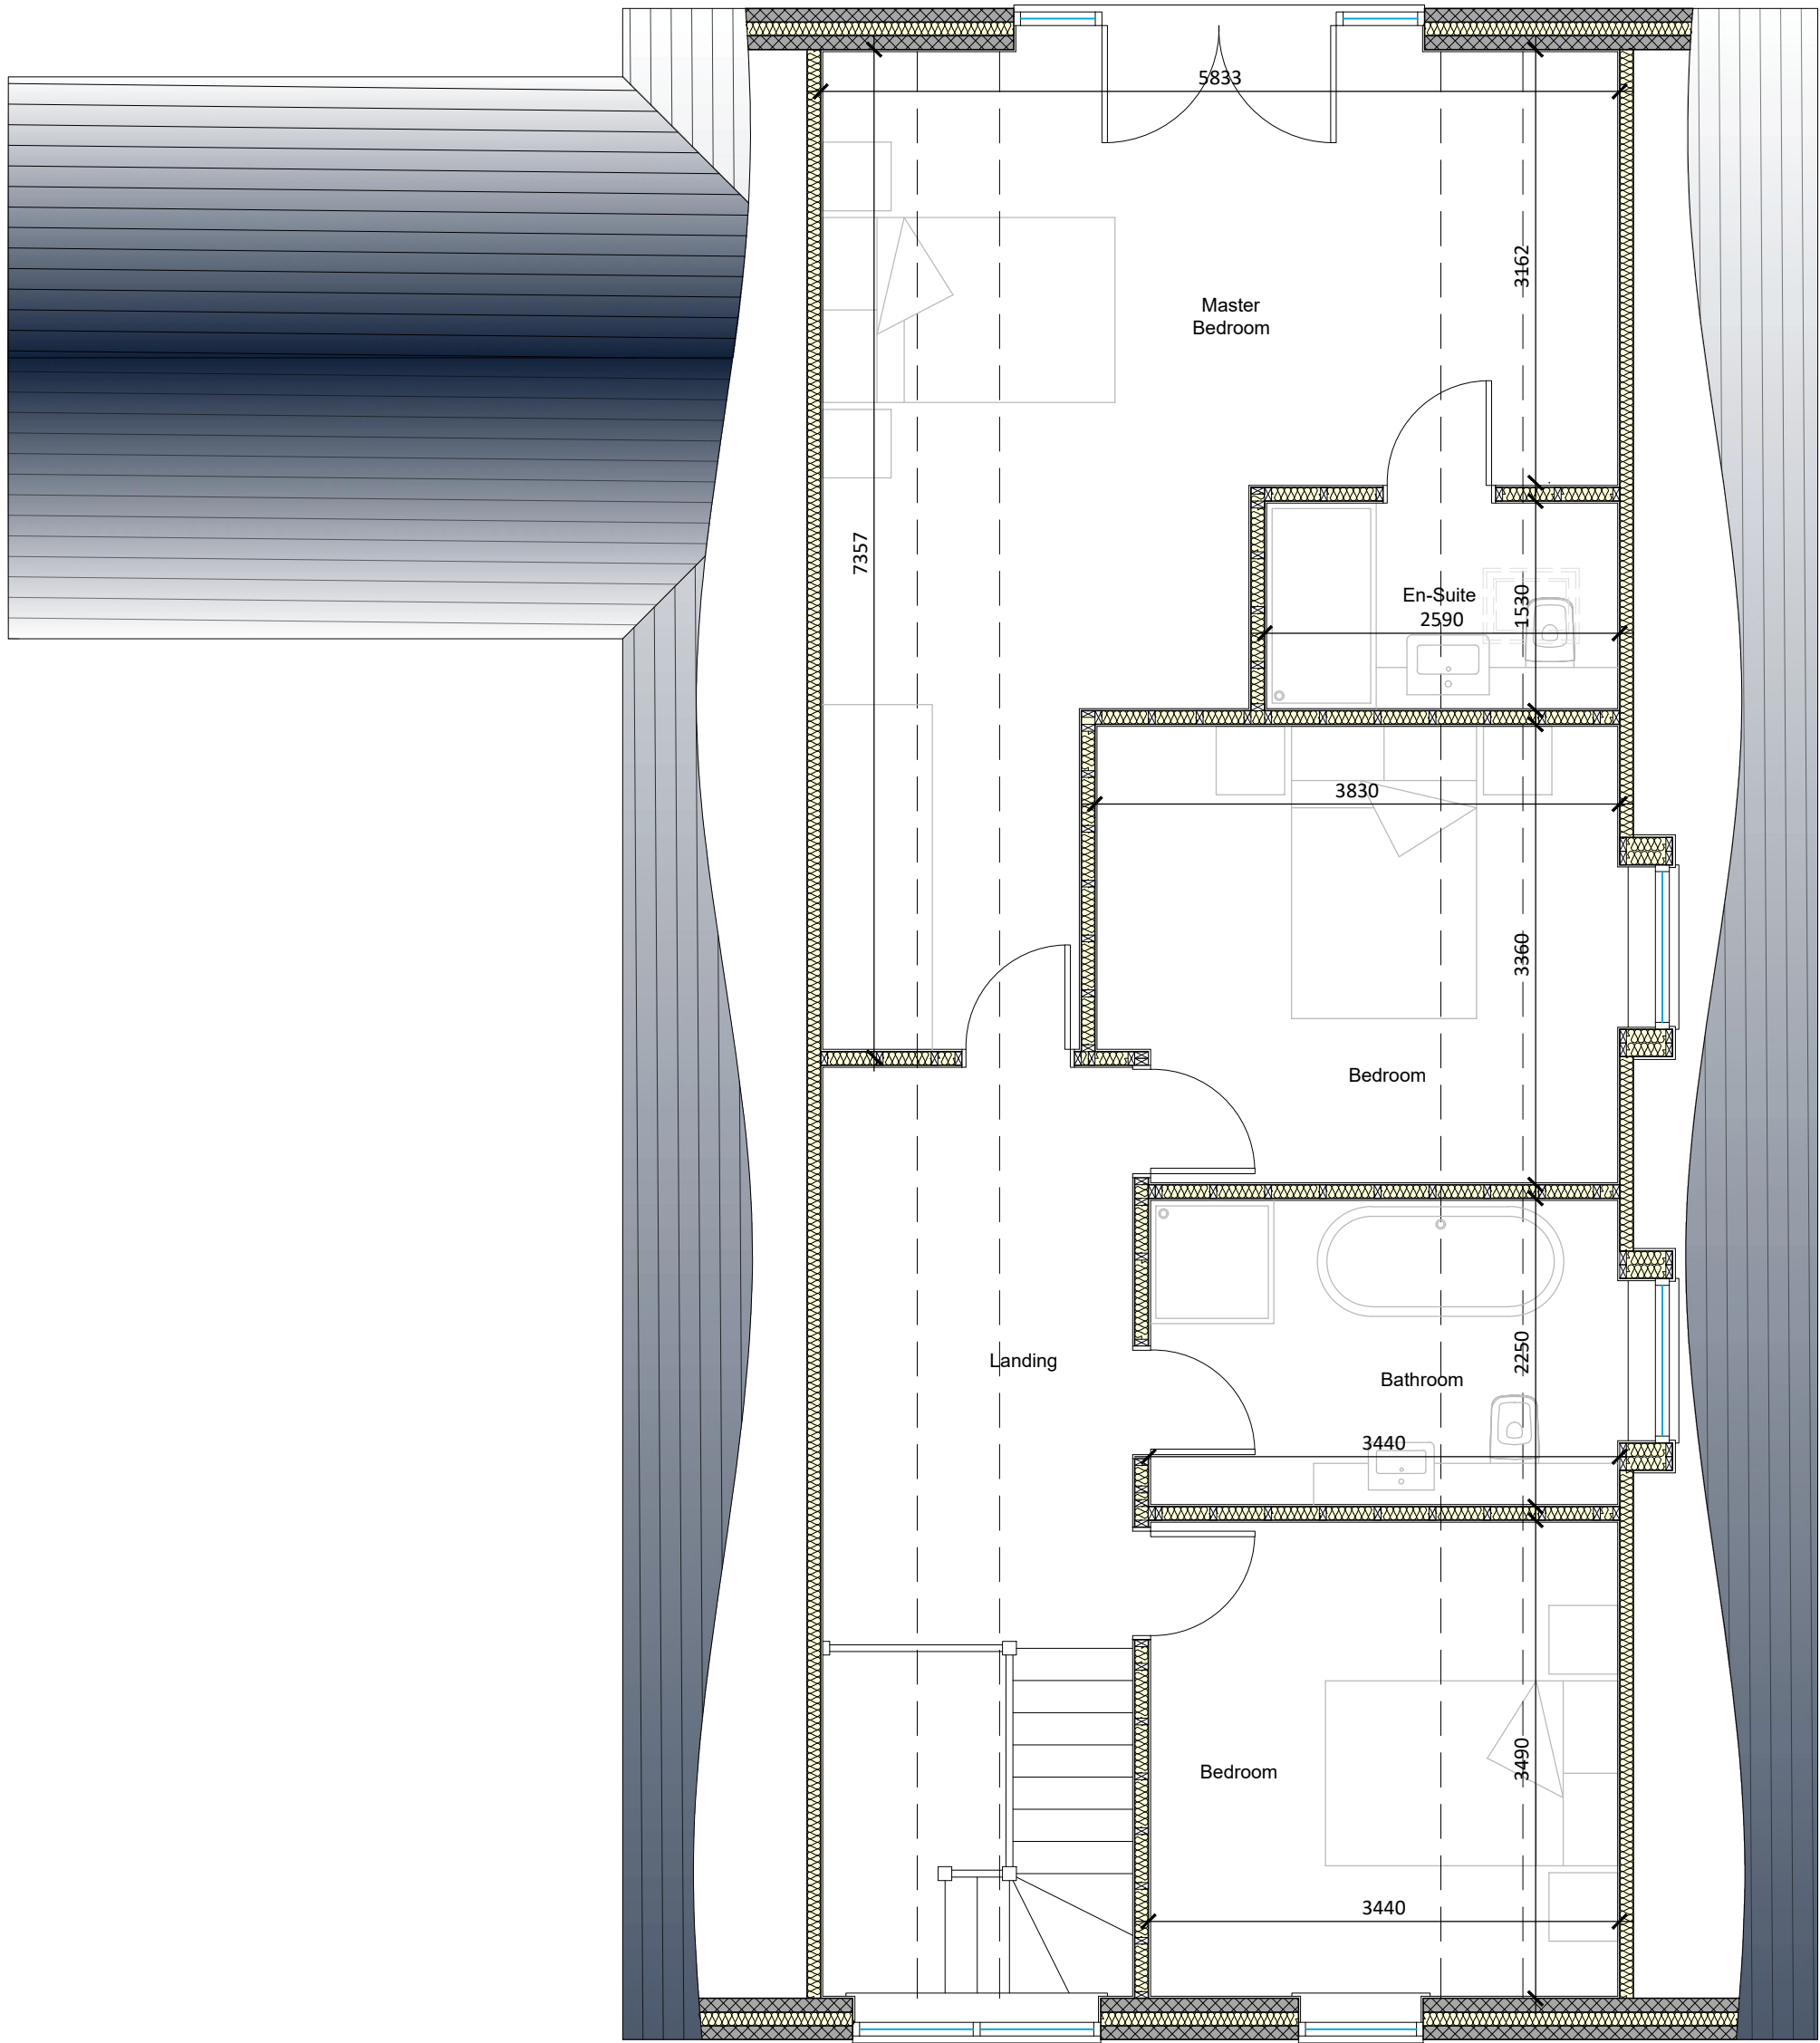

Proposed First Floor Plan
Scale 1:50

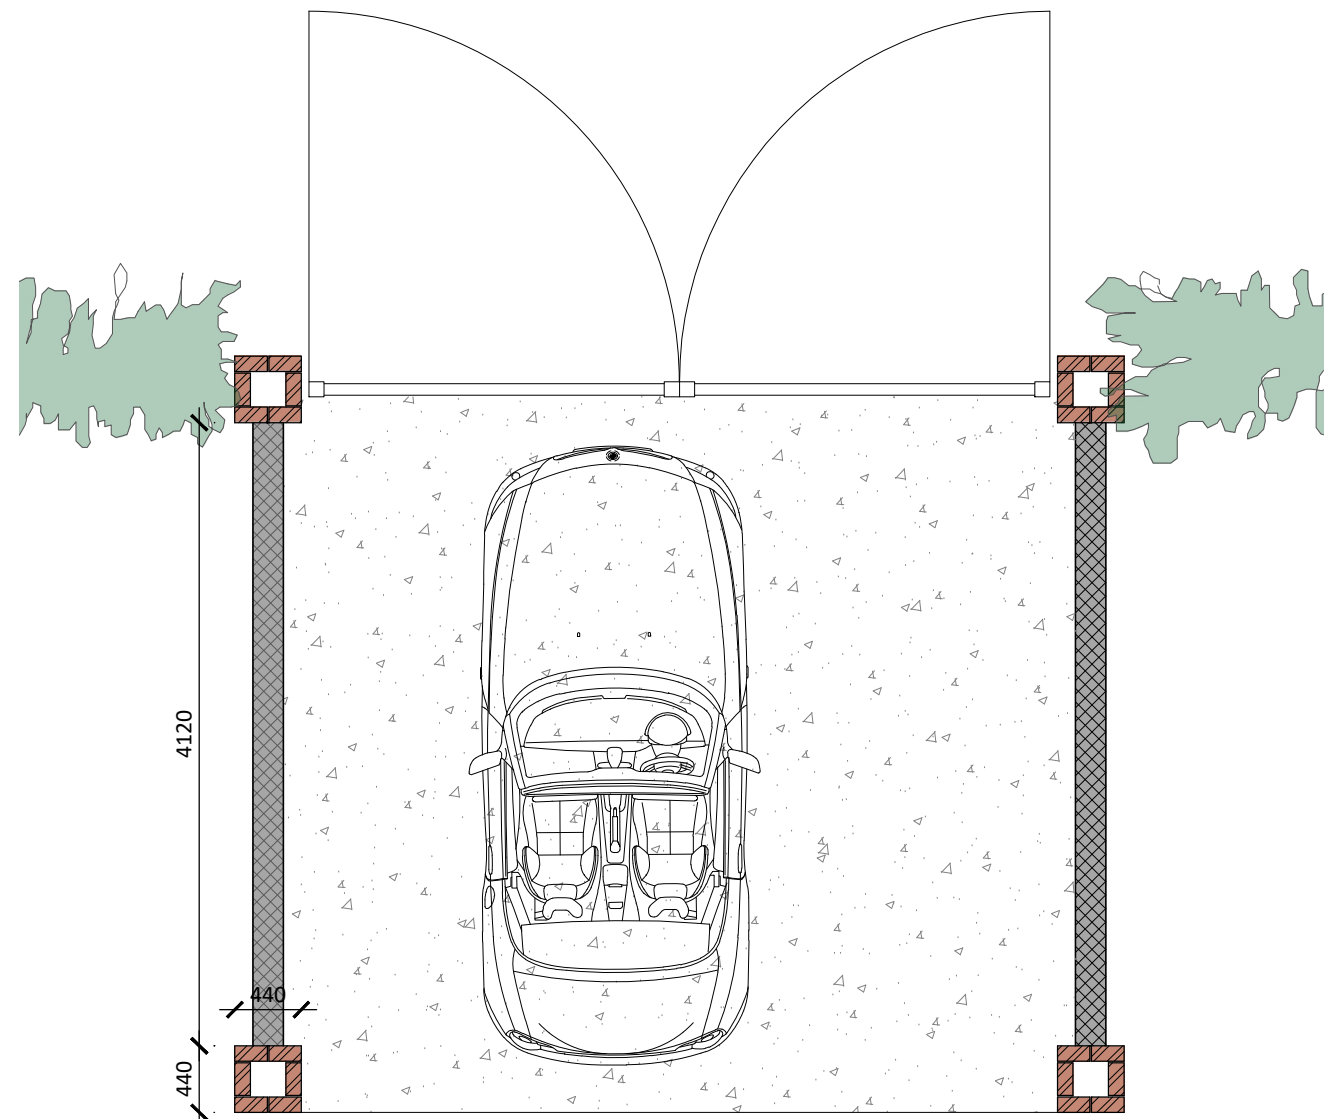

Proposed Entrance Gate Layout
Scale 1:50

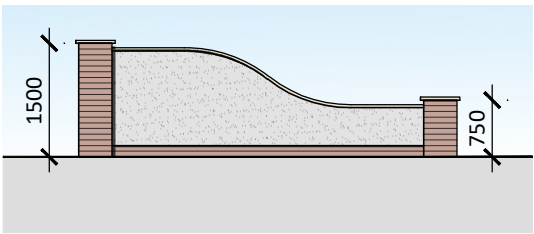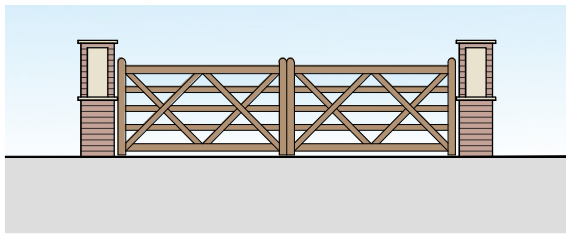

Proposed Entrance Gate Elevations
Scale 1:50




Proposed Front (SE) Elevation
Scale 1:100



Proposed Side (NE) Elevation
Scale 1:100



Proposed Rear (NW) Elevation
Scale 1:100

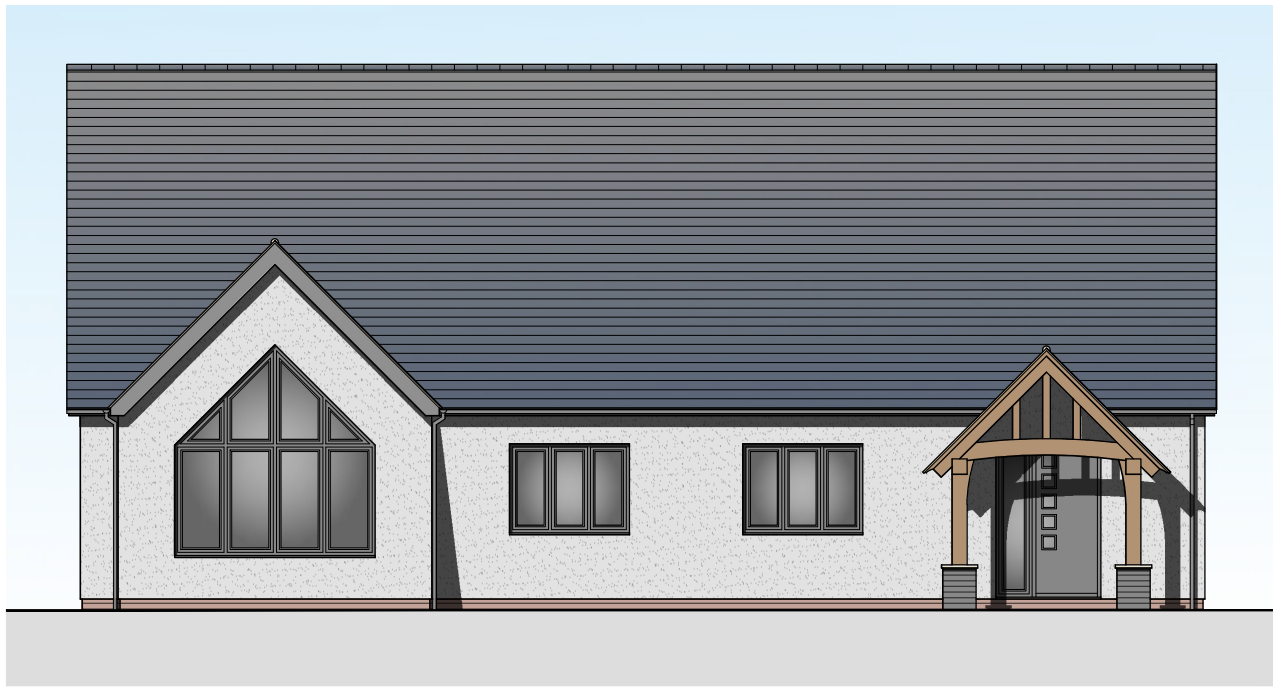

Proposed Side (SW) Elevation
Scale 1:100

C	Regularisation of plans	Oct 2022
B	Client amendments to scheme	12/10/2020
A	Client amendments to scheme	08/10/2020
REV	DESCRIPTION	DATE
PROJECT:		
REAR EXTENSION, FIRST FLOOR & DOUBLE GARAGE		
DRAWING:		
PROPOSED FLOOR PLANS PROPOSED ELEVATIONS		
SIZE:	CLIENT:	
A1	Mr J. Plater	
Do Not Scale From This Drawing	SCALE: as labelled	DRAWING BY: JC
DATE: 09/10/2020	APPROVED: CT	SHEET: 02/04/20/02C

NOTES: THIS DRAWING/IMAGE INCLUDING ALL ITS CONTENT REMAINS THE PROPERTY OF JC ARCHITECTURAL CONSULTANT. NO UNAUTHORISED COPYING OR REPRODUCTION IN ANY FORM IS PERMITTED WITHOUT OBTAINING PRIOR WRITTEN PERMISSION FROM JC ARCHITECTURAL CONSULTANT. JC ARCHITECTURAL CONSULTANT RESERVES THE RIGHT TO WITHDRAW THIS INFORMATION AT ANY TIME. ALL DIMENSIONS ARE TO BE CONFIRMED ON SITE BY CONTRACTOR. ANY DISCREPANCIES ARE TO BE REPORTED TO JC ARCHITECTURAL CONSULTANT IMMEDIATELY. THE DESIGN HAS BEEN UNDERTAKEN AS FAR AS POSSIBLE TO AVOID RISKS TO HEALTH AND SAFETY OR TO REDUCE AND CONTROL THE EFFECTS OF ANY UNAVOIDABLE RISK. ANY RELEVANT INFORMATION REGARDING RISKS WHICH ARE NOT ABLE TO BE ELIMINATED WILL BE INCLUDED WITHIN THE PROJECT HEALTH AND SAFETY FILE.