




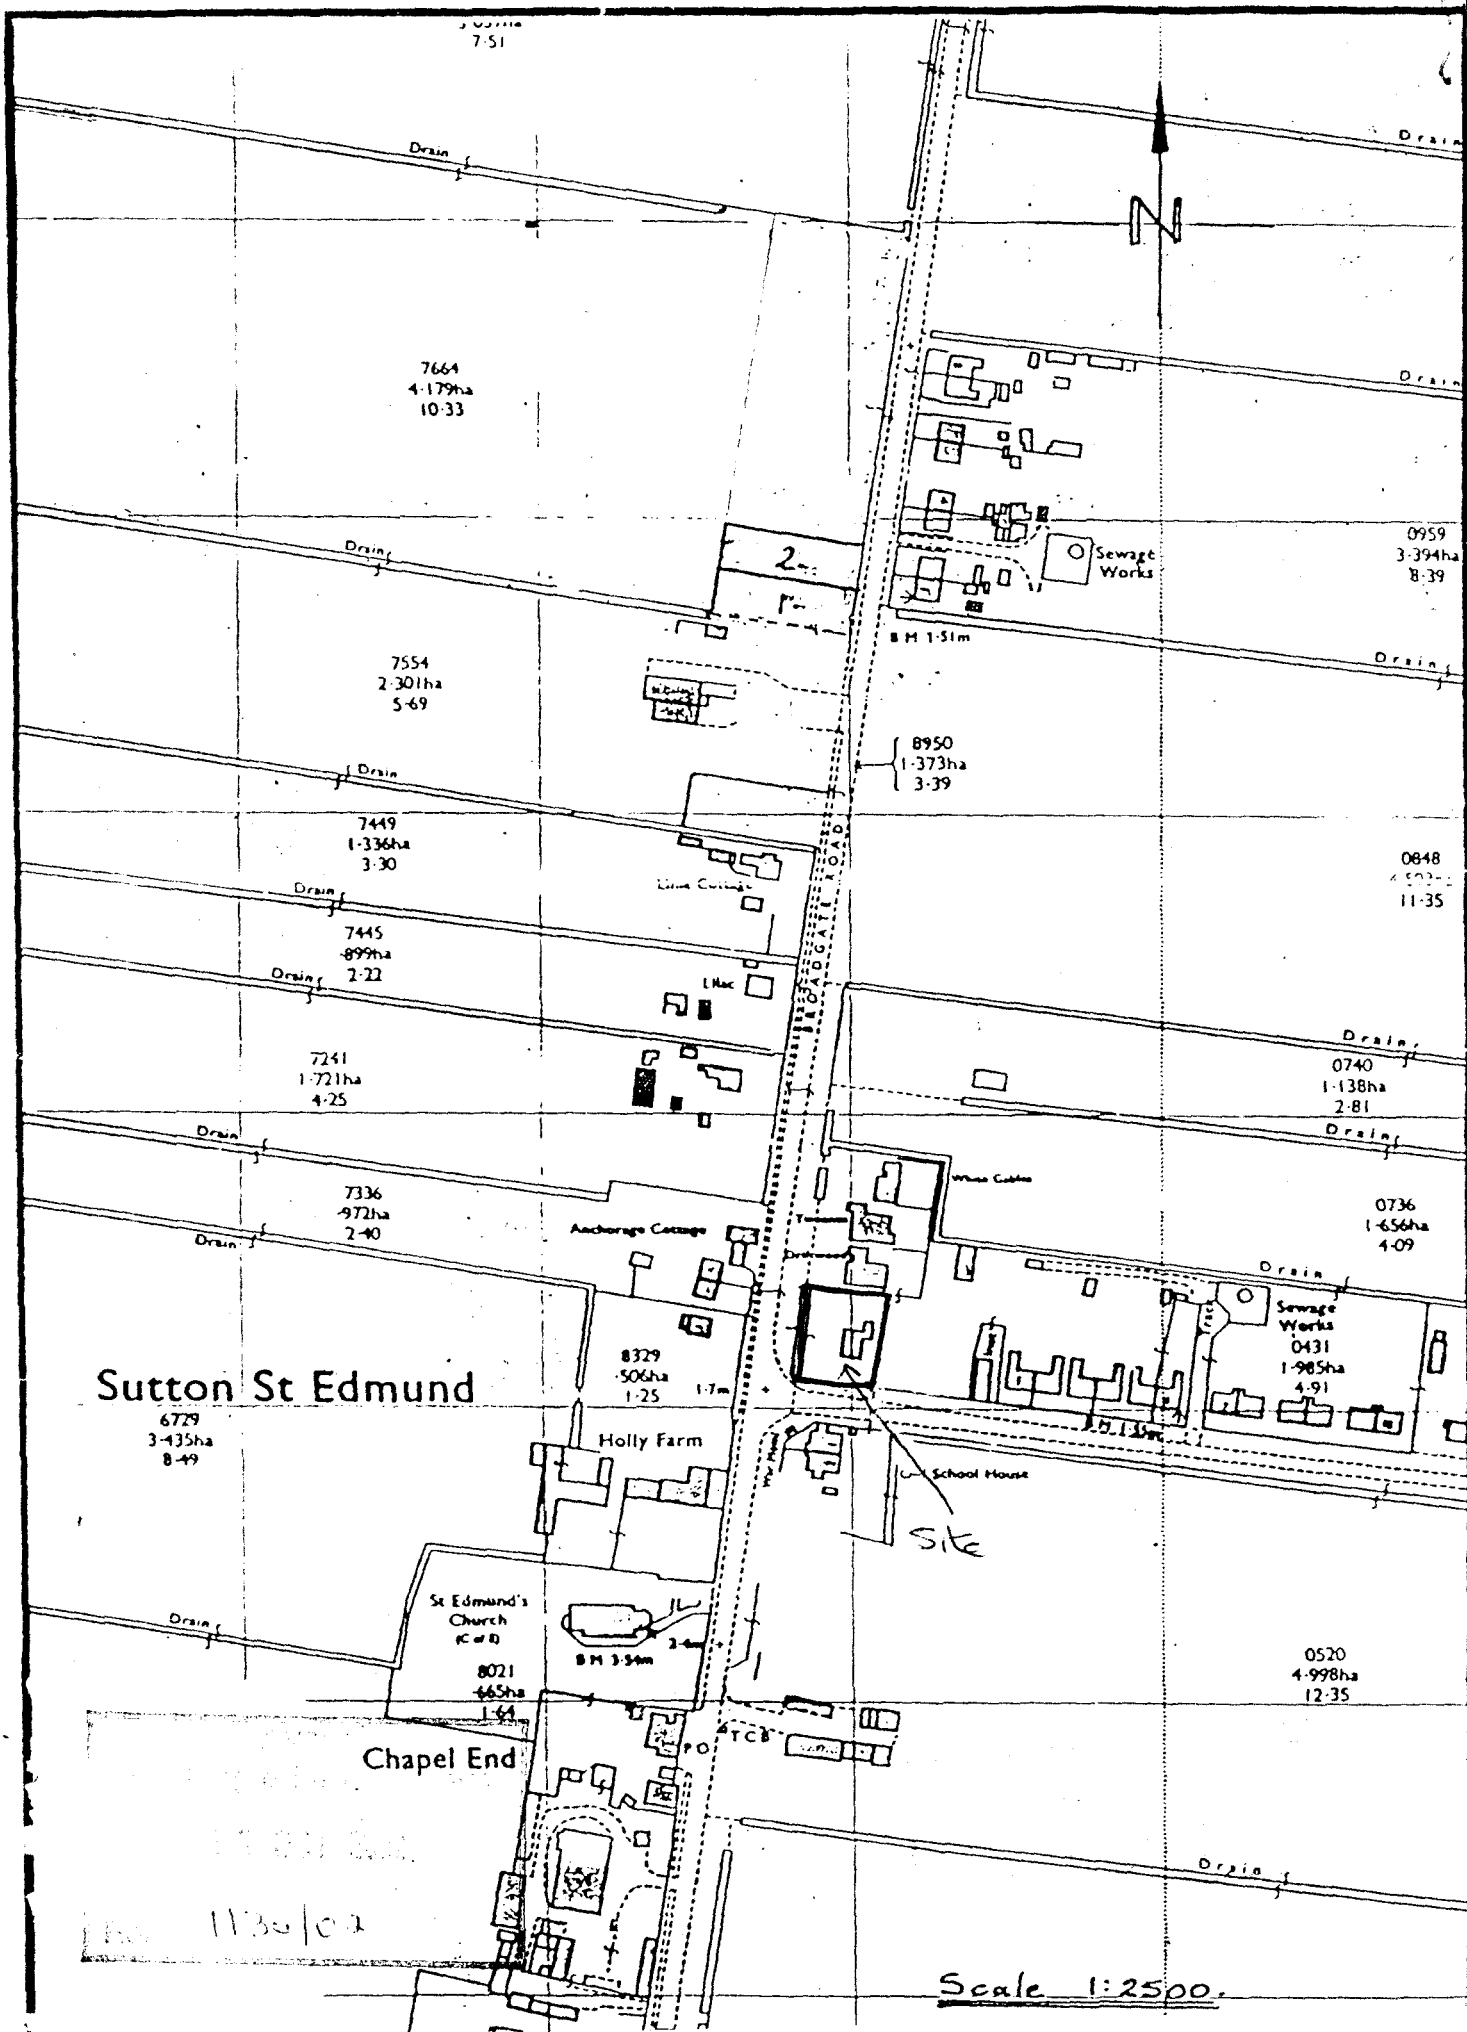

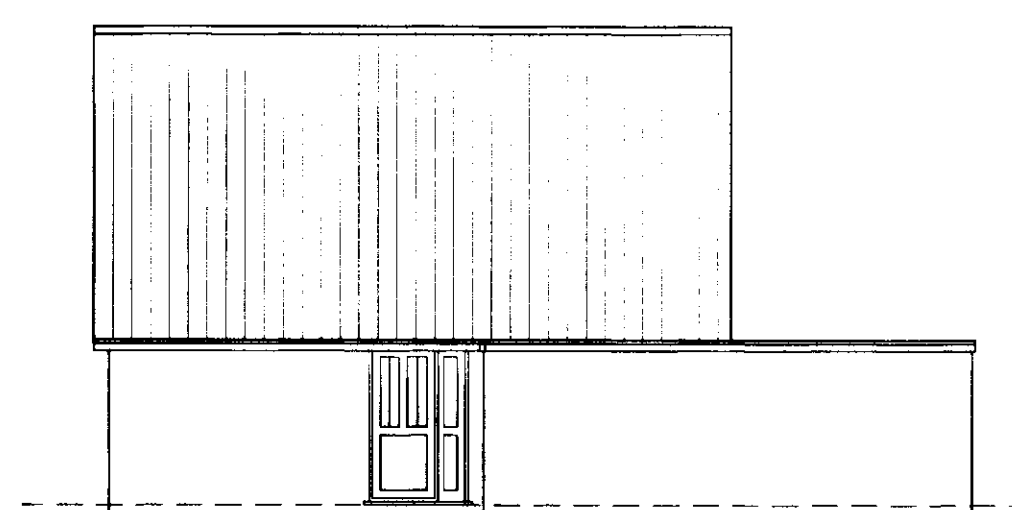


EXISTING SIDE ELEVATION

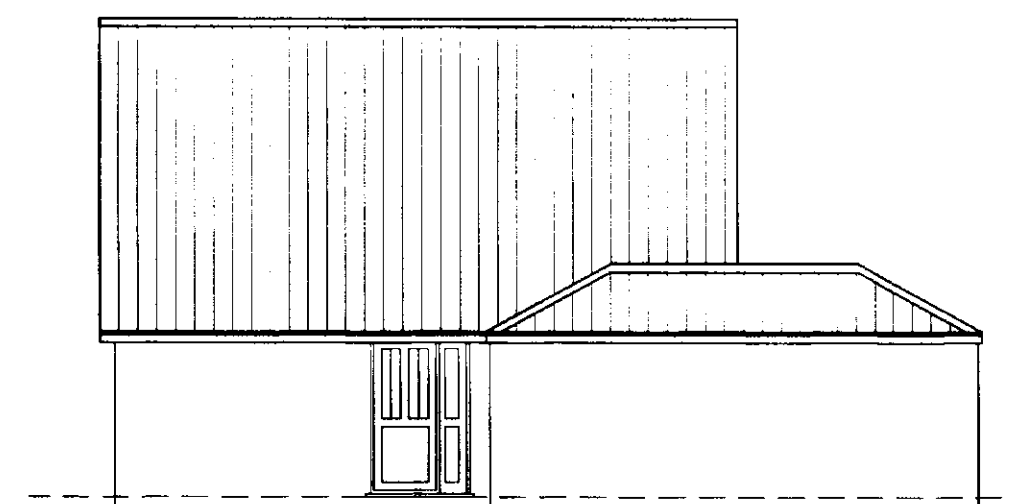


PROPOSED SIDE ELEVATION



REAR ELEVATION

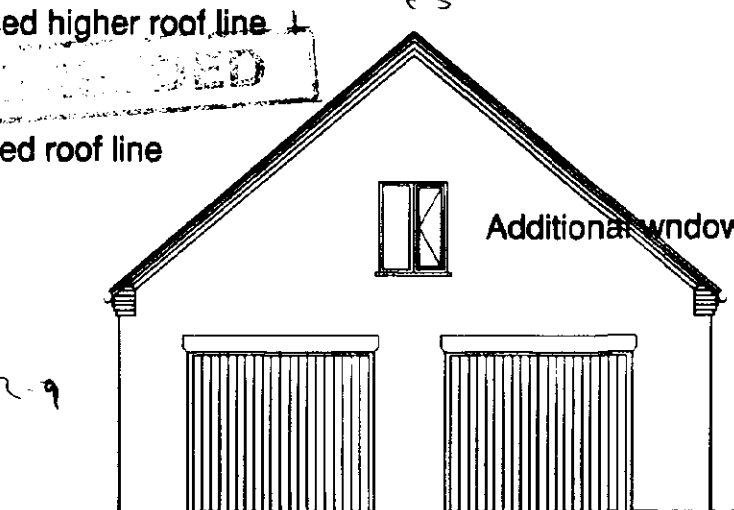


FRONT ELEVATION

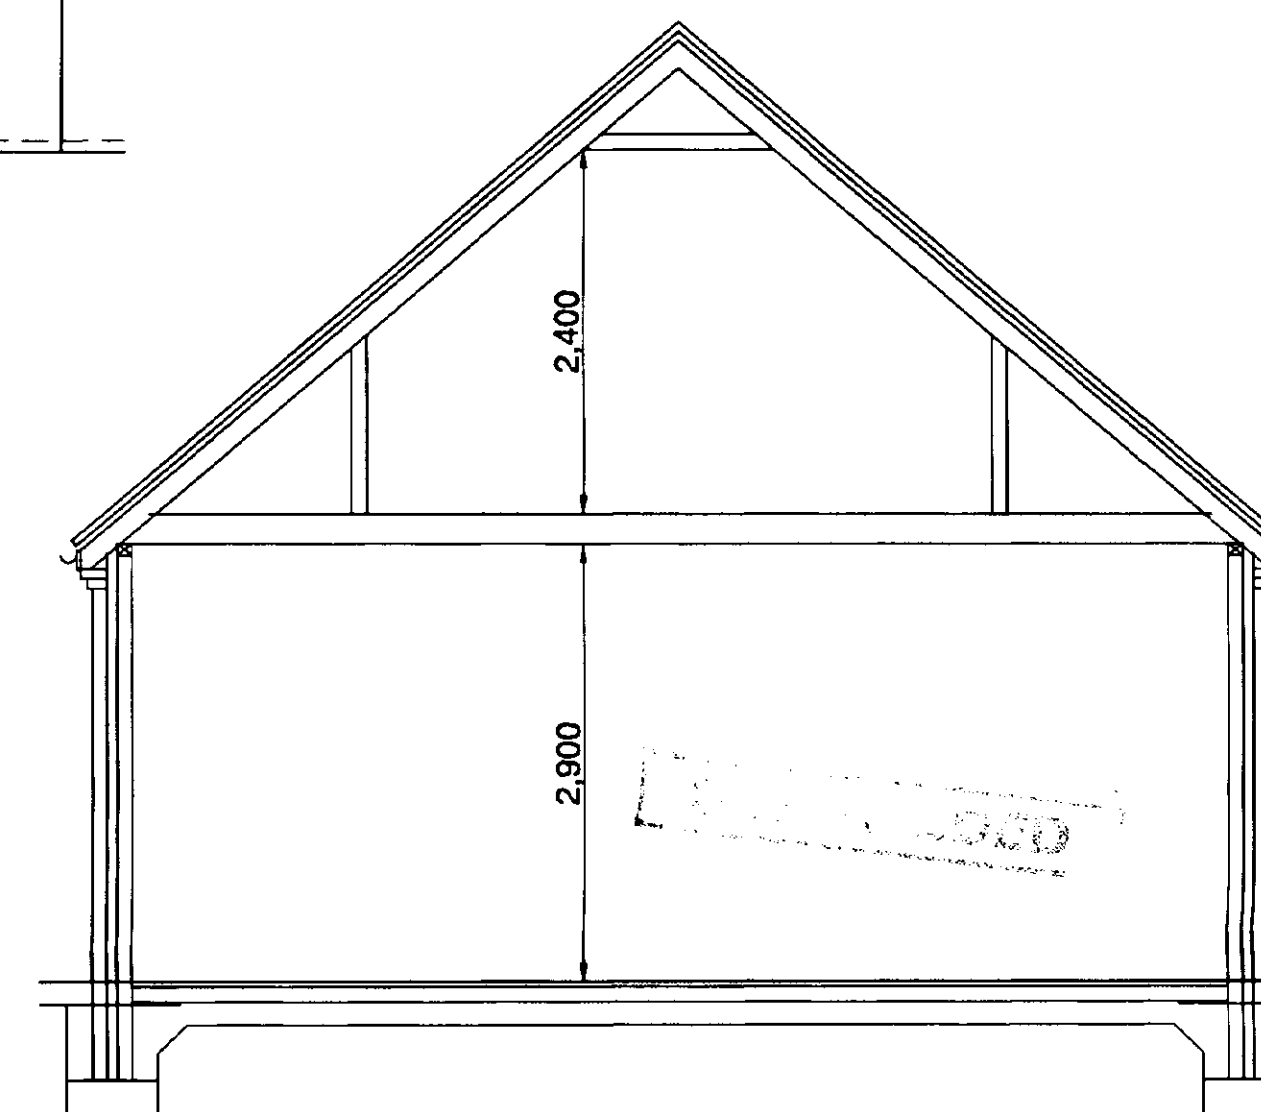


TYPICAL SECTION


D.P.C
Install Astos/High Load or similar dpc min 150mm above finished ground level and to sides of all openings in cavity walls. Tray d.p.c over all IG Liners with weepholes to outer leaf.
Doc.s to reverse

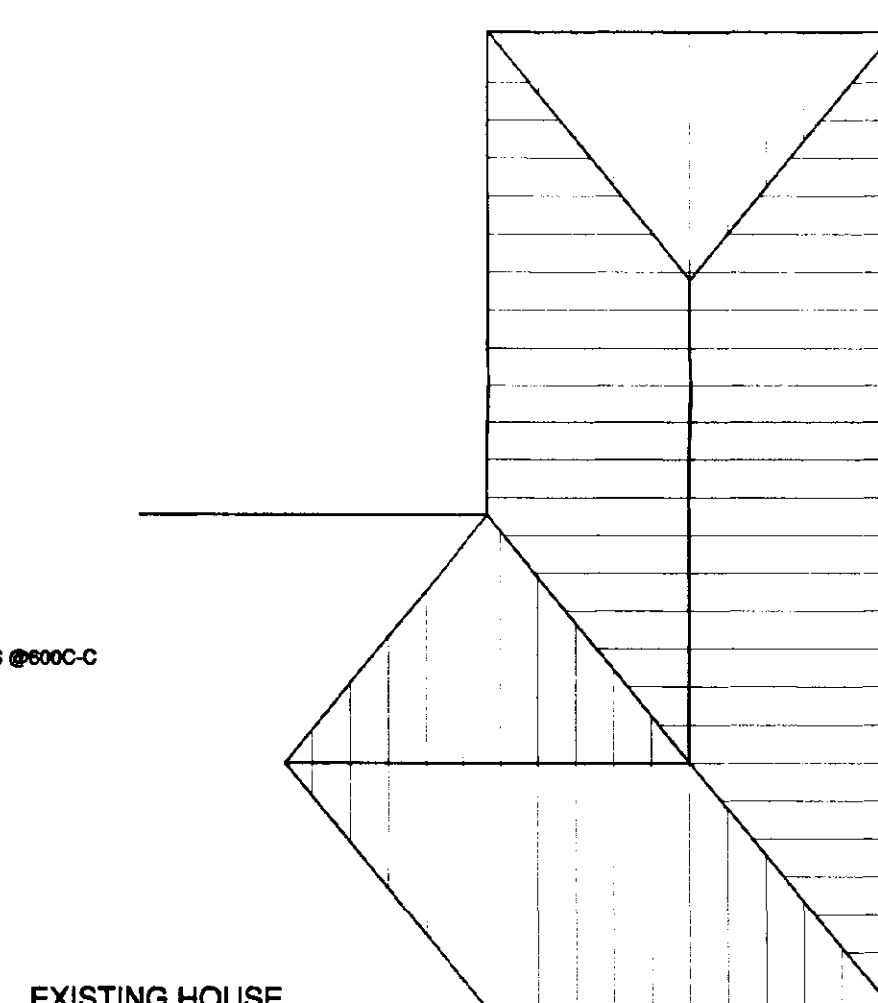


PROPOSED GARAGE ROOF PLAN

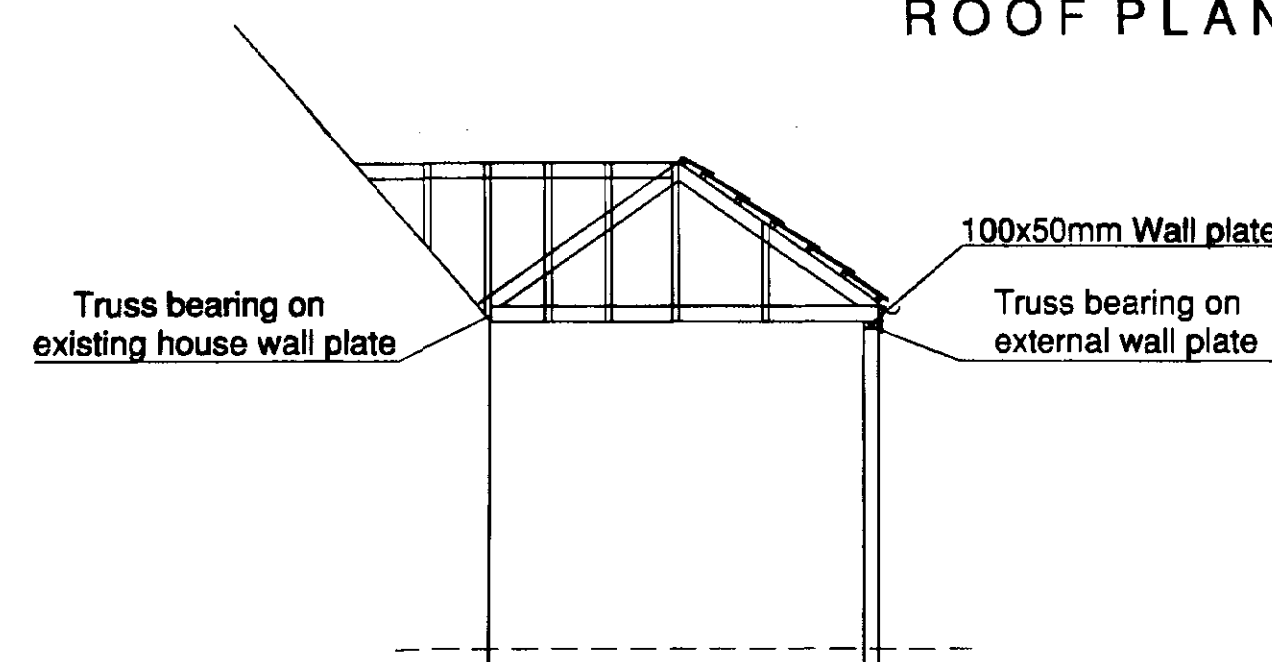

TYPICAL SECTION

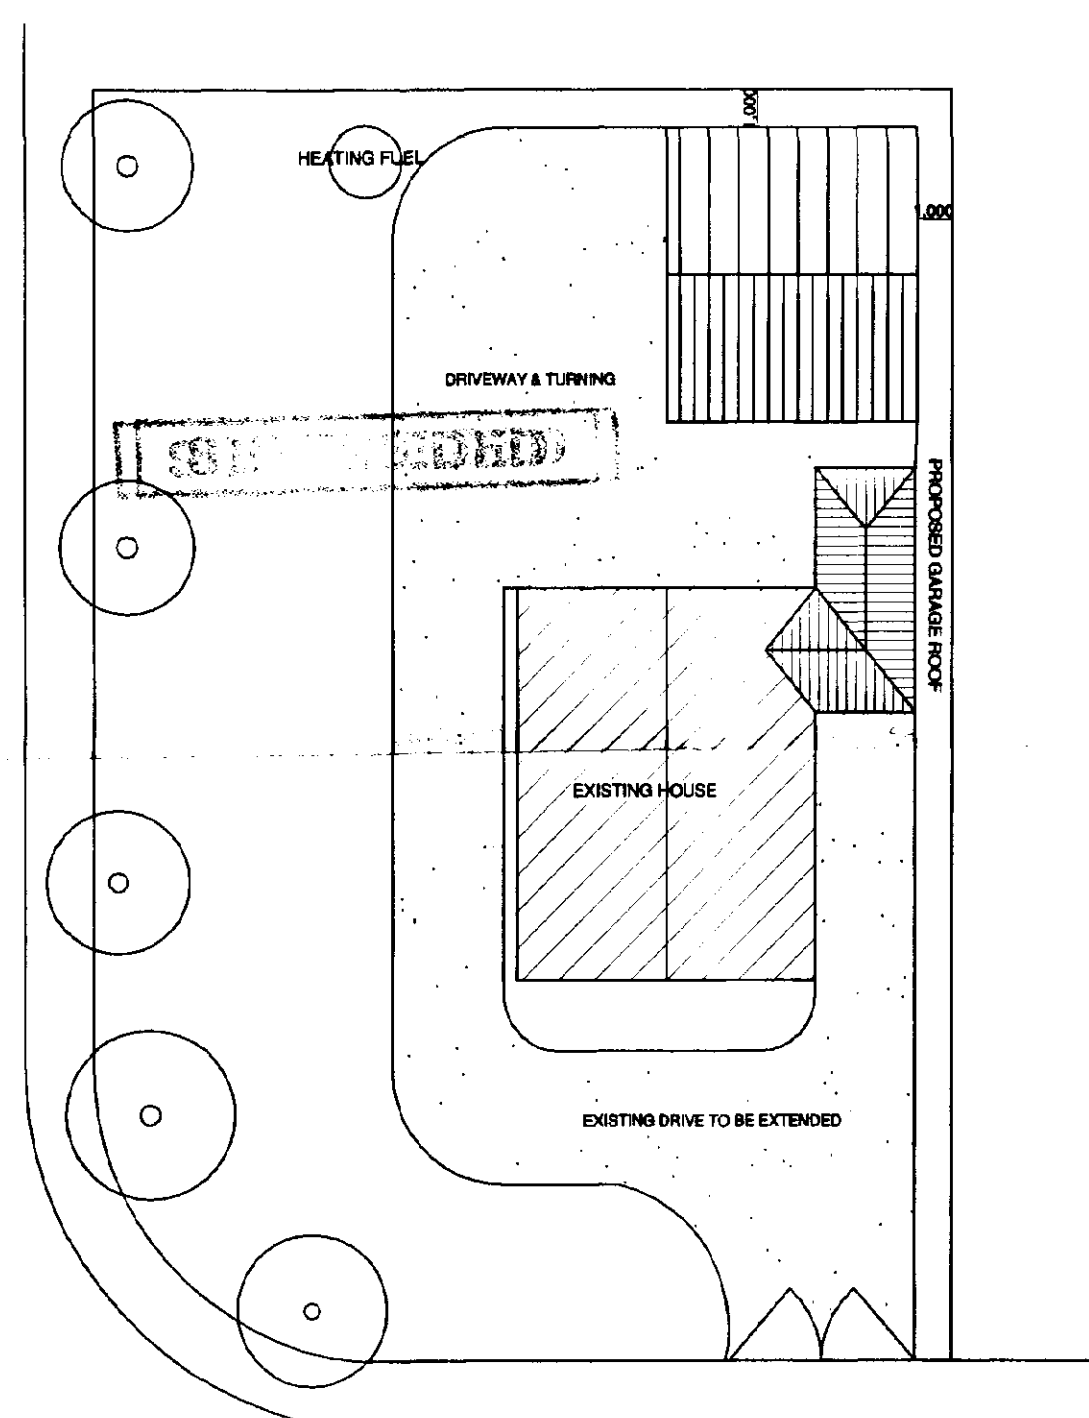

BLOCK PLAN

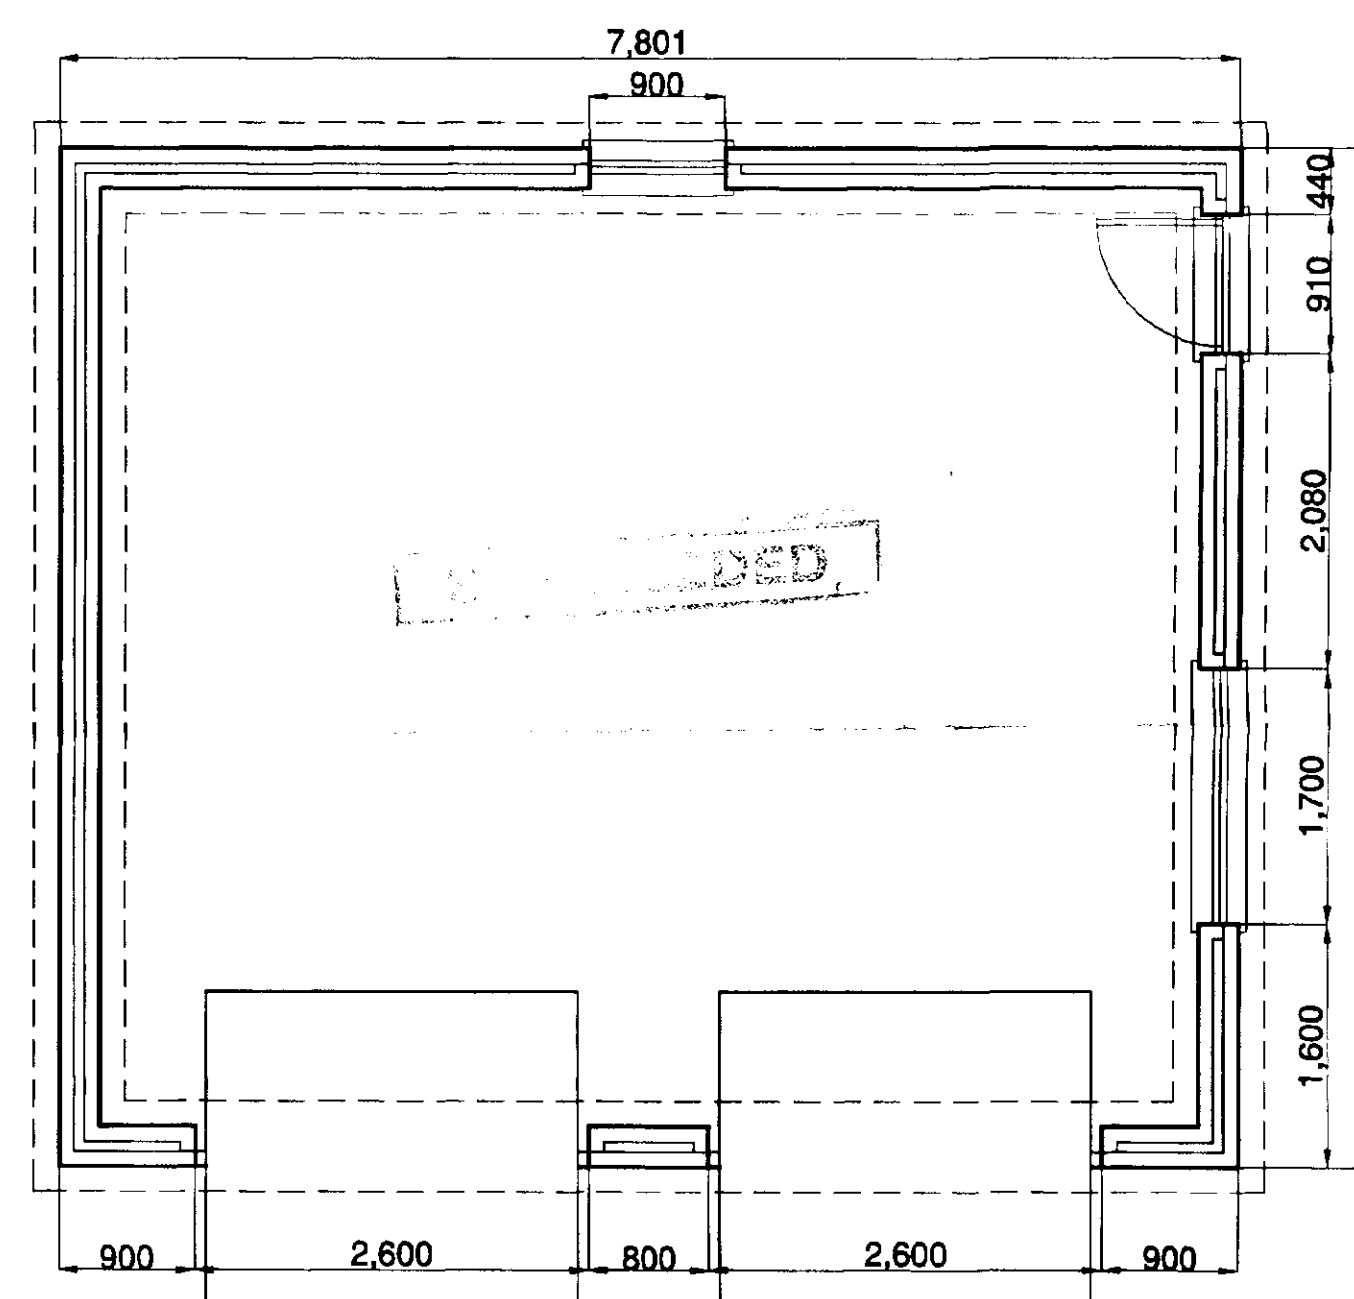

FLOOR PLAN

DRAWING/FILE No. T SANDS 1A
DRAWING No. 1 OF
SCALE 1=50 1=100 1=200
DATE
DRAWN M.D.BROKER
PROPOSED NEW GARAGE
FLOOR PLANS & ELEVATIONS

[illegible]

ARCHITECTURAL TECHNICIANS
DANBROOKE HOUSE STATION ROAD
WISBECH ST MARY
WISBECH CAMBS.PE13 4RW

