




Ordnance Survey (c) Crown Copyright 2016. All rights reserved. Licence number 100022432


LOCATION PLAN
1:2500



EXISTING SITE PLAN

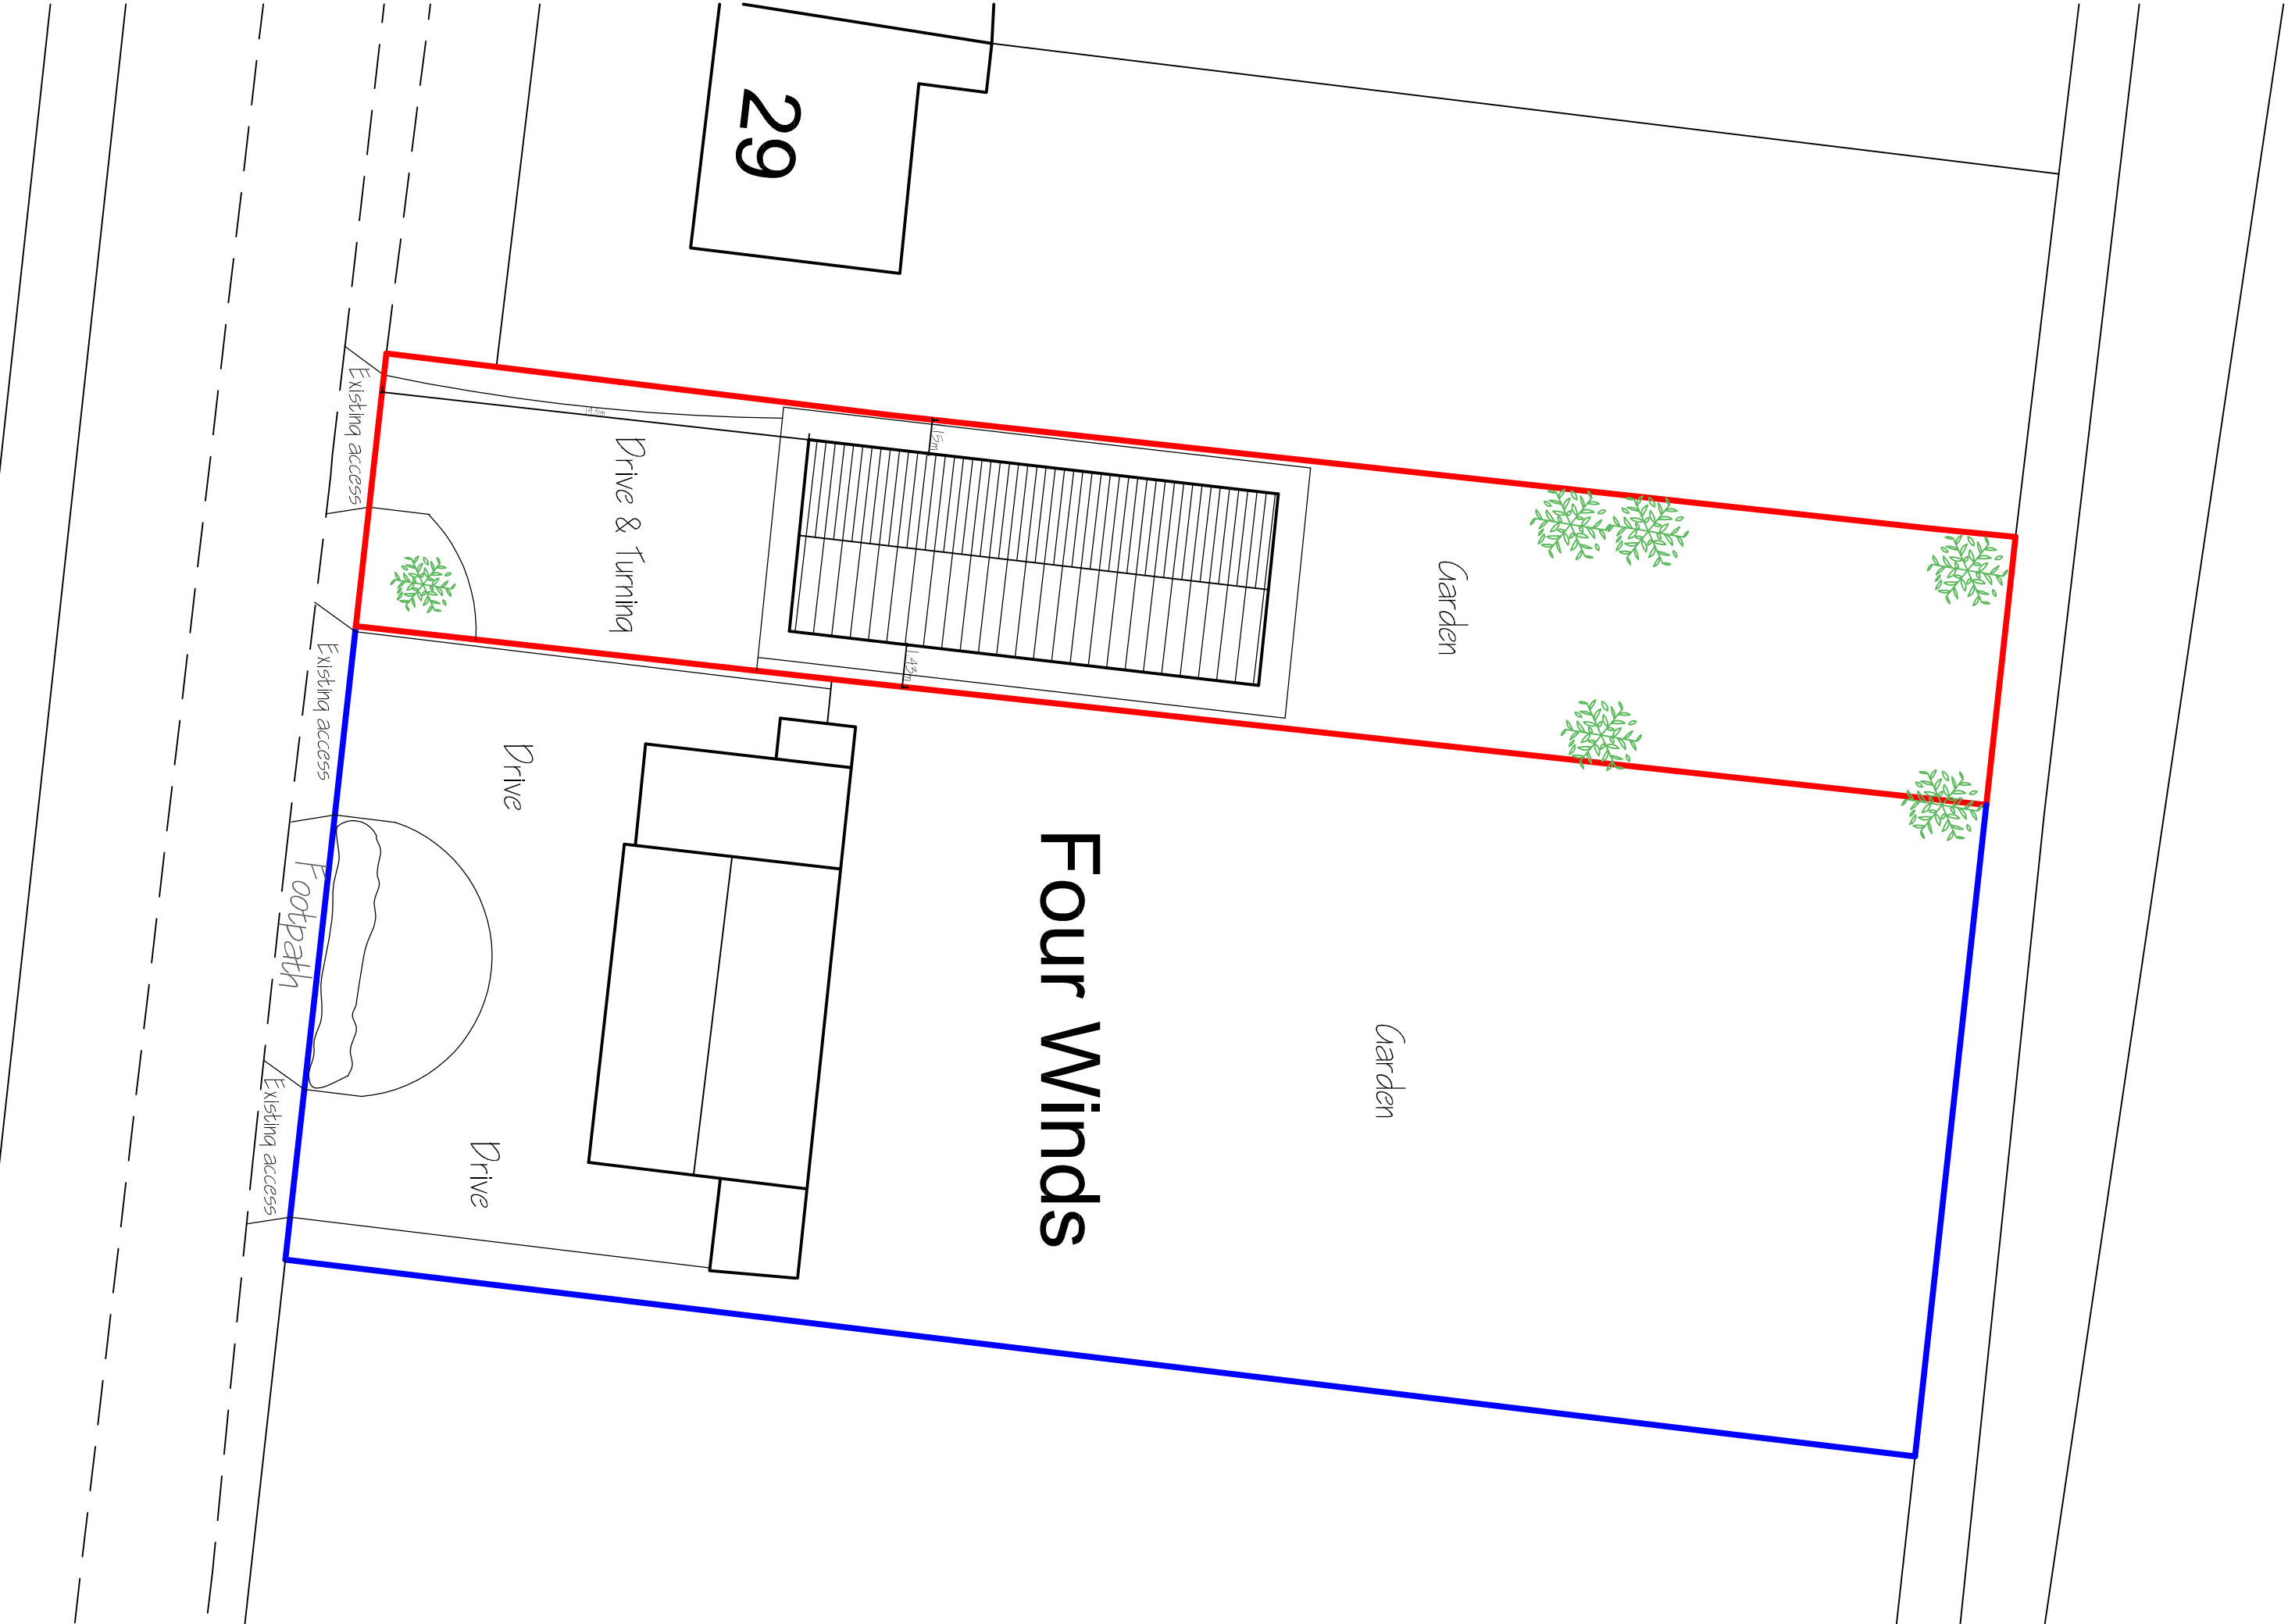

PROPOSED SITE PLAN

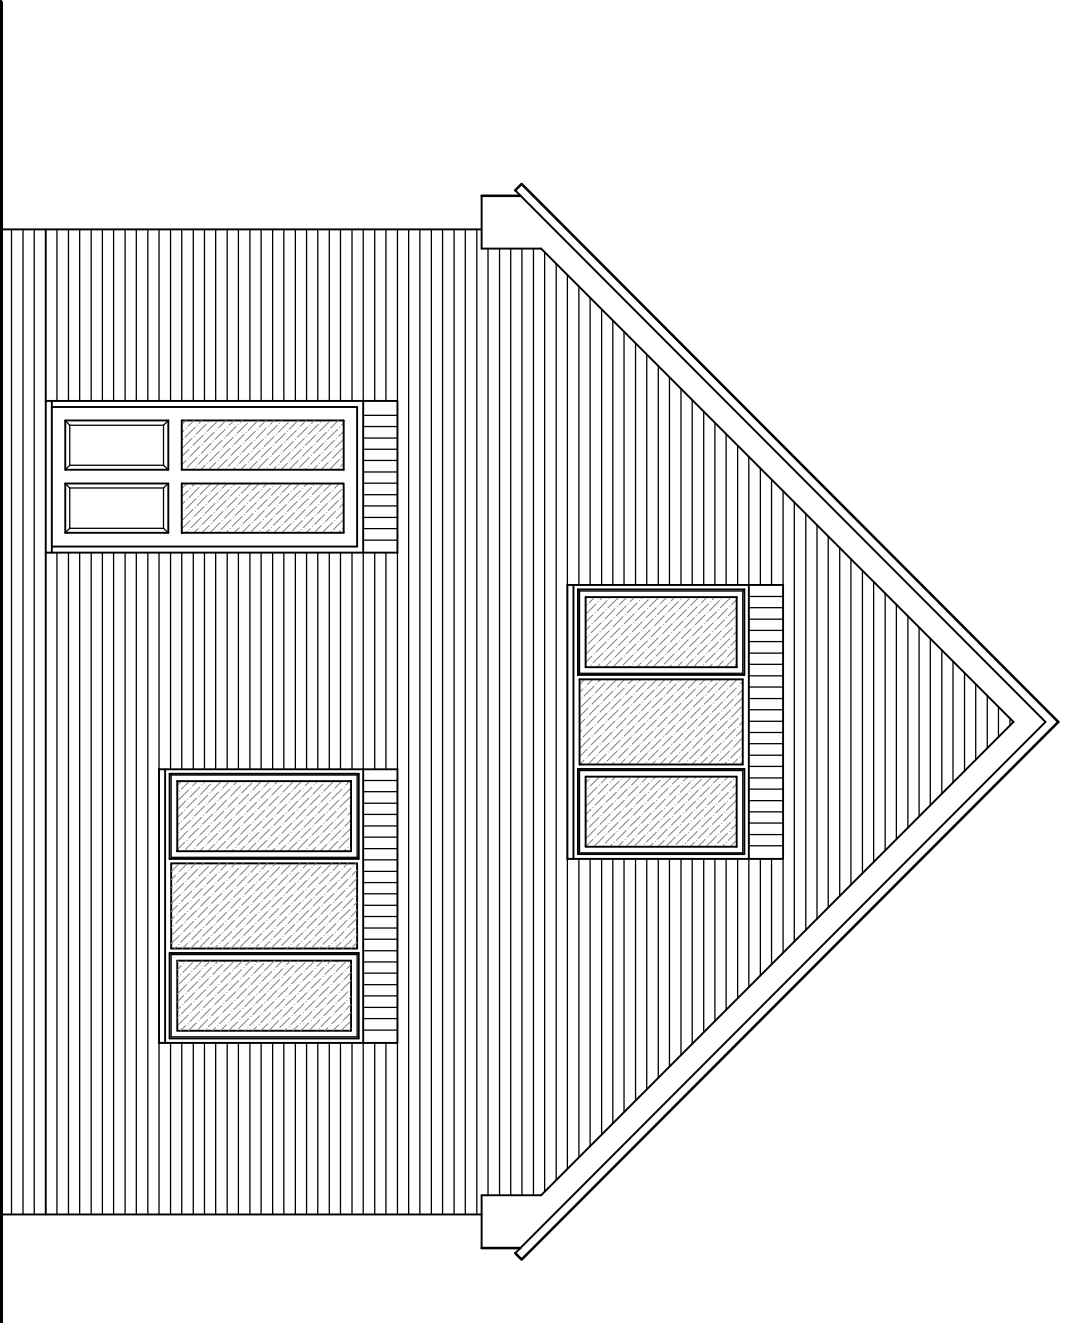

FRONT ELEVATION

G. R. MERCHANT LTD. LENG AMICE FWO	
ARCHITECTURAL, STRUCTURAL AND LAND DRAINAGE CONSULTANTS	
4 Wrights Mews 124 Park Road, Holbeach, Spalding, Lincs. PE12 7EE Tel: 01406 480600 Fax: 01406 480704 E-Mail: gr.merchant@btconnect.com	
Project NEW DWELLING A41 35 CROSS ROAD SUTTON ST EDWARD LINGS PE12 0LS	
Client MRS J. KENNELLY	
Drawing SITE & LOCATION PLANS FRONT ELEVATION	
Job Ref.	Drawing No.
3811-21	01A
Date	Drawn
MAY 2021	SJD
Scales 1:100 & 1:200 (Unless Otherwise Stated)	
DO NOT SCALE FROM THIS DRAWING	
This drawing is the property of G. R. Merchant Ltd. and is not to be used for any other purpose without the written consent of the firm. The firm is not responsible for any errors or omissions in this drawing. The client is responsible for the accuracy of the information provided. 