

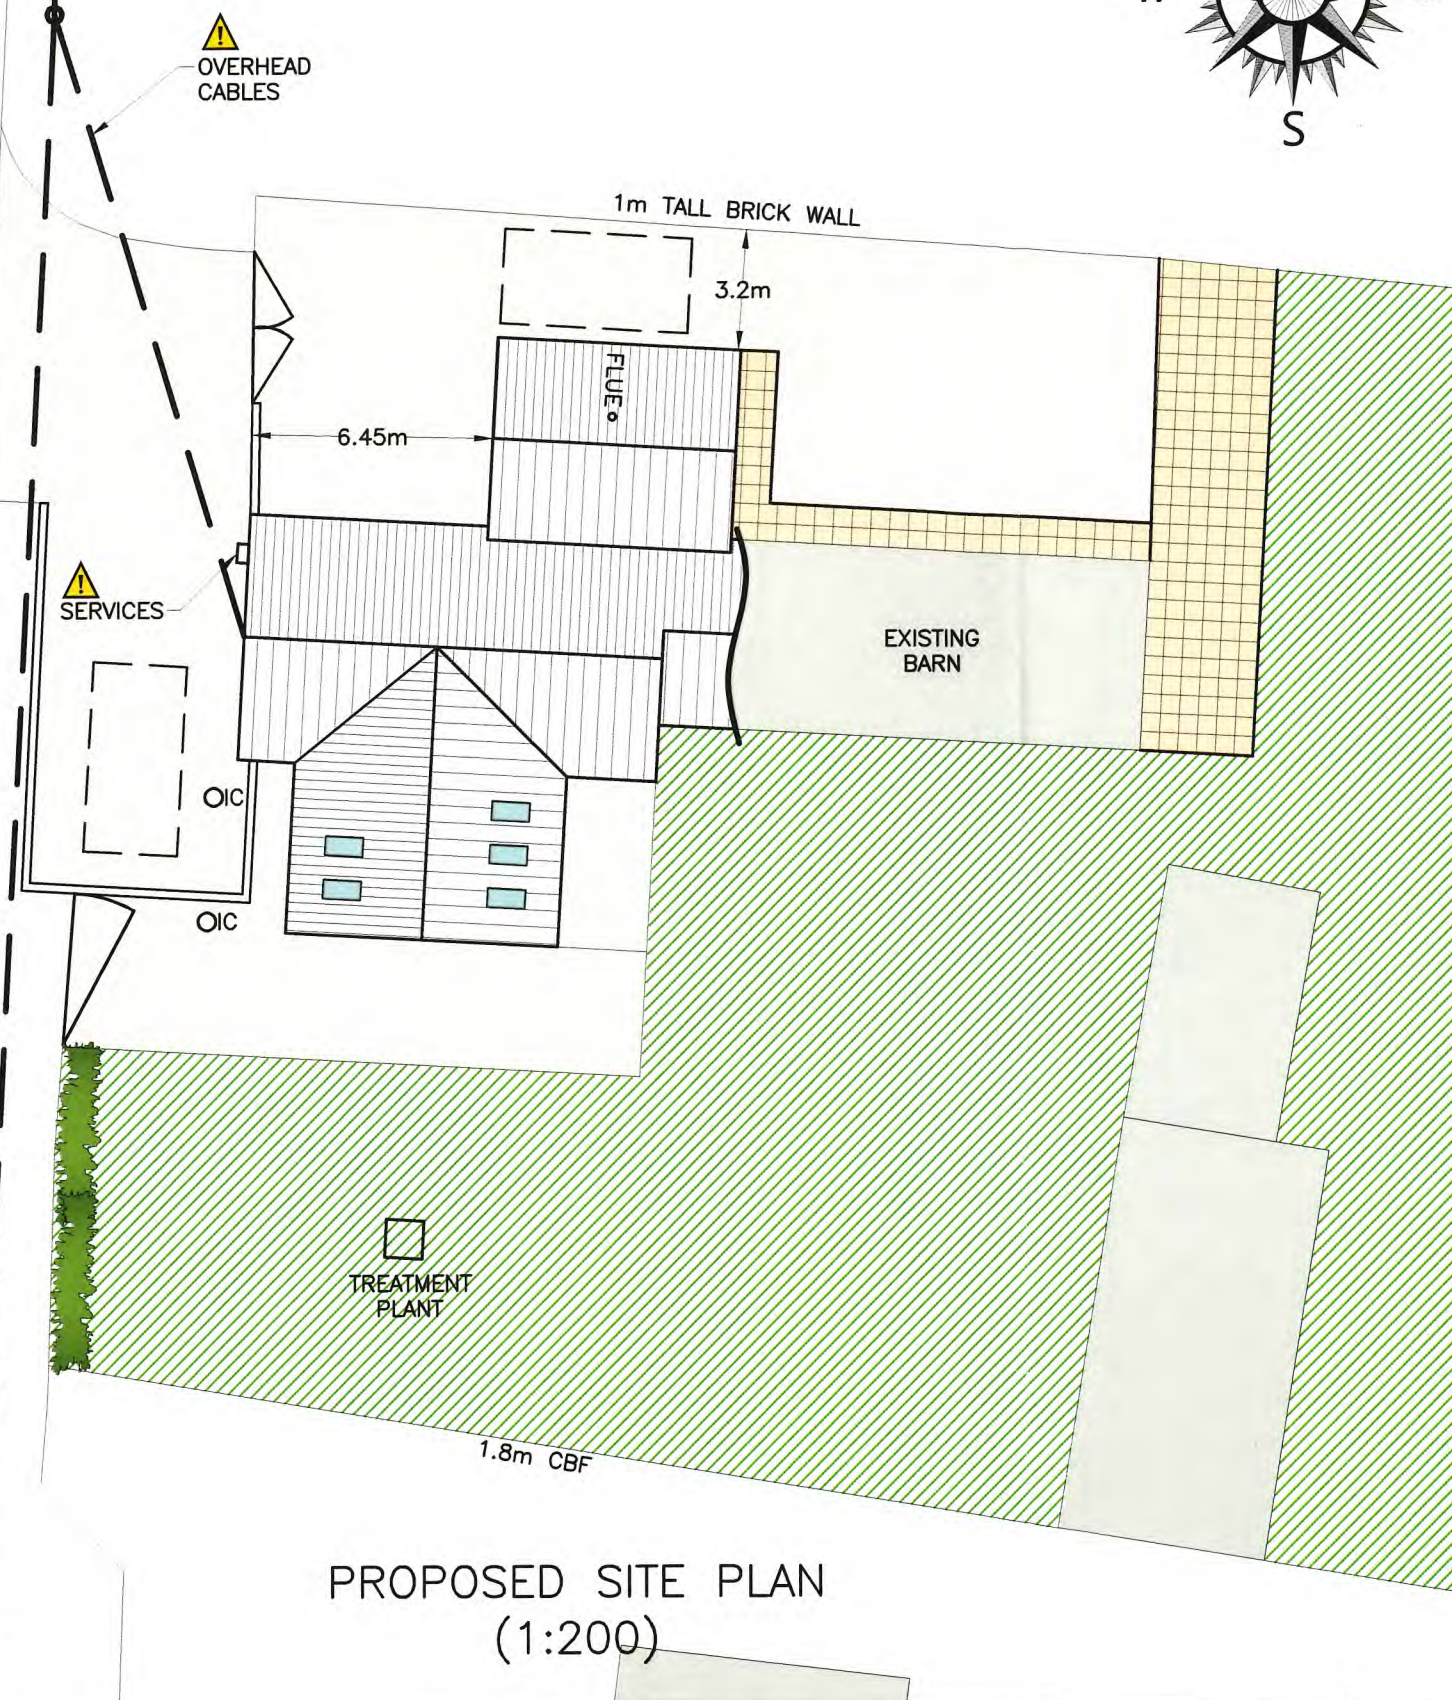


BROADGATE ROAD

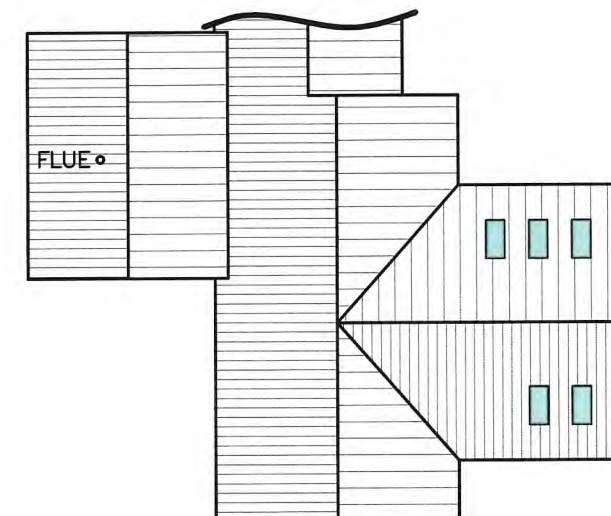


PROPOSED SITE PLAN
(1:200)

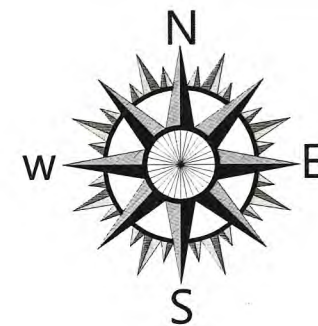

PROPOSED ROOF PLAN
(1:200)

THERE WILL BE
NO CHANGE TO
EXISTING SITE
LEVELS

 

MORTON & HALL CONSULTING LIMITED

CONSULTING STRUCTURAL ENGINEERS


1 Gordon Avenue, March, Cambridgeshire PE15 8AJ

Tel: 01354 655454

E-mail: Info@mortonandhall.co.uk

Fax: 01354 660467

Website: www.mortonconsultingengineers.co.uk

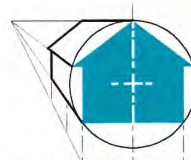

client

Mr & Mrs Ecuyer

title

Proposed Site Plan & Roof Plan

project

20 Broadgate Road,
Sutton St Edmund,
Spalding, Lincolnshire,
PE12 0LT

drawn

G.Boreham

checked

scale

NTS

date

Feb 2026

drawing no

H10720/08