


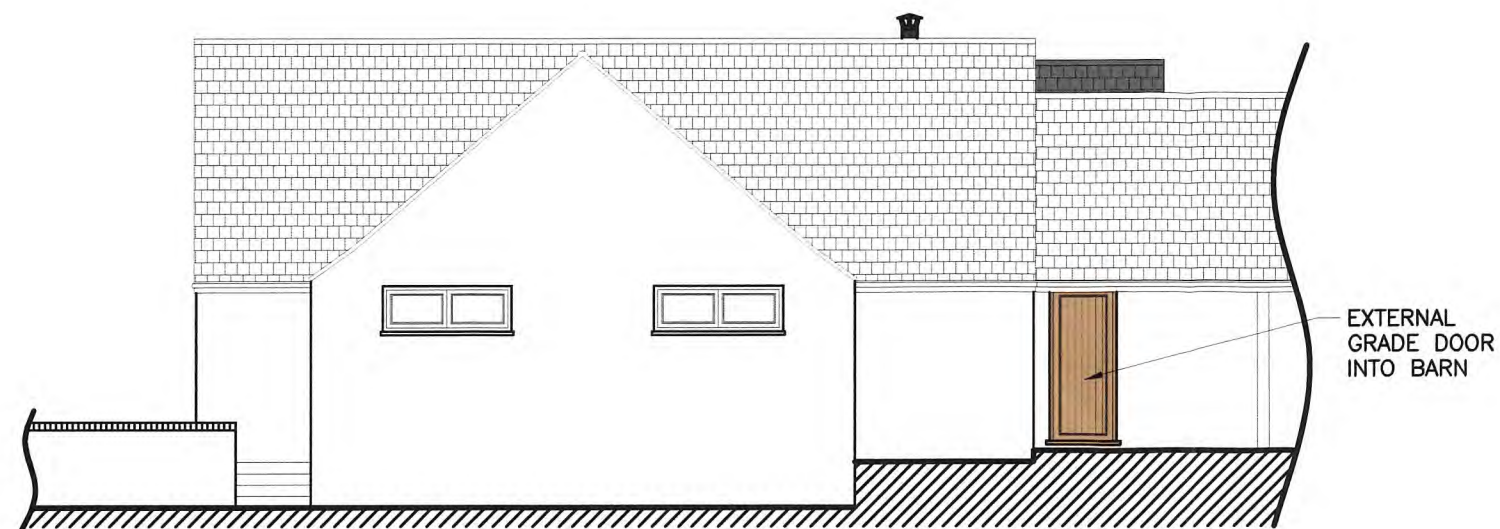


PROPOSED RHS ELEVATION
(1:100)

MATERIALS:


WALLS: FARMHOUSE BRICK BLEND TO MATCH EXISTING

ROOF: GREY SLATES TO MATCH EXISTING

JOINERY: TIMBER WINDOWS AND DOORS, REAR SLIDING DOORS TO BE DARK GREY ALUMINIUM

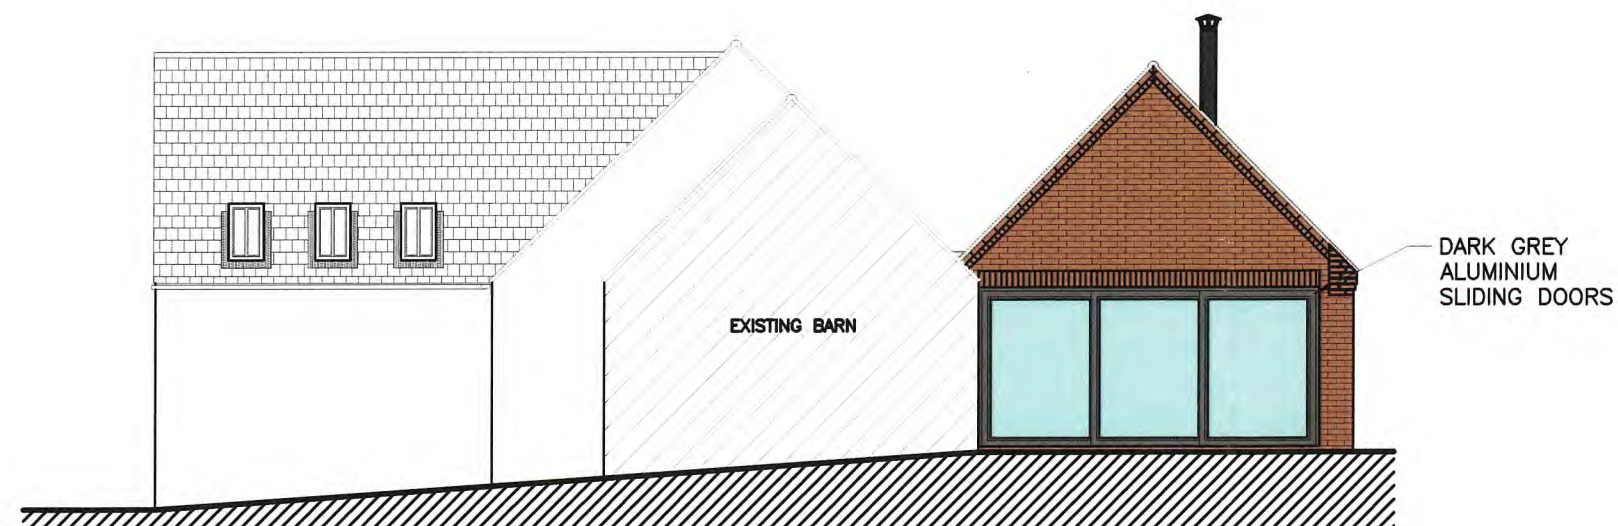

PROPOSED REAR ELEVATION
(1:100)

 

MORTON & HALL CONSULTING LIMITED
CONSULTING STRUCTURAL ENGINEERS


1 Gordon Avenue, March, Cambridgeshire PE15 8AJ

Tel: 01354 655454

E-mail: Info@mortonandhall.co.uk

Fax: 01354 660467

Website: www.mortonconsultingengineers.co.uk

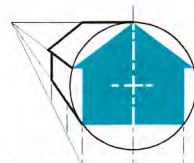

client

Mr & Mrs Ecuyer

title

Proposed Elevations

project

20 Broadgate Road,
Sutton St Edmund,
Spalding, Lincolnshire,
PE12 0LT

drawn

G.Boreham

scale

NTS

checked

date

Feb 2026

drawing no

H10720/07