

David Broker Design Services
Concept & Development Ltd
2000 Design




FRONT ELEVATION




SIDE ELEVATION




REAR ELEVATION

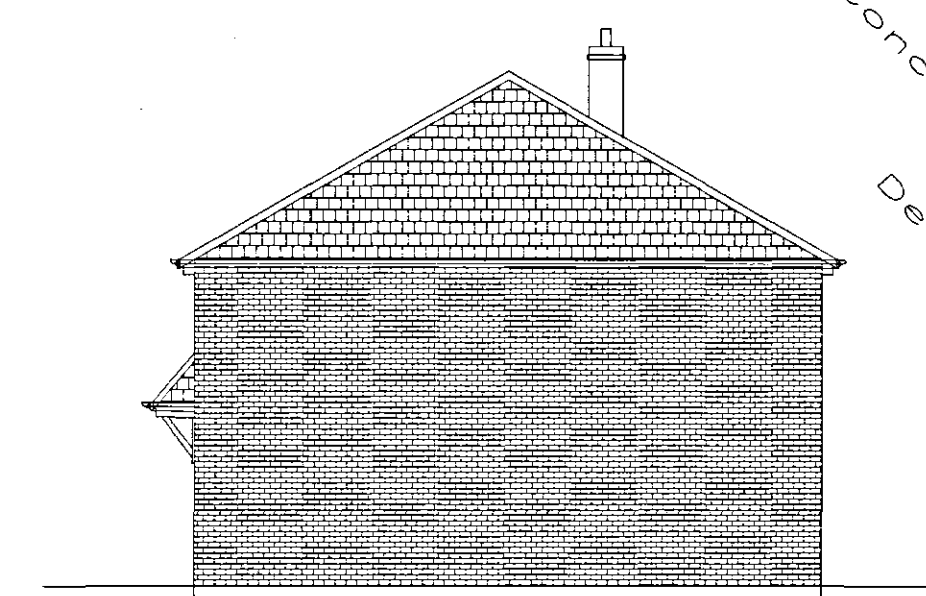

SIDE ELEVATION

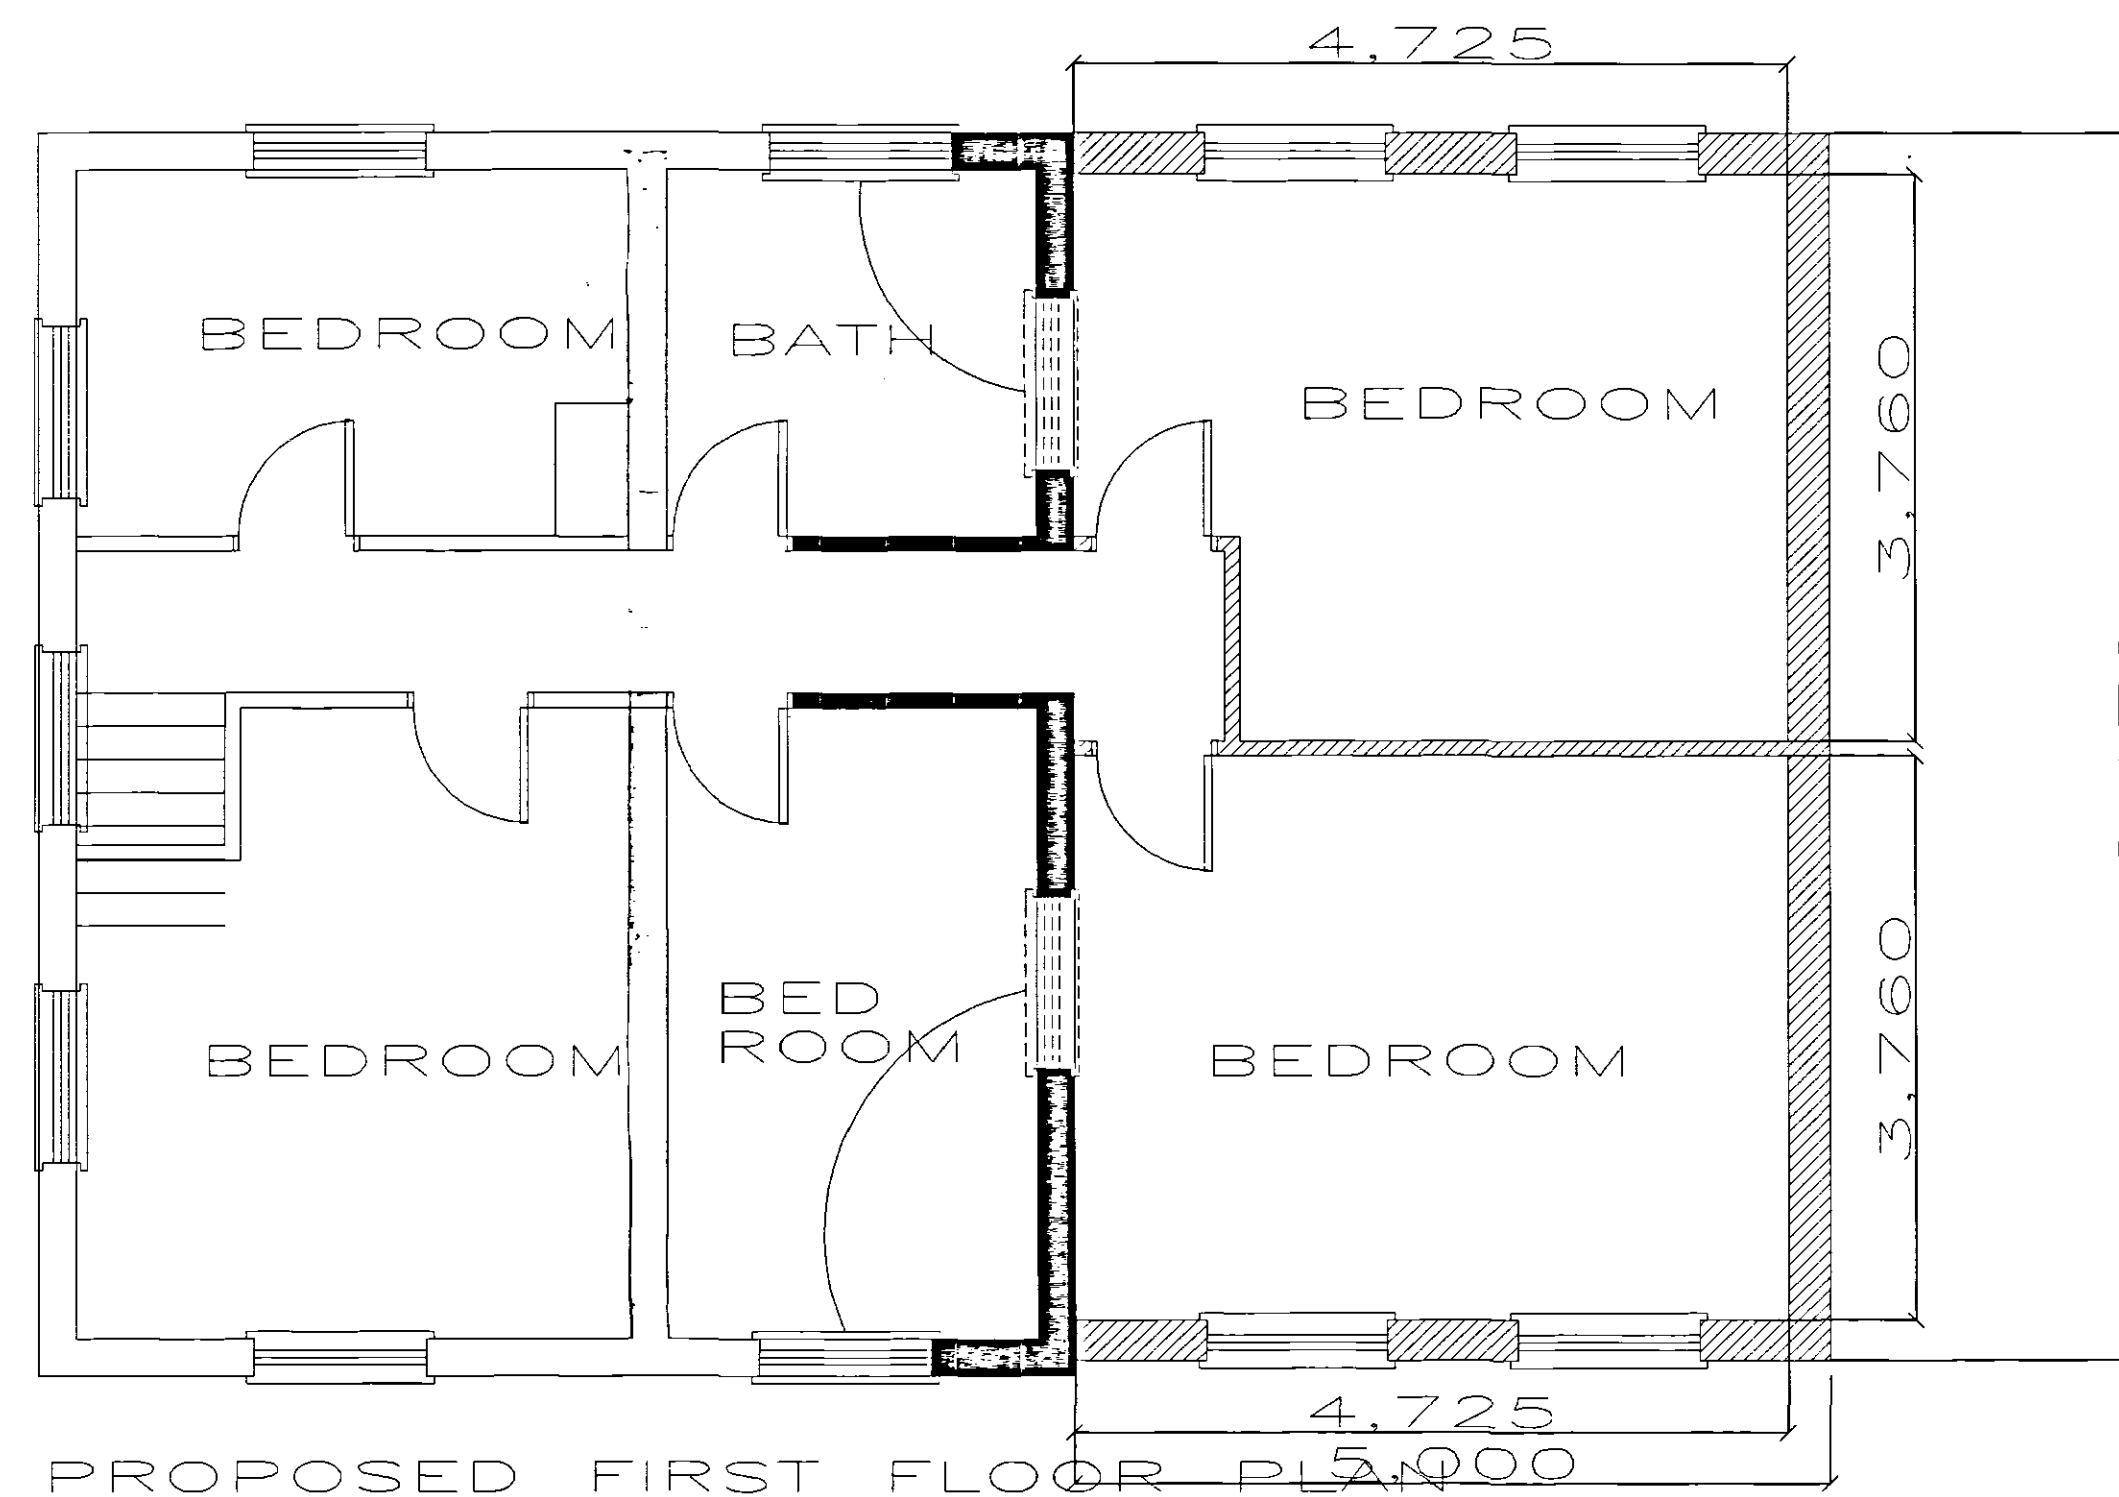


PROPOSED FIRST FLOOR PLAN

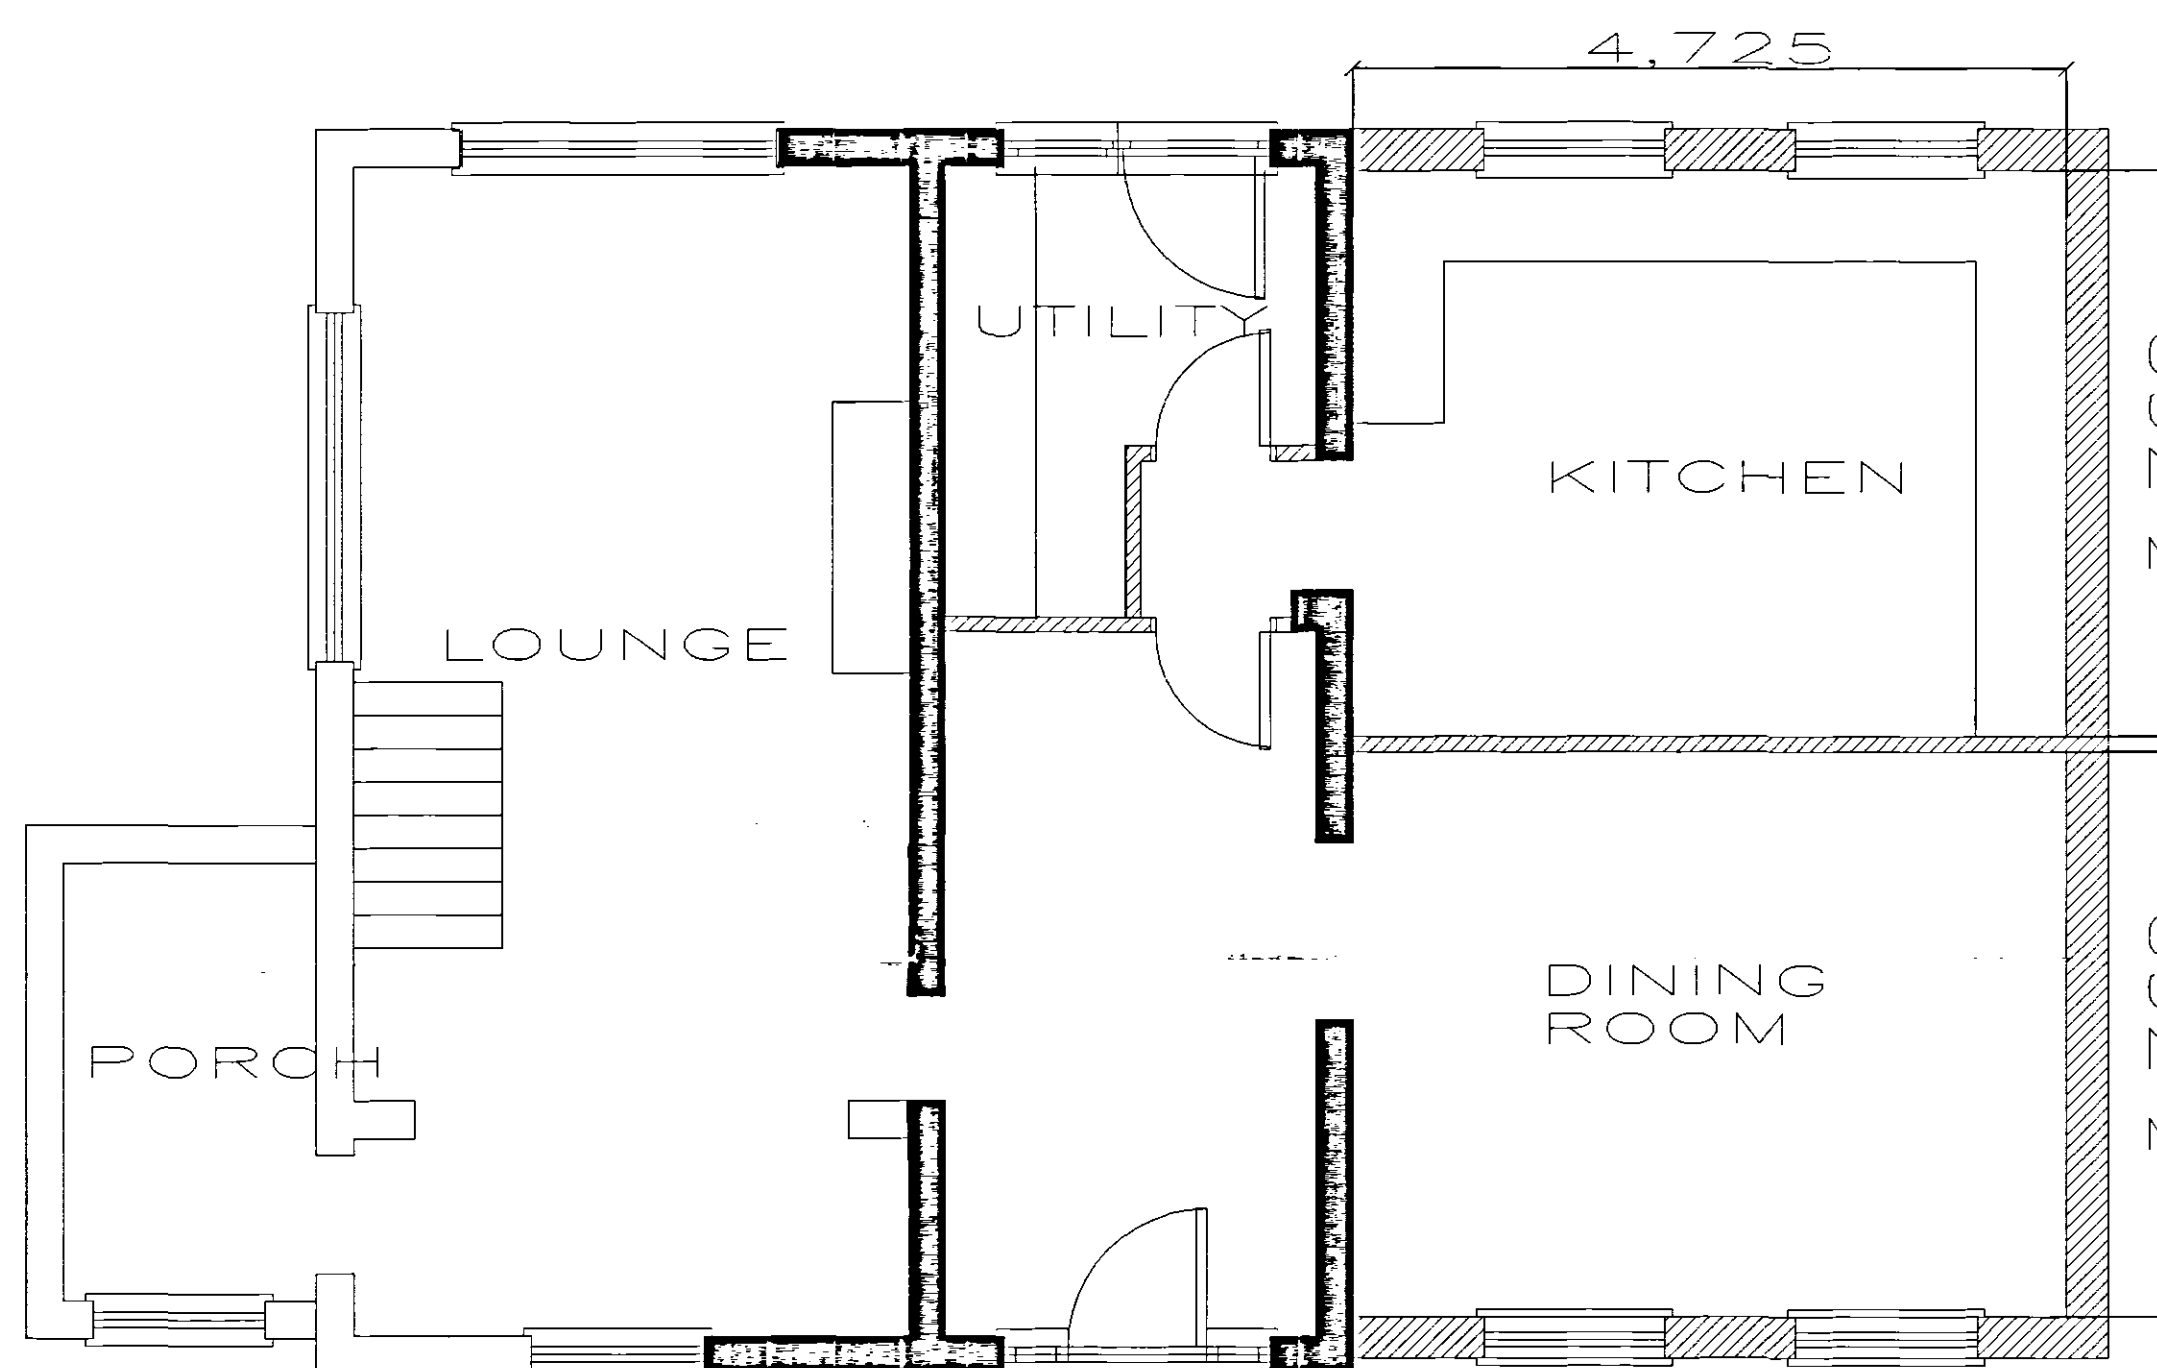

PROPOSED GROUND FLOOR PLAN

DETERMINED
PLAN

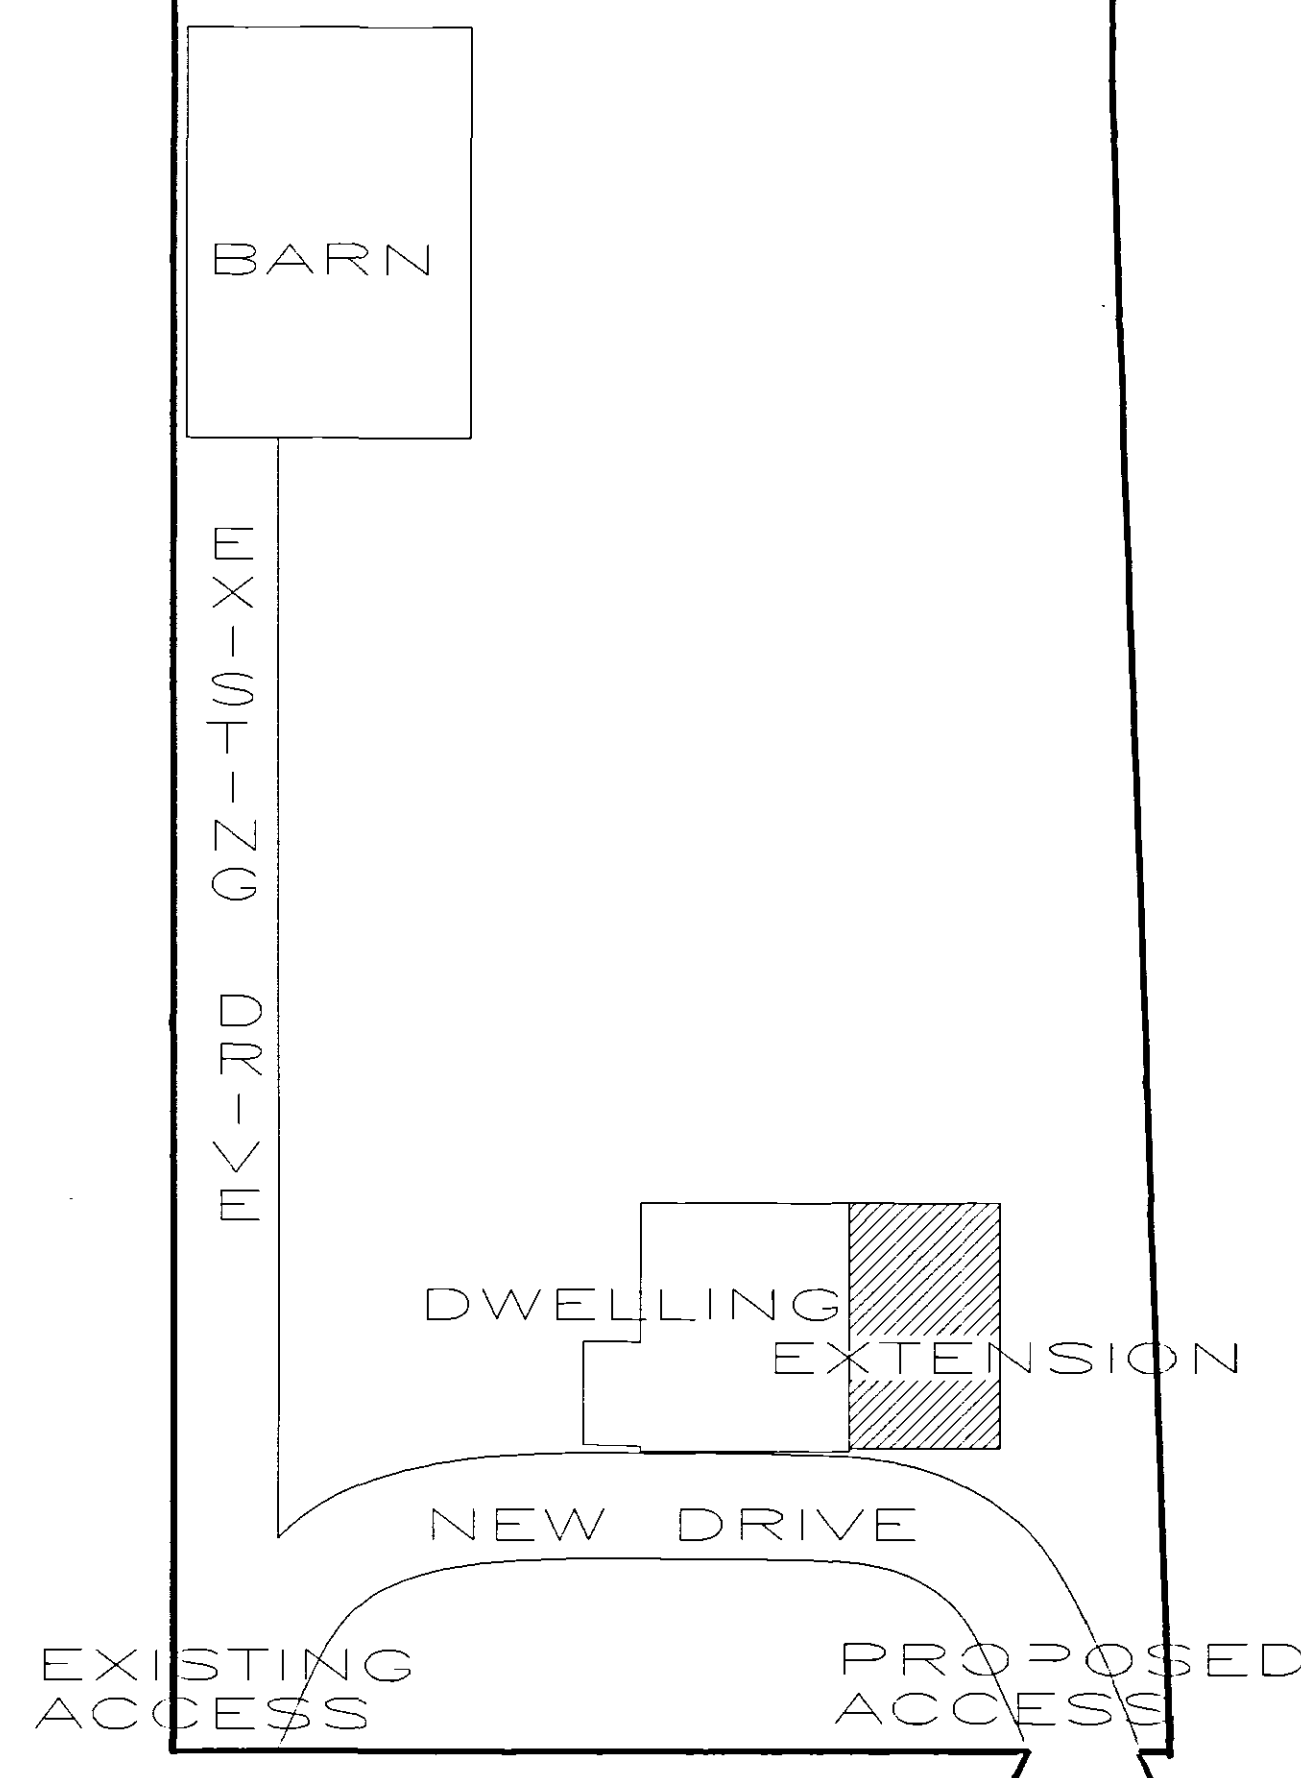

BROADGATE ROAD
BLOCK PLAN 1:250

PROPOSED PLANS AND ELEVATIONS
CLIENT I W ELLIOTT

DRAWING/FILE No 982
PROPOSED PART DEMOLITION
RECONSTRUCTION AND EXTENSION
OF EXISTING DWELLING HOUSE
AT 281 BROADGATE ROAD
SUTTON ST EDMUNDS PE12 0LR

SCALE 1:50 1:100

15 AUG 05

DRAWN DB

Issued

Revisions

David Broker Design Services
5 SEP 2005
1227/05

ARCHITECTURAL TECHNICIANS
DANBROOKE HOUSE STATION ROAD
WISBECH ST MARY
WISBECH CAMBS PE13 4RW
Telephone 01945 410421
Facsimile 01945 410400

DO NOT SCALE

ALL DIMENSIONS TO BE VERIFIED ON SITE

THIS DRAWING AND DESIGN REMAINS THE COPYRIGHT OF DAVID BROKER AND MAY NOT BE REPRODUCED WITHOUT PERMISSION.