



David Broker Design Services
Concept Development Ltd
2000 Design

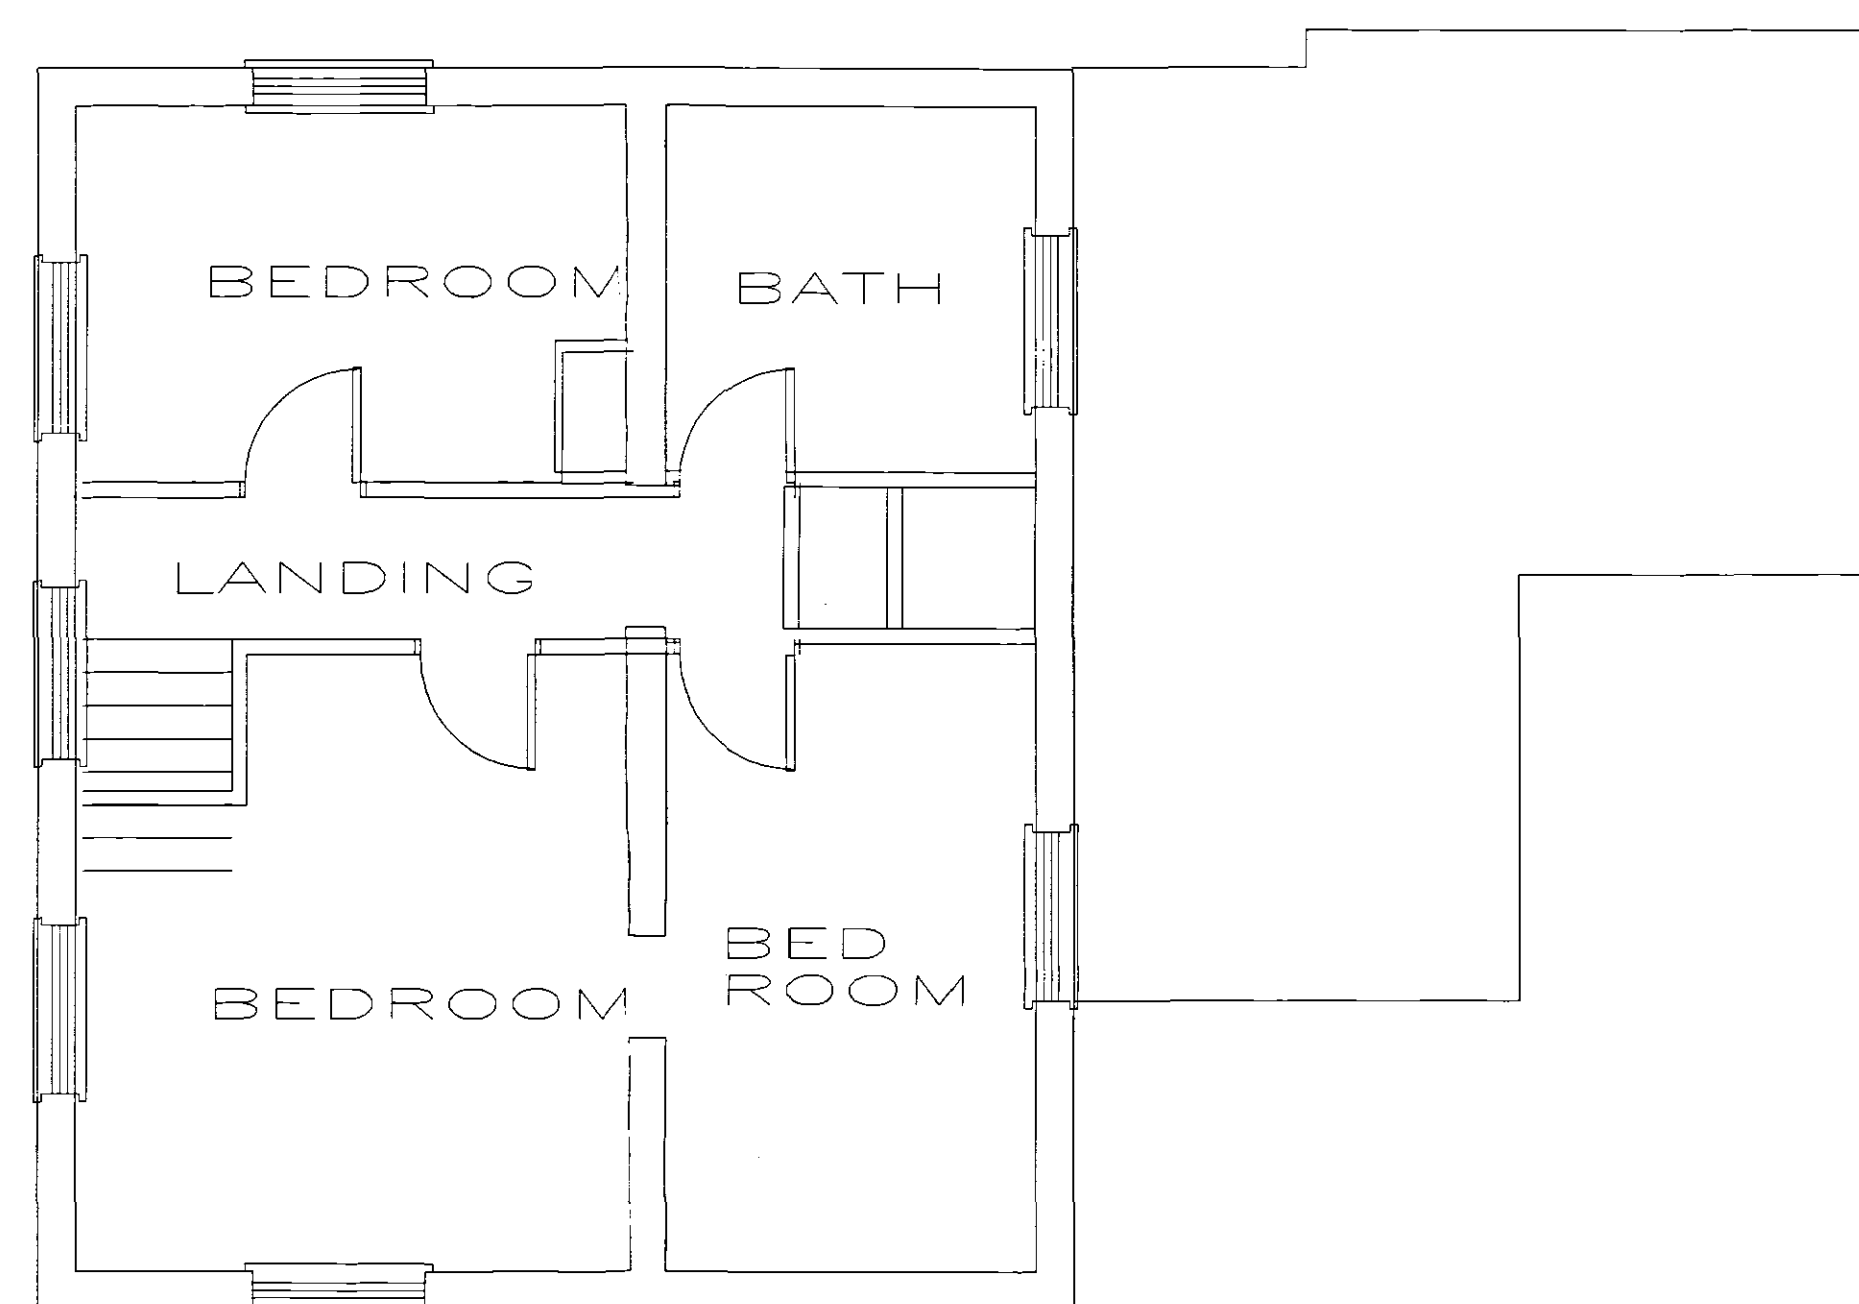

FIRST FLOOR PLAN

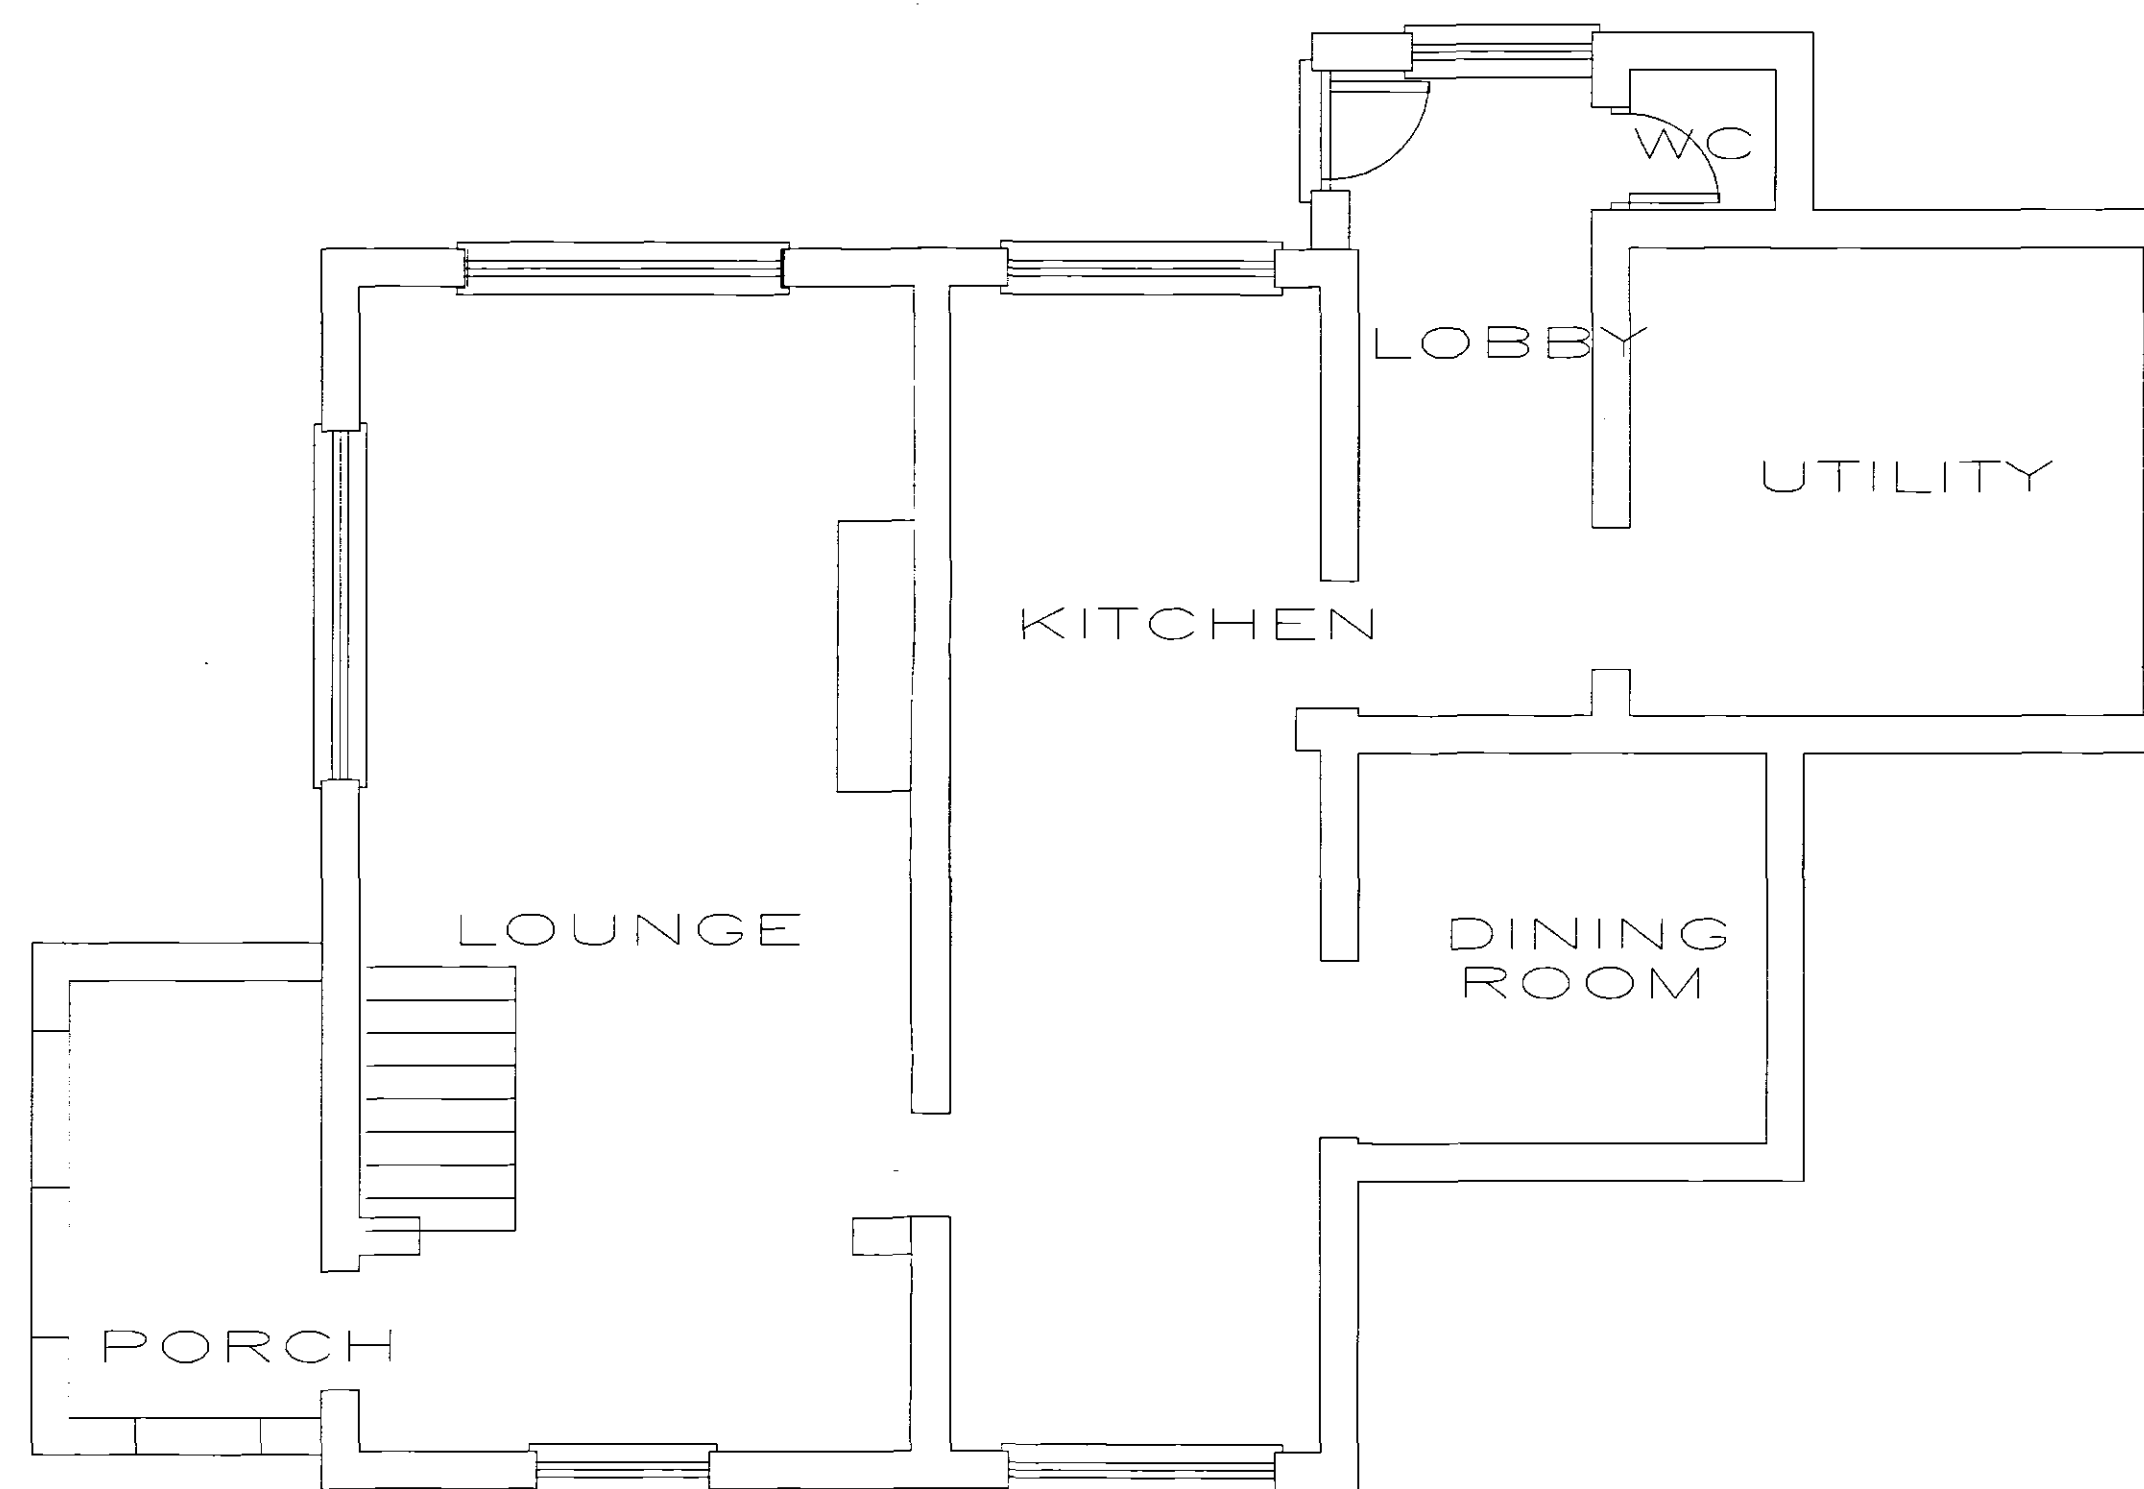

GROUND FLOOR PLAN

EXISTING PLANS AND ELEVATIONS
CLIENT I W ELLIOTT

DRAWING/FILE No 982
PROPOSED PART DEMOLITION
RECONSTRUCTION AND EXTENSION
OF EXISTING DWELLING HOUSE
AT 281 BROADGATE ROAD
SUTTON ST EDMUNDS PE12 0LR

SCALE 1:50 1:100
15 AUG 05
DRAWN DB

Issued	
Revisions	

Planning Department
- 5 SEP 2005
1227/05

DETERMINED
ARCHITECTURAL TECHNICIANS
SKE HOUSE STATION ROAD
WISBECH ST MARY
WISBECH CAMBS PE13 4RW
Telephone 01945410421
Facsimile 01945410400

DO NOT SCALE

ALL DIMENSIONS TO BE VERIFIED ON SITE

THIS DRAWING AND DESIGN REMAINS THE COPYRIGHT OF DAVID BROKER AND MAY NOT BE REPRODUCED WITHOUT PERMISSION.