



Barn 3

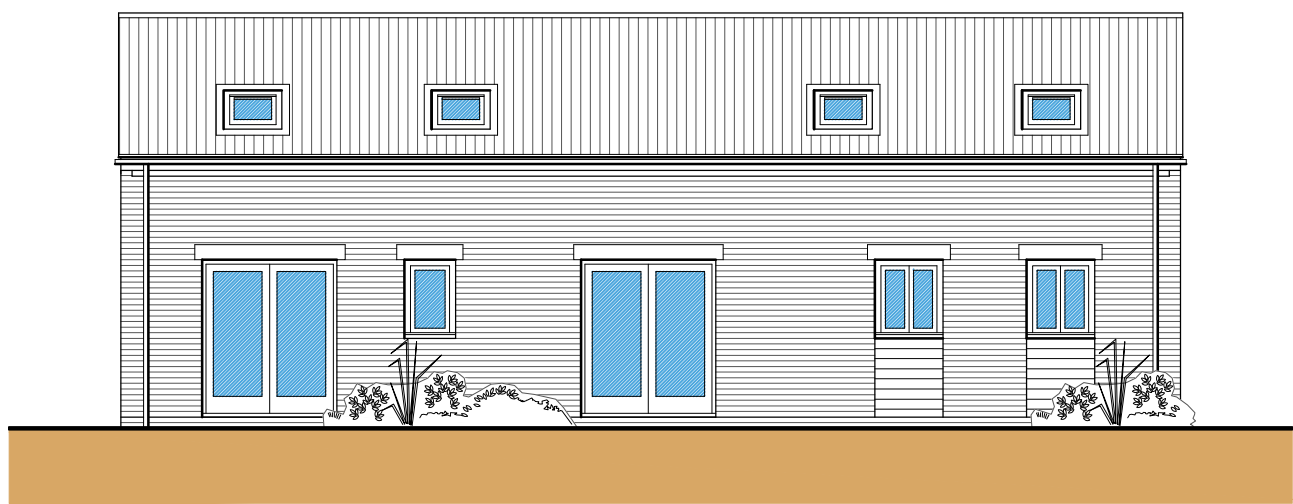


Front Elevation

West - Scale: 1:100

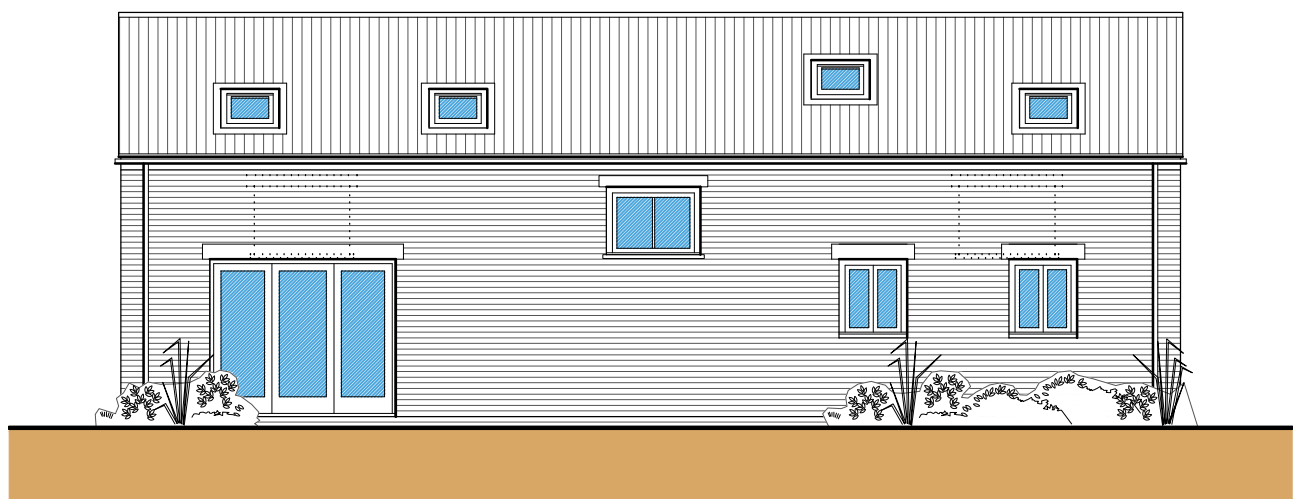


Rear Elevation

East - Scale: 1:100

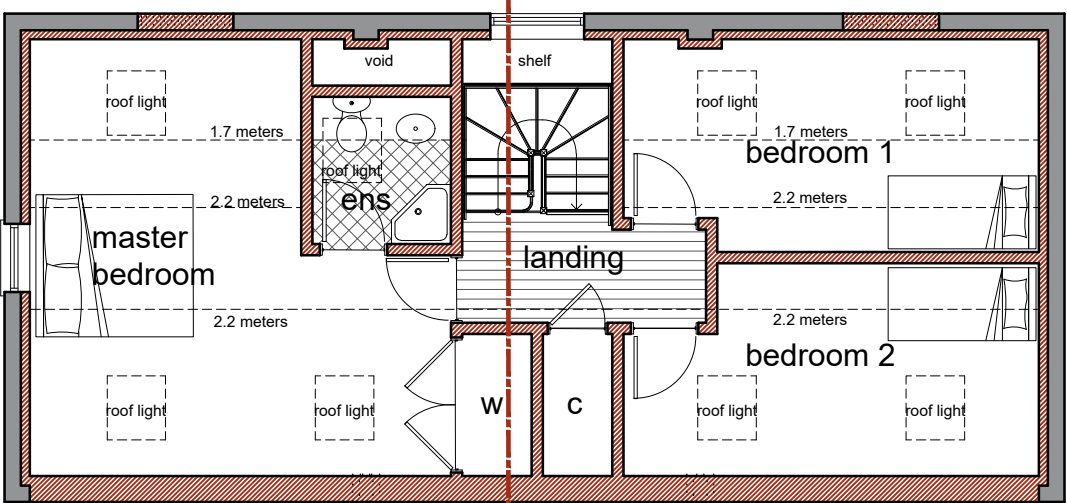


First Floor Plan

Scale: 1:100

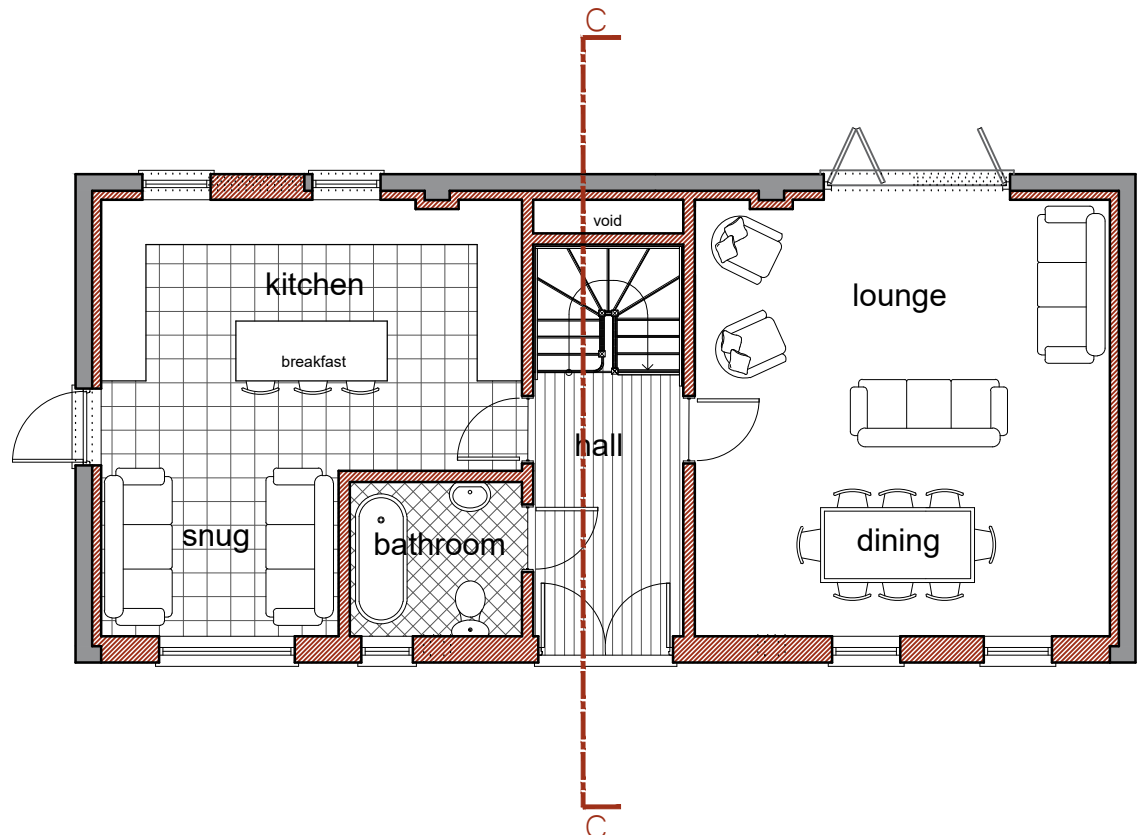


Ground Floor Plan

Scale: 1:100

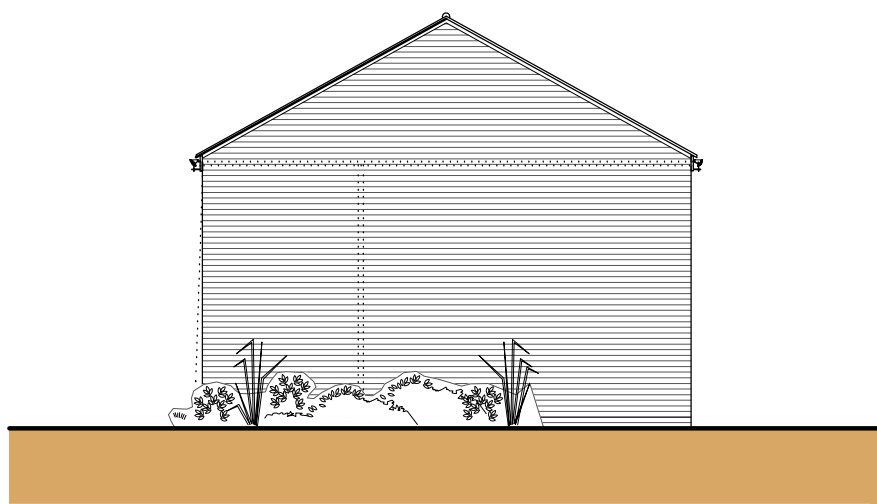


Side Elevation

South - Scale: 1:100

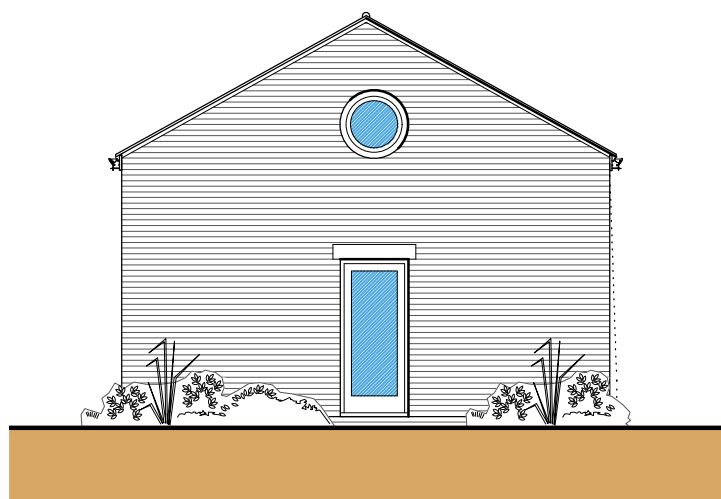

Side Elevation


North - Scale: 1:100

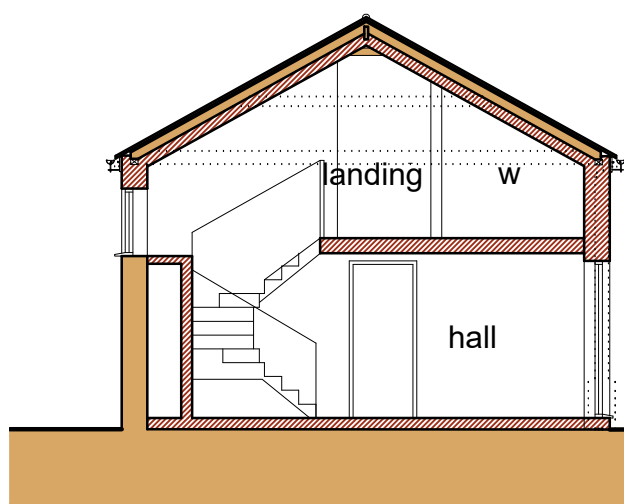


Section C-C

Scale: 1:100

WALL KEY

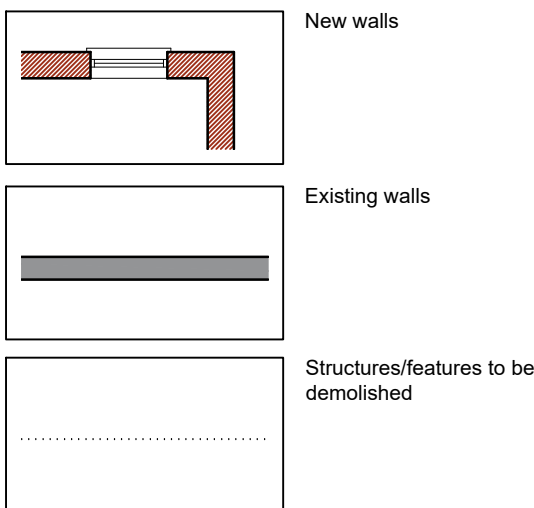


Site Plan

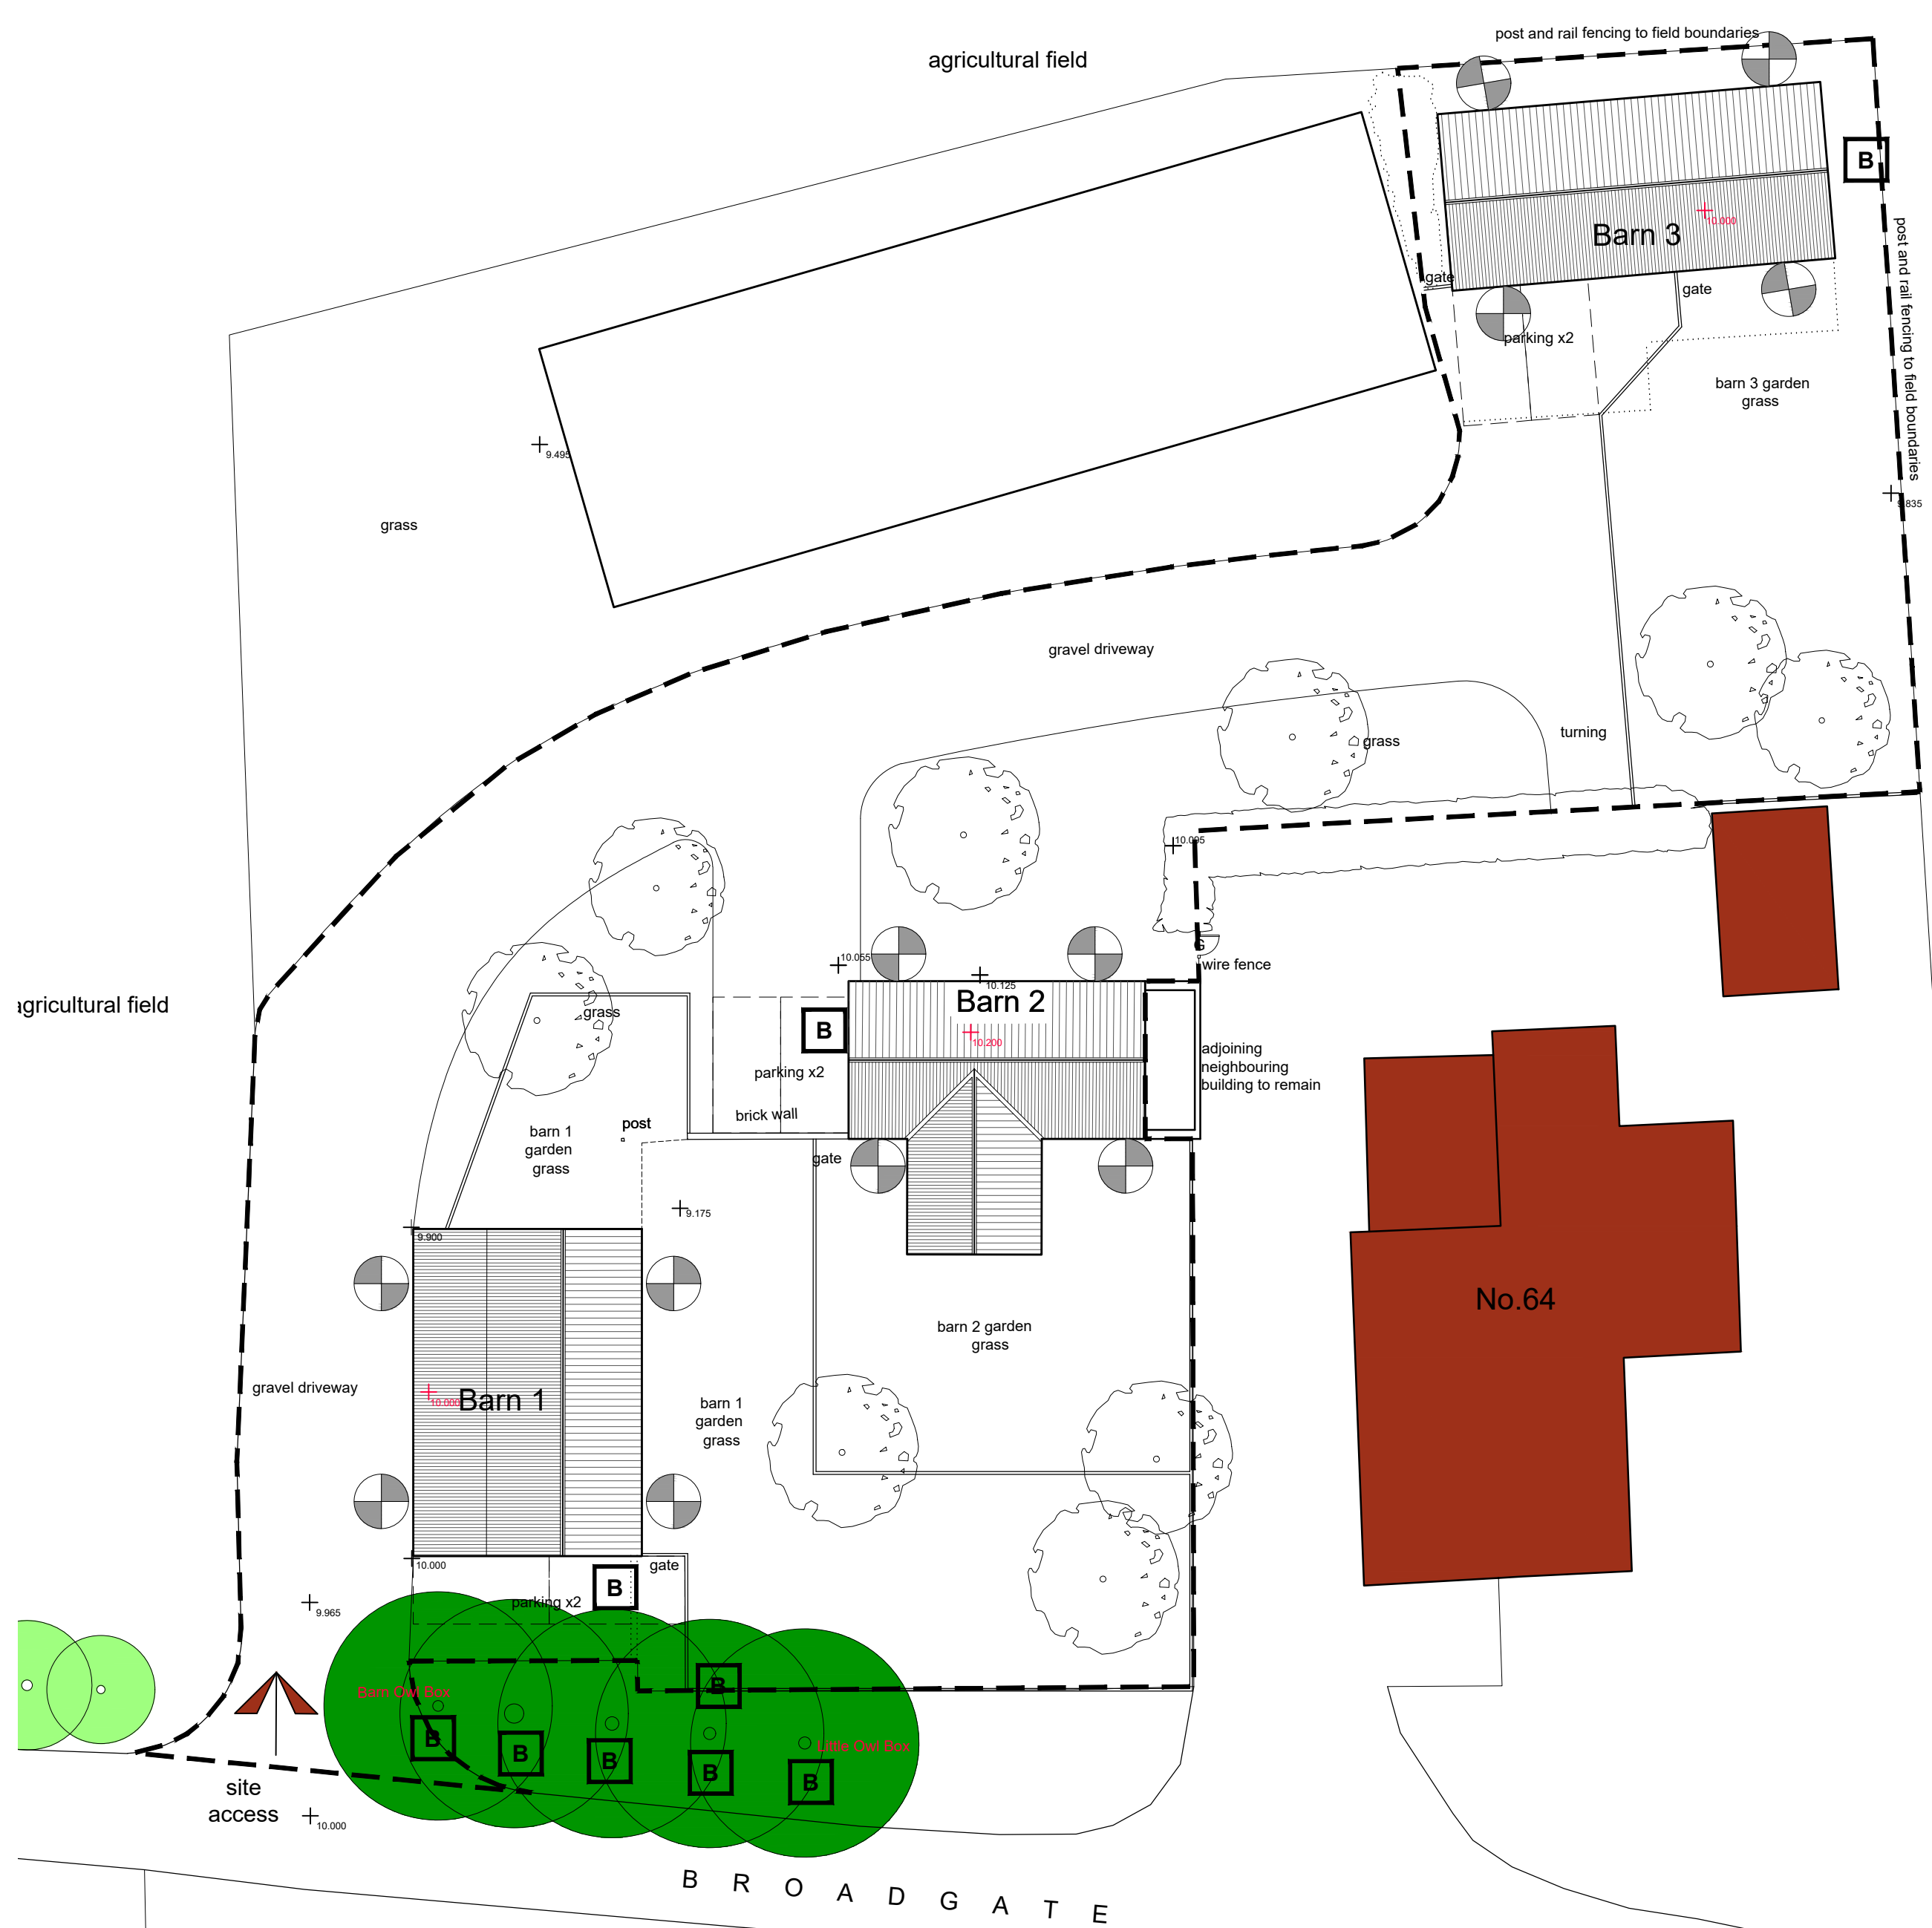

Site Plan

Scale: 1:200

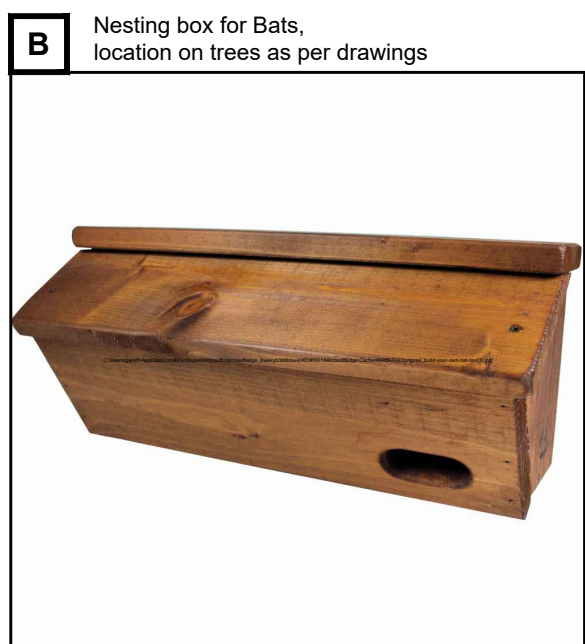


Note: Images shown for presentation purposes, design to be similar approved.



- General Notes
1. This drawing shall not be scaled, figured dimensions only to be used.
 2. All dimensions are shown in 'mm' unless otherwise stated.
 3. The contractor, sub-contractors and suppliers must verify all dimensions on site prior to the commencement of any work.
 4. This drawing is to be read in conjunction with all relevant engineers and specialist sub-contractors drawings and specifications.
 5. Any discrepancies are to be brought to the designers attention.

SITE PLAN KEY

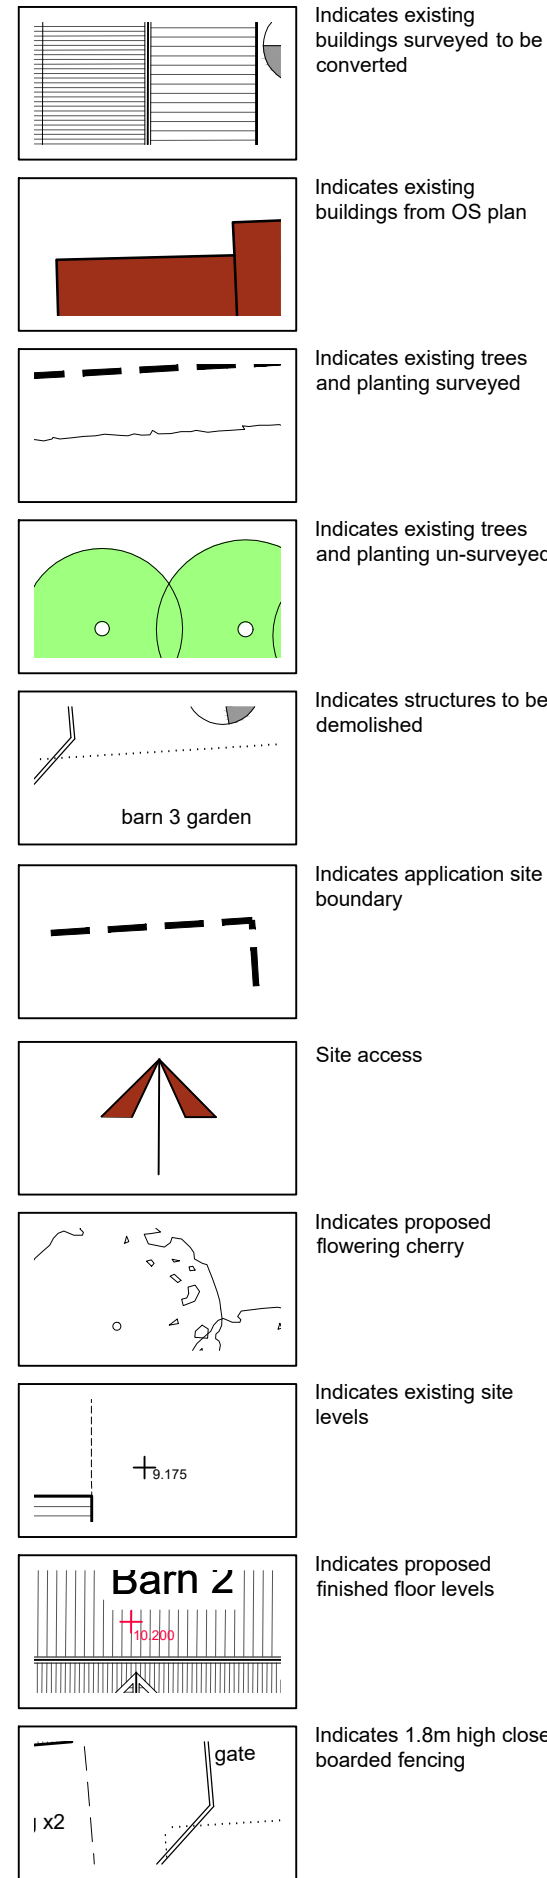

AREA SCHEDULE

Barn 1	
Ground Floor	= 85 m ²
First Floor	= 56 m ²
Barn 2	
Ground Floor	= 67.9 m ²
Barn 3	
Ground Floor	= 79.3 m ²
First Floor	= 78.8 m ²

Status
FOR APPROVAL



Swann Edwards Architecture Limited, Fen Road, Guyhirn, Wisbech, Cambs. PE13 4AA
t 01945 450694 e info@swannedwards.co.uk w www.swannedwards.co.uk

Job Title	Date	Scale
Proposed Barn Conversions	November 2021	As Shown
Land Adjacent 66 Broadgate, Sutton St Edmunds for Clients of Swann Edwards		Sheet Size A1
Drawing Title	Job No.	Drawn by
Planning Drawing	SE-1667	G.E.
Barn 3 and Site Plan	Dwg No.	Revision
	1000	