




Barn 1

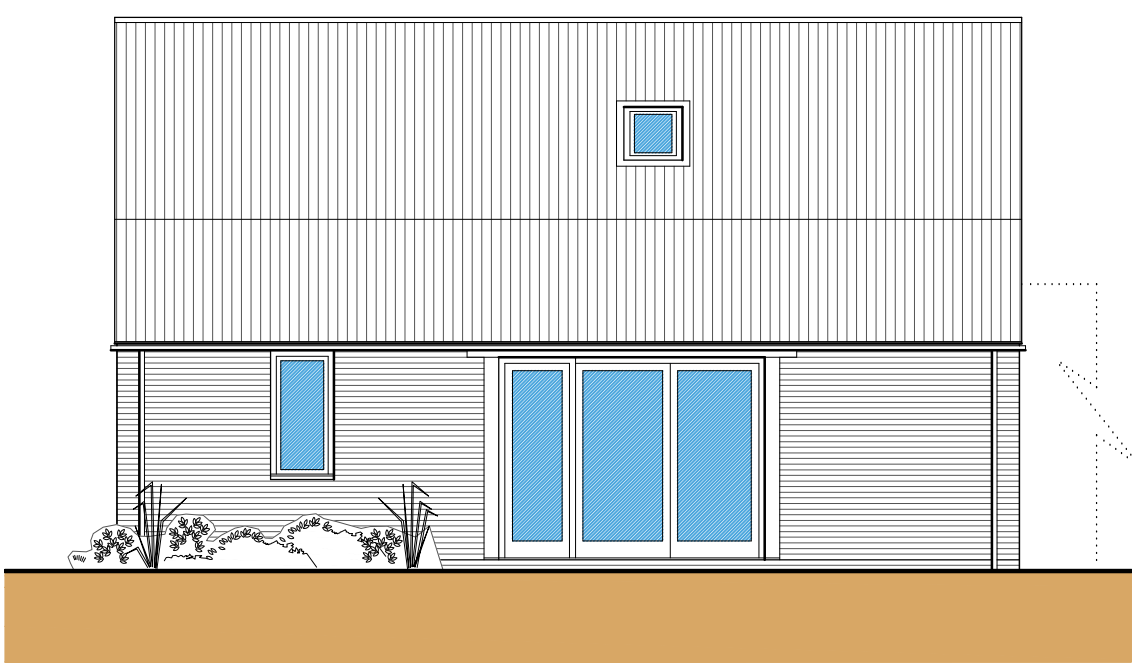


Front Elevation
North - Scale: 1:100

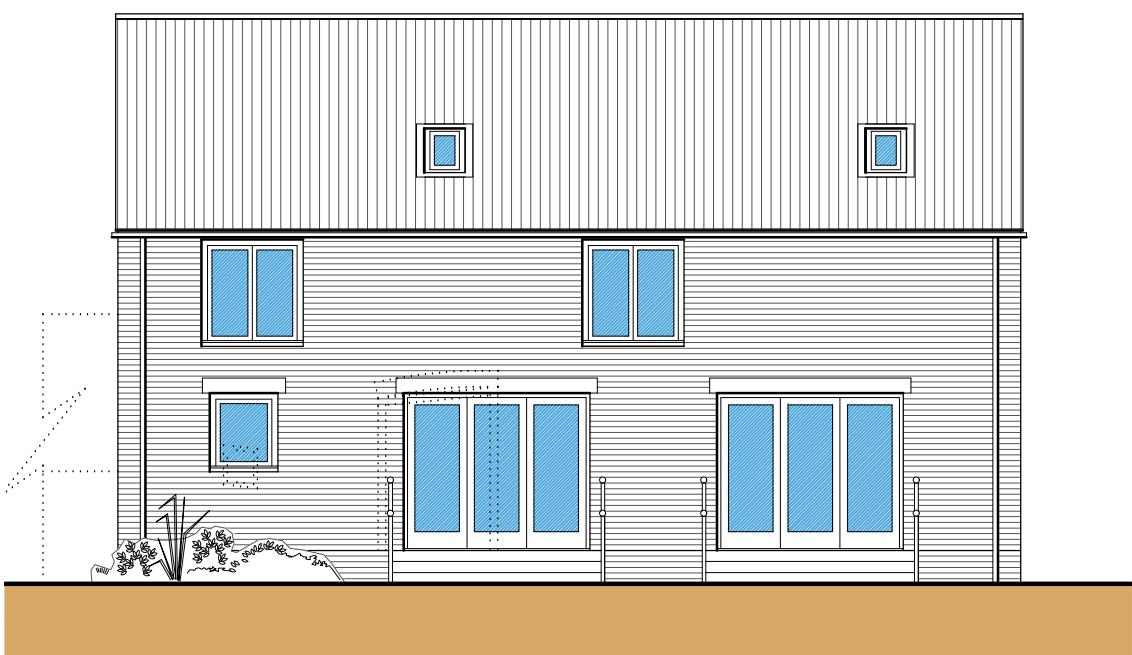

Rear Elevation
South - Scale: 1:100

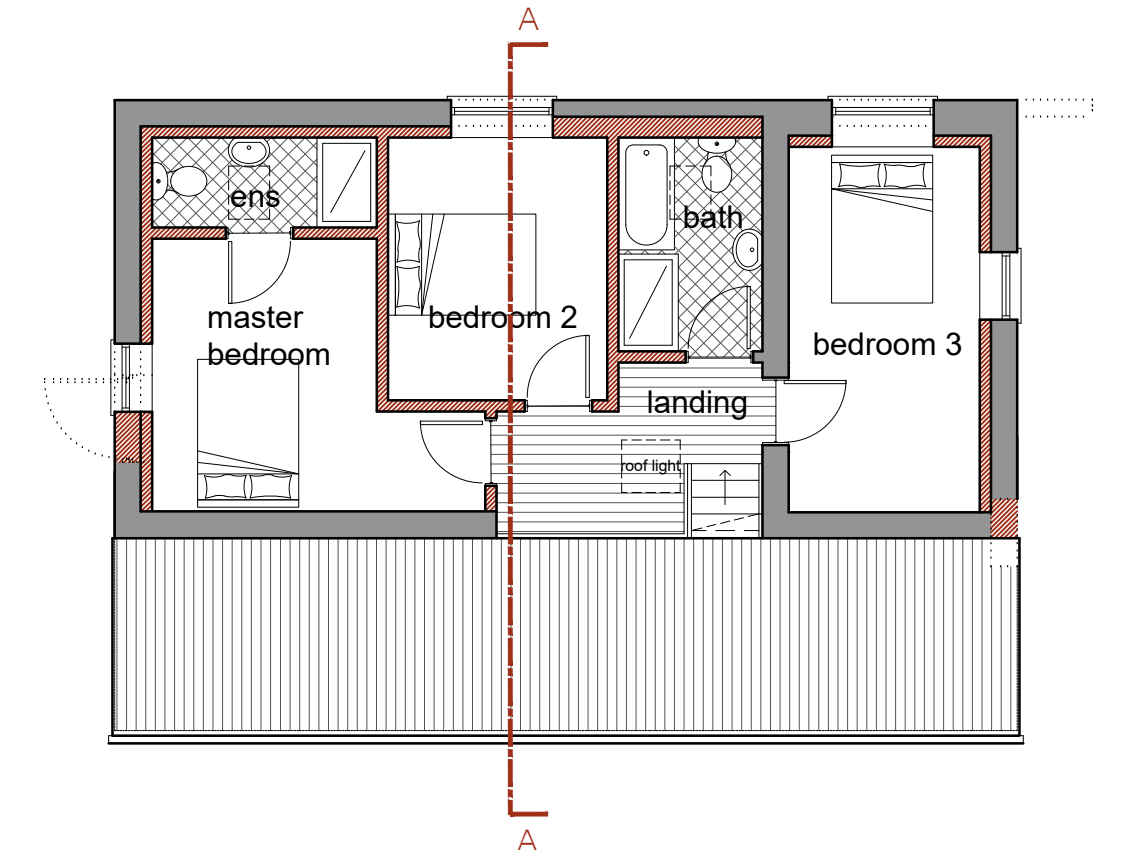

First Floor Plan
Scale: 1:100

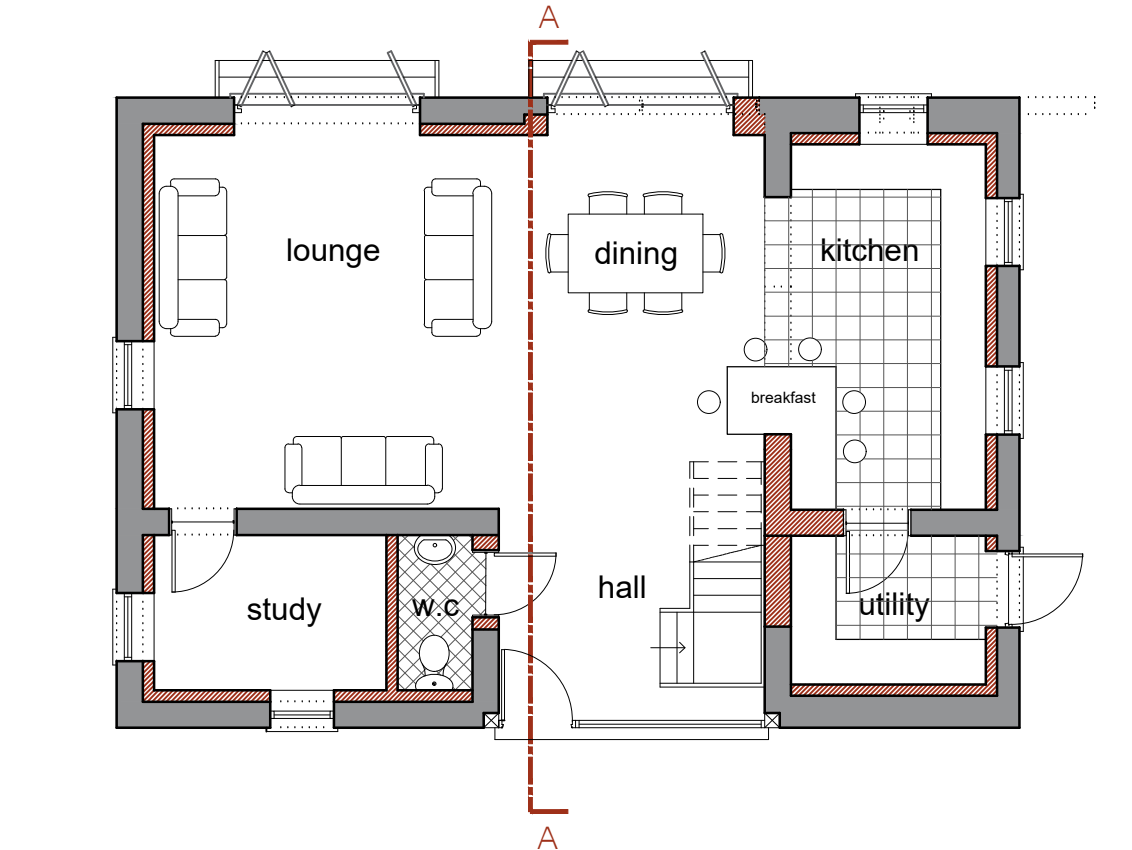


Ground Floor Plan
Scale: 1:100



Side Elevation
East - Scale: 1:100



Side Elevation
West - Scale: 1:100

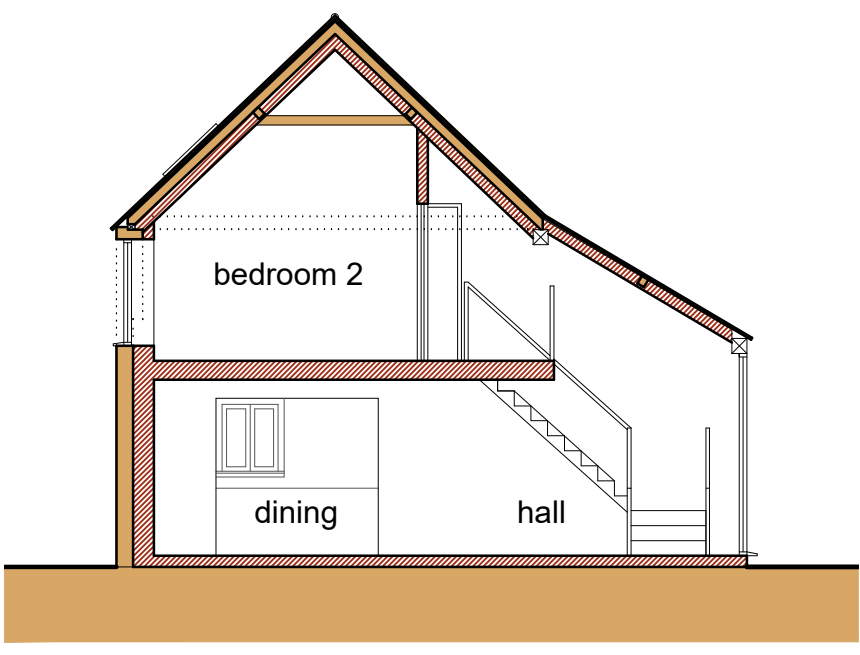

Section A-A
Scale: 1:100


Barn 2




Front Elevation
East - Scale: 1:100



Rear Elevation
West - Scale: 1:100

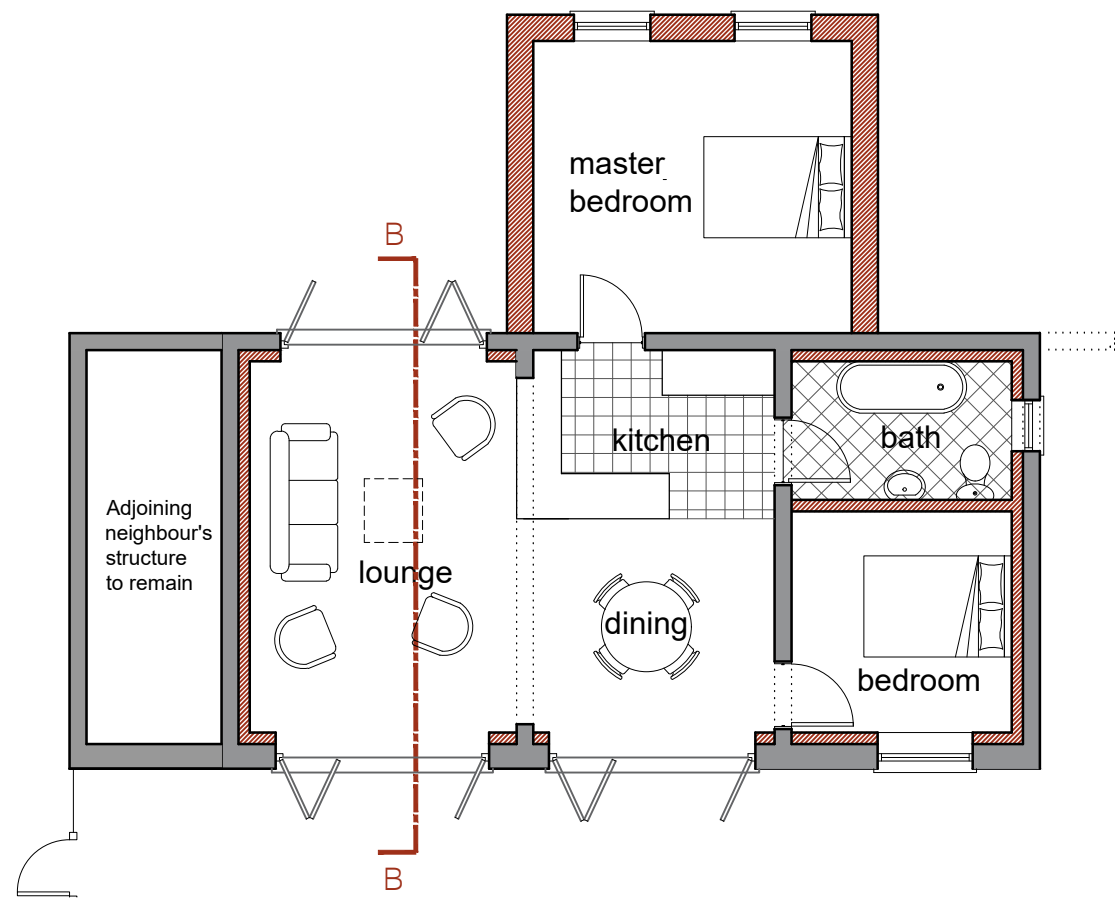


Floor Plan
Scale: 1:100

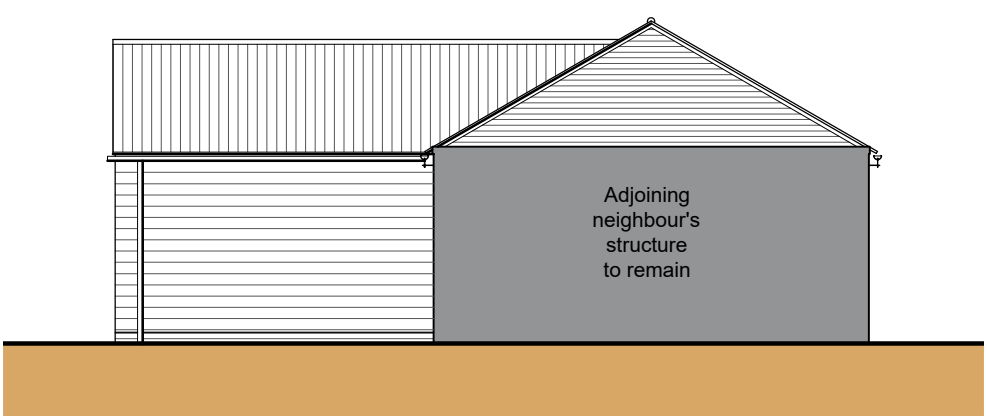


Side Elevation
South - Scale: 1:100



Side Elevation
North - Scale: 1:100

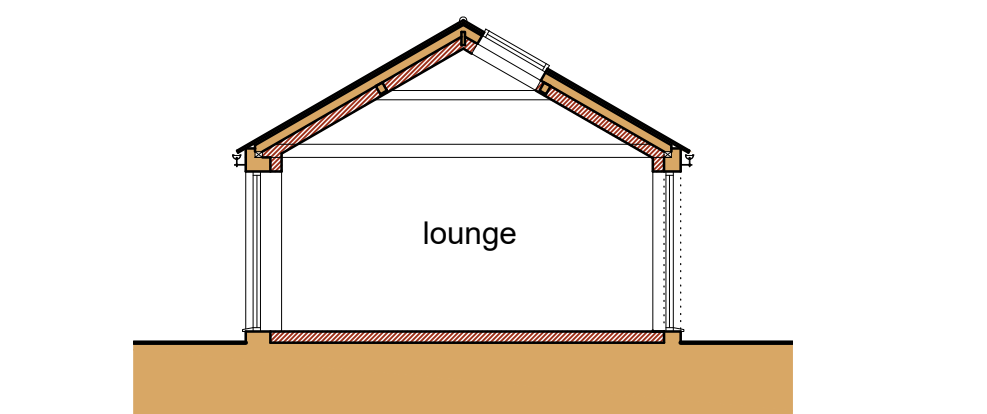


Section B-B
Scale: 1:100

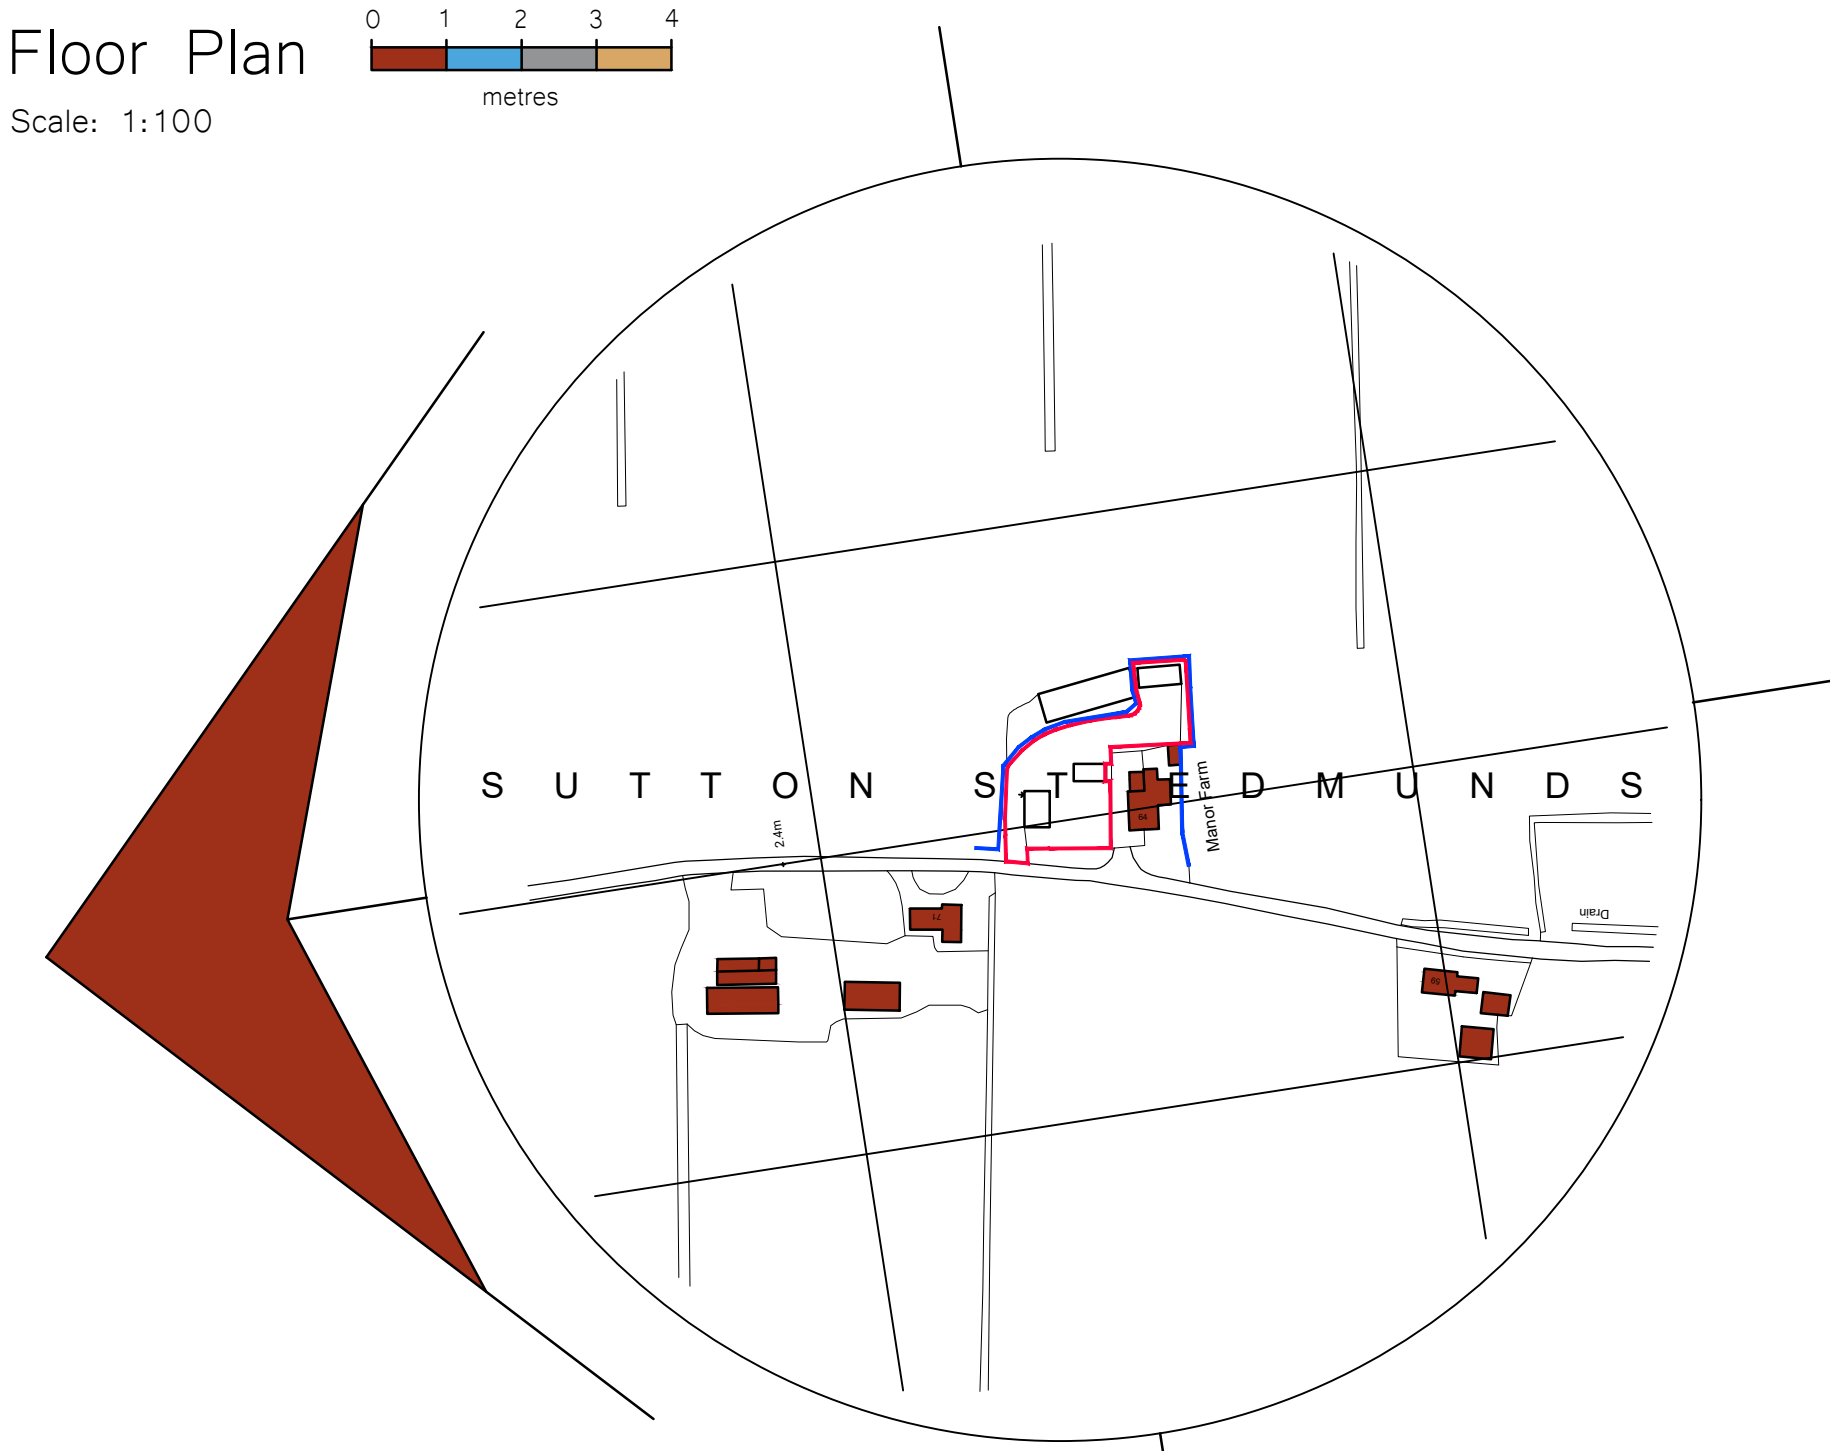

Location Plan
Scale: 1:2500

- General Notes
1. This drawing shall not be scaled, figured dimensions only to be used.
 2. All dimensions are shown in 'mm' unless otherwise stated.
 3. The contractor, sub-contractors and suppliers must verify all dimensions on site prior to the commencement of any work.
 4. This drawing is to be read in conjunction with all relevant engineers and specialist sub-contractors drawings and specifications.
 5. Any discrepancies are to be brought to the designers attention.

WALL KEY

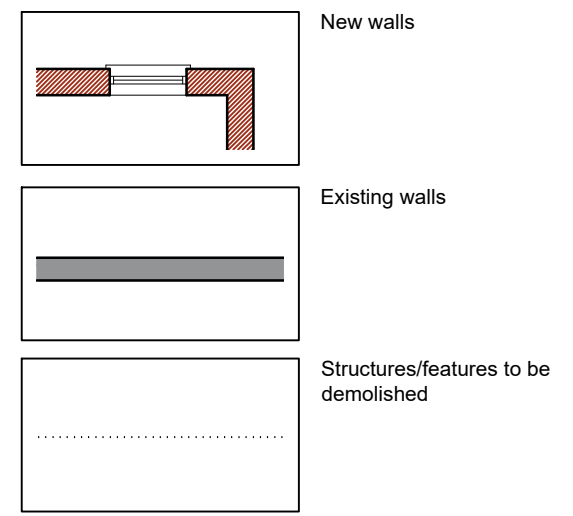

AREA SCHEDULE

Barn 1	
Ground Floor	= 85 m2
First Floor	= 56 m2
Barn 2	
Ground Floor	= 67.9 m2
Barn 3	
Ground Floor	= 79.3 m2
First Floor	= 78.8 m2

Status

FOR APPROVAL



Swann Edwards Architecture Limited, Fen Road, Guyhirn, Wisbech, Cambs. PE13 4AA

t 01945 450694 e info@swannedwards.co.uk w www.swannedwards.co.uk

Job Title	Date	Scale
Proposed Barn Conversions	November 2021	As Shown
Land Adjacent 66 Broadgate, Sutton St Edmunds for Clients of Swann Edwards		Sheet Size A1
Drawing Title	Job No.	Drawn by
Planning Drawing Barn 1 and 2 Location Plan	SE-1667	G.E.
	Dwg No.	Revision
	1001	