





David Broker Design Services
 Concept Development
 2000 Design

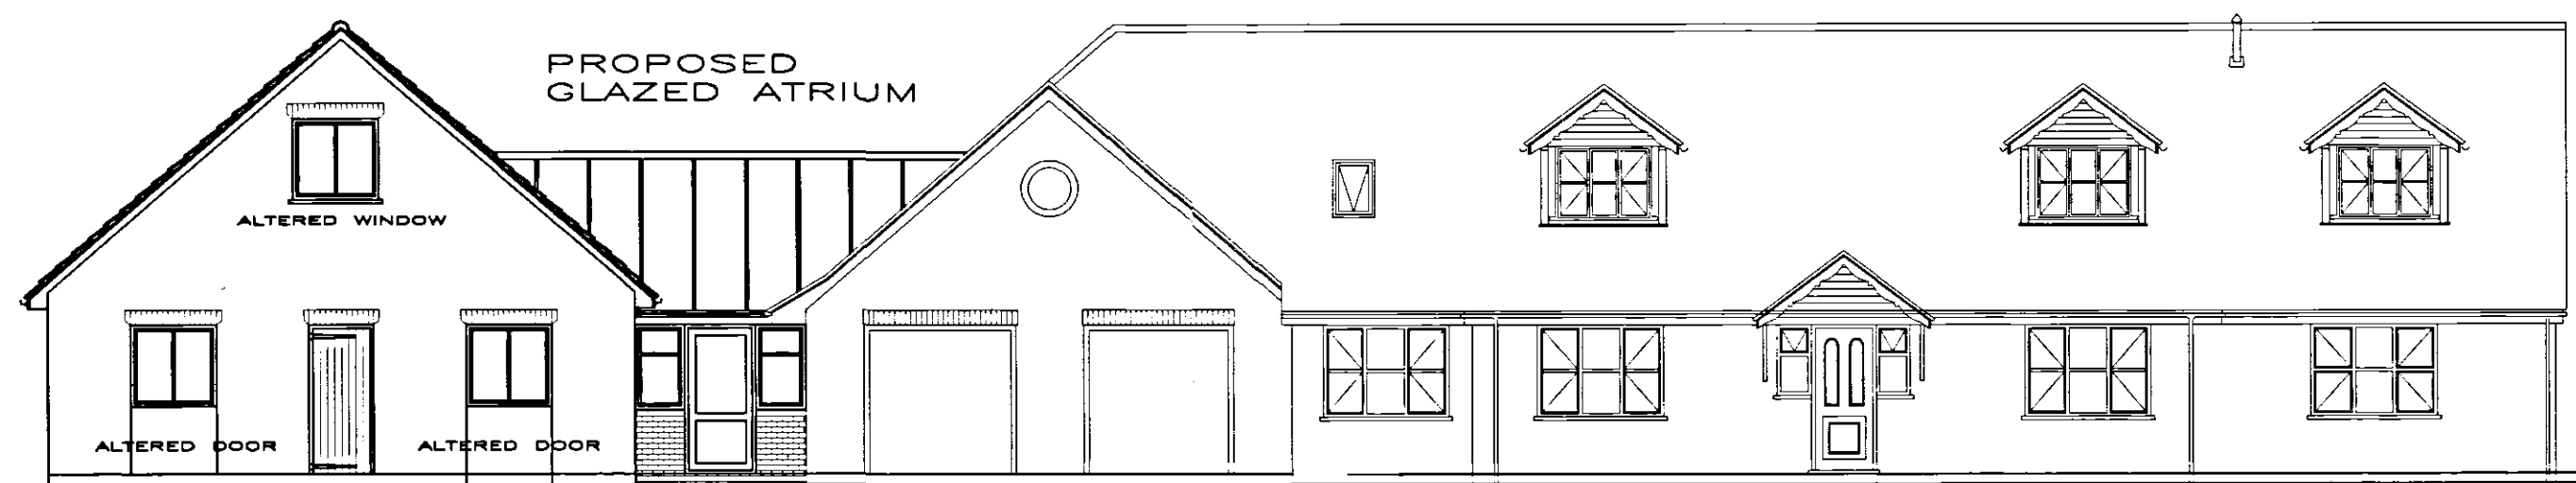


EXISTING FRONT ELEVATIONS OF STABLES AND BUNGALOW

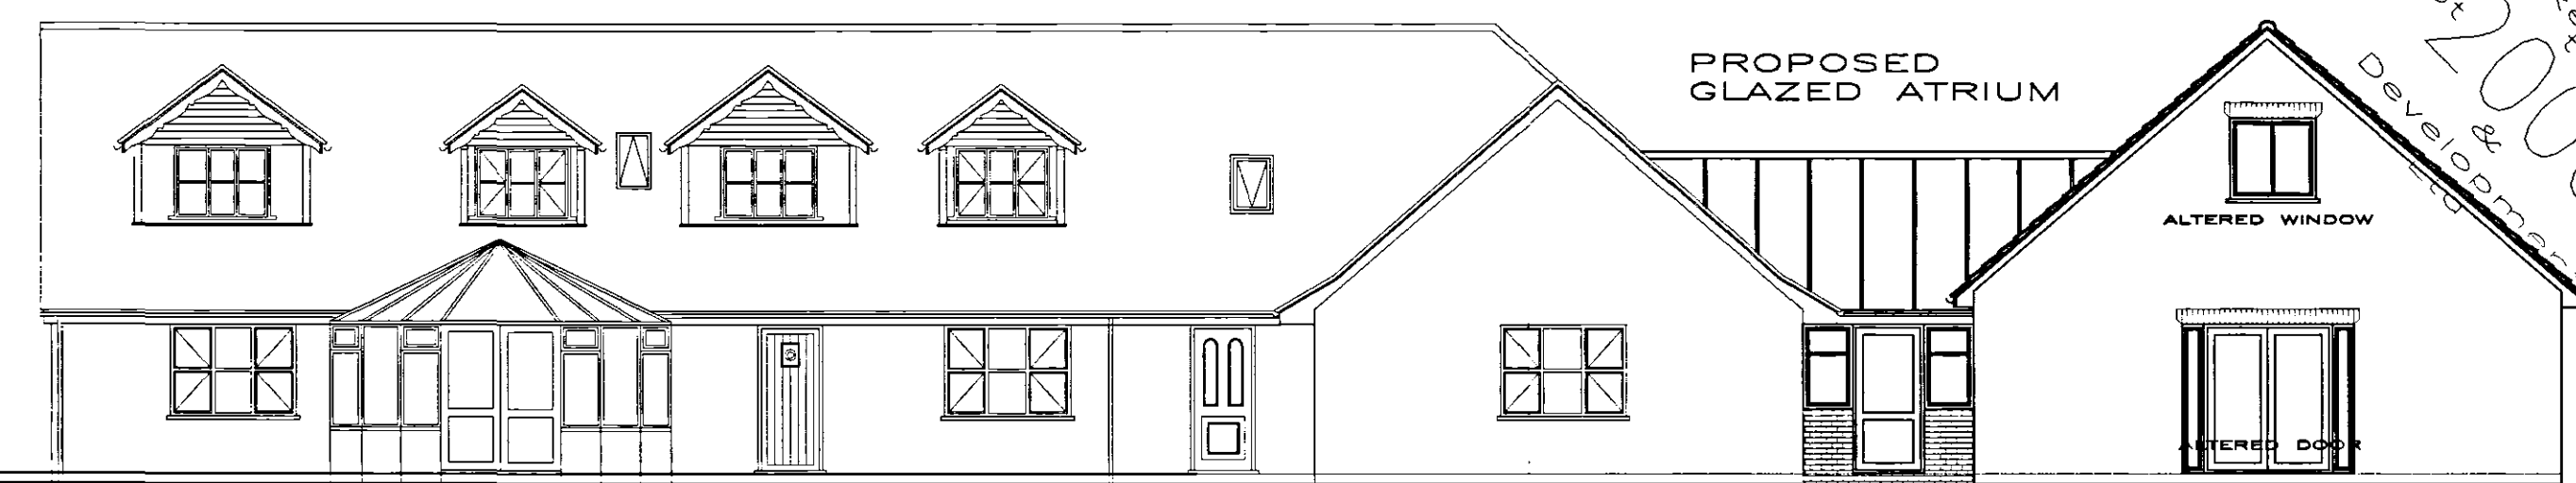


EXISTING REAR ELEVATIONS OF STABLES AND BUNGALOW

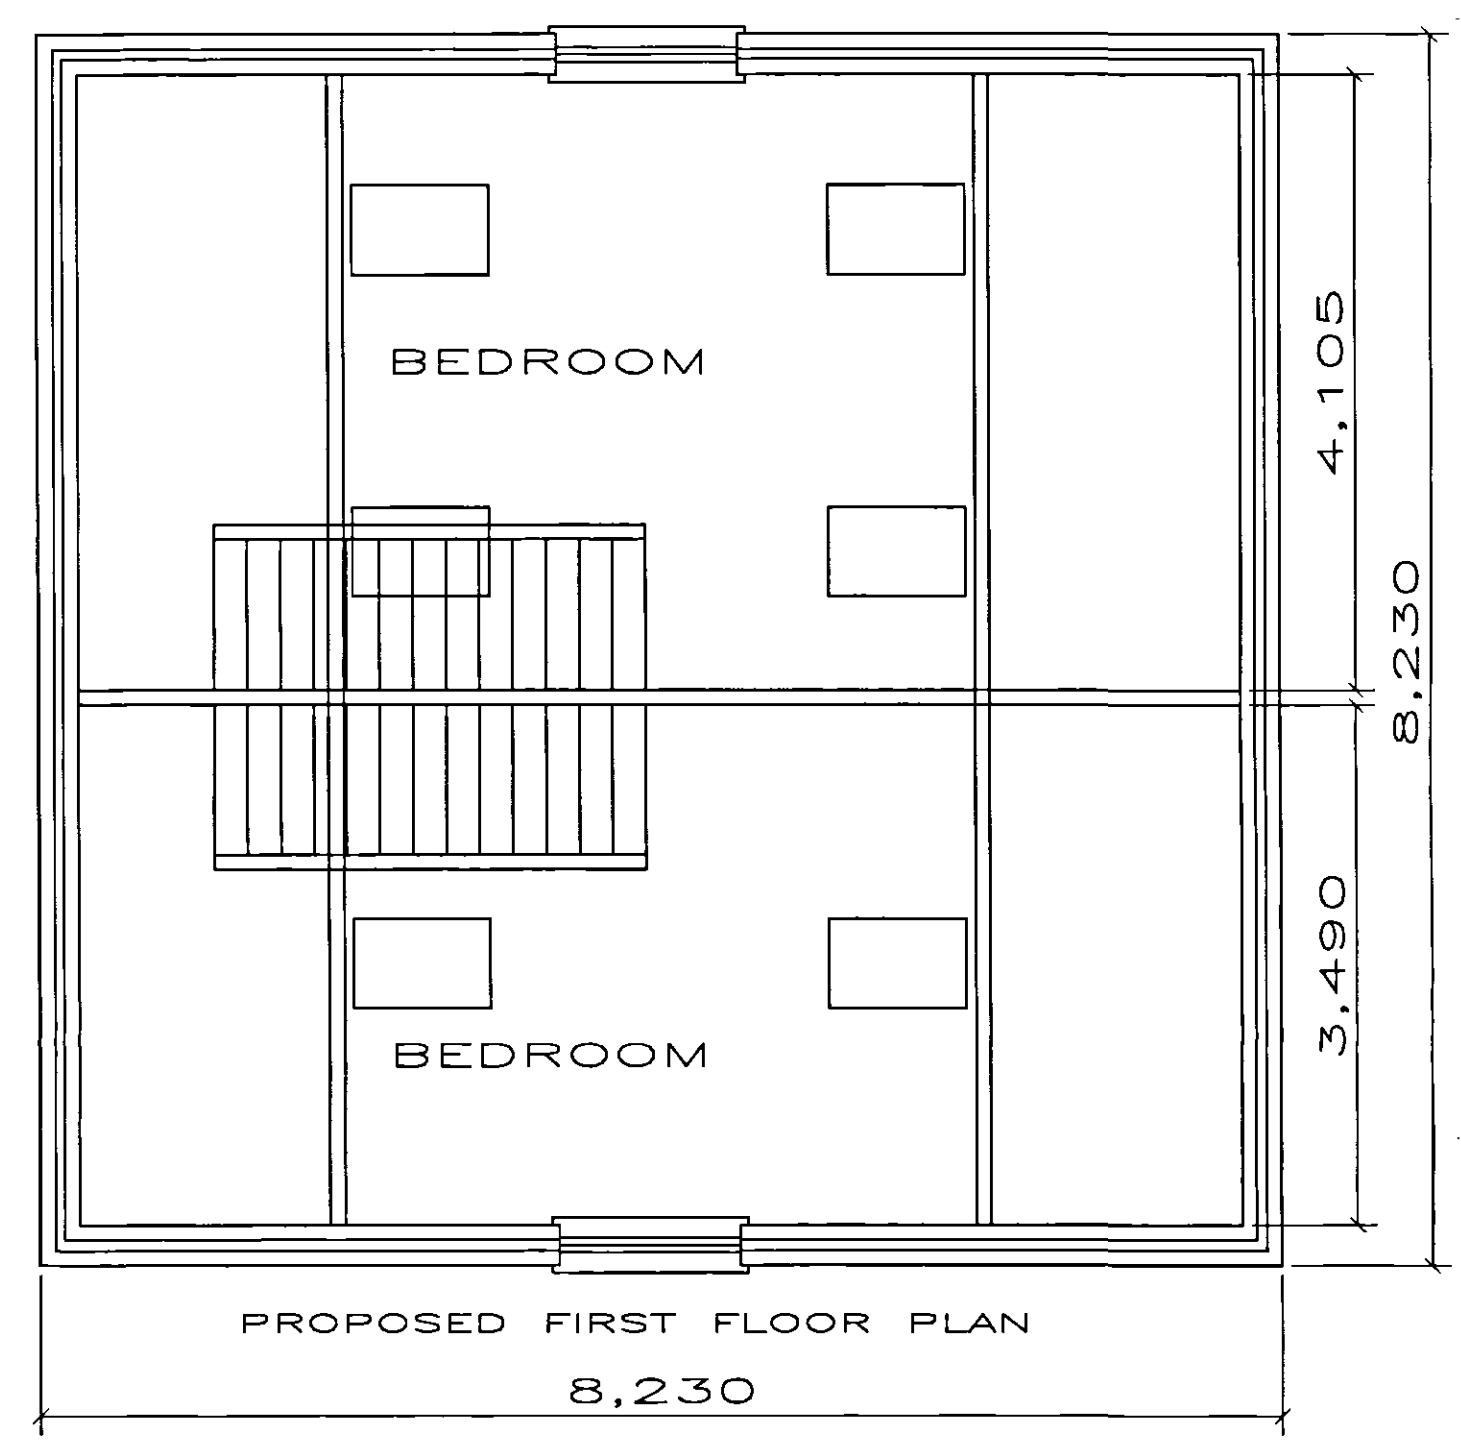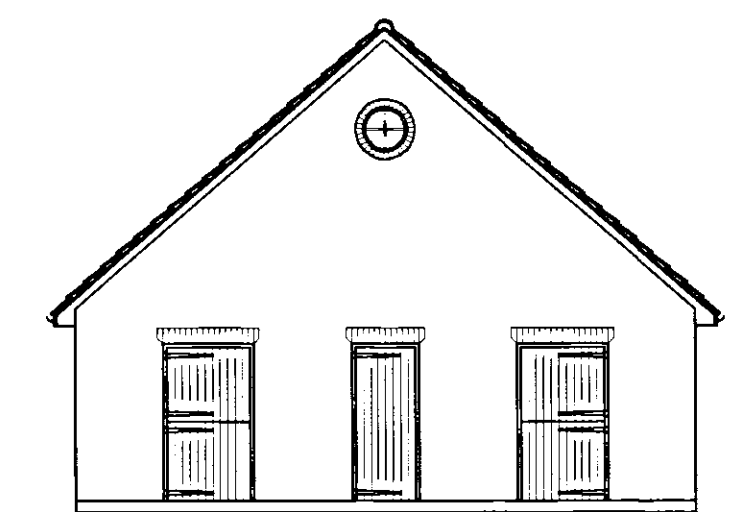


FRONT ELEVATION EXISTING ELEVATIONS OF STABLES AND GARDEN STORE

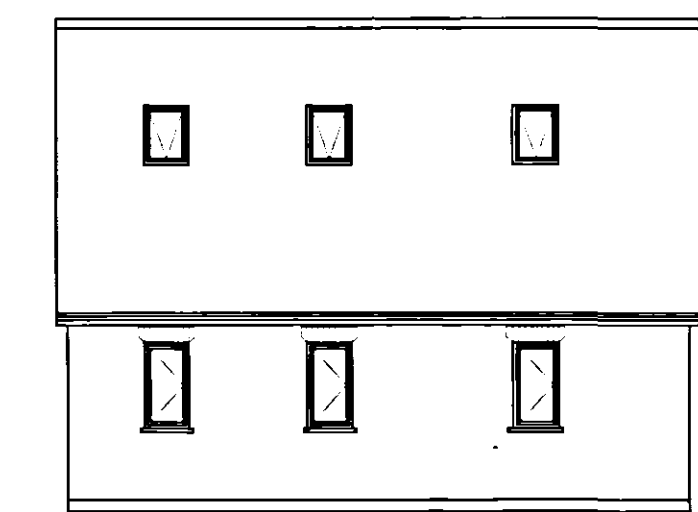


SIDE ELEVATION

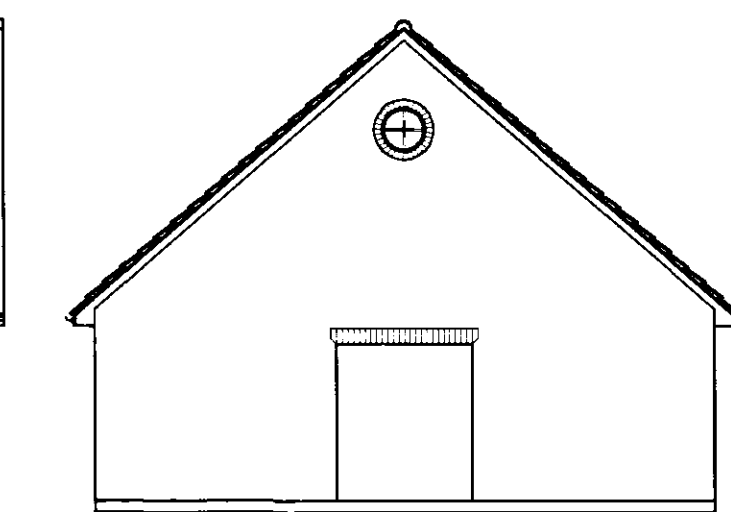


REAR ELEVATION

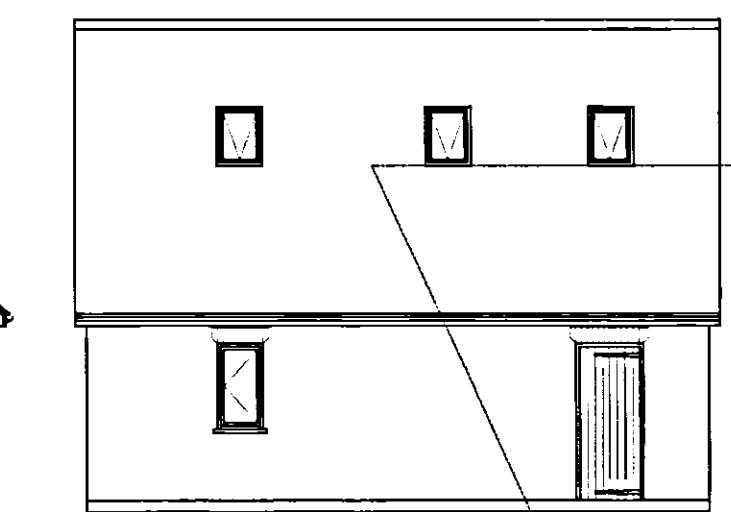


SIDE ELEVATION

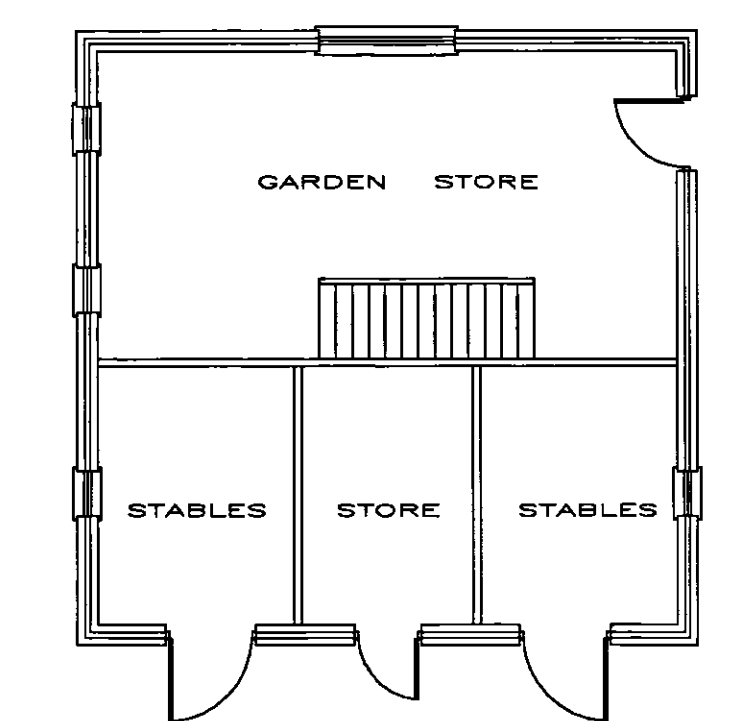


EXISTING G.F. PLAN

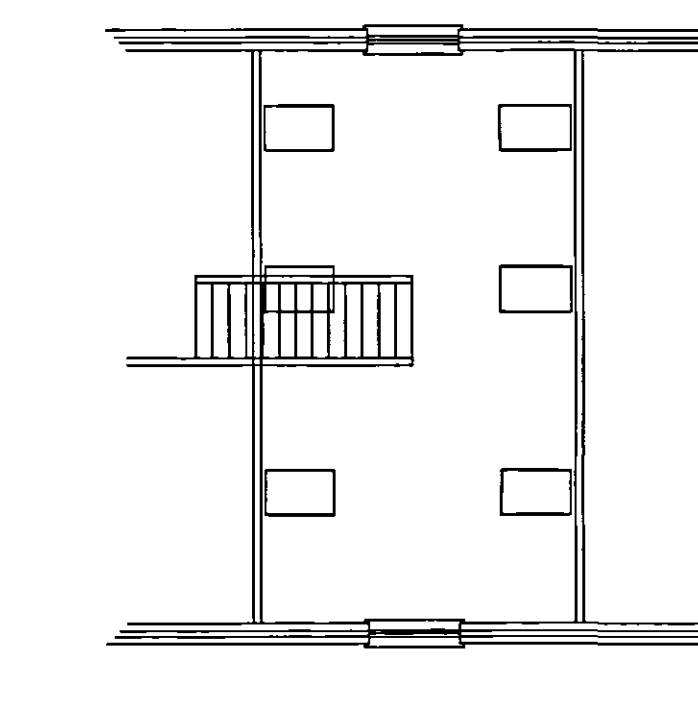


EXISTING F.F. PLAN

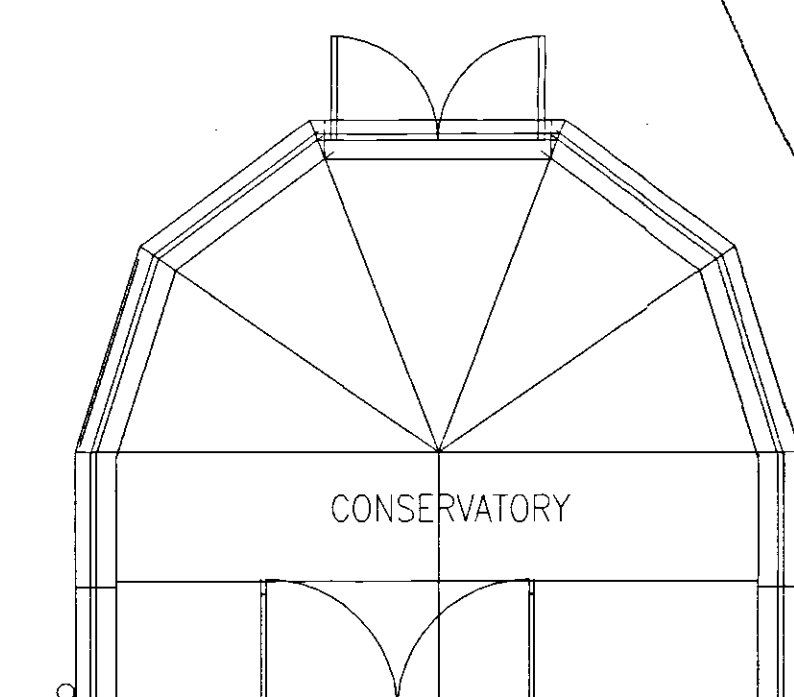


CONSERVATORY

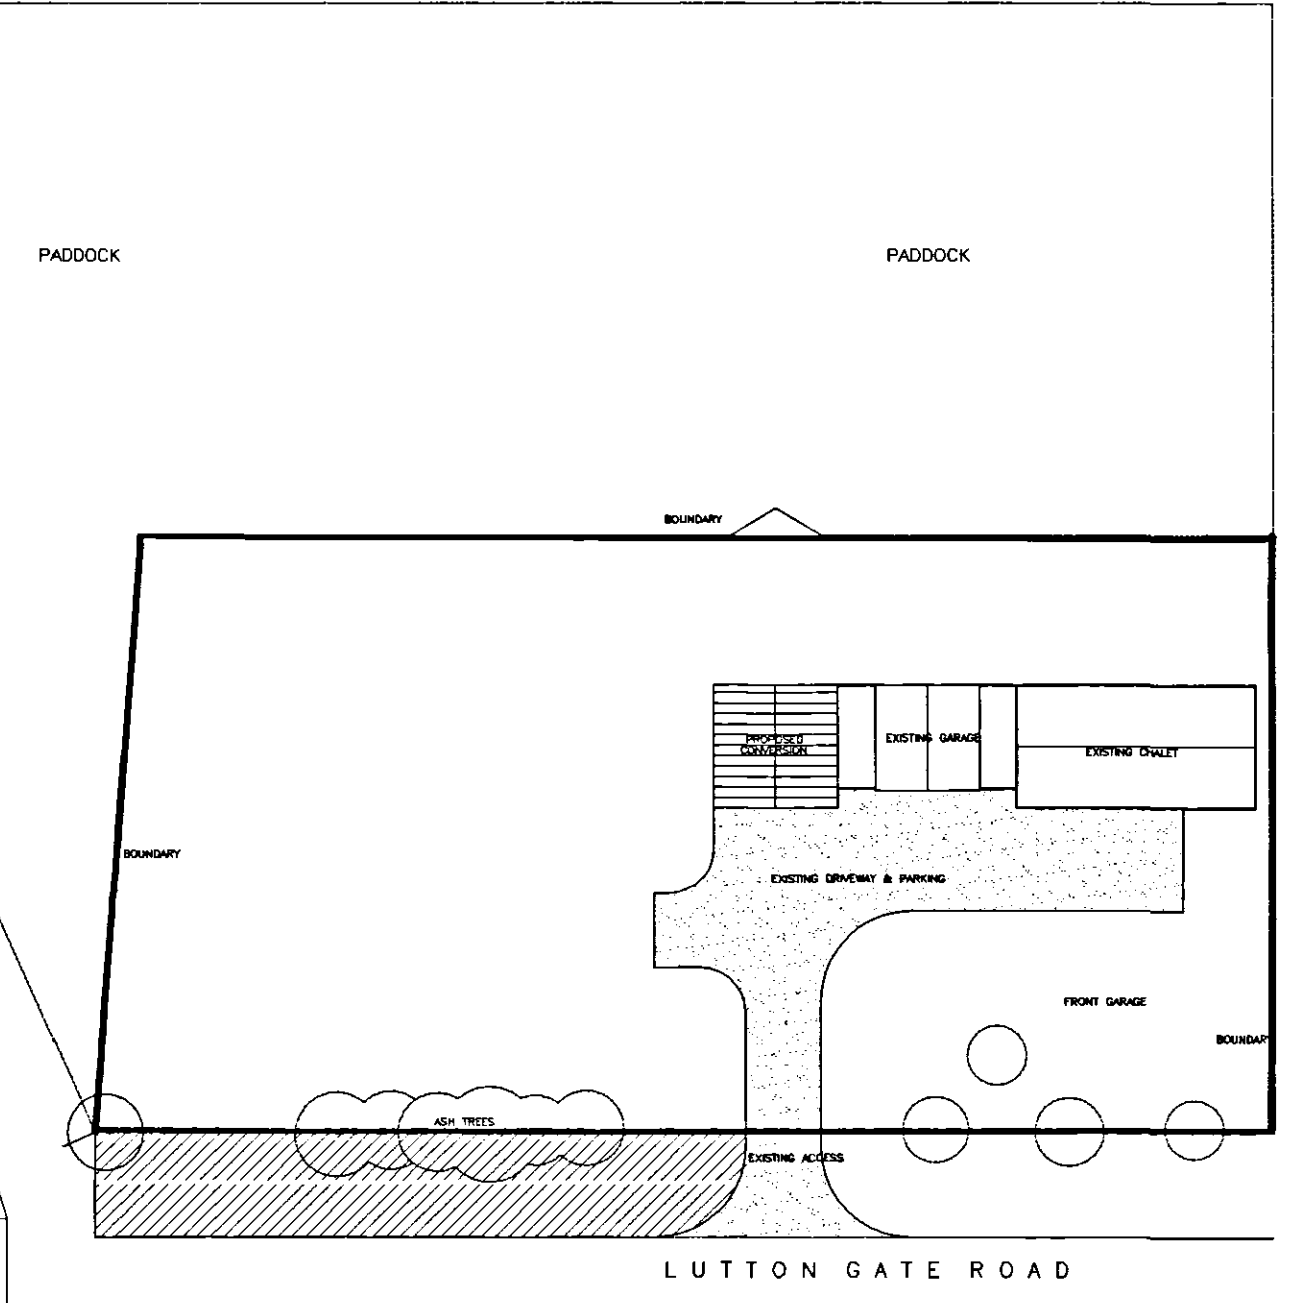

BLOCK PLAN 1=500

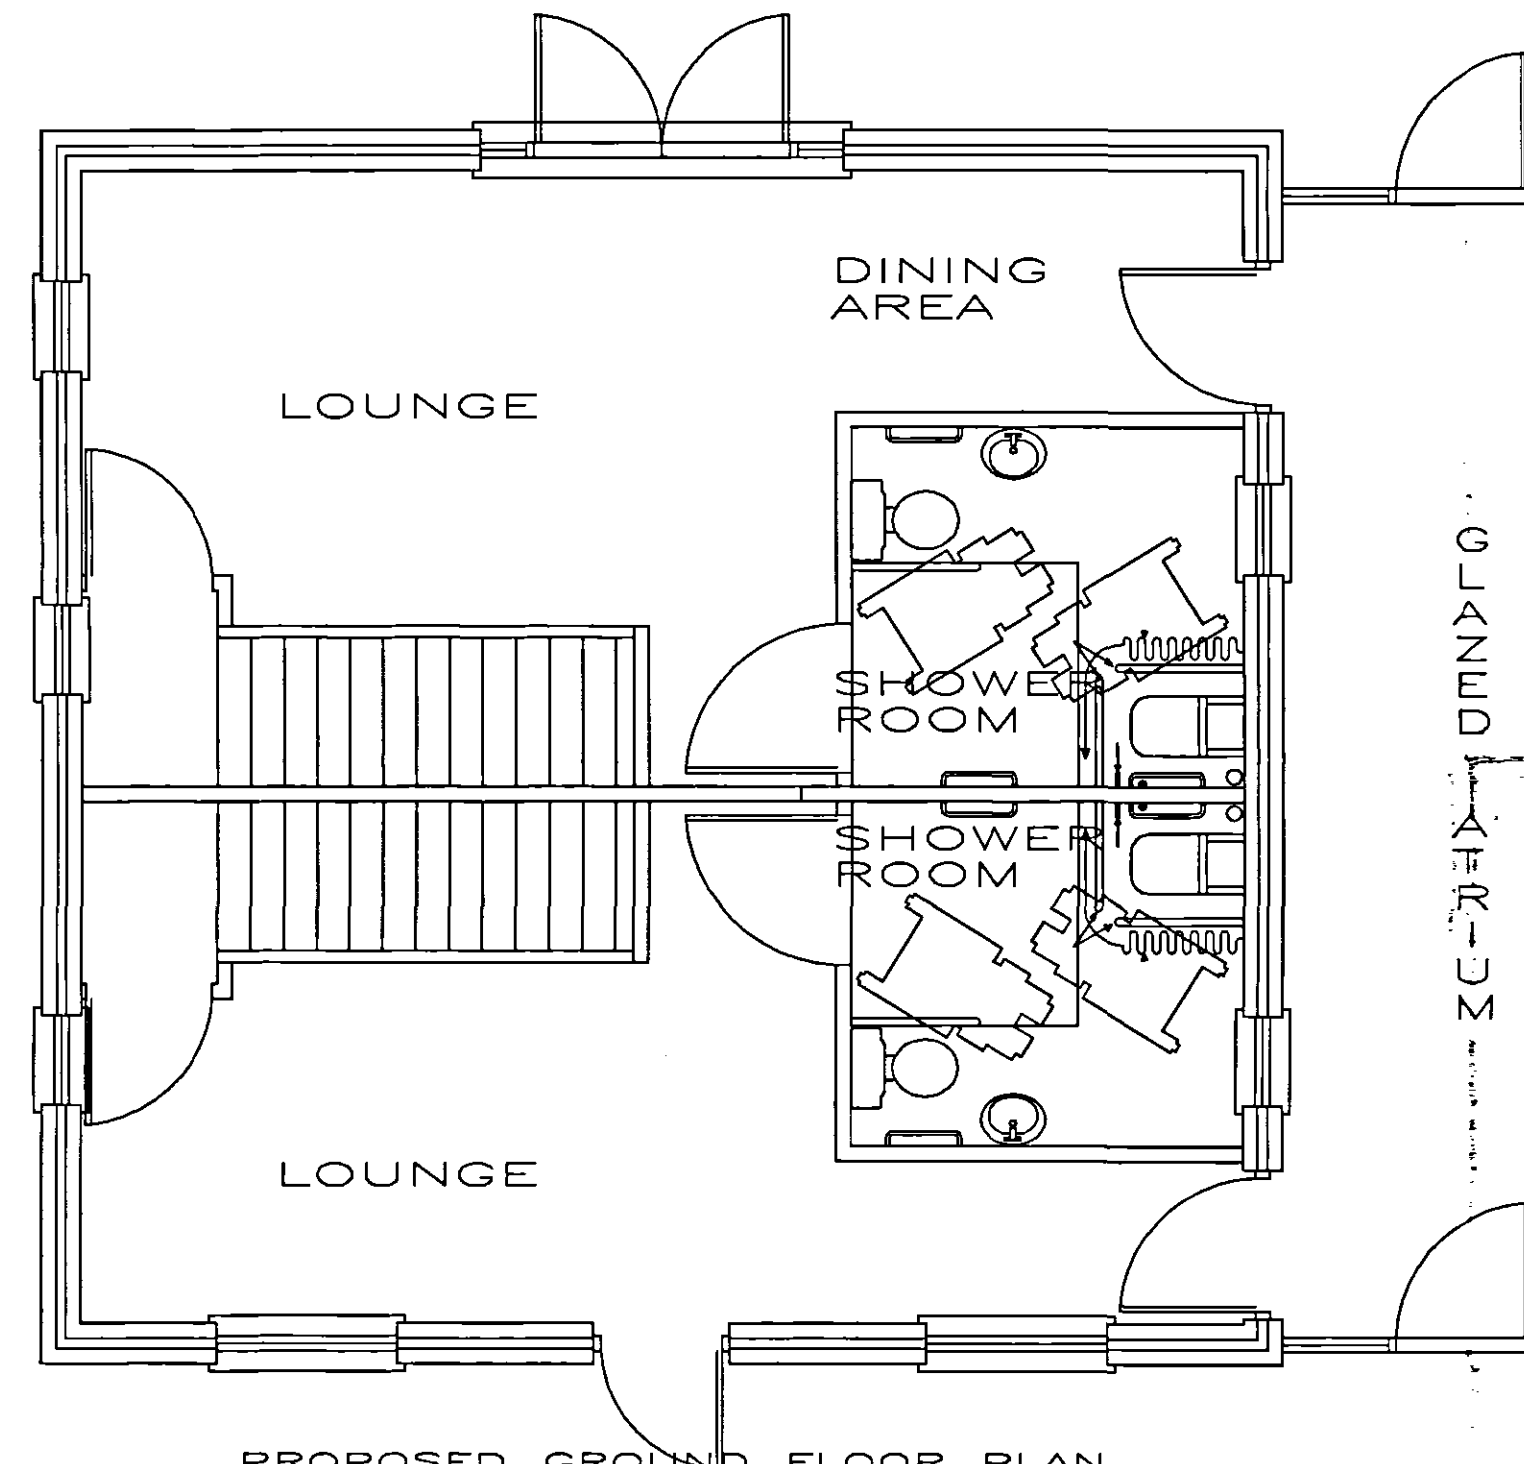

PROPOSED GROUND FLOOR PLAN

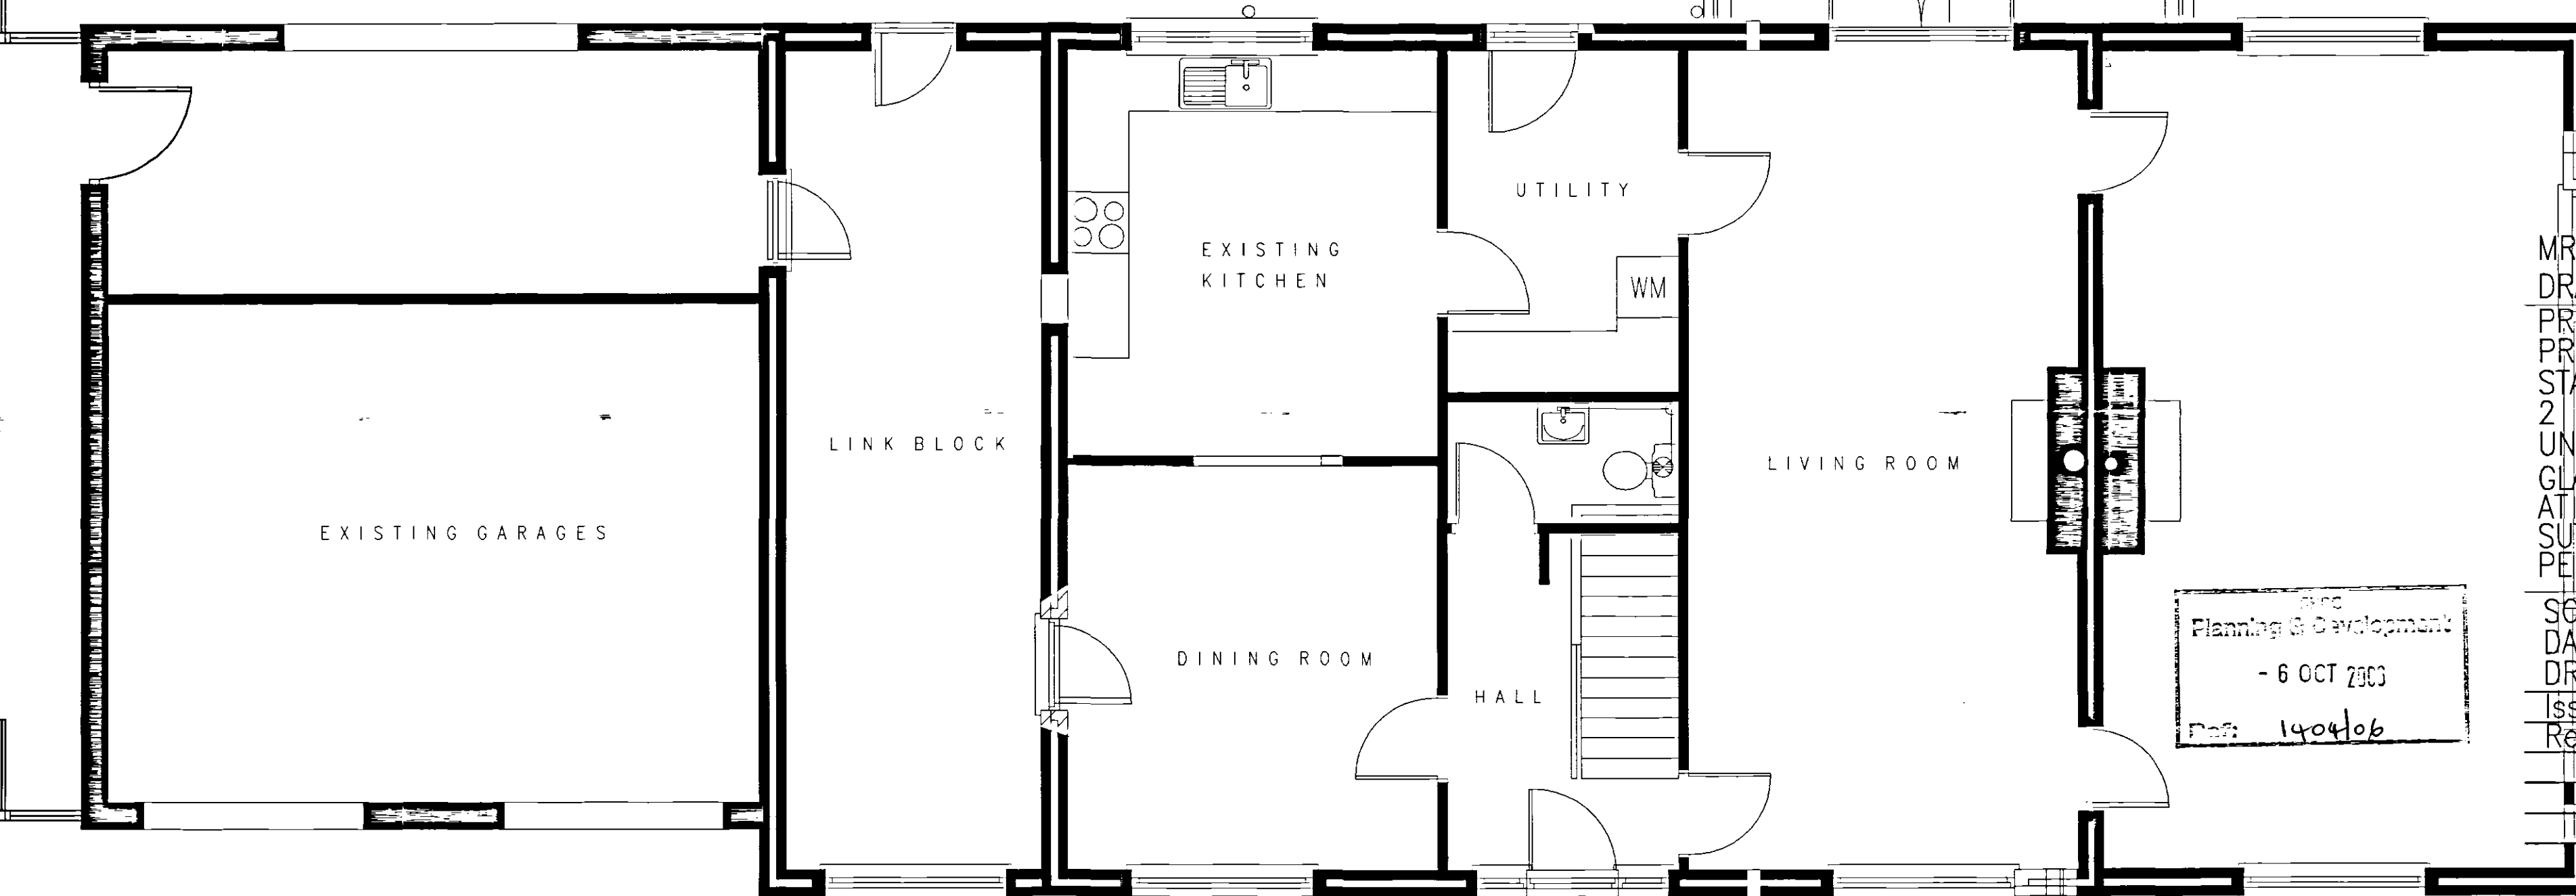

EXISTING GROUND FLOOR PLAN

MR. B. H LAVERY
 DRAWING/FILE No 1114
 PROJECT
 PROPOSED CHANGE OF USE OF
 STABLES AND GARDEN STORE TO
 2 No TOURIST BED AND BREAKFAST
 UNITS OF ACCOMMODATION WITH
 GLAZED ATRIUM LINK
 AT 1242 LUTTONGATE ROAD
 SUTTON SAINT EDMUNDS
 PE12 0LH
 SCALE 1:50
 DATE AUG 06
 DRAWN DB
 Issued
 Revisions
 DETERMINED
 PLAN
 ARCHITECTURAL TECHNICIANS
 DANBROOKE HOUSE STATION ROAD
 WISBECH ST MARY
 WISBECH CAMBS. PE13 4RW
 Telephone 01945410421
 Facsimile 01945410400