




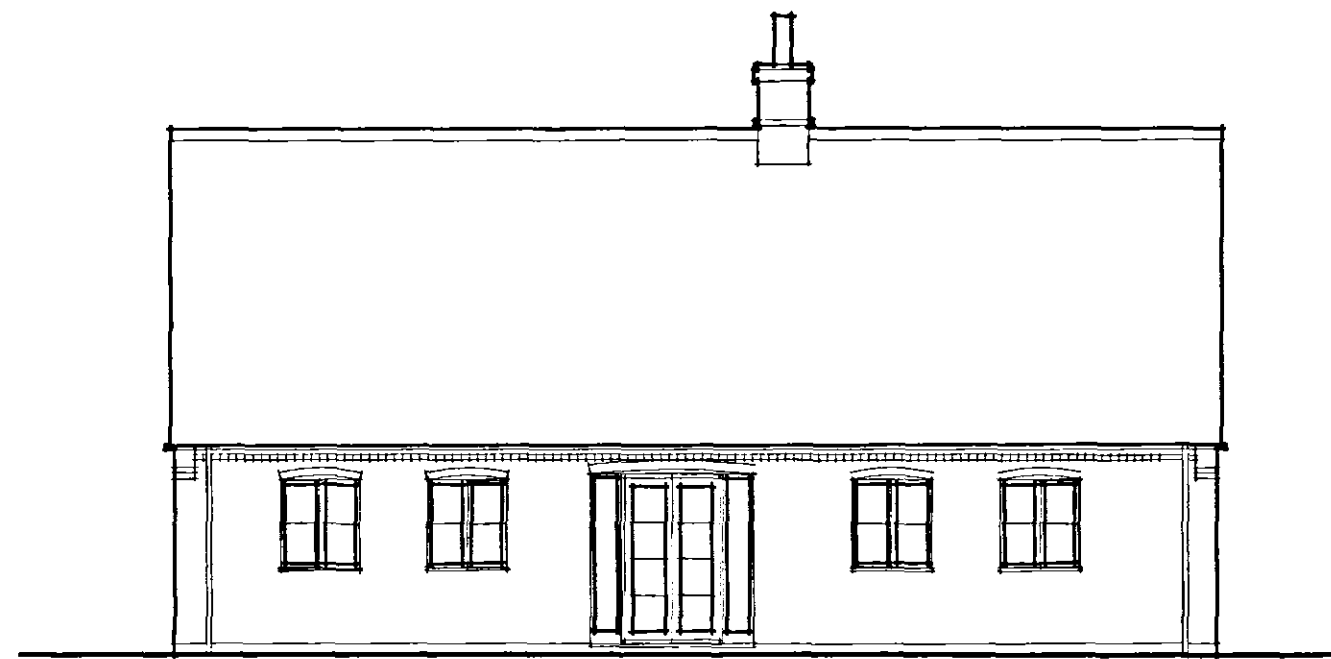

South

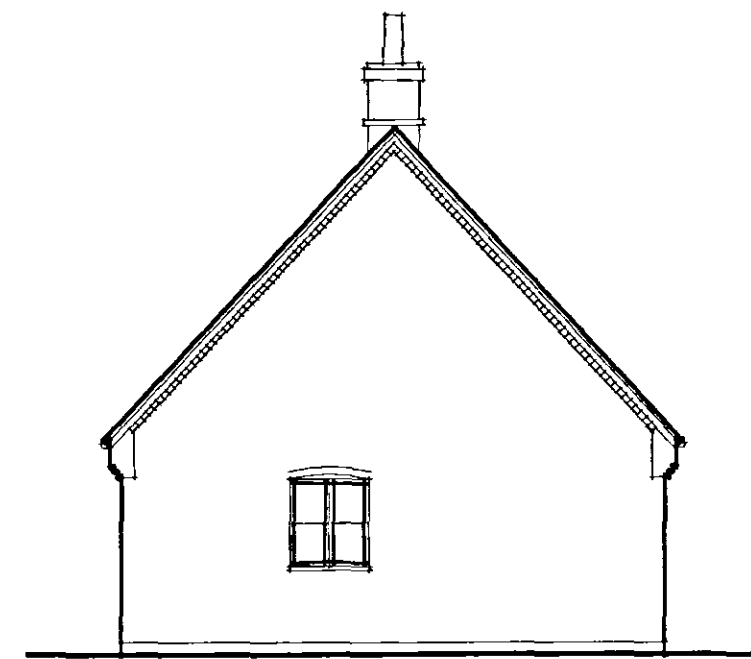

West

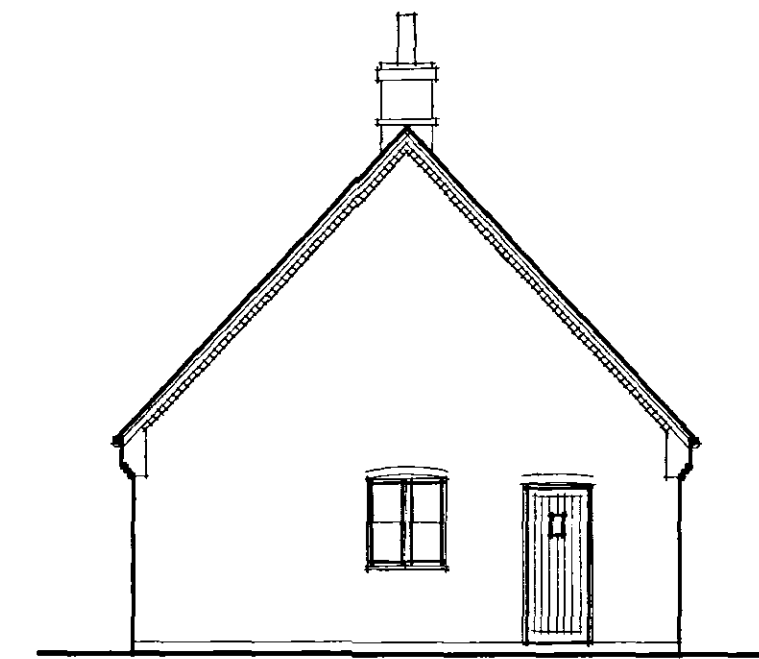


East

1:100 Elevations




North

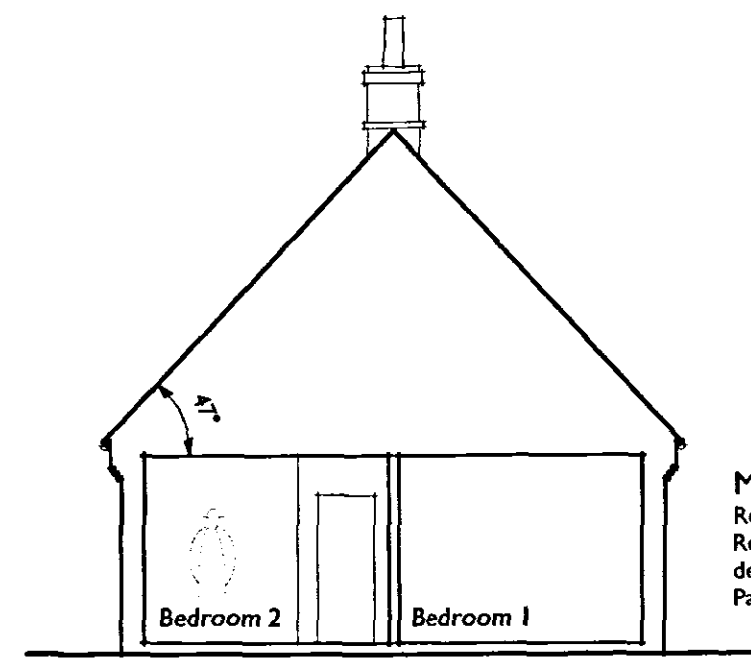


Typical section


Materials
Reconstituted slate roofing
Red/brown facing bricks, segmental arches over doors and windows,
dentil detailing to eaves and verges
Painted softwood windows and doors

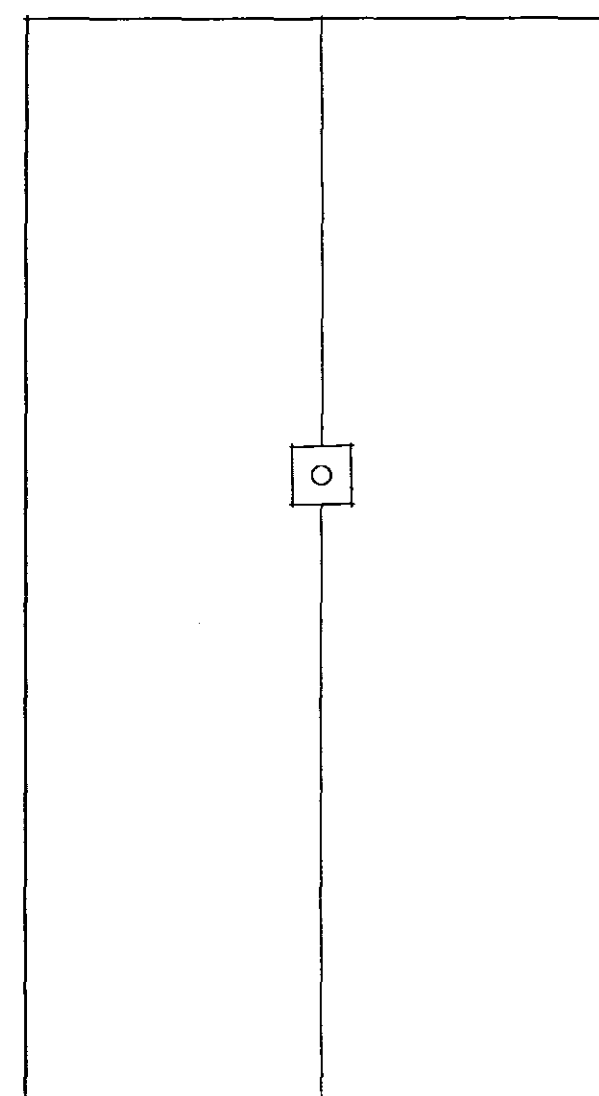

1:100 Roof Plan

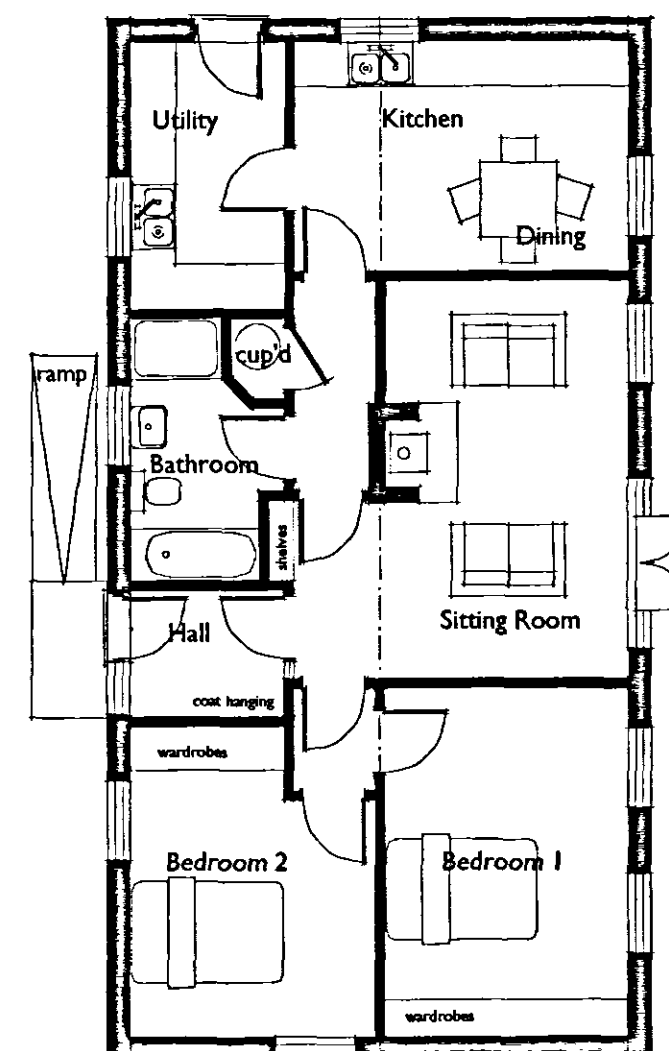

1:100 Floor Plan
footprint 99.5 sq m

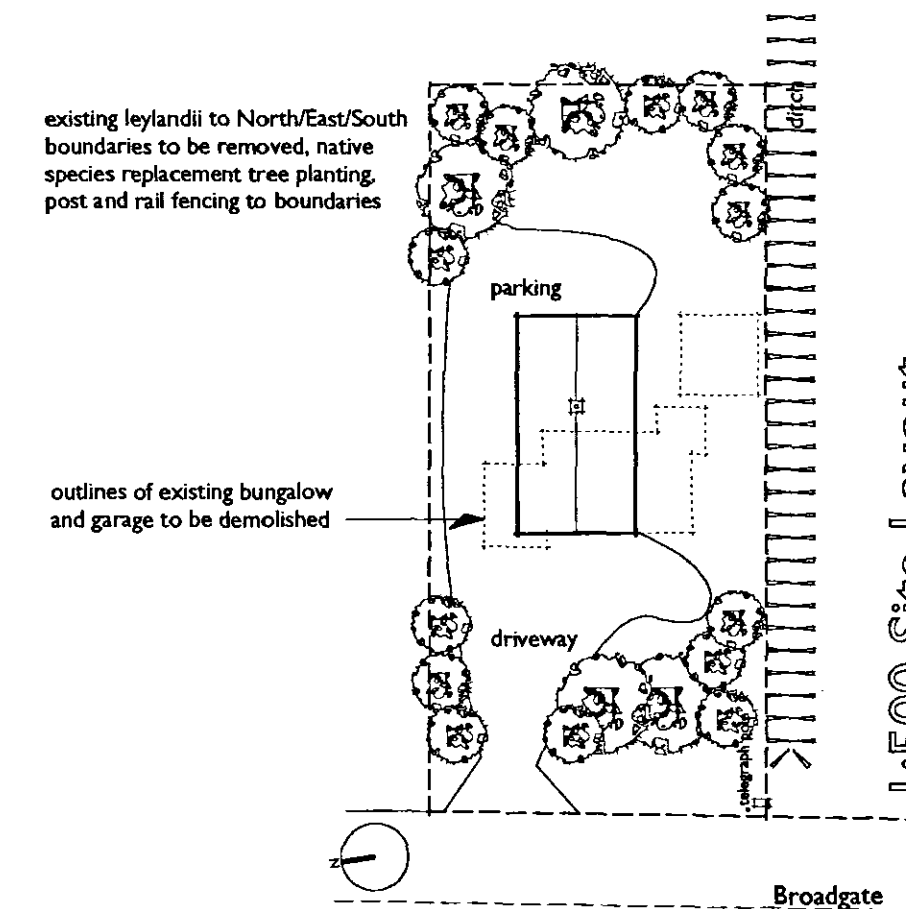

1:500 Site Layout

Scheme

	<p>Replacement dwelling, 184 Broadgate, Sutton St Edmunds</p> <p>Proposed</p> <p>scale 1:100, 1:500 drawn JR date Feb 06 dwg no 140.07 rev</p> <p><small>©John Retchless Dip Arch RIBA, Studio, 65 The Chase, Lutterington Road, Wisbech, Cambs, PE13 1RX tel/fax 01945 588944 email info@johnretchless.com</small></p>
--	--