



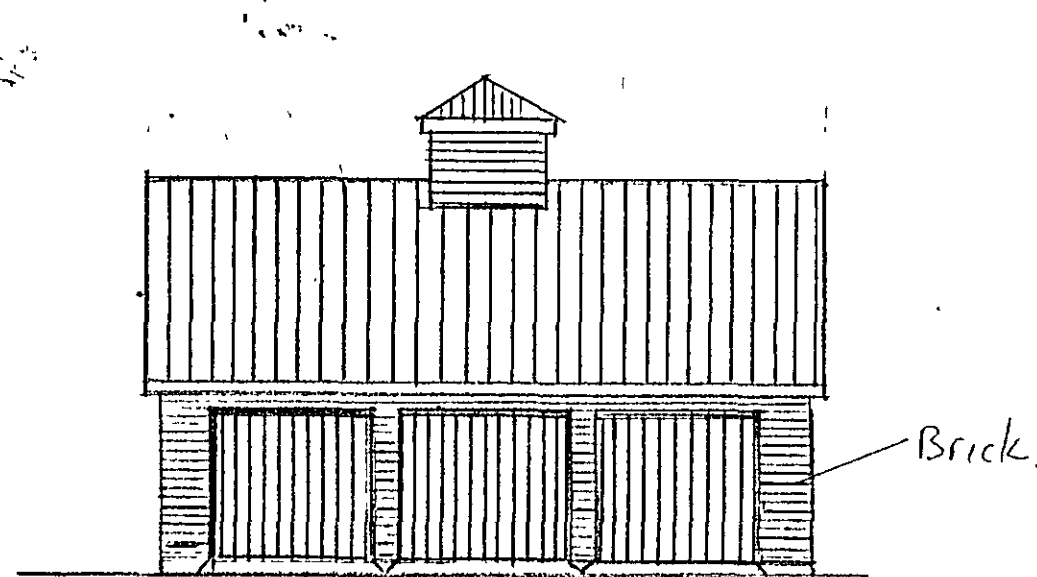

Proposed Front Elevation

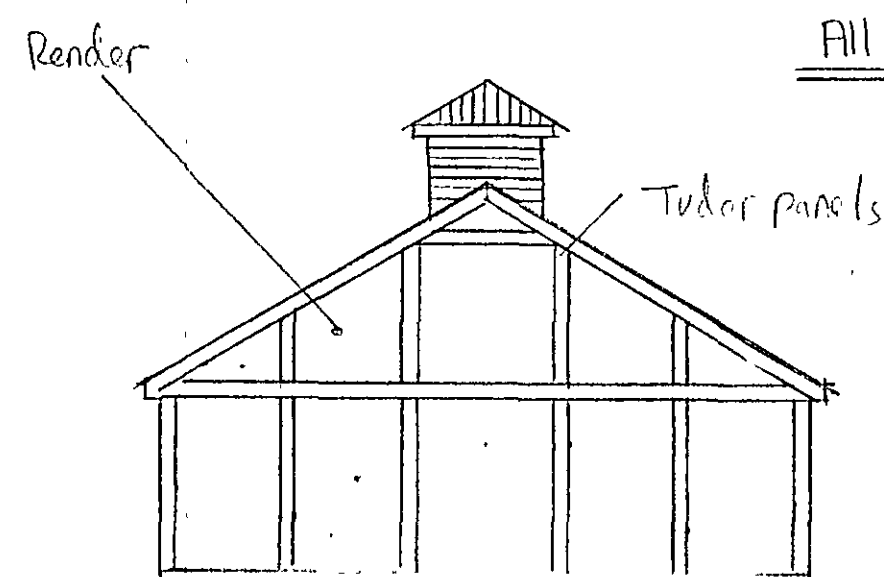


Proposed Side Elevation



All materials to match House



Proposed Rear Elevation

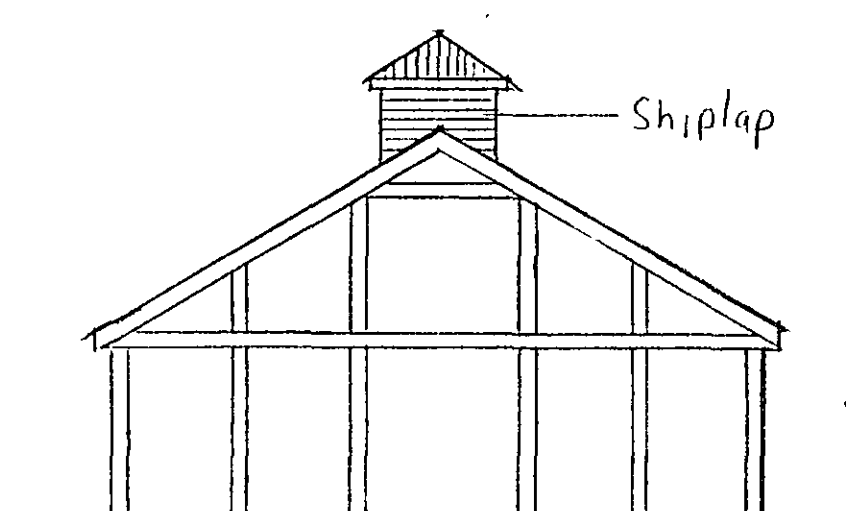

Proposed Side Elevation

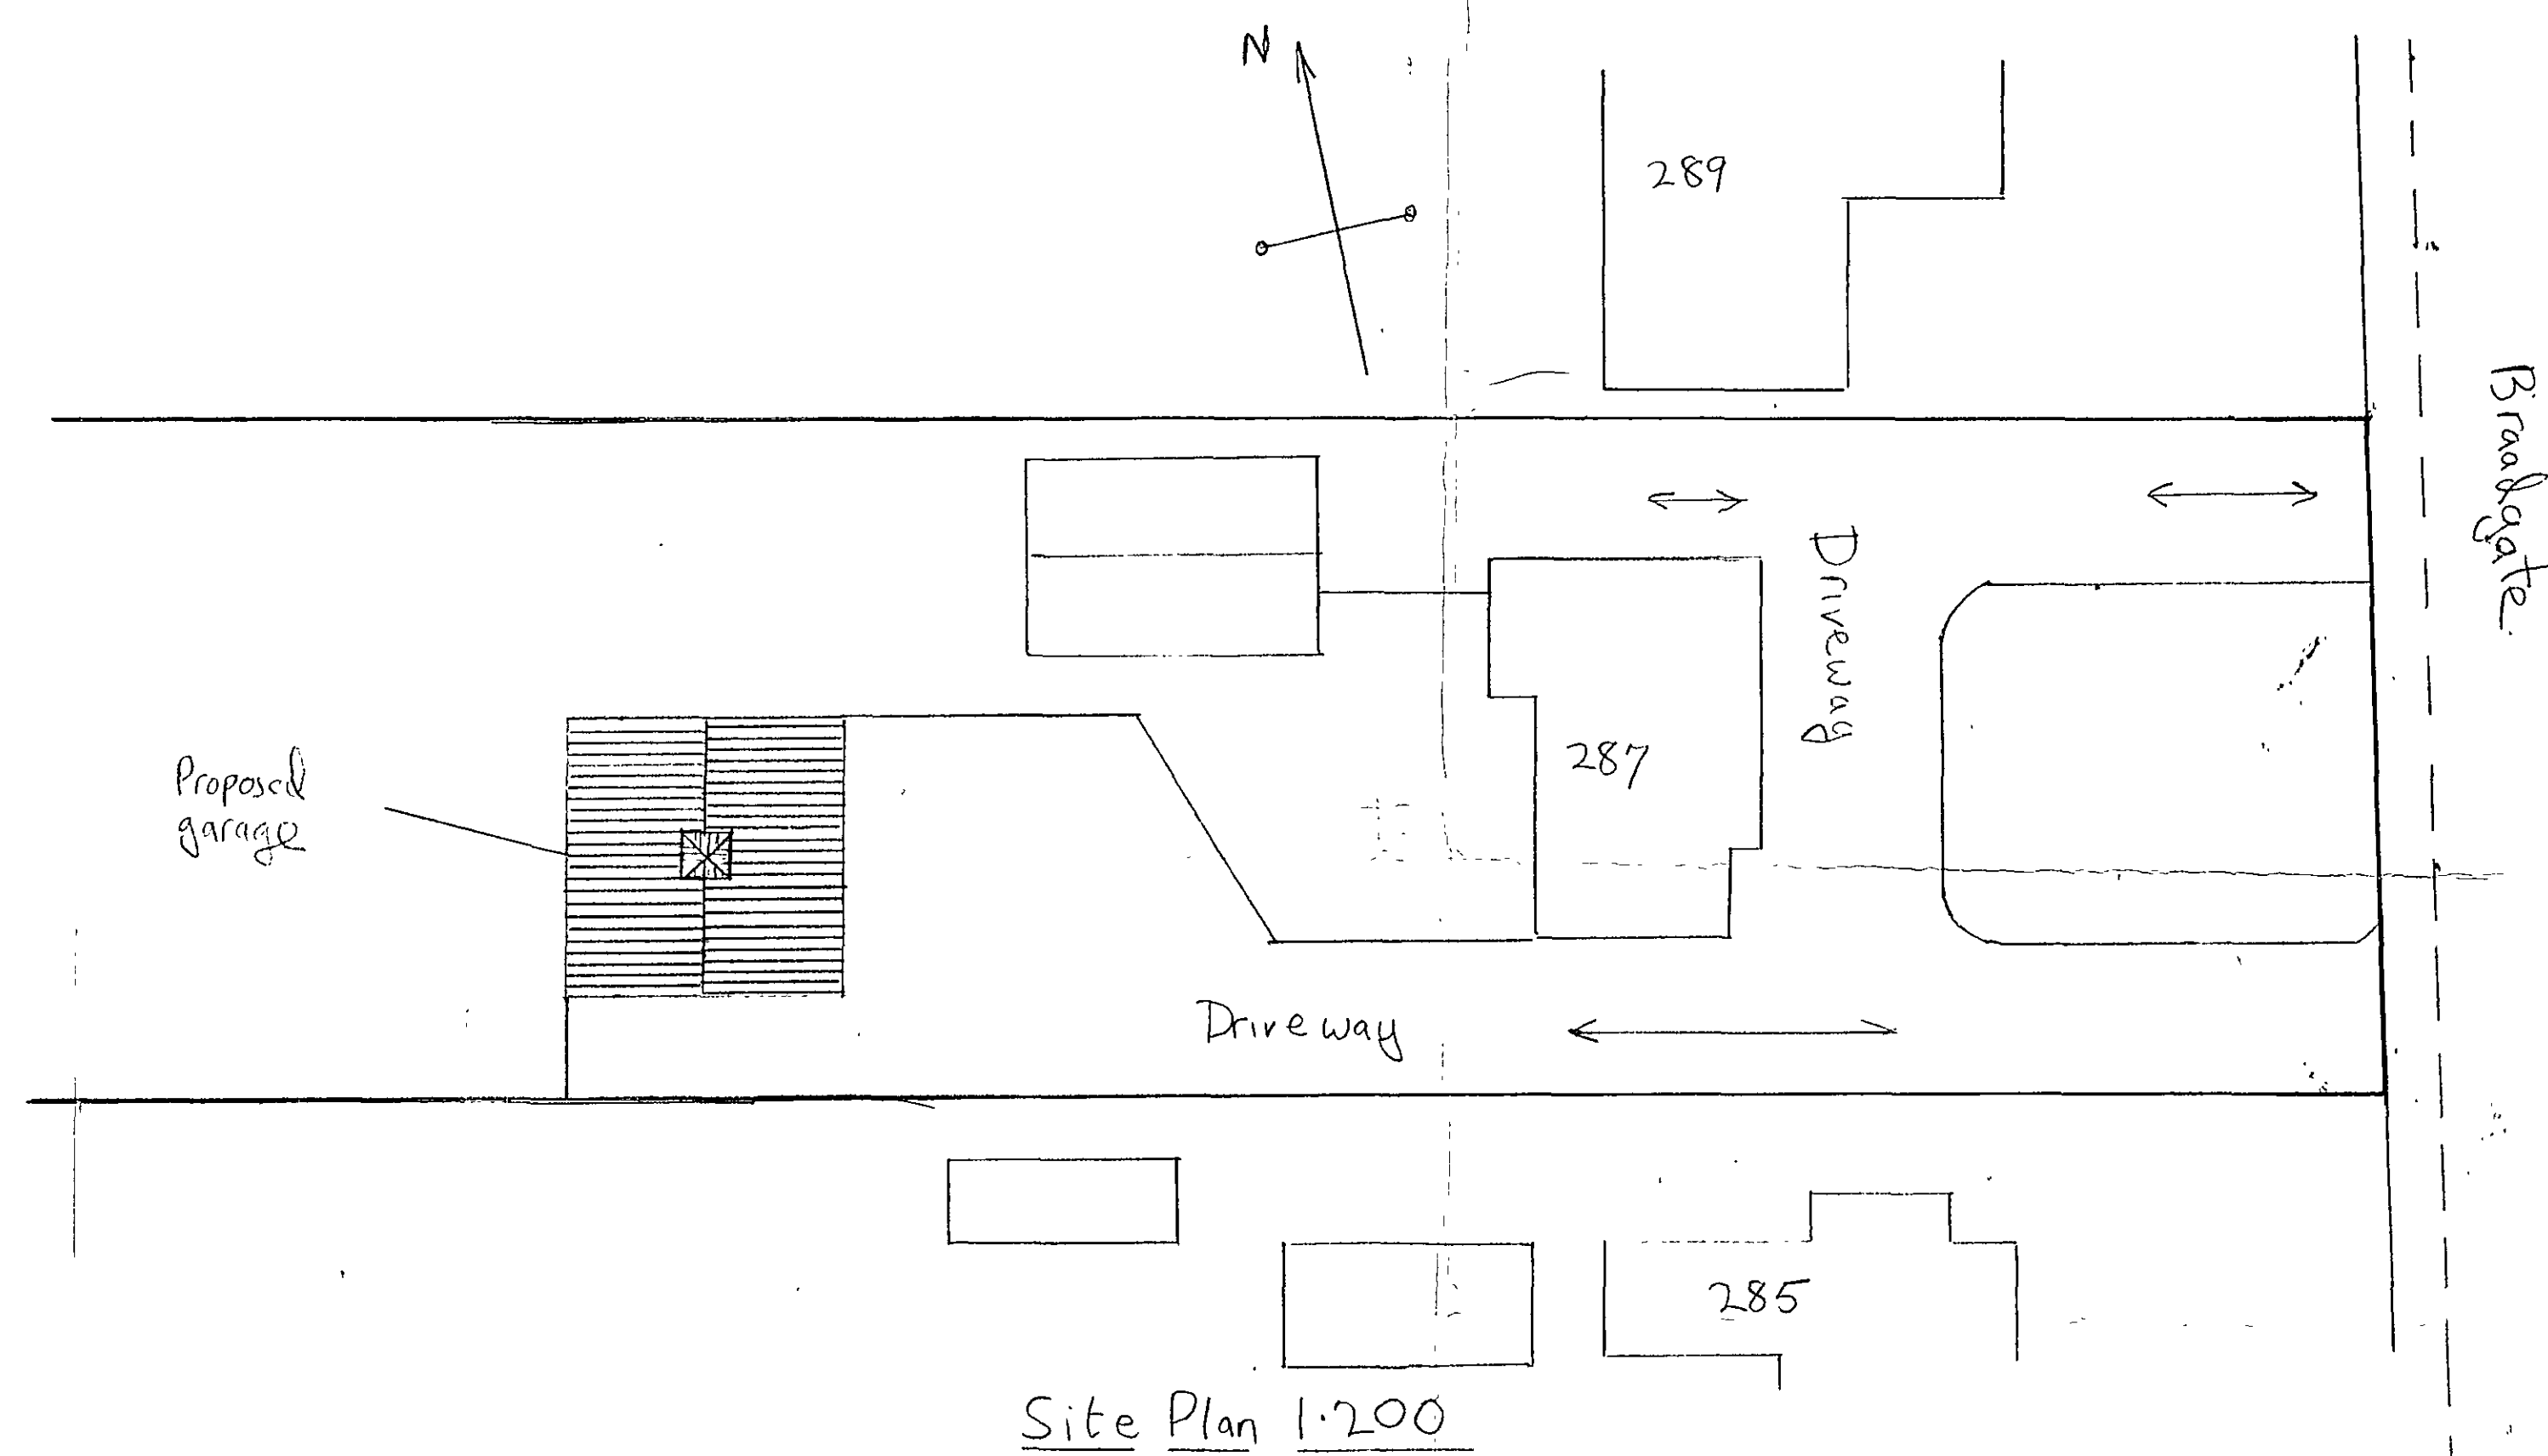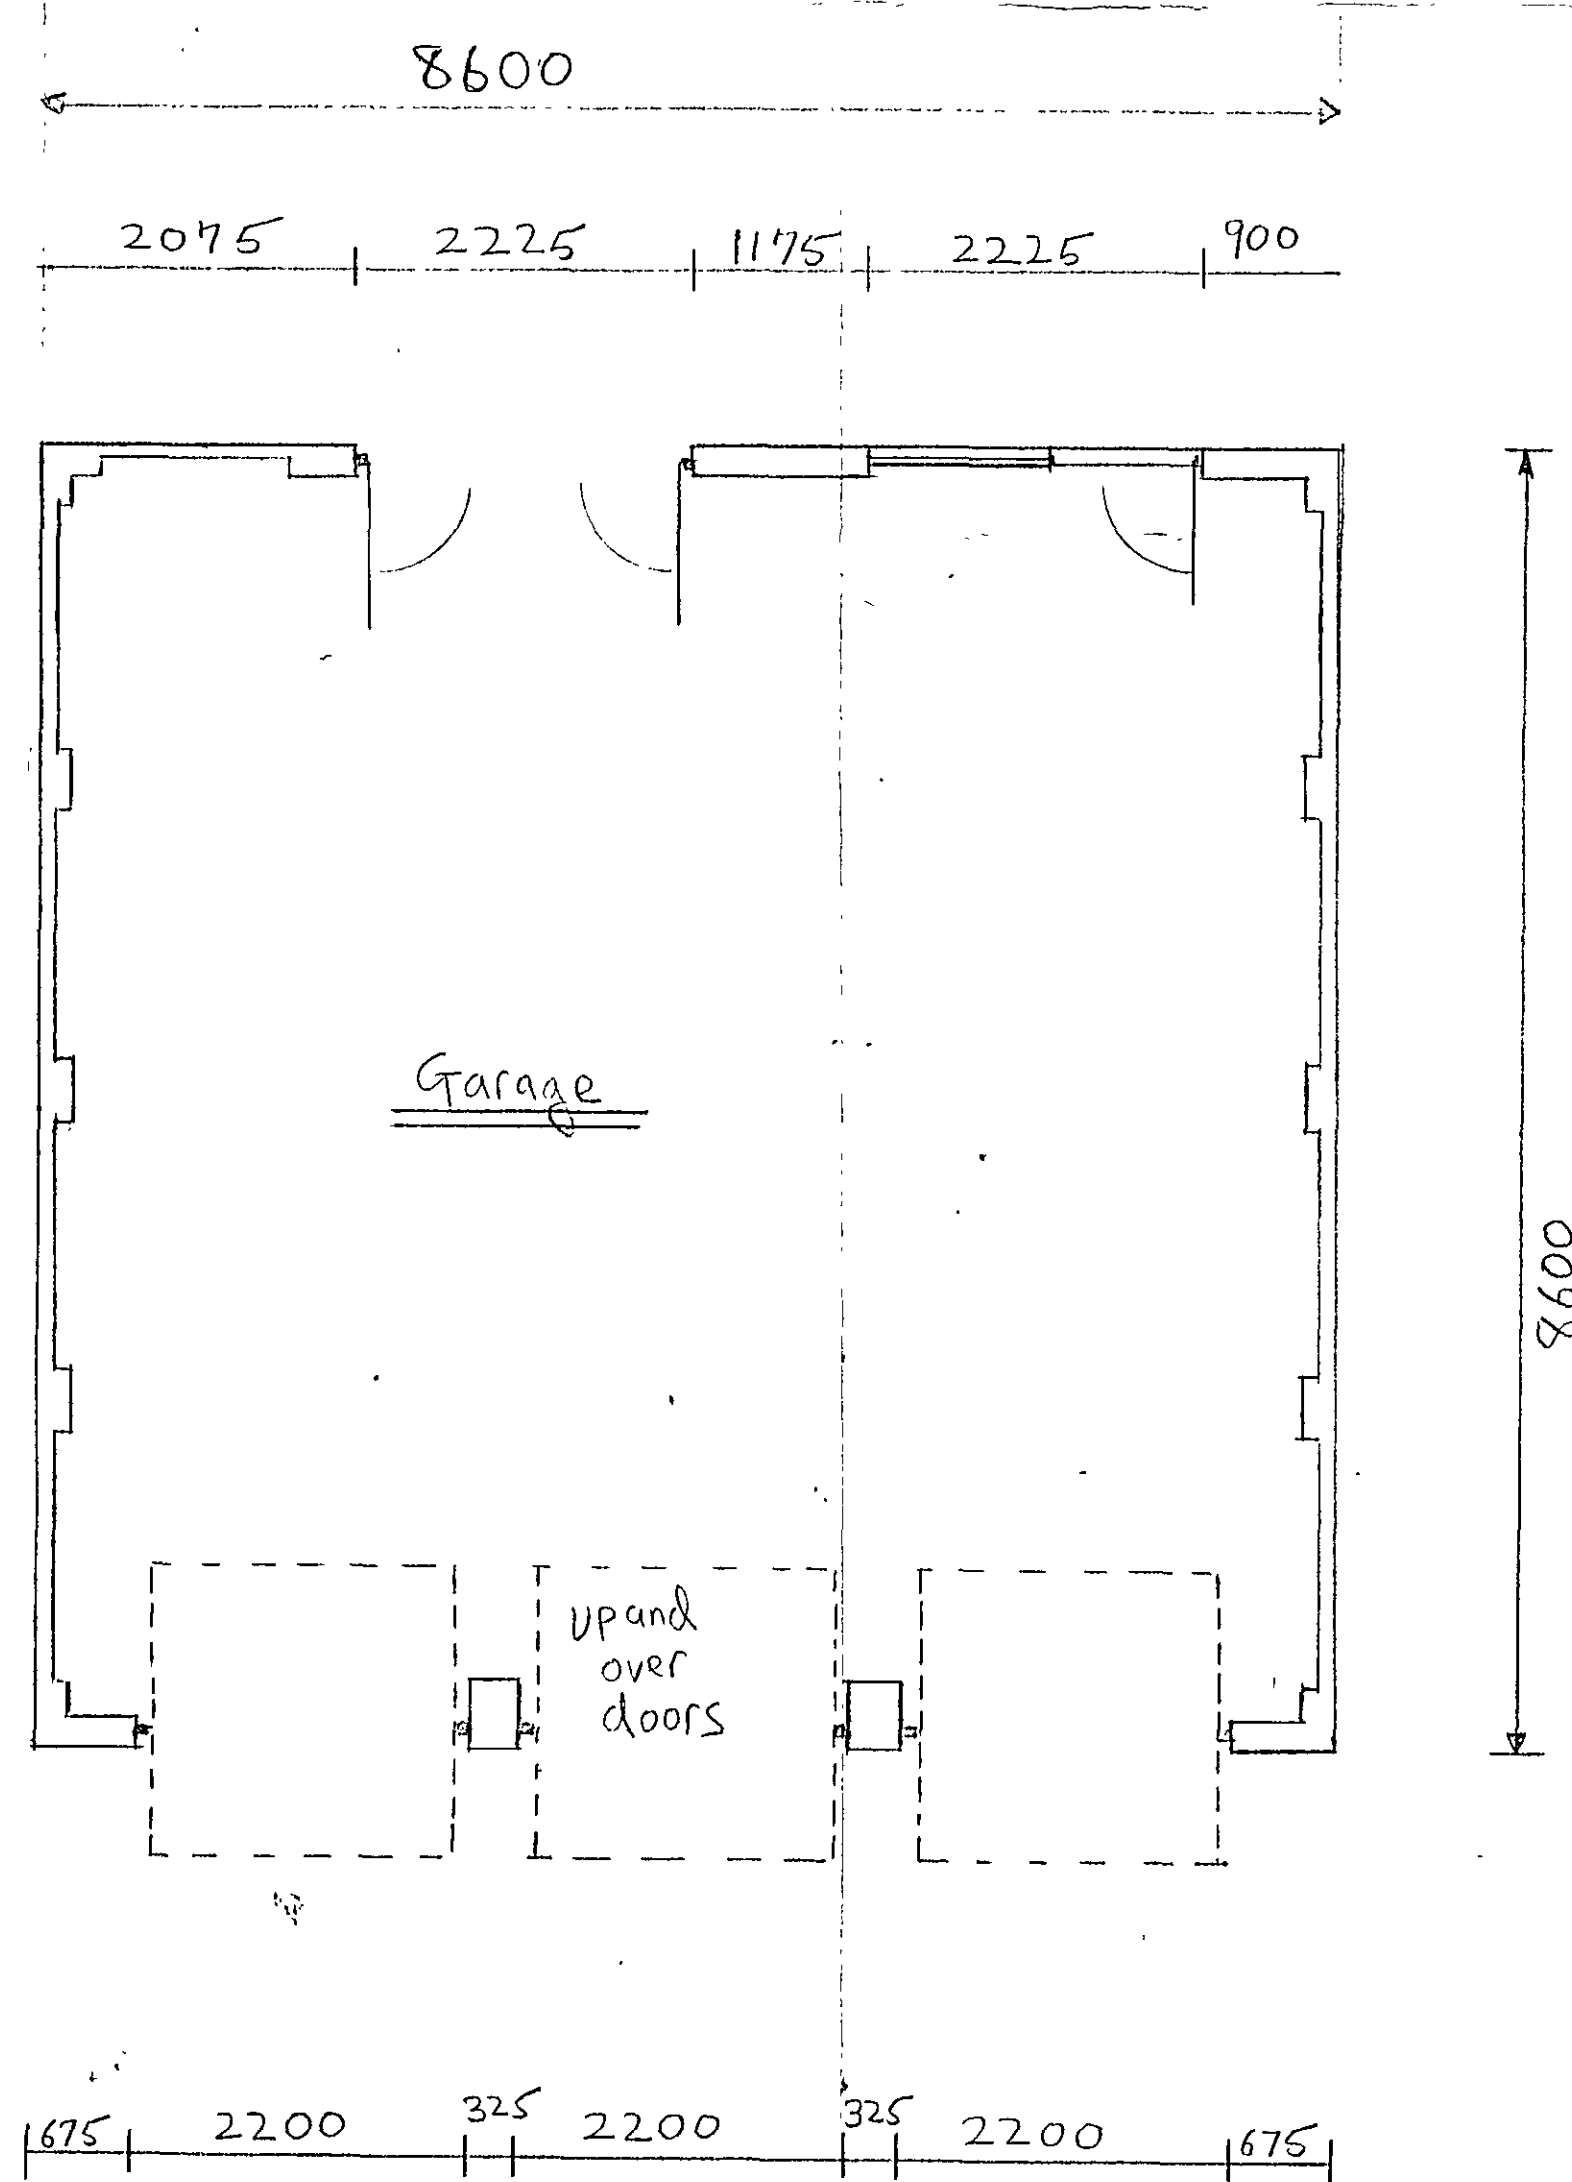

SHDC
Planning & Development
- 5 DEC 2007
Ref: 1600107

DETERMINED
PLAN

Proposed garage

For
Mr and Mrs. Brown
at
287 Broadgate,
Sutton St Edmunds,

Planning I

Scale 1:50 and 1:100
(do not scale from drawing)

Drawings by

AAB (Anfoss Ltd.)
87, Lerrington Common,
Lerrington,
Wisbech,
Cambs.
PE13 5BH

Tel 01945-466266
or 01836-246446