


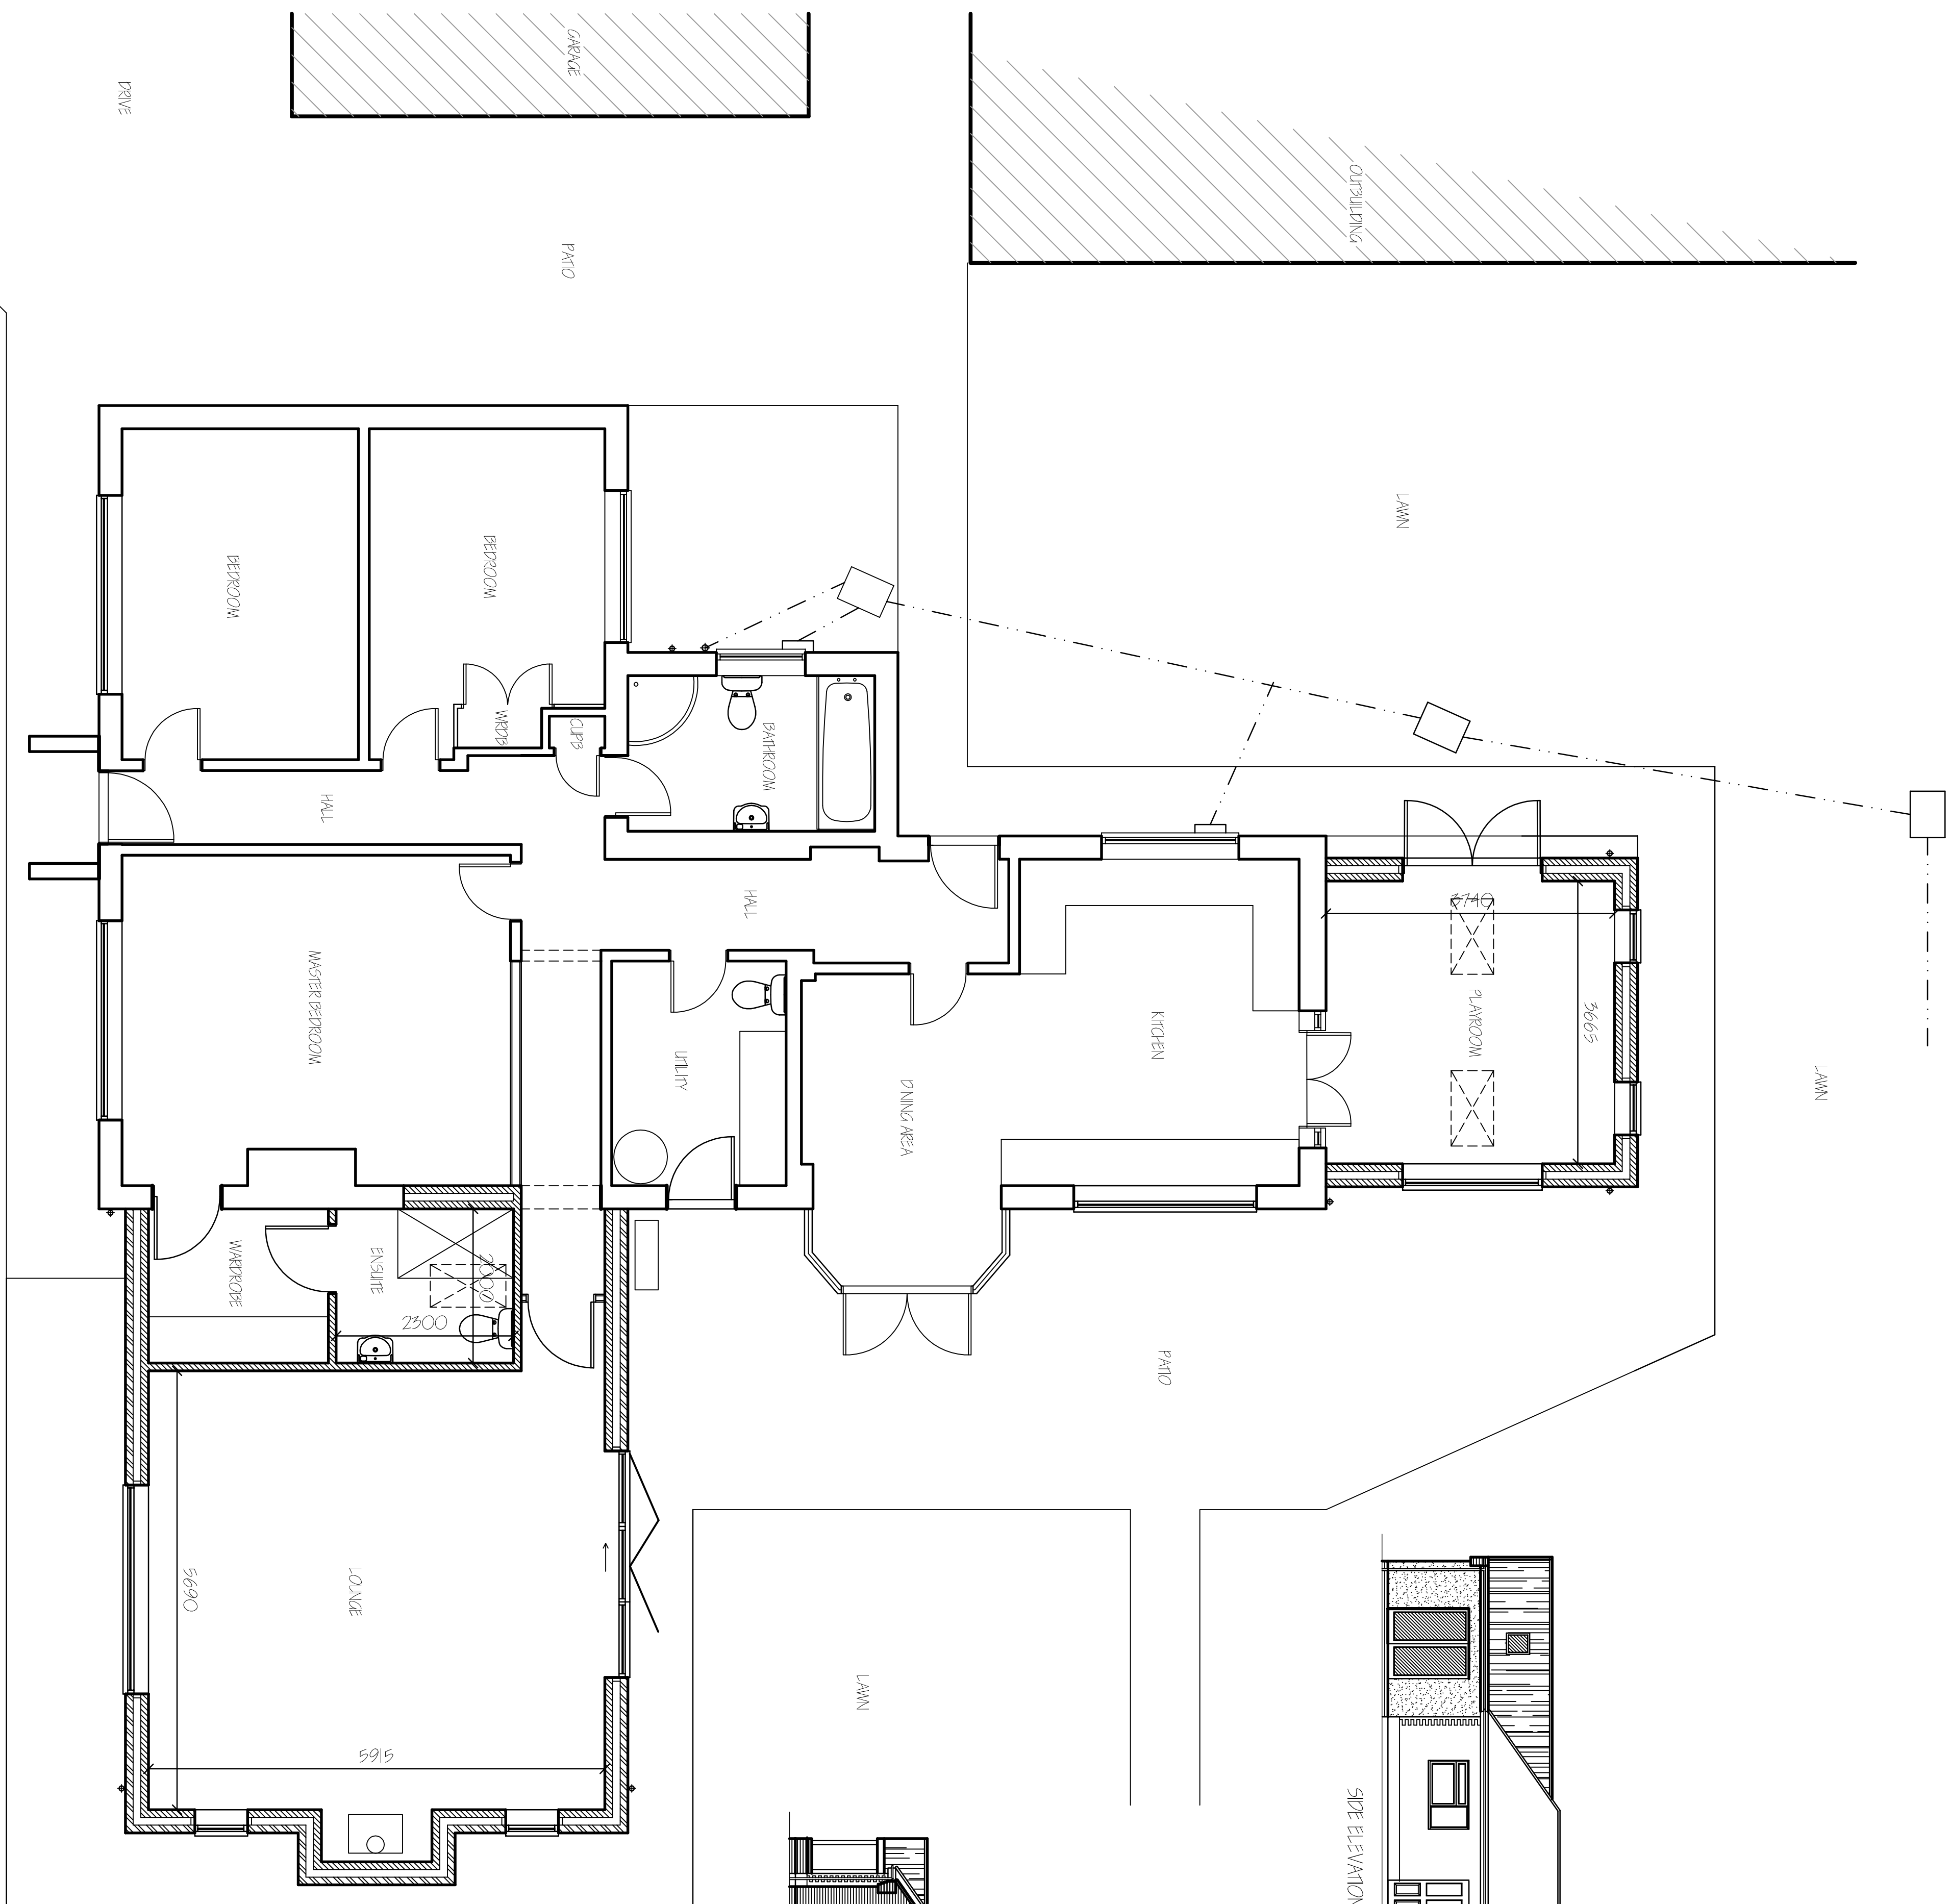

B	CLETS ARE NOT REPORTING IT	JAN '16.
A	CLETS ARE WRONG	JAN '16.

G. R. MERCHANT LTD.
I.ENG AMICE FMO

**ARCHITECTURAL, STRUCTURAL
AND LAND DRAINAGE
CONSULTANTS**
4 Wrights Mews,
12A Park Road, Hobbach,
Spalding, Lincs. PE12 7EE
Tel: 01406 490800
Fax: 01406 425744
E-Mail: gr.merchant@btconnect.com

Project	EXTENSION & ALTERATIONS, AVAILON CHEMICALS SILICON ST. JAMES, SPALDING, LINDS., FELZ OFF.
Clients	MR & MRS J. HEAVES.
Drawing	FLOOR PLANS & ELEVATIONS - PROPOSED. SITE PLAN.
Job Ref.	3253-17.
Drawing No.	02B.
Date	DECEMBER 2017.
Drawn	S.P.

DO NOT SCALE FROM THIS DRAWING

501/100 (Unless otherwise stated)