



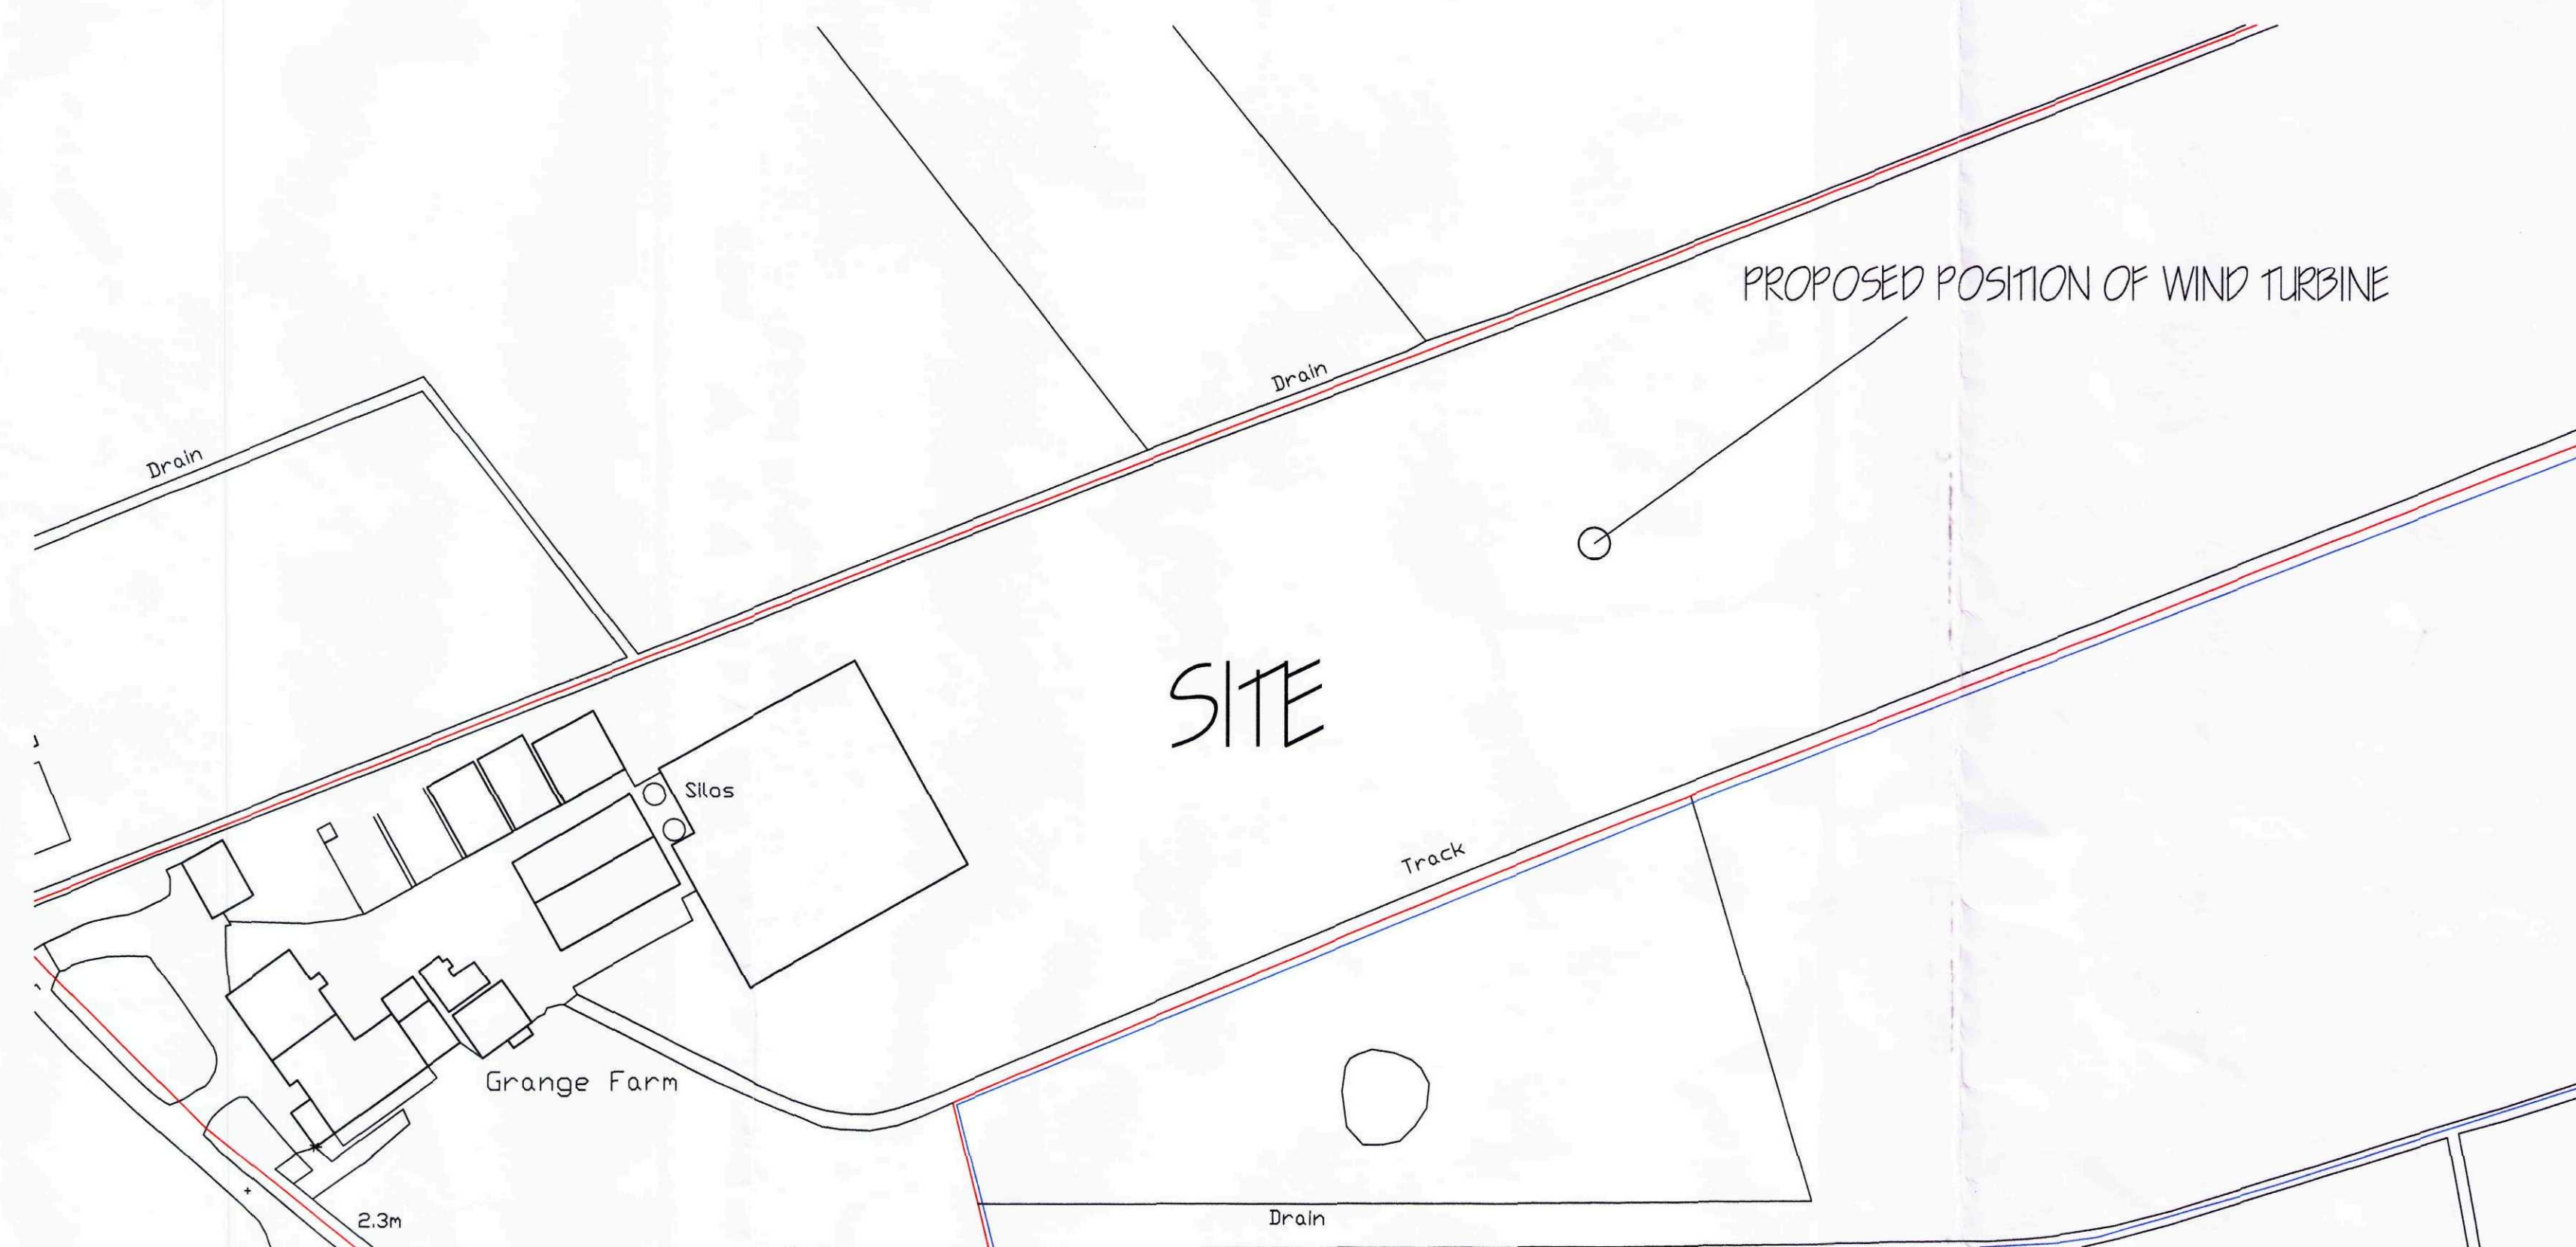

SITE PLAN - 1/1250

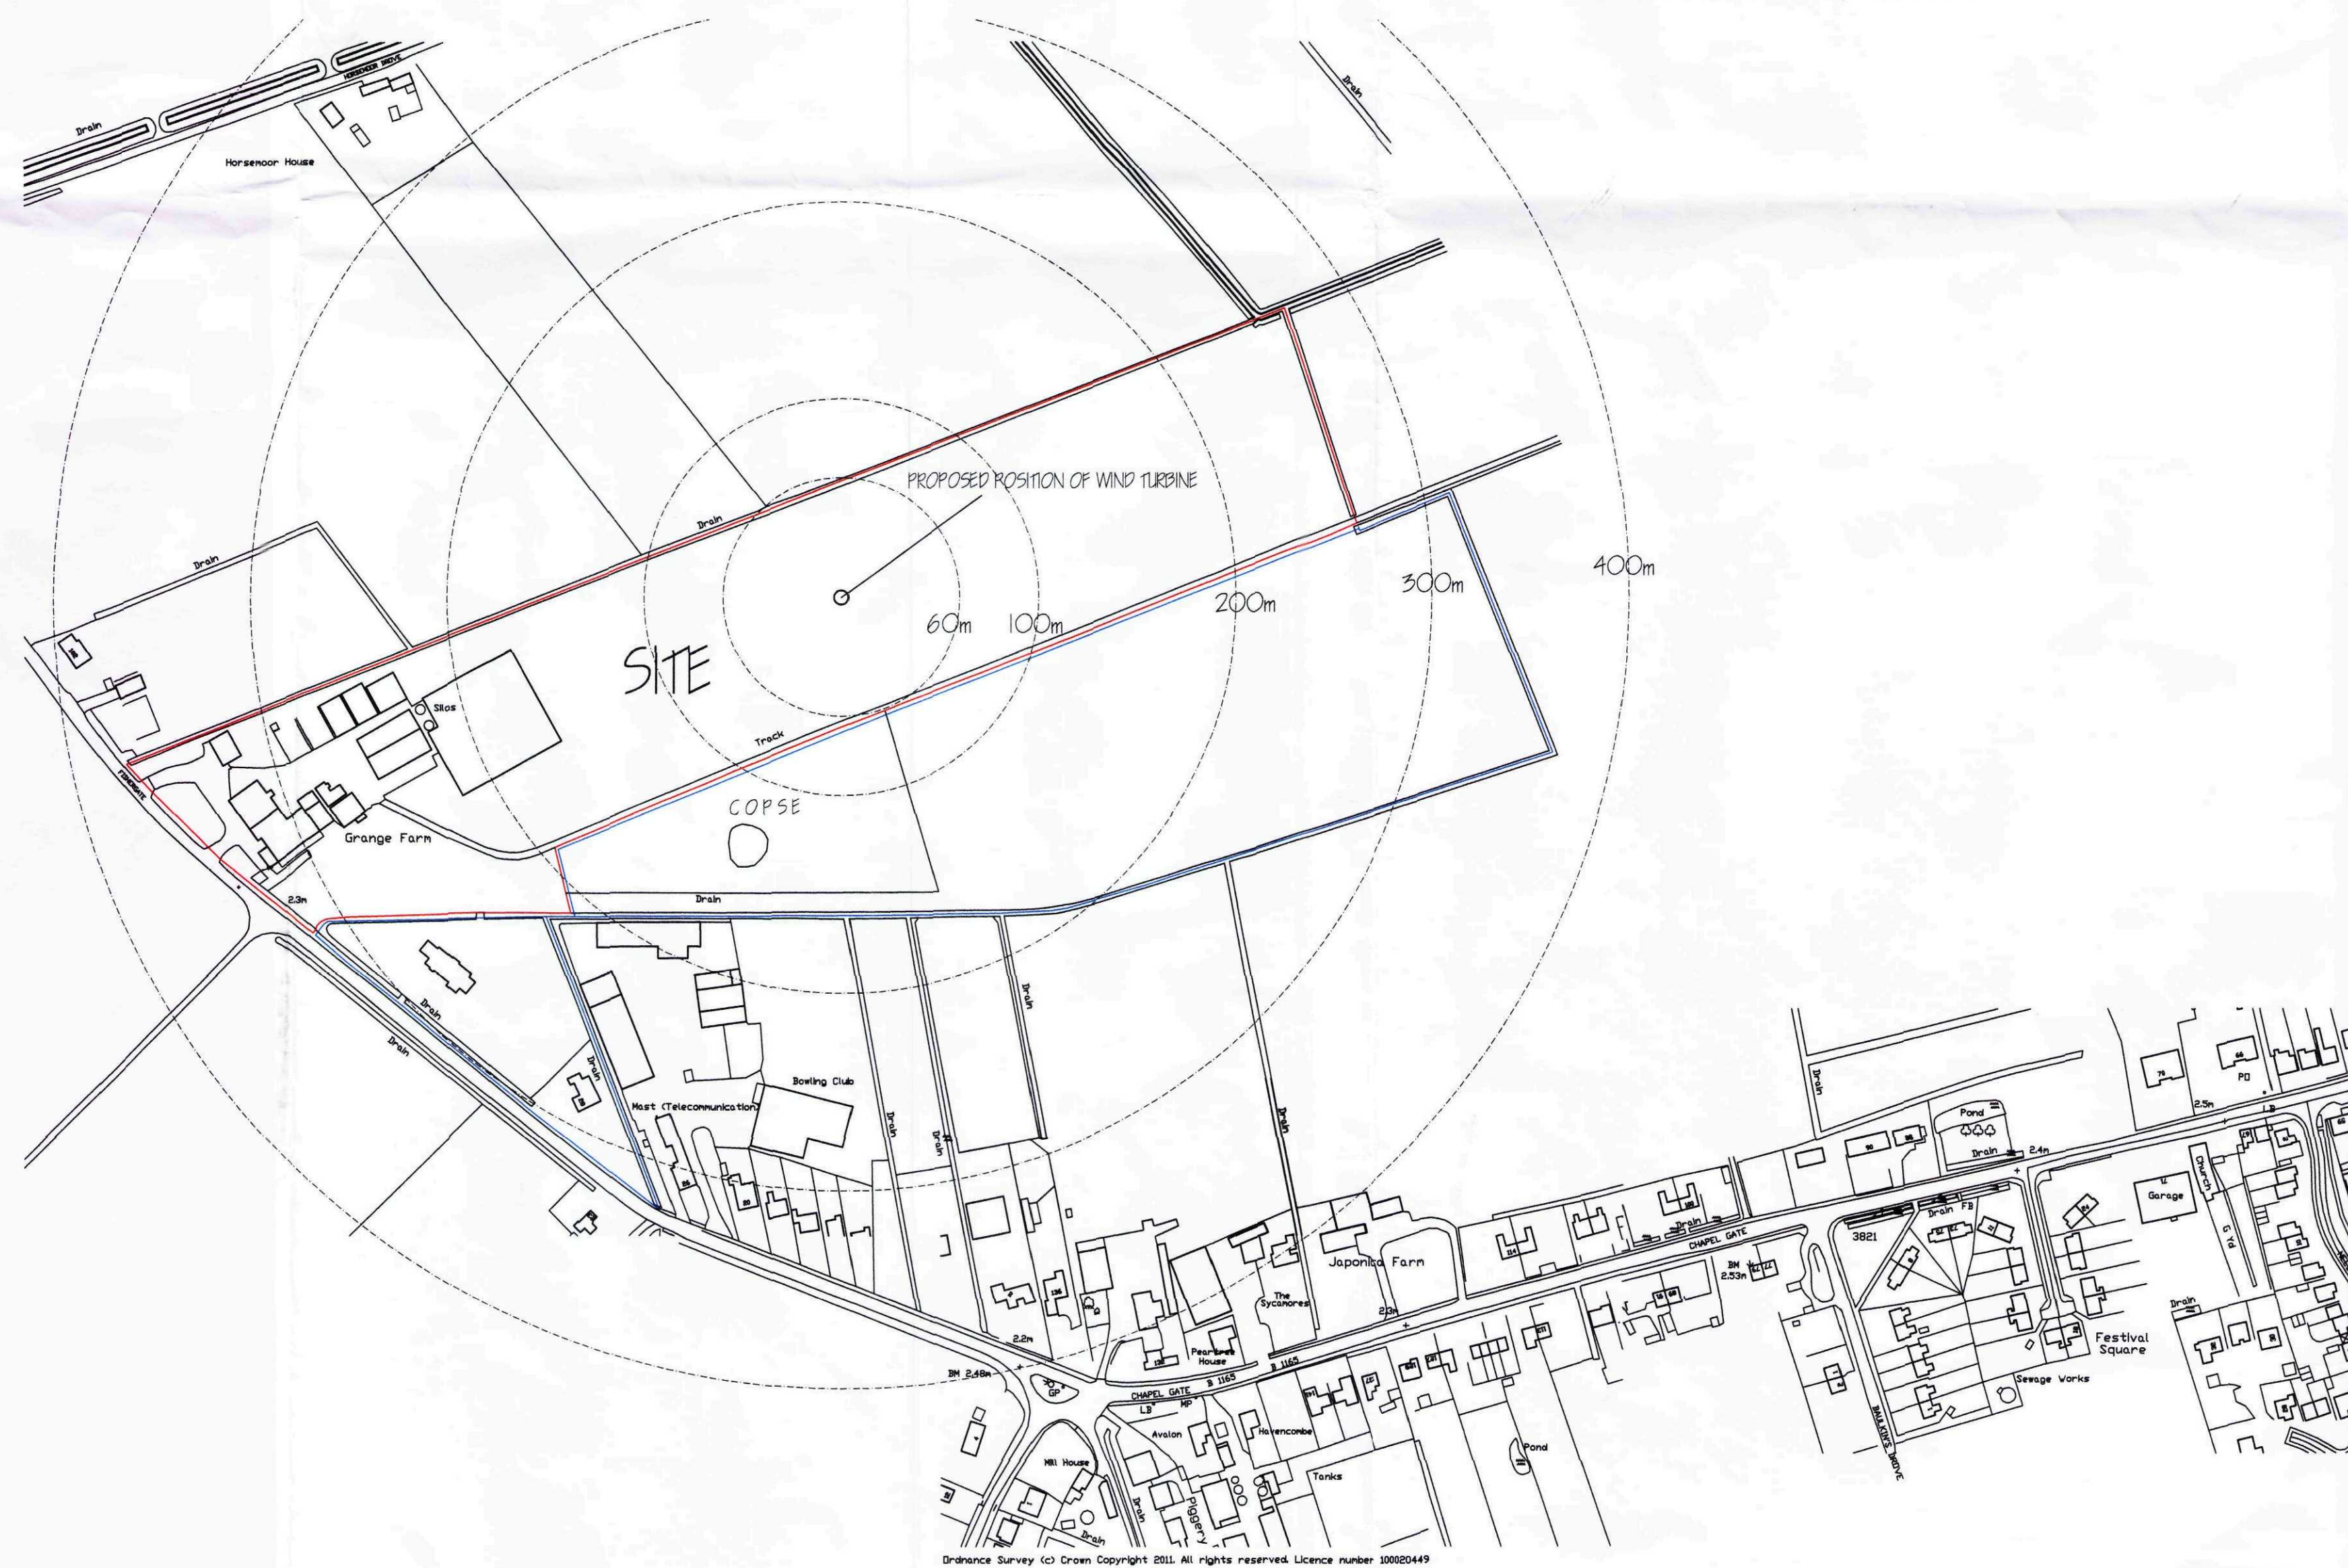

LOCATION PLAN - 1/2500

ref:	revision	date

G. R. MERCHANT LTD.
I.ENG AMICE FIWO
ARCHITECTURAL, STRUCTURAL
AND LAND DRAINAGE
CONSULTANTS
4 Wrights Mews
12A Park Road, Holbeach,
Spalding, Lincs. PE12 7EE
Tel: 01406 490800
Fax: 01406 425744
E-Mail: gr.merchant@btconnect.com

Project

PROPOSED WIND TURBINE
GRANGE FARM
FISHERGATE ROAD
SUTTON ST JAMES, PE12 0EZ

Client
A. G. ELLIS

Drawing

SITE & LOCATION PLANS
ELEVATION OF TURBINE

Job Ref.		Drawing No.
----------	--	-------------

2213-11	01
Date	Drawn

JAN '11	SLH
Scales	
1/20 = ASINIFICANT	

[illegible]

**DETERMINED
PLAN**

SCANNED

SHDC
Planning & Development
27 JAN 2011
Ref: 0052-11

