

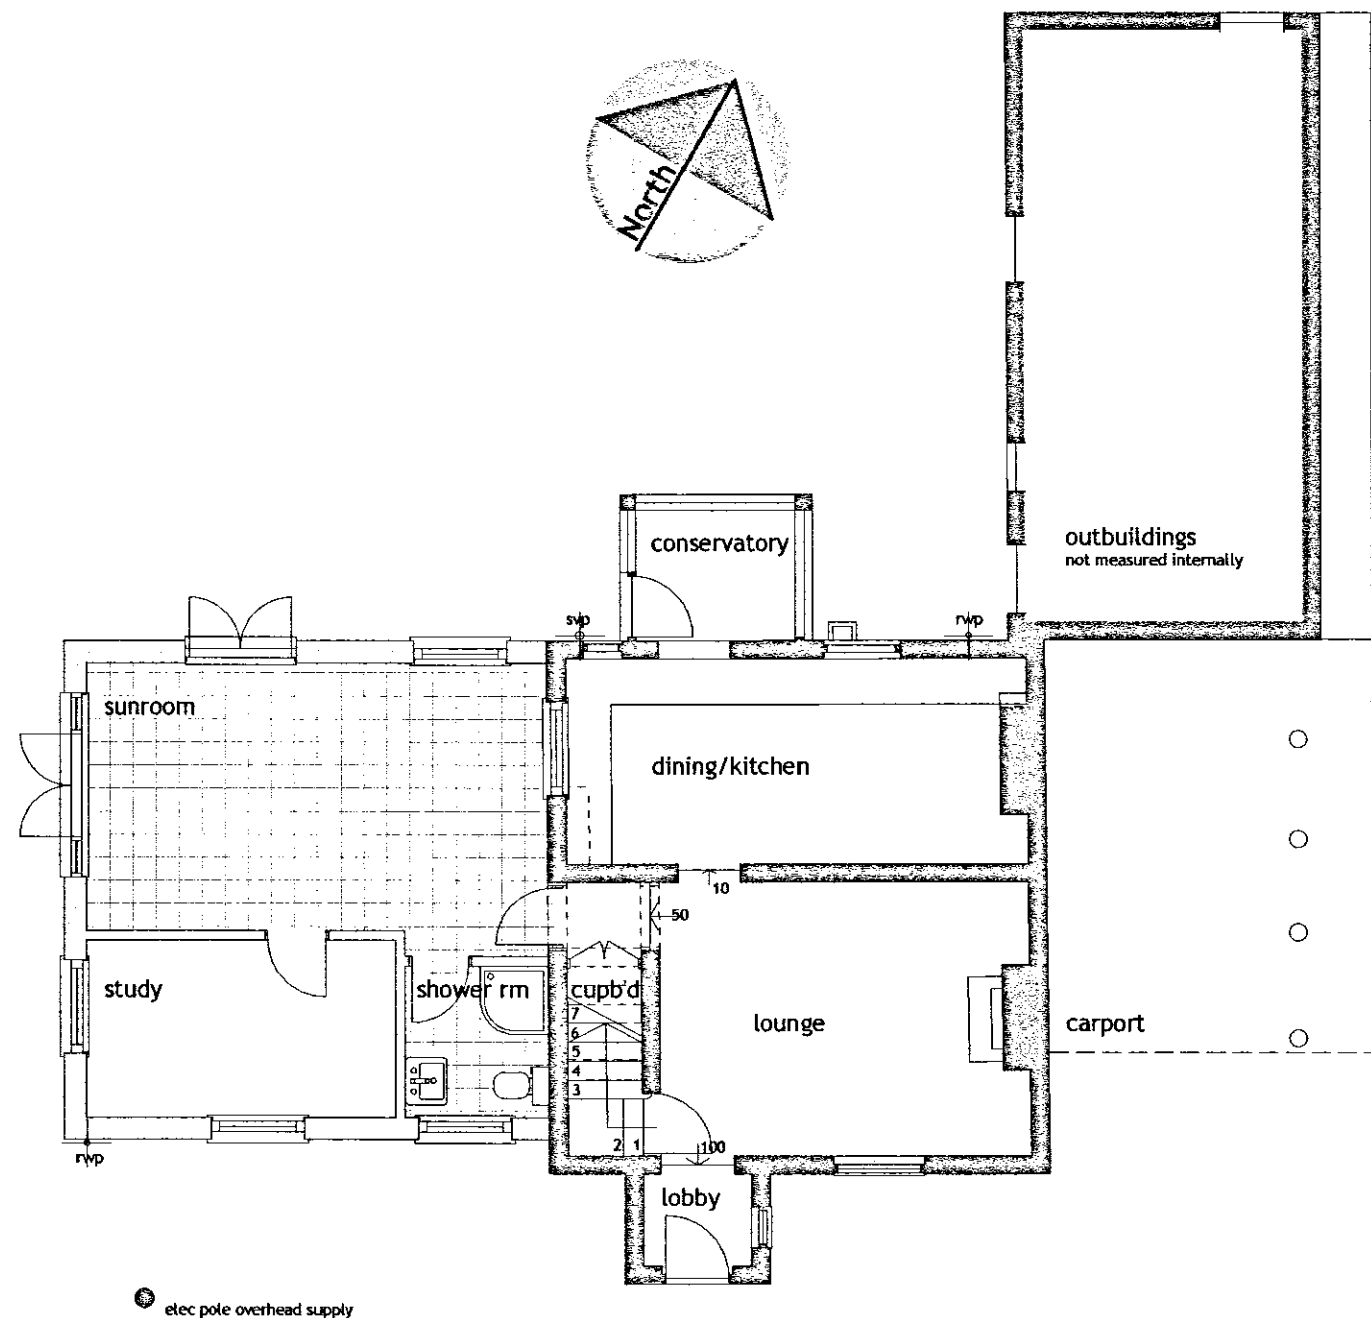
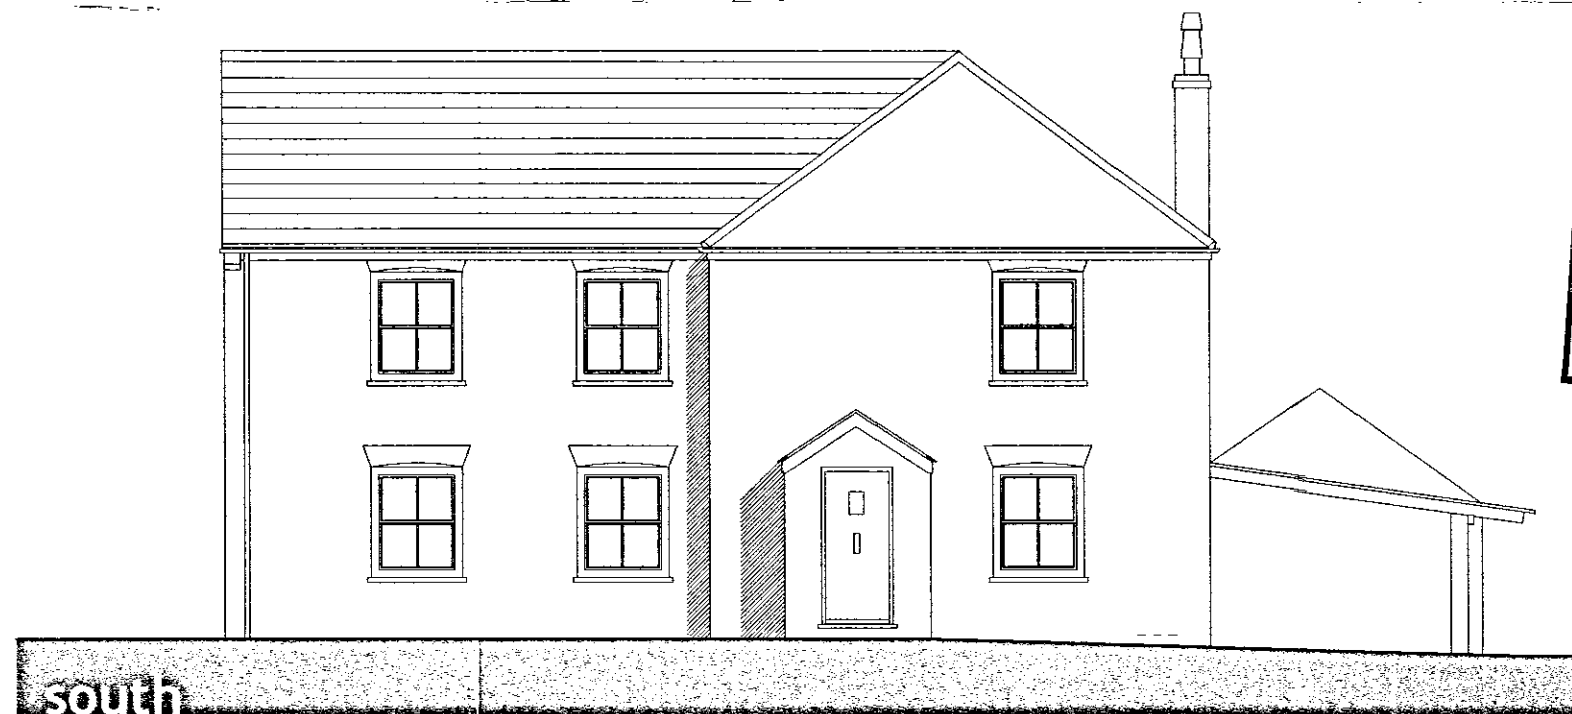
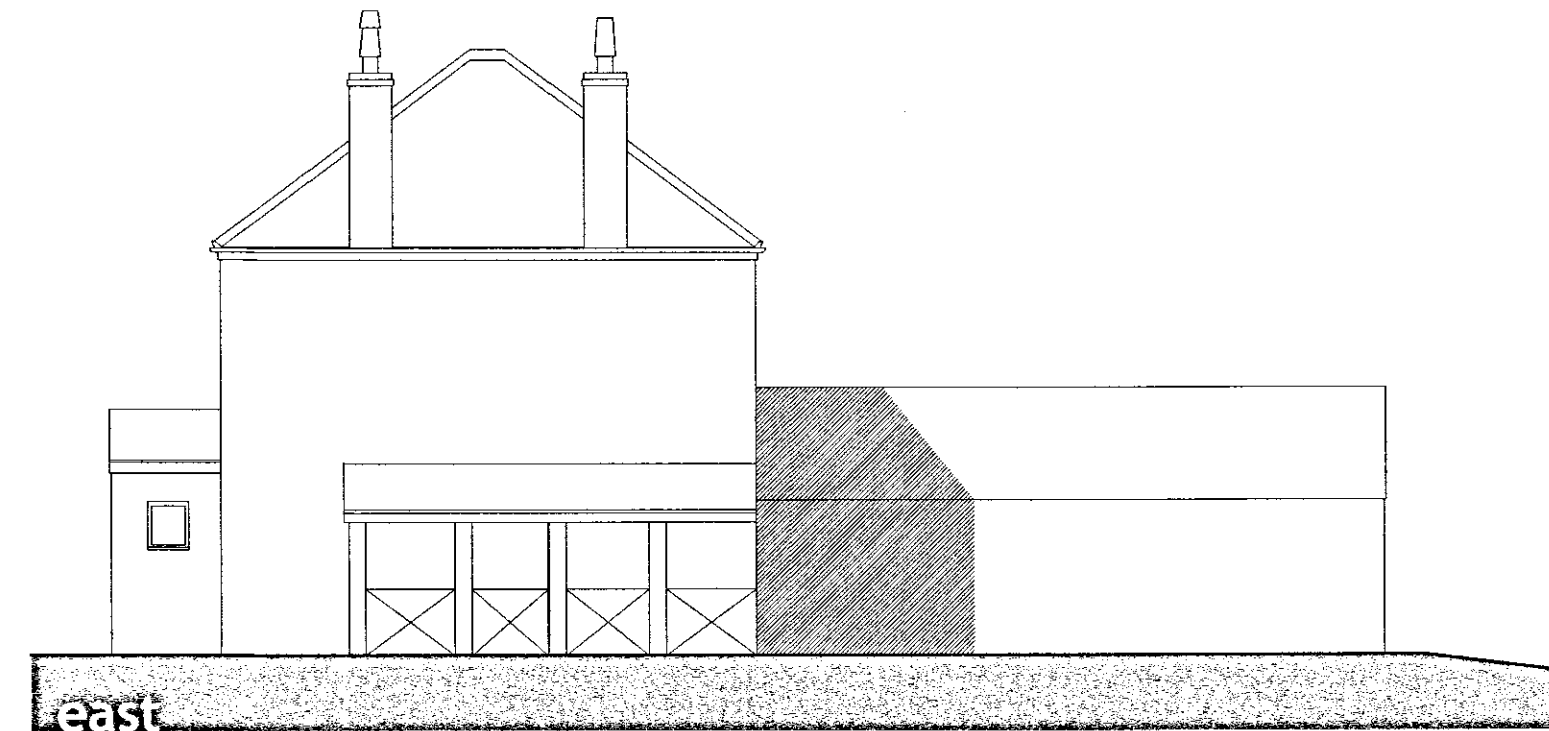
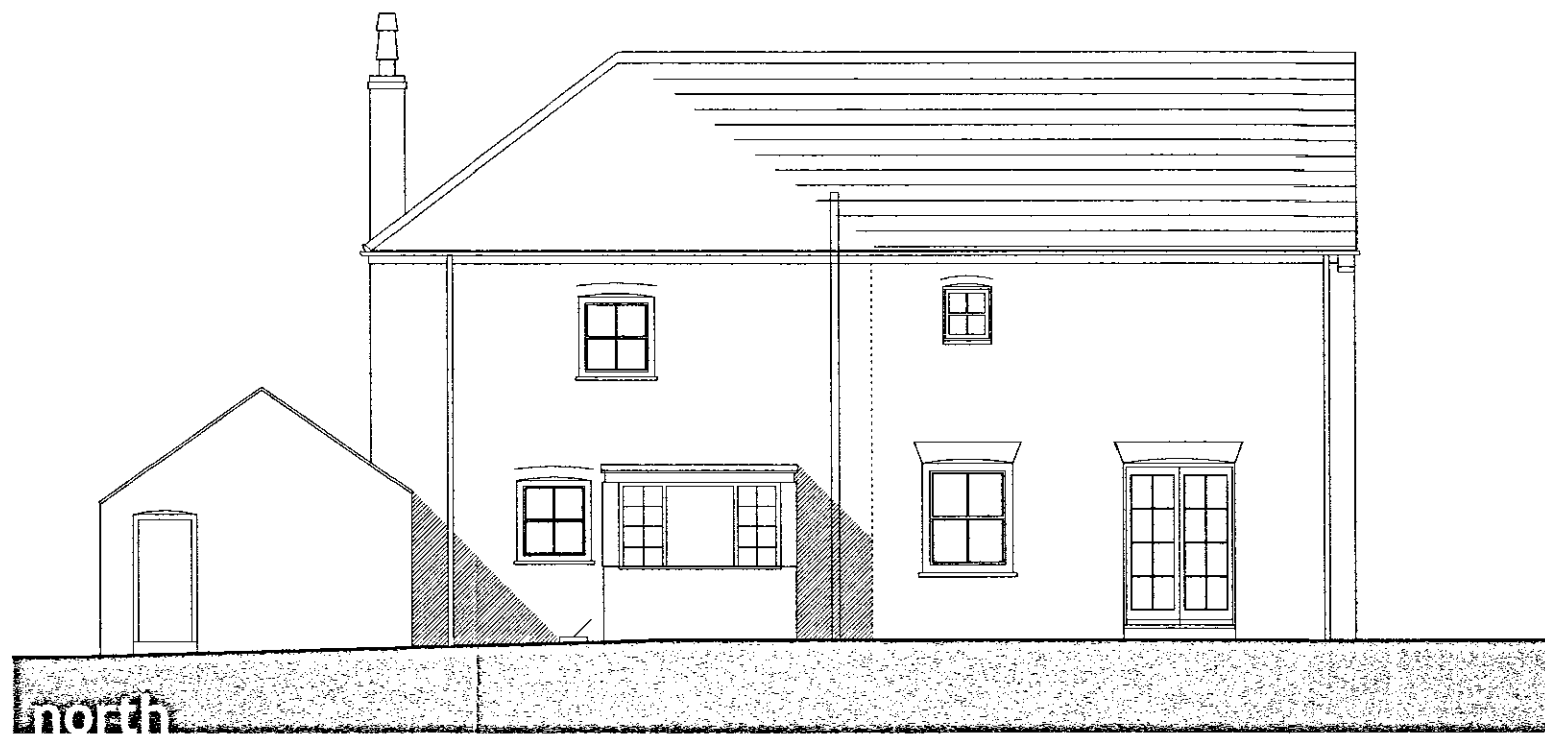


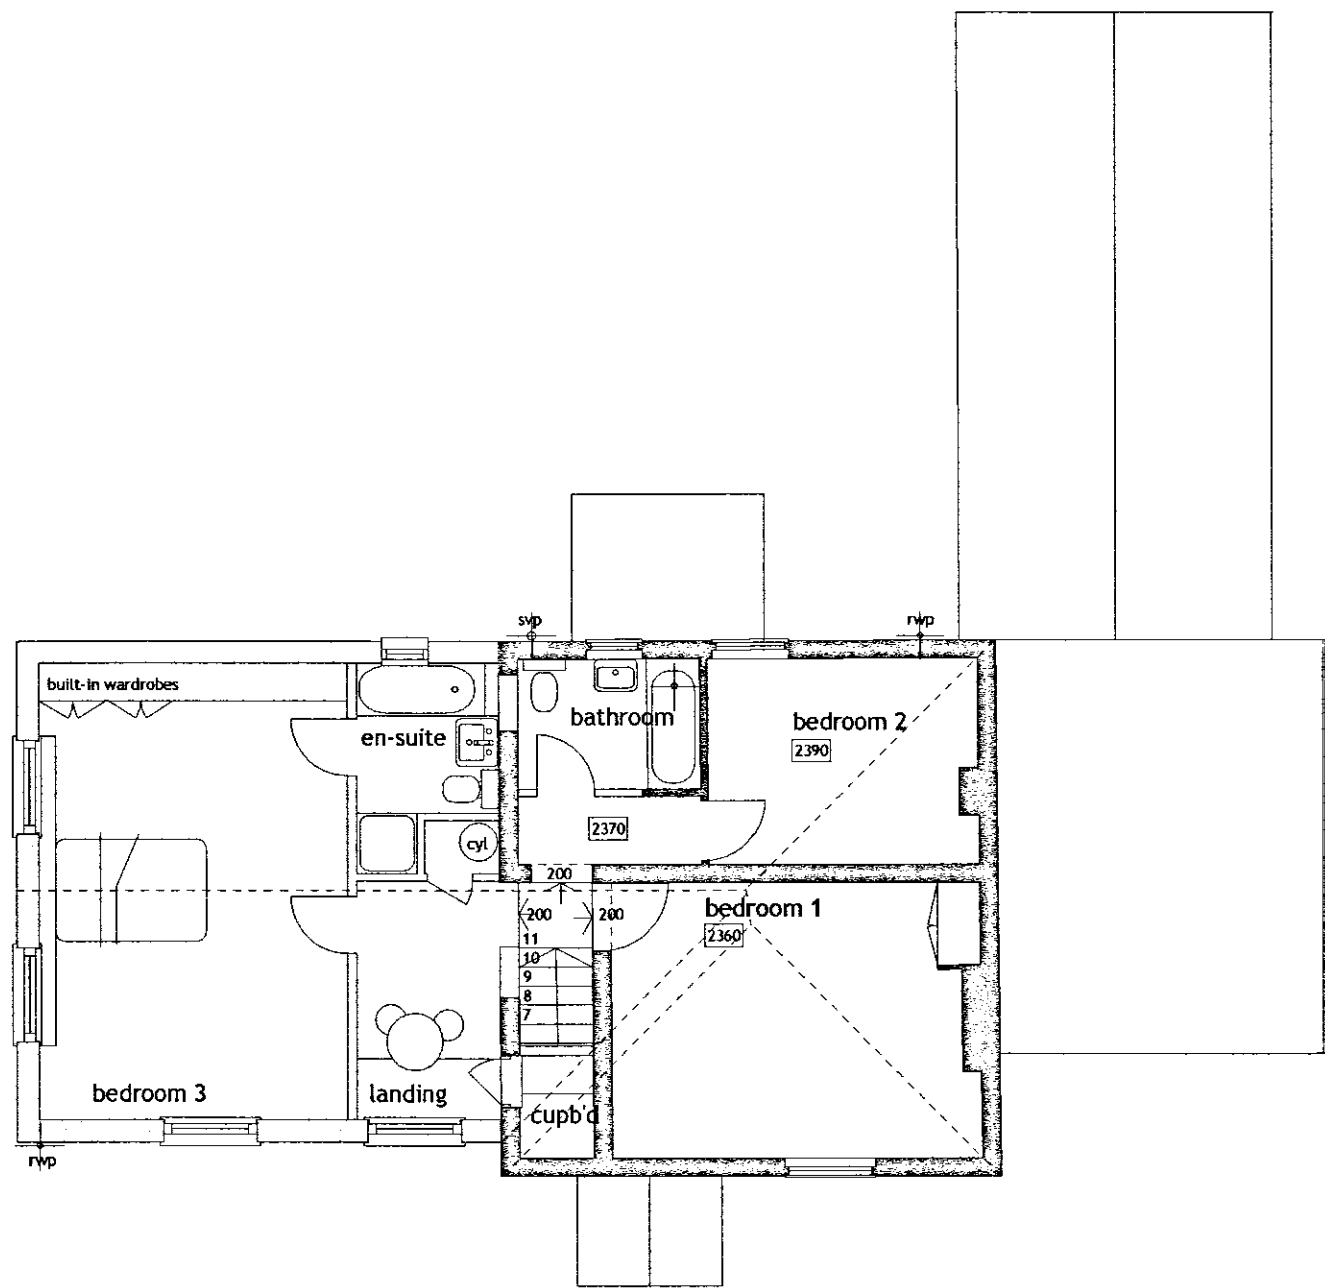

elec pole overhead supply

SWDC
Planning & Development
26 JAN 2004
Ref 0091/04

1:500 Site Plan

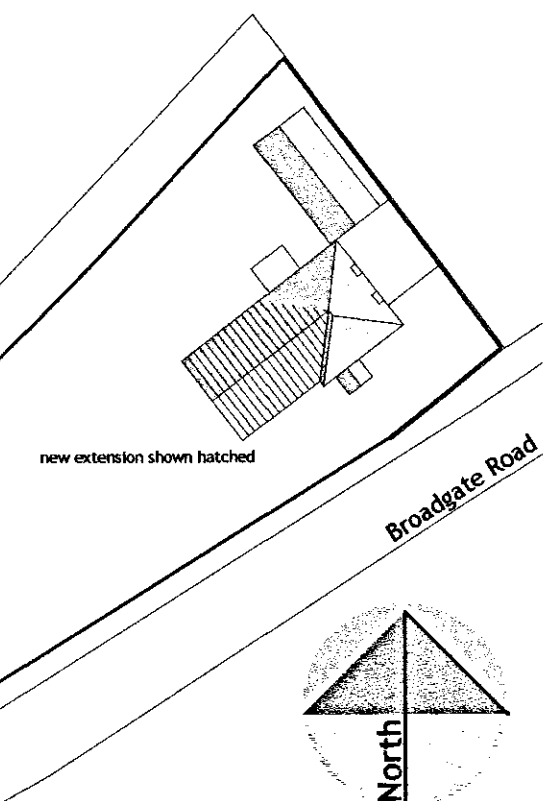

**DETERMINED
PLAN**

**Extension and Alterations to Fernlea,
Broadgate Road, Sutton St James
for Mr & Mrs T Bailey**

Proposed

scale 1:100 drawn JR date Jan 04 dwg no 116.10 rev 0

©John Retchless Dip Arch RIBA · Studio · 65 The Chase · Leverington Road · Wisbech · Cambs · PE13 1RX
tel/fax: 01945 588944 email: info@johnretchless.com