


29627

2

14935

14692

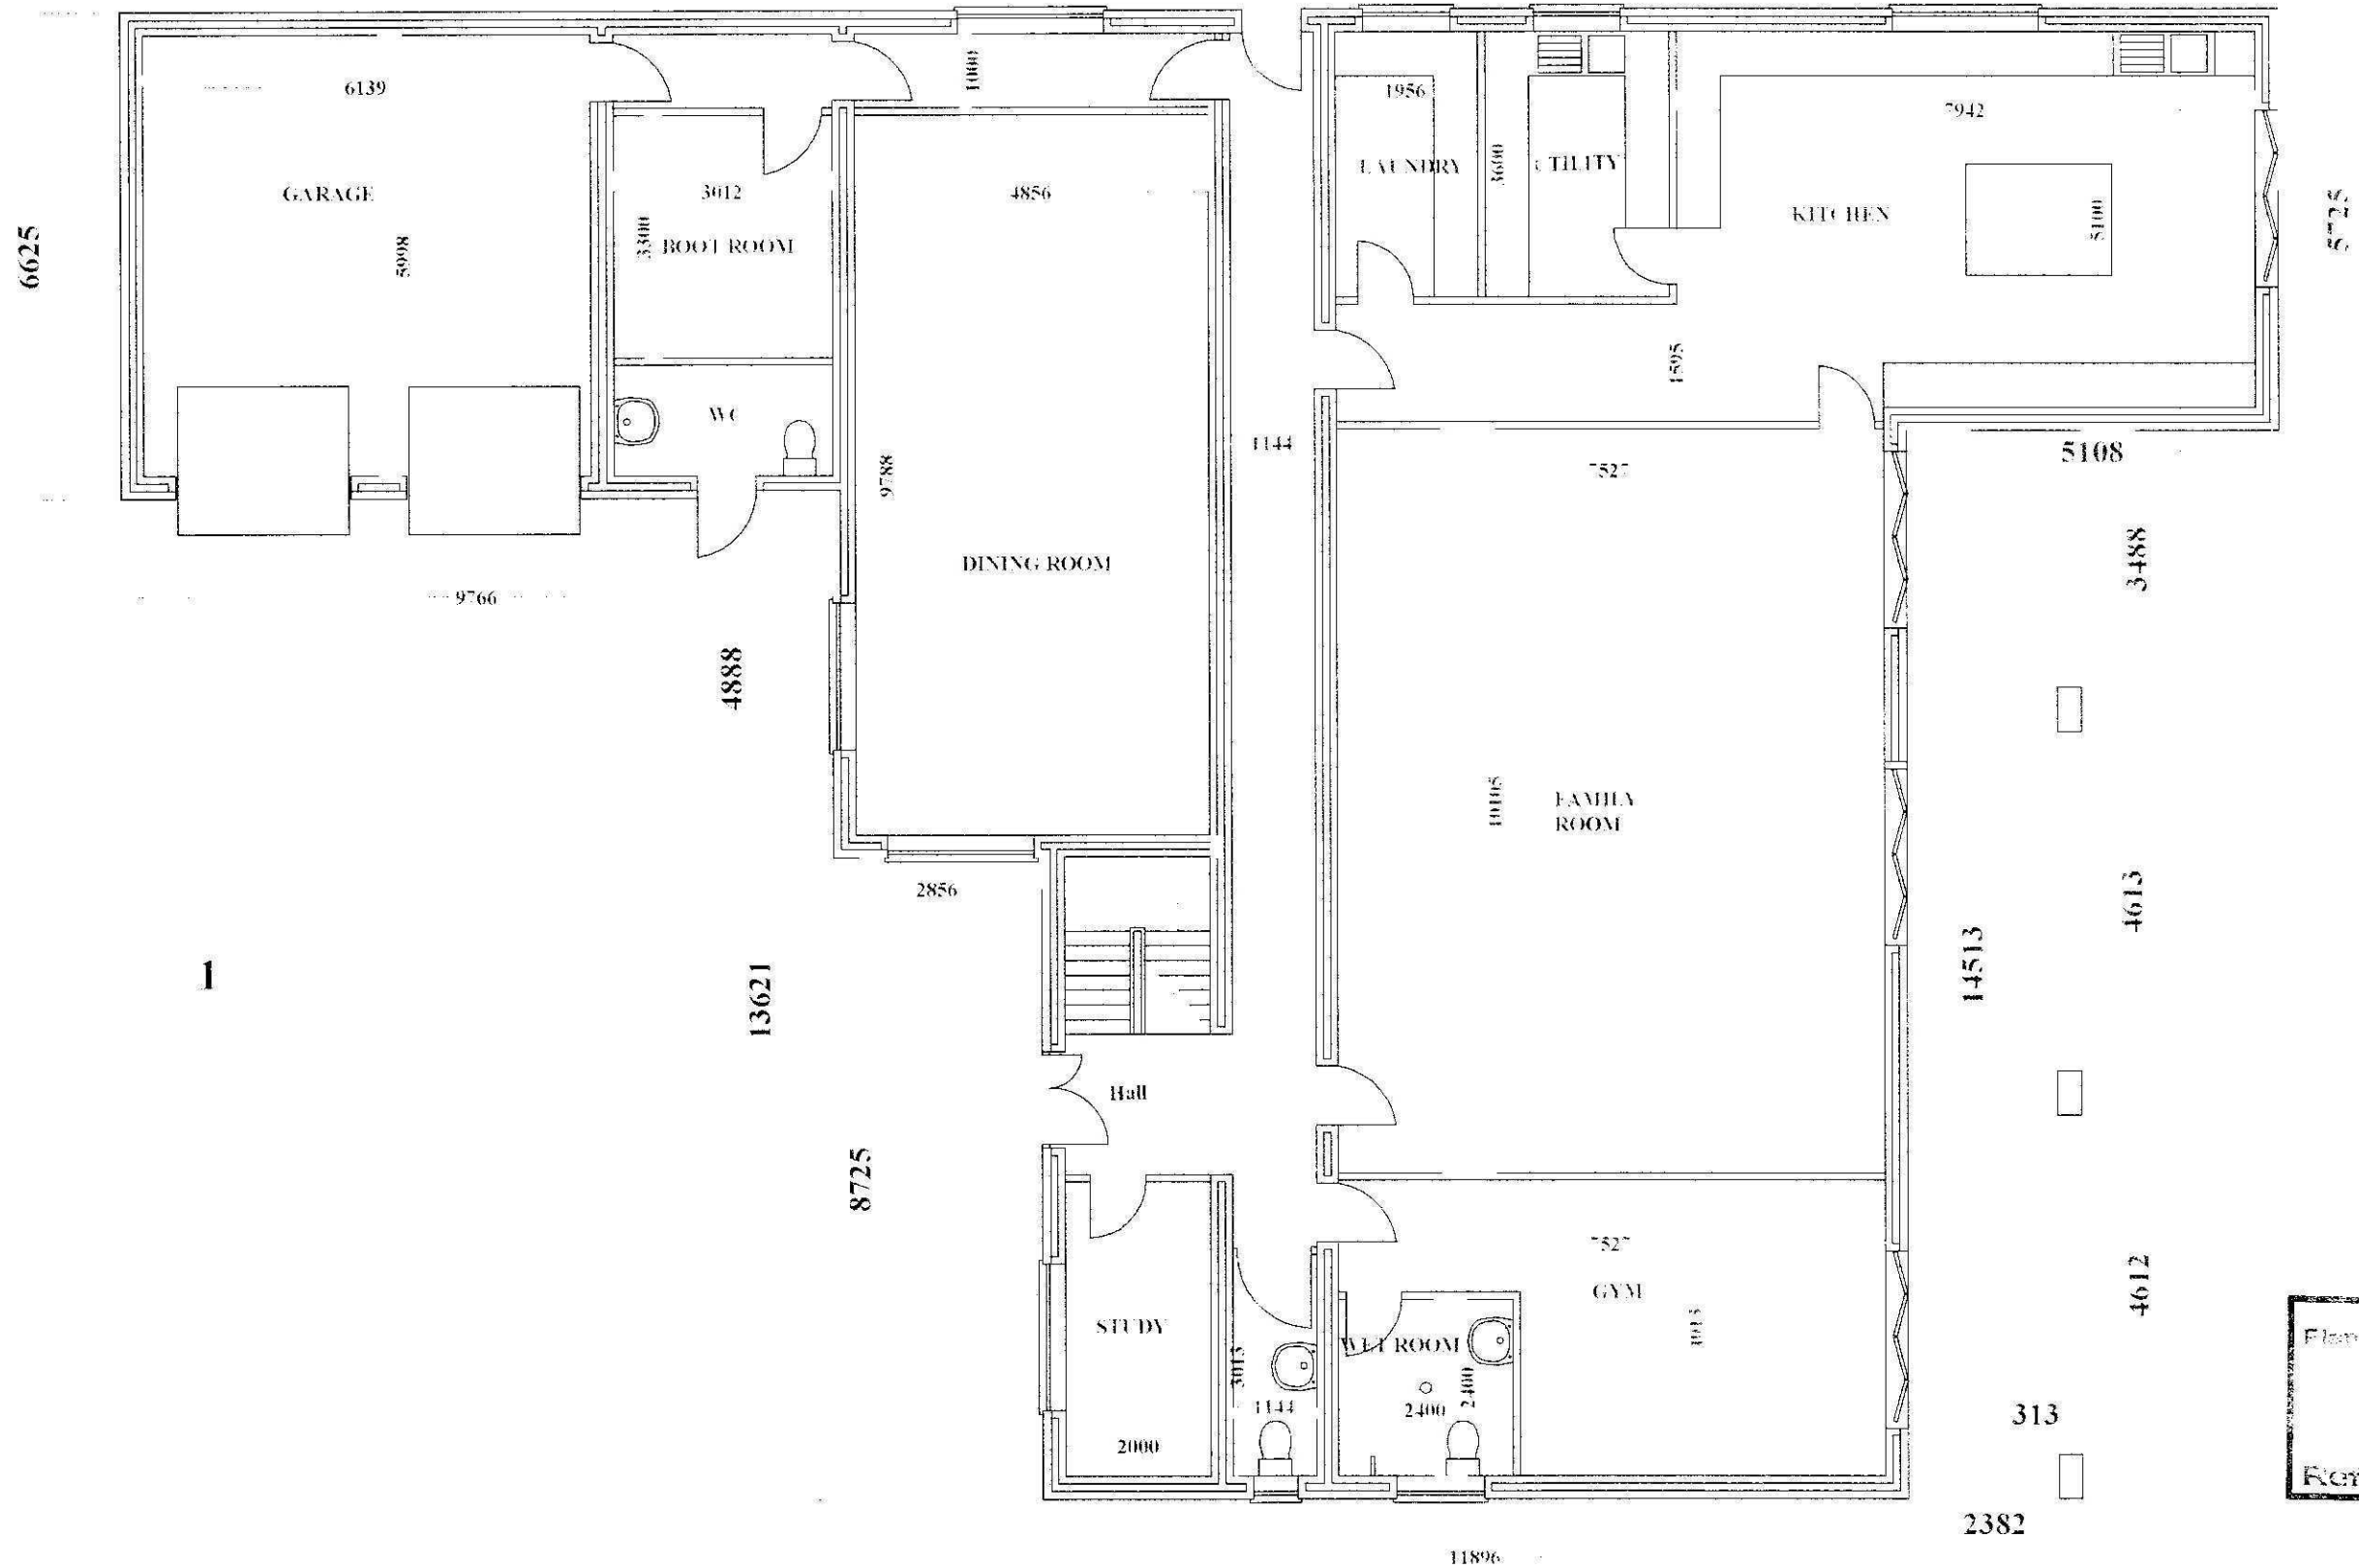

4
GROUND FLOOR

Flanahy 3425
16 APR 2011
Ref: 0097-11

THIS DRAWING
READ IN
WITH THE
BUILDING
SPECIFICATIONS

ALL DIMENSIONS
CHECKED
UNDER
SHALL
TAKEN
DRAWN
FOR THE
OR COM
PURPOSE
CHECK
FIRST


THIS DRAWING
COPYRIGHT
AND SHALL
WITHIN
CONSENT

No.

Firm Name and Address
JOHN W.
CHART
3 PINE C
SPALDI
LINCOLN
PE12 6F

Project Name and Address
PROPOSED
NEW DW
AT
BROAD
SUTTON
PE12 0F

Project
JWM/T
Date
12/04/11
Scale
1:100

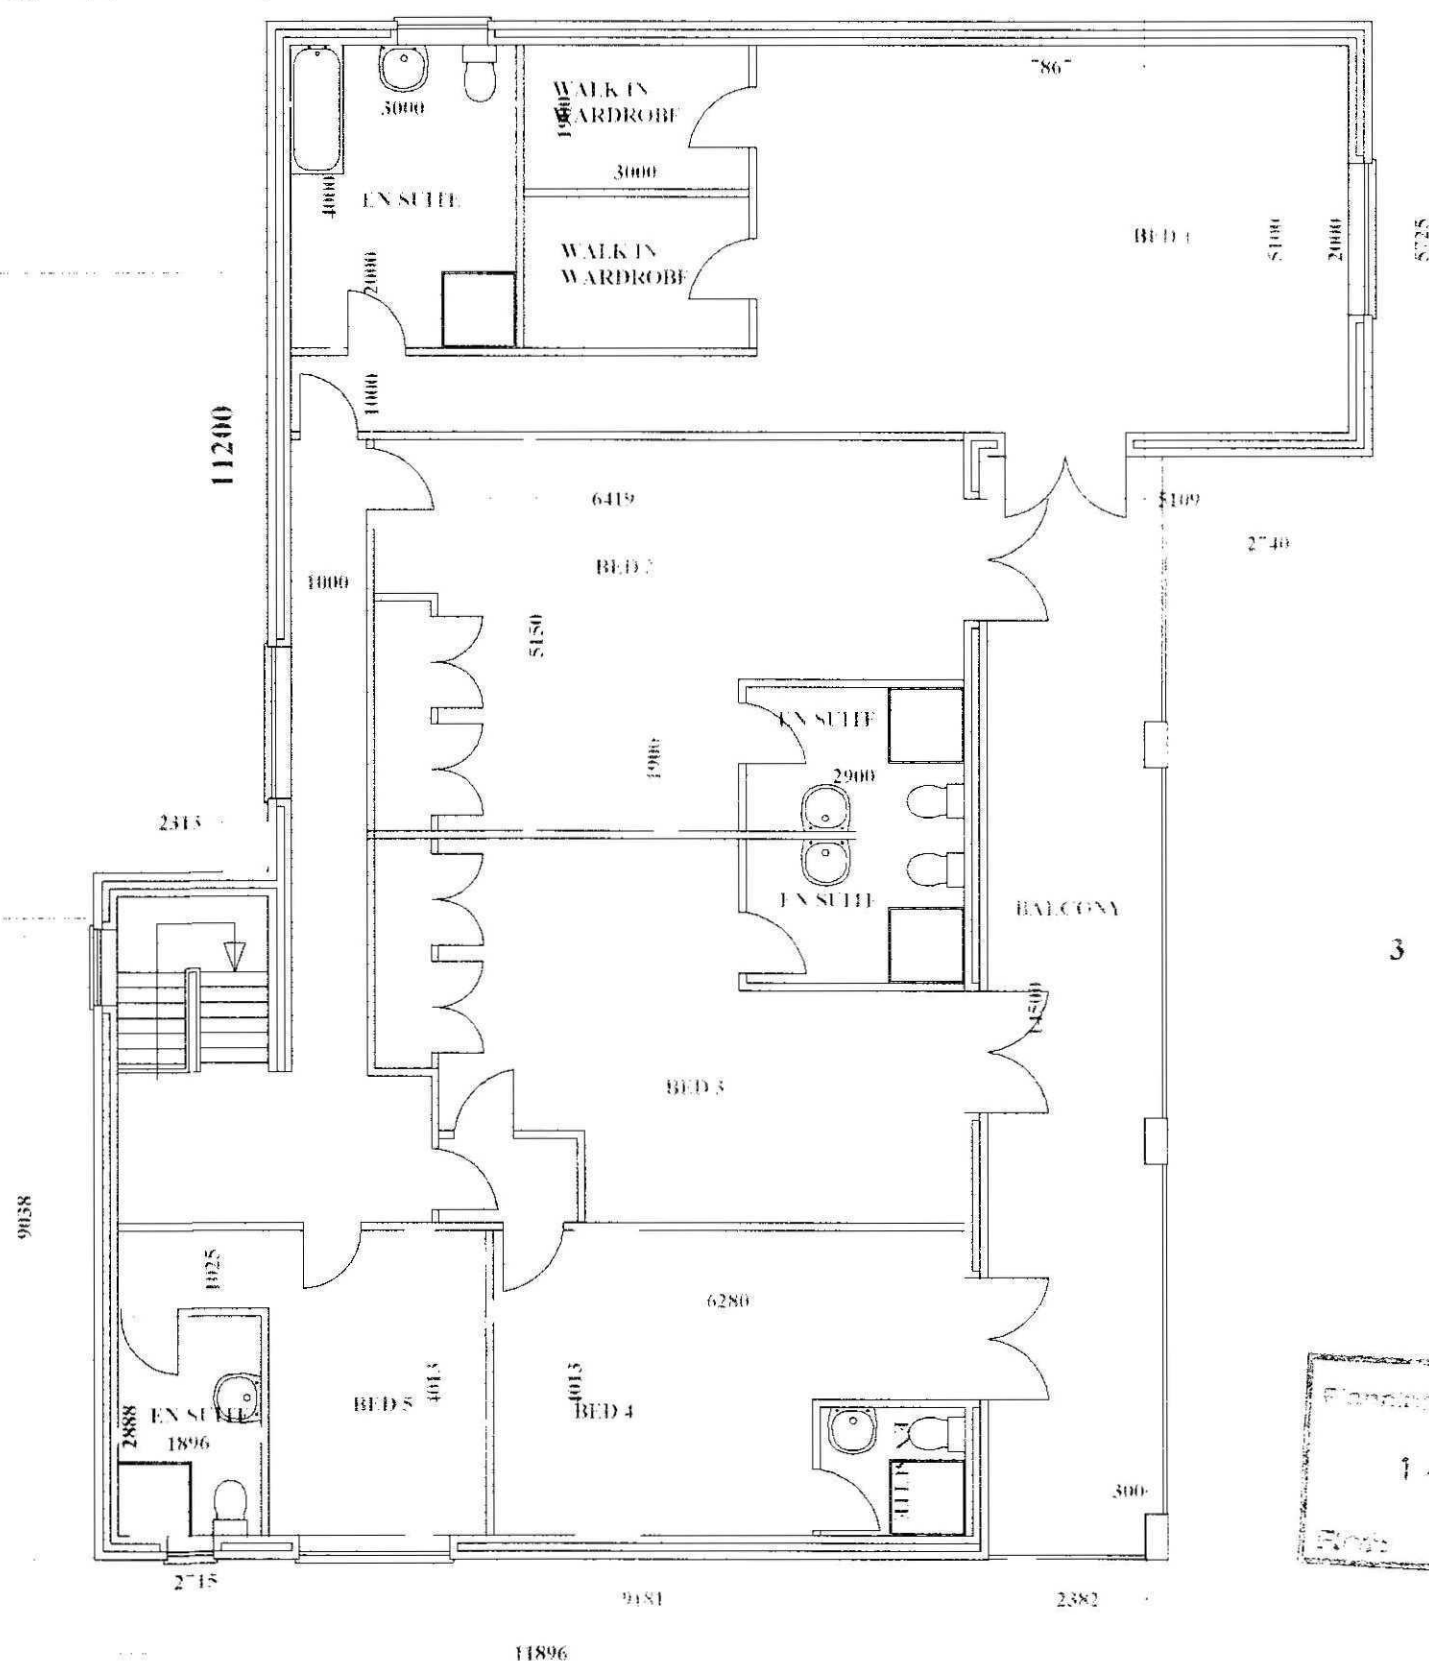

FIRST FLOOR

THIS E
COPY
AND S
WETH
CONSE

No.

Firm Name and
JOHN V
CHARL
3 PINE
SPALD
LANCO
PE 12 61

Project Name on
PROPO
NEW D
VI
BROAD
SU FTTC
PE12 01

Project
JWM/T

Date
12/04/11

Scale
1:100


THIS DRAWING
RE ADDED
WITH
BUILD
SPECIFICATIONS

ALL DRAWINGS
CHECKED
UNDER
SHALL
TAKE
DRAWN
FOR THE
OR CO
PURPOSE
CHECK
FIRST

THIS DRAWING
COPY
AND S
WITH
CONSTRUCTION




ELEVATION 1

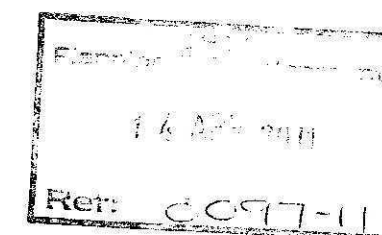

Firm Name and
JOHN
CHAR
3 PINE
SPALD
LINCO
PE12 6

Project Name or
PROPO
NEW D
VI
BROA
SUTTO
PE12 0

Project
JW M/
Date
12/04/1
Scale
1:100

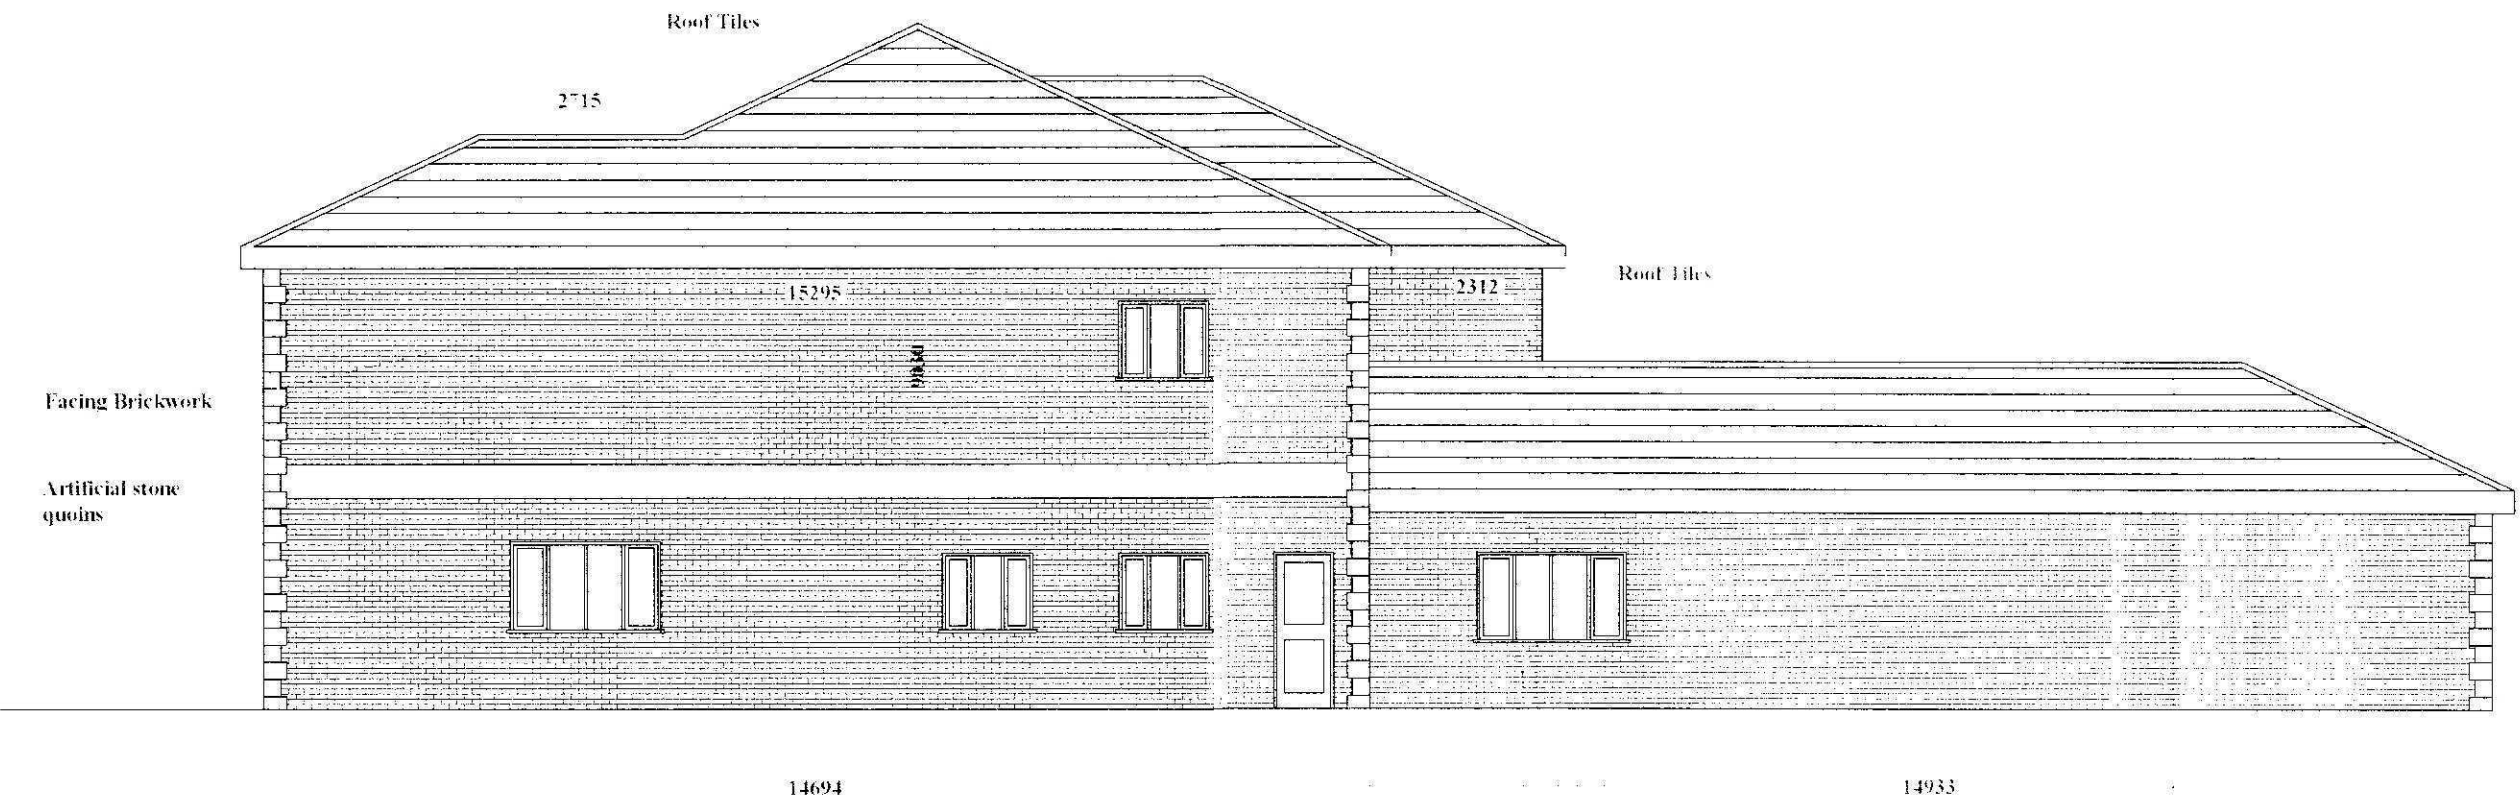

14694

Ref: 00977-11

THIS
REAR
WITH
BUIL
SPEC

ALL
CHECK
UNDER
SUA
TAK
DRAW
FOR
OR C
PURE
CHECK
FIRS

THIS
COP
AND
WITH
CON

No.


Firm Name of
JOHN
CHAM
3 PIN
SPAL
LINC
PF12

Project Name
PROJ
NEW
AT
BRO.
SUT
PE12

Project
JWM
Date
12/04/
Scale
1:100



ELEVATION 3

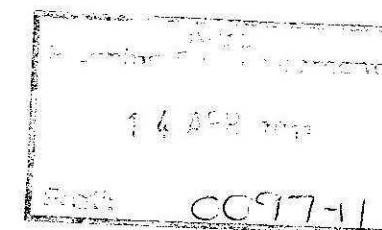

THIS
REAR
WITH
BUIL
SPEC

ALL
CHIEF
UNDE
SEAL
TAK
DRAW
FOR
OR C
PURE
CHIEF
FURS


THIS
COPY
AND
WITH
CON

No.

Firm Name of
JOHN
CHAI
3 PIN
SPAL
FINC
PE12

Project Name
PROP
NEW
AT
BRO
SUTT
PE12

Project
JWM
Date
12-04/
Scale
1:100

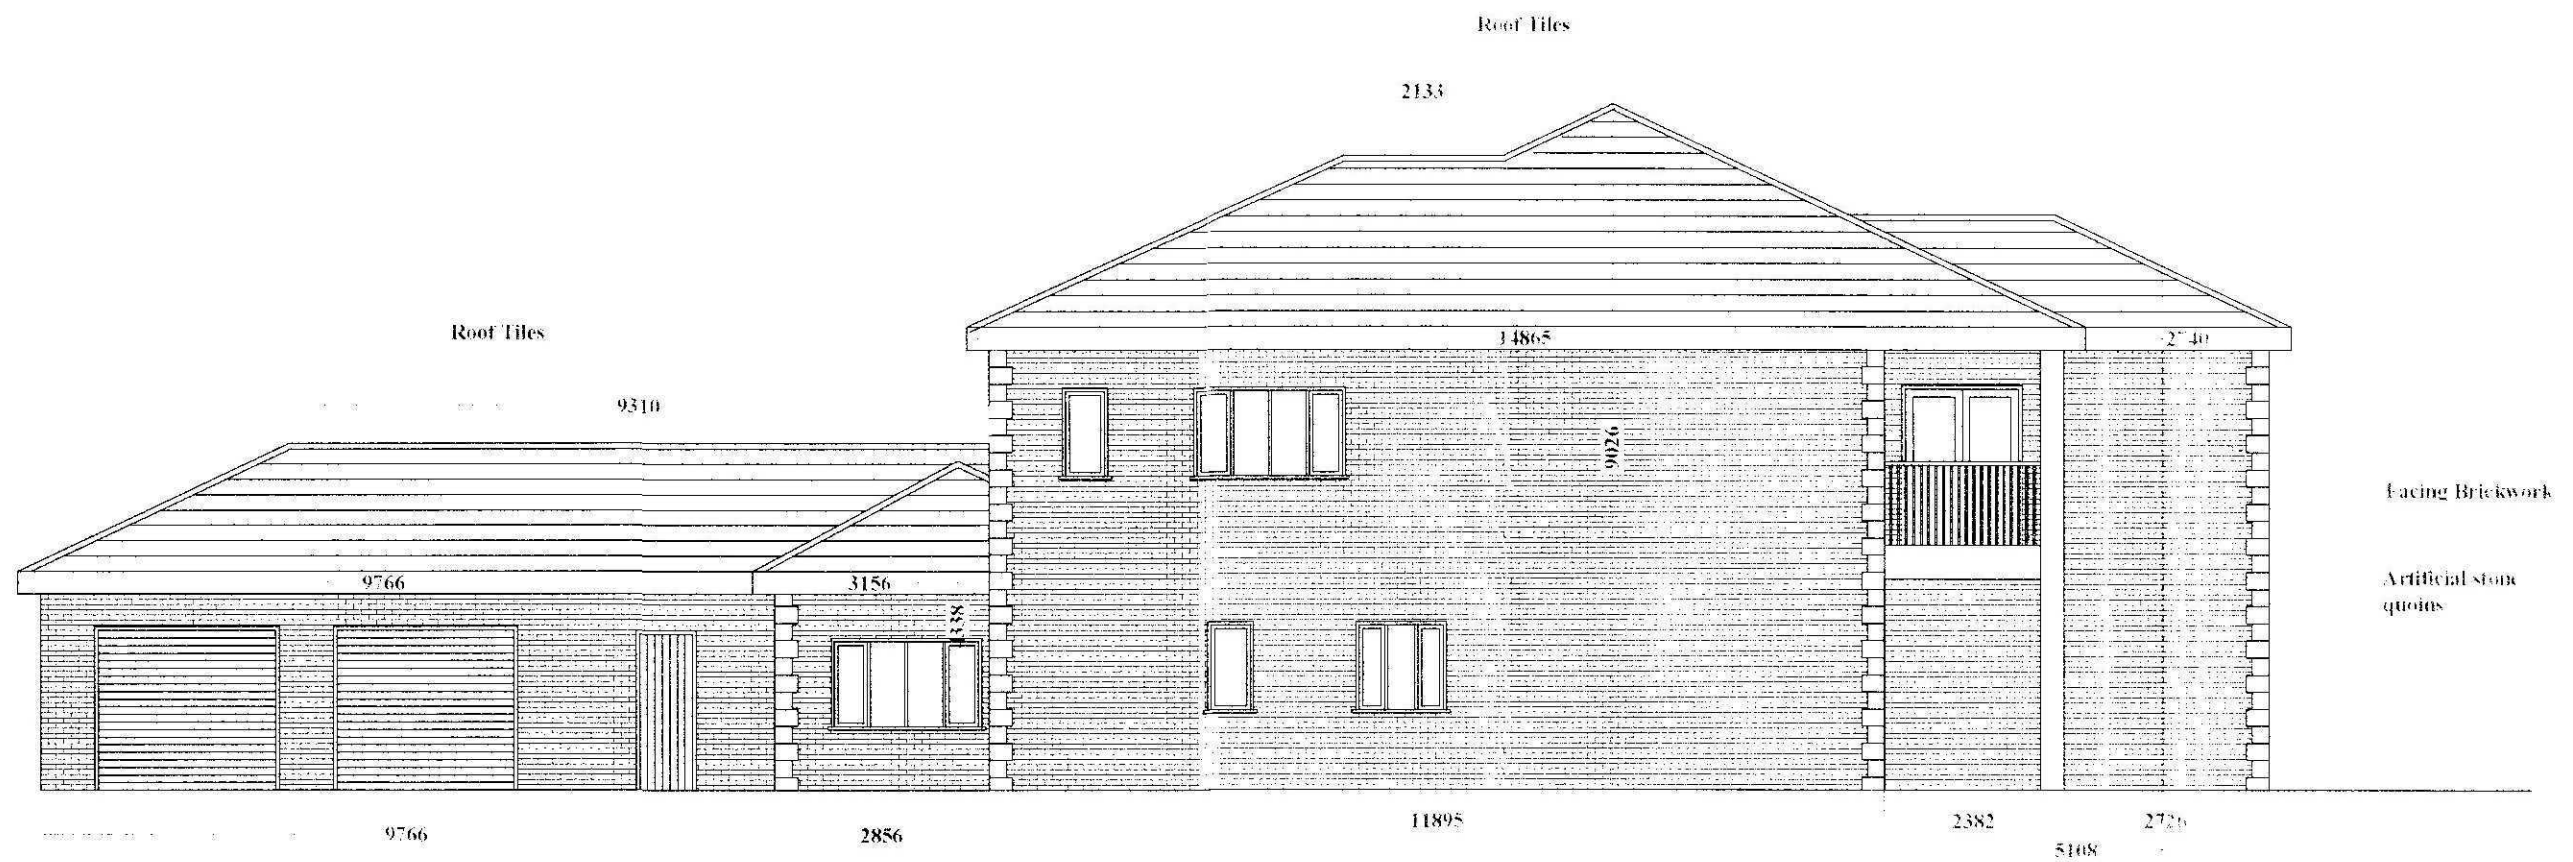

ELEVATION 4



THIS DRAWING
READ IN
WITH THE
BUILDING
SPECIFICATIONS


ALL DIMENSIONS
CHECKED
UNDER
SHALL
TAKEN
DRAWN
FOR THE
OR COPY
PURPOSE
CHECK
FIRST

THIS DRAWING
COPYRIGHT
AND SHALL
WITH THE
CONSENT

Firm Name and Address
JOHN W.
CHARTERED
3 PINE C
SPALDEN
LINCOLN
PE12 6PG

Project Name and Address
PROPOSED
NEW DW
AT
BROAD
SUTTON
PE12 0H

Project
JWM/T
Date
12/04/11
Scale
1:100

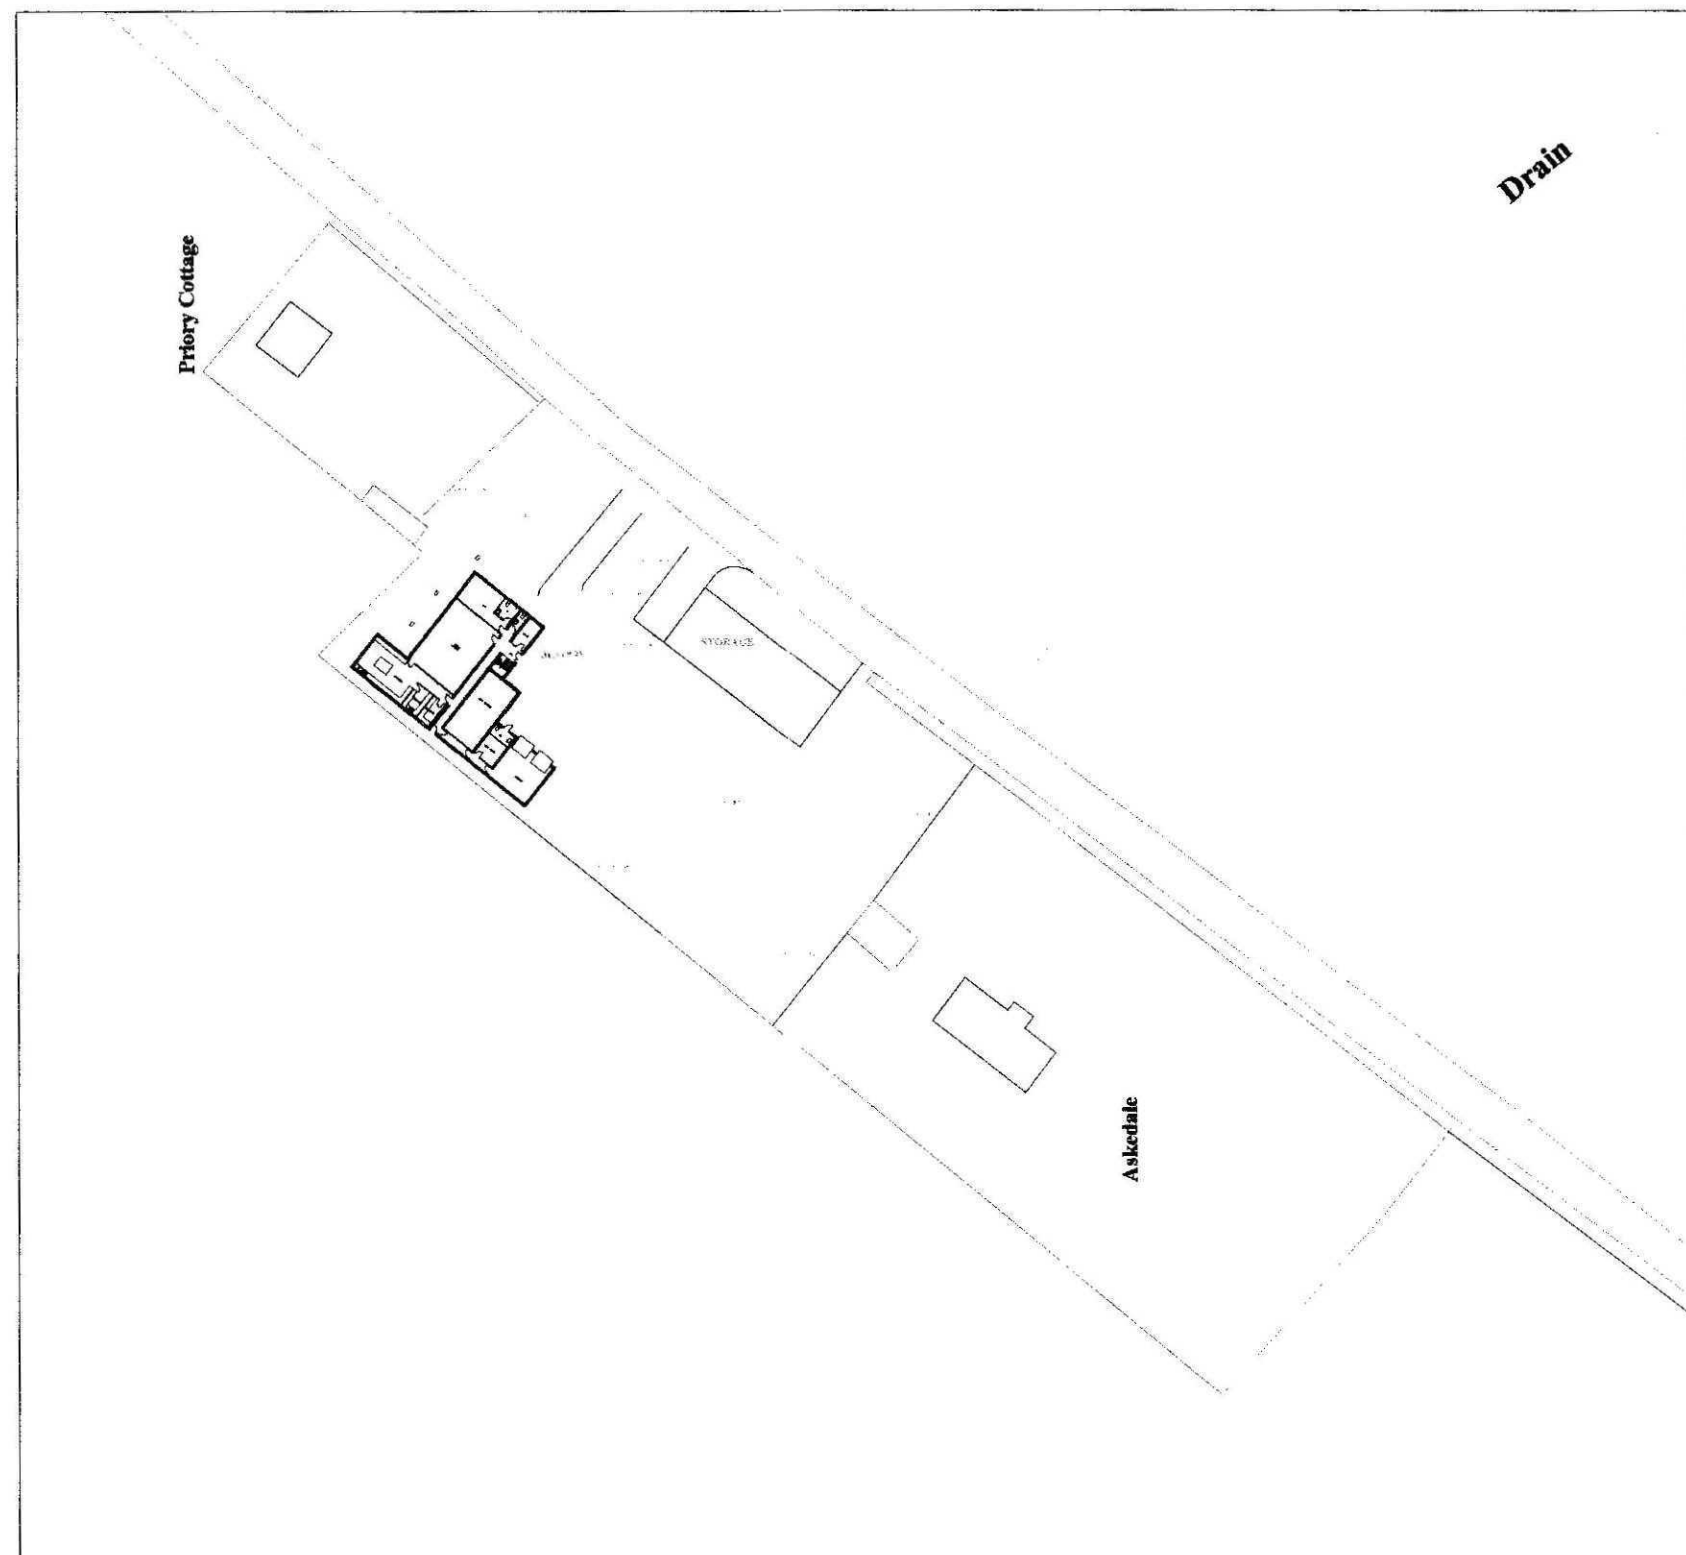

Ordinance Survey, (C) Crown Copyright 2010. All rights reserved. Licence number 100020449

General Notes		
THIS DRAWING SHALL BE READ IN CONJUNCTION WITH THE SEVERAL BUILDING REGULATION SPECIFICATION NOTES.		
ALL DIMENSIONS SHALL BE CHECKED ON SITE AND UNDER NO CIRCUMSTANCES SHALL DIMENSIONS BE TAKEN FROM THE DRAWINGS AND USED FOR TENDERING, ORDERING OR CONSTRUCTION PURPOSES WITHOUT CHECKING THE MEASUREMENTS FIRST.		
THIS DRAWING IS THE COPYRIGHT OF JAW MOSSES AND SHALL NOT BE COPIED WITHOUT EXPRESS CONSENT.		
No.	Revision/Issue	Date
Drawn and Addressed JOHN W. MOSSES SURVEYORS CHARITABLE TRUST FOR 3 PINE COURT SPALDING LINCOLNSHIRE PE12 6EG		
Project Name and Address PROPOSED NEW DWELLING AT 6 BROADGATE ROAD SUTTONS LANE PE12 6HH		
Project JAW/PTG/00718	Scale 1:1250	Date 10/04/11



ROOF PLAN

General
THIS DRAWING
READ IN CON
WITH THE SE
BUILDING RE
SPECIFICATI

ALL DIMENS
CHECKED ON
UNDER NO C
SHALL DIM
TAKEN FROM
DRAWINGS A
FOR TENDER
OR CONSTRU
PURPOSES A
CHECKING T
FIRST

THIS DRAWING
COPYRIGHT
AND SHALL N
WITHOUT EX
CONSENT

No.	Revision

Firm Name and Address
JOHN W MOS
CHARLTON
3 FINE COURT
SPALDING
LINCOLNSHIRE
PE12 6EG

Project Name and Address
PROPOSED
NEW DWELL
VI
BROADGATE
SUTTON ST J
PE12 0HD

3 6 8 9 2011
0097-11

Project
JWVI/TG/08A
Date
12.04.11
Scale
1:100