
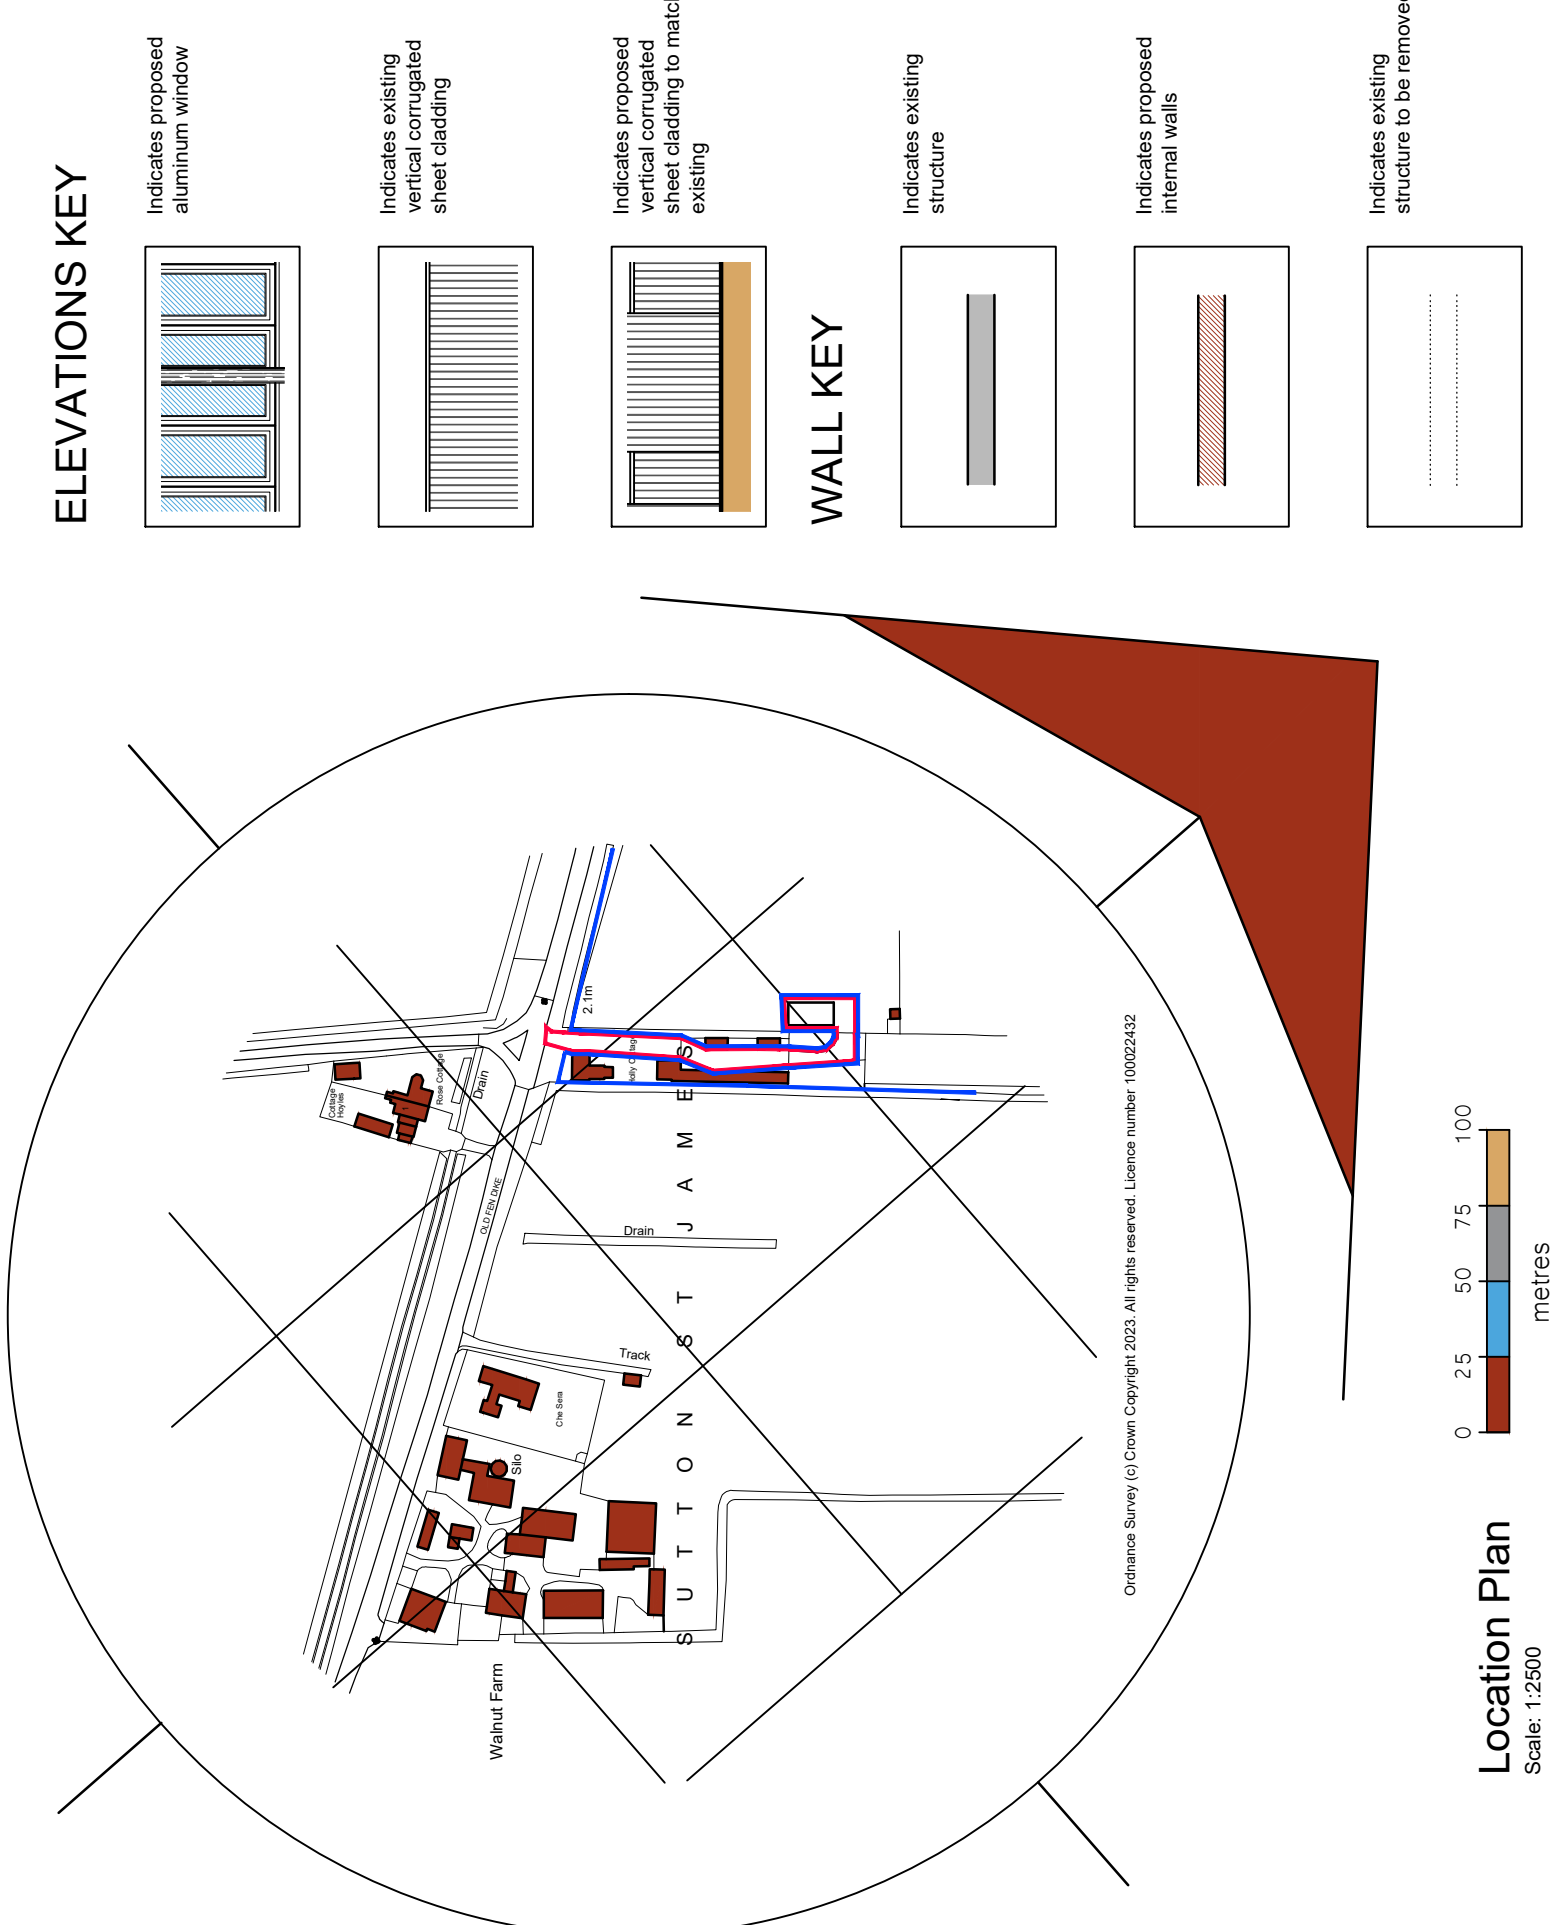
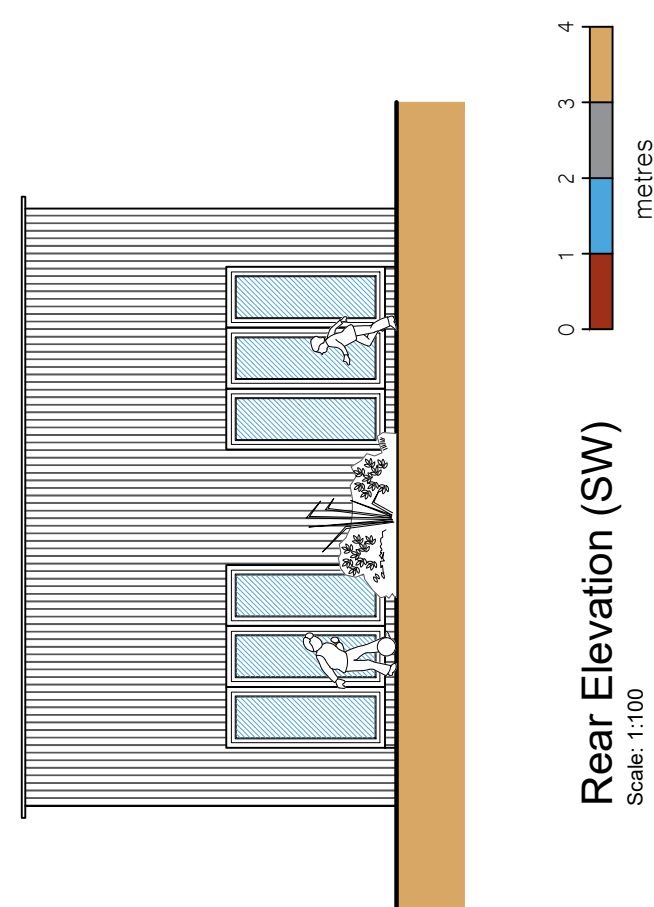
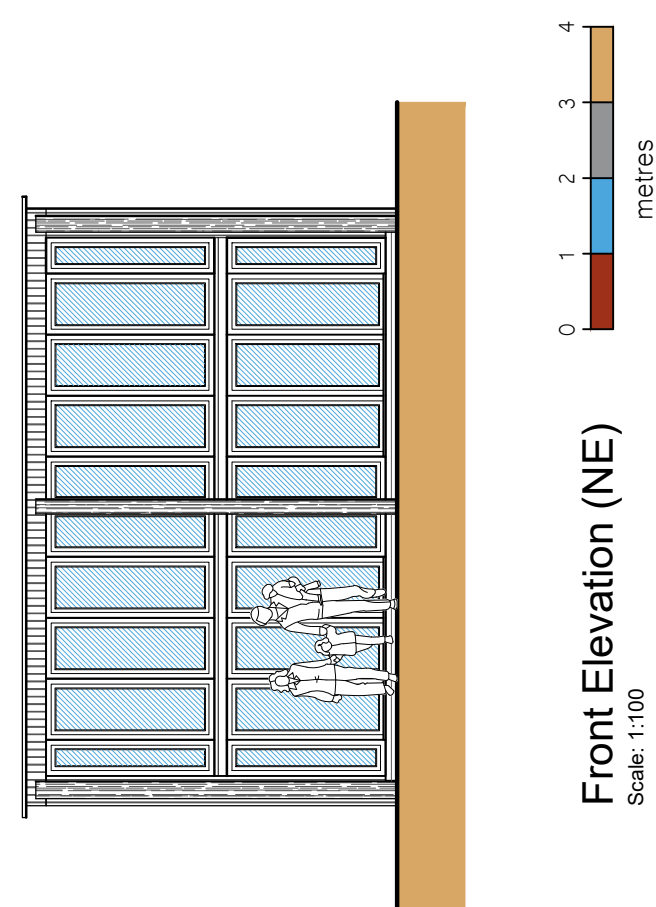
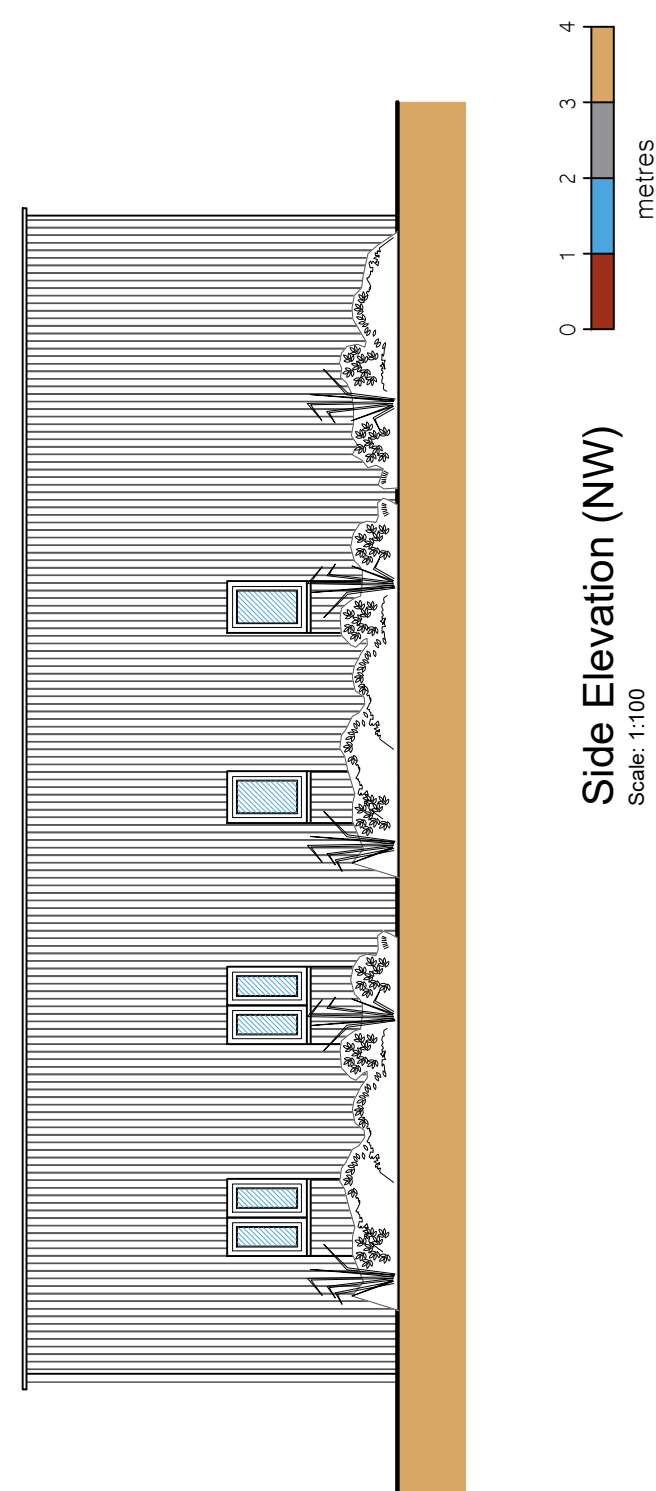


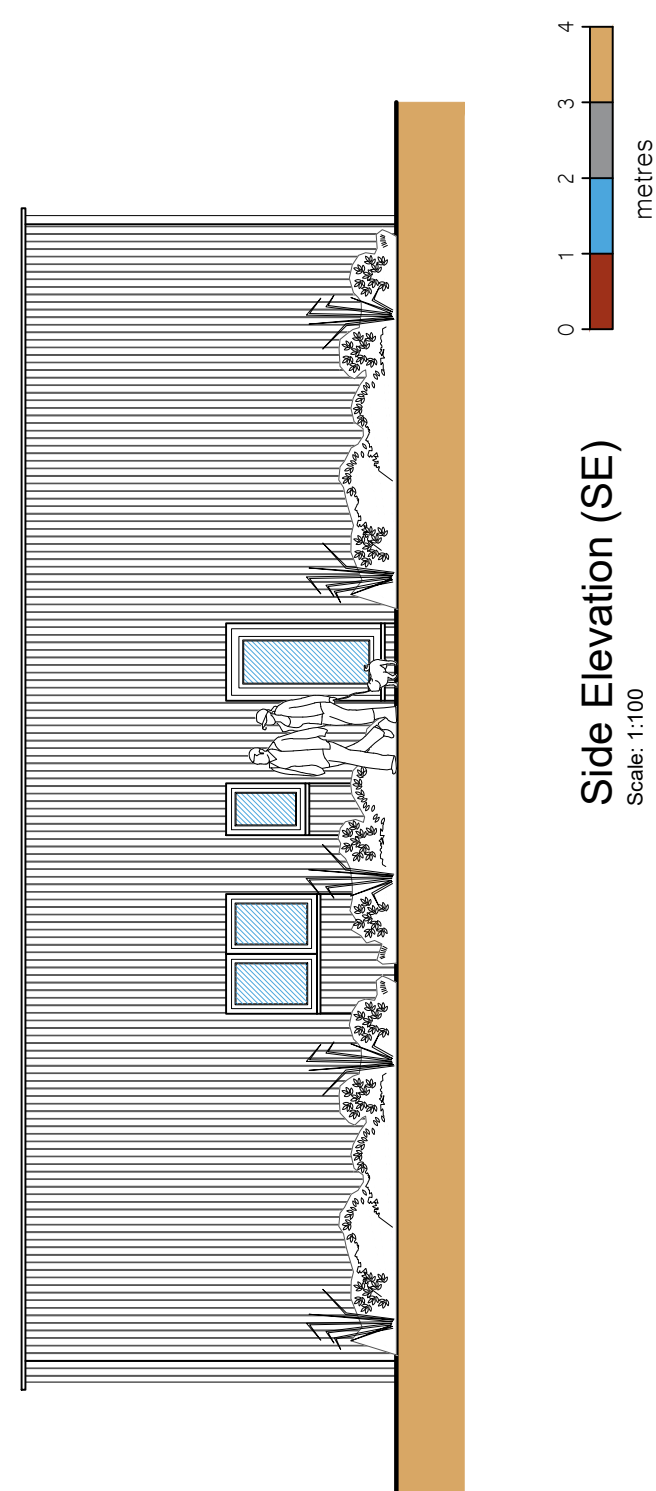

SITE PLAN KEY

ELEVATIONS KEY

- Indicates proposed aluminum window
- Indicates existing vertical corrugated sheet cladding
- Indicates proposed vertical corrugated sheet cladding to match existing
- Indicates existing structure
- Indicates proposed internal walls
- Indicates existing structure to be removed

WALL KEY

General Notes

1. All dimensions are shown in 'mm' unless otherwise stated.
2. The contractor, sub-contractors and suppliers must verify all dimensions on site prior to the commencement of any work.
3. This drawing is to be read in conjunction with all relevant engineers and specialist sub-contractors drawings and specifications.
4. Any discrepancies are to be brought to the designers attention.

Status

FOR APPROVAL



Proposed Barn Conversion at The Barn, Holly Cottage, Old Fen Dike, Sutton St James PE12 0HE I For: Mrs Thompson	Job Title	Date	Drawn by
		August	GT
		2023	Checked by
			SHe
Drawing Title Planning Drawing	Job No.	Sheet Size	
	SE-1987	A1	
	Dwg No.	Revision	
	PP1000	A	