




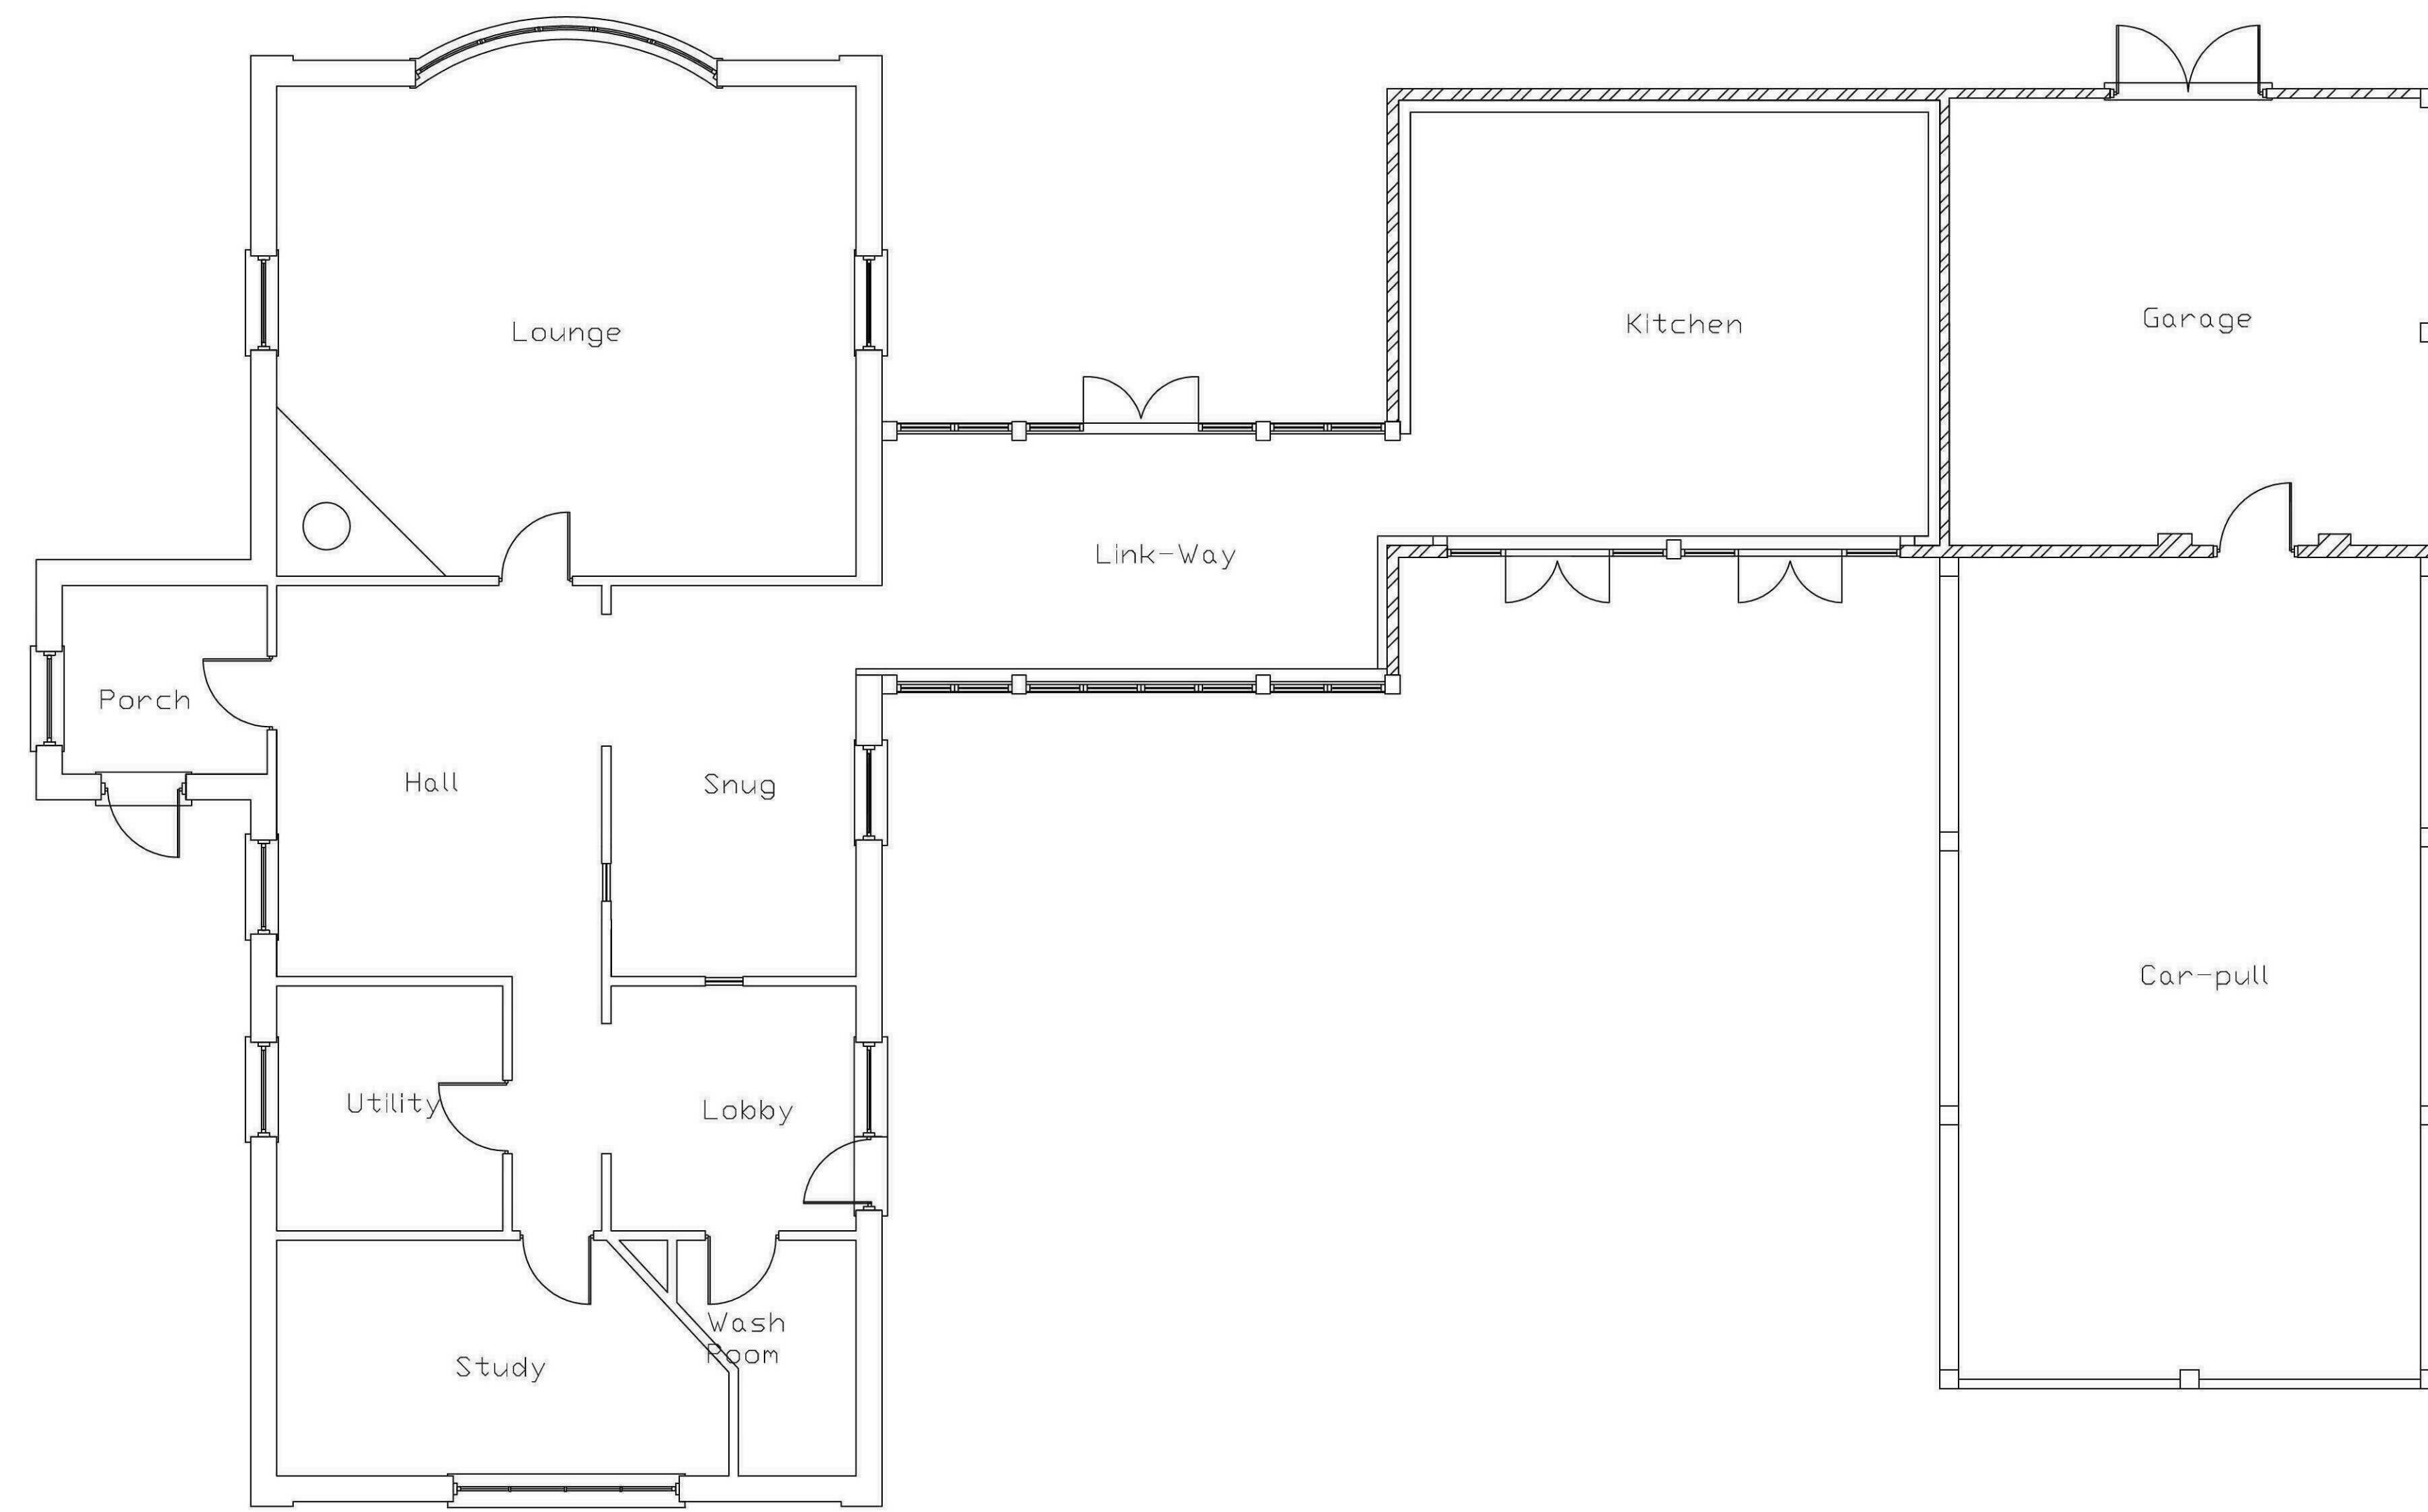


EXISTING GROUND FLOOR PLAN
SCALE 1 : 50

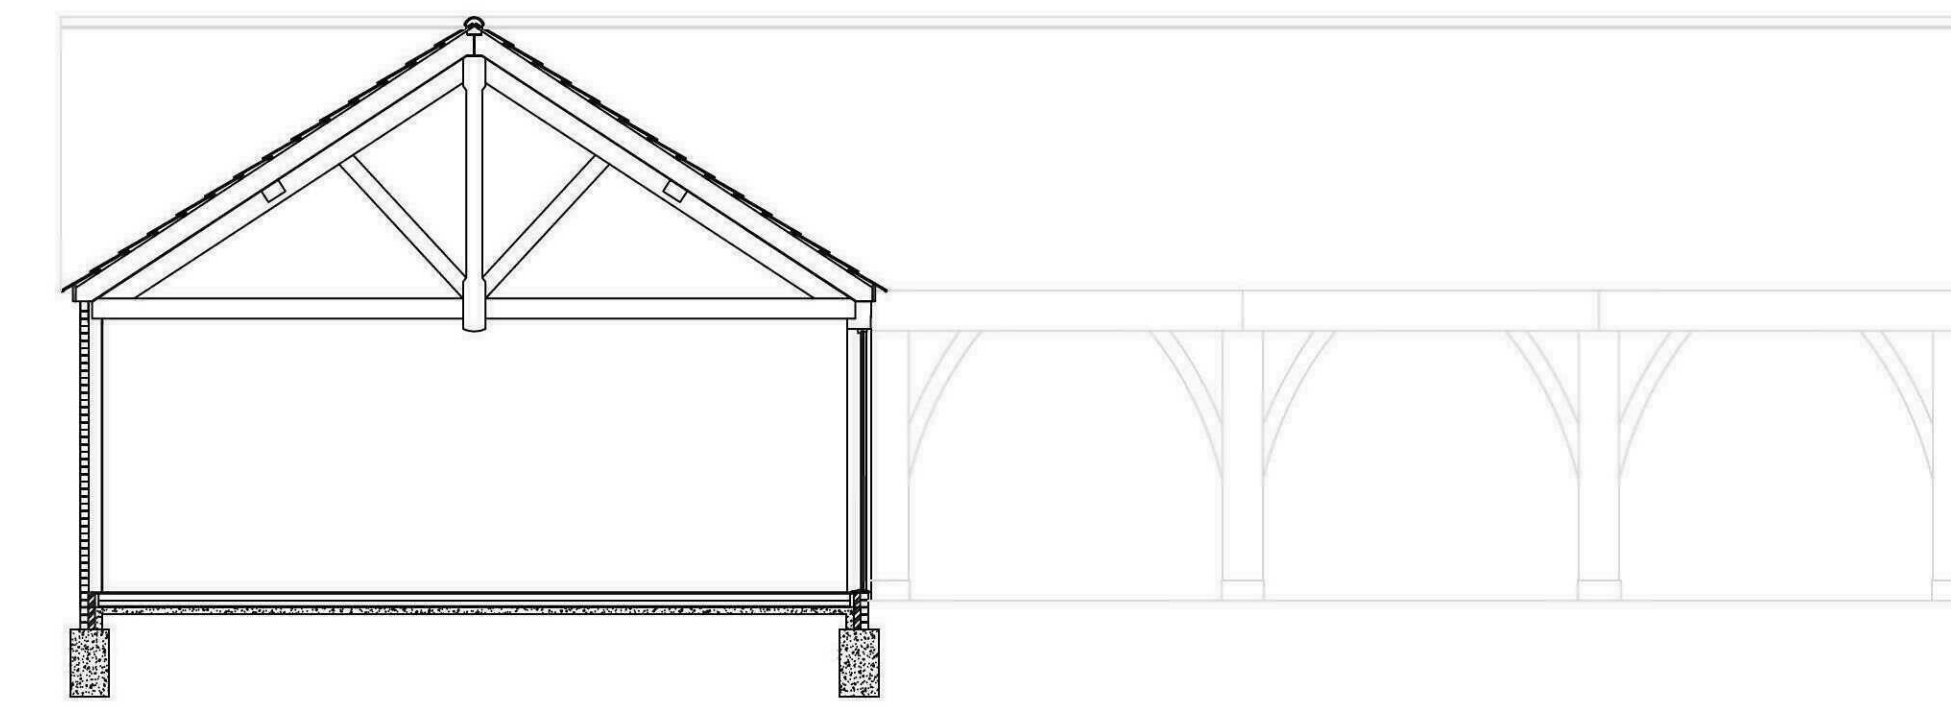


PROPOSED GROUND FLOOR SECTION
SCALE 1 : 50

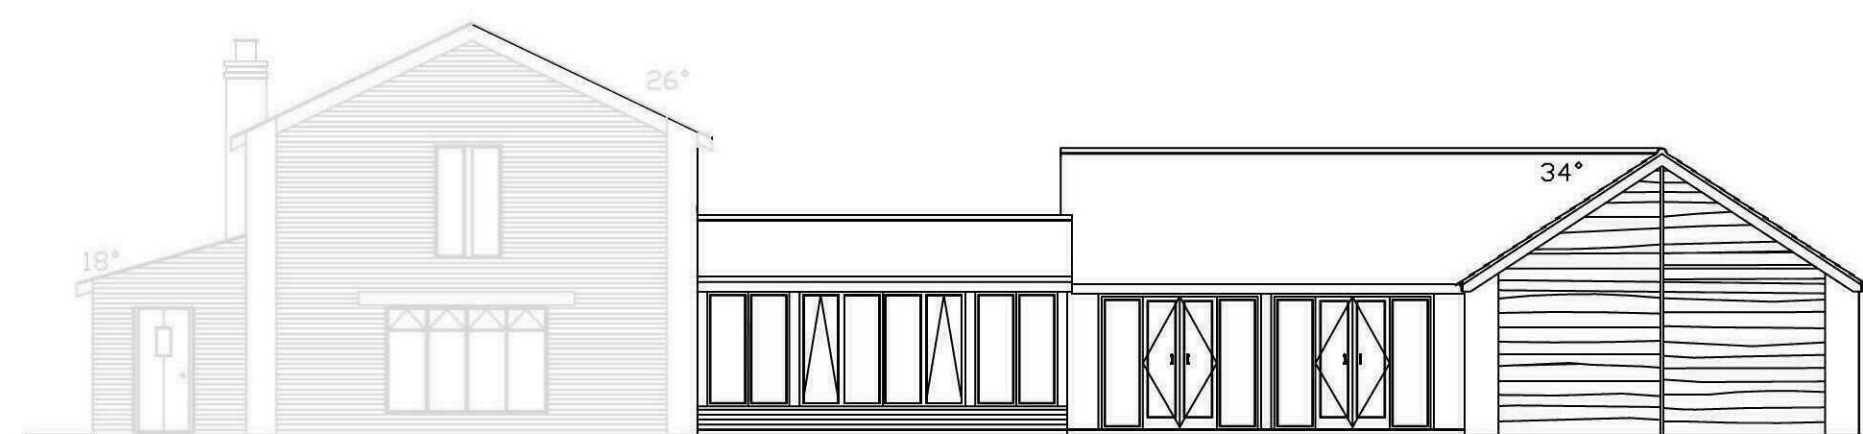


PROPOSED FRONT ELEVATION
SCALE 1 : 100

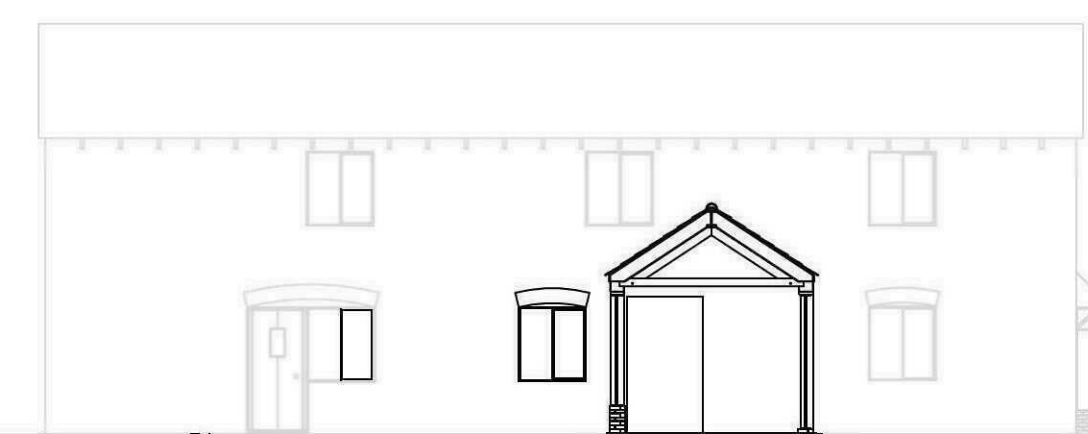

PROPOSED SIDE ELEVATION
SCALE 1 : 100

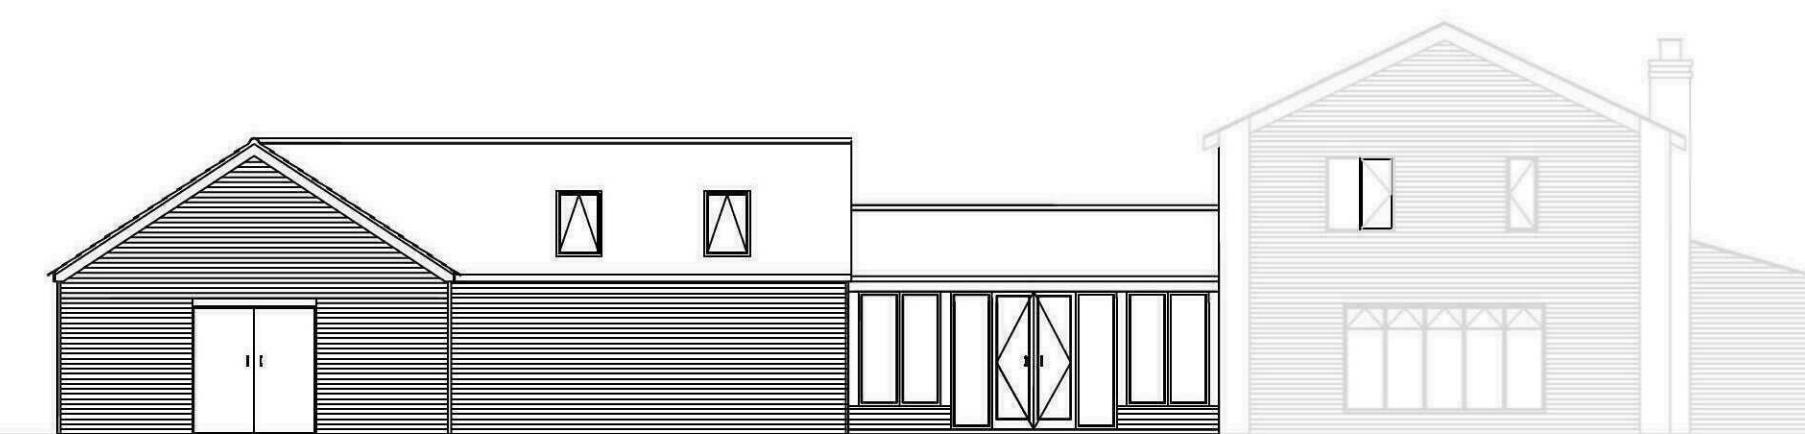

PROPOSED REAR ELEVATION
SCALE 1 : 100

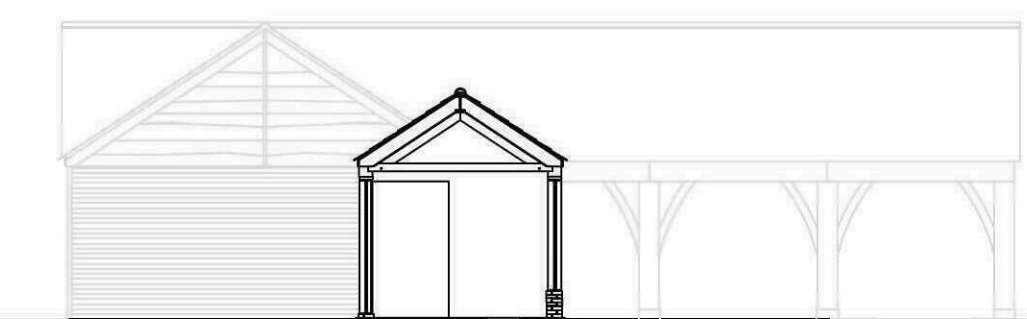

PROPOSED SIDE ELEVATION
SCALE 1 : 100

Proposed plans

Proposed Link from existing
games-room to house to
form new kitchen

Mr P Adams

Sugar Plum Barn
99 Bells Drove
Sutton St James
Spalding
PE12 0JG