





Proposed Floor Plan
Scale 1:50

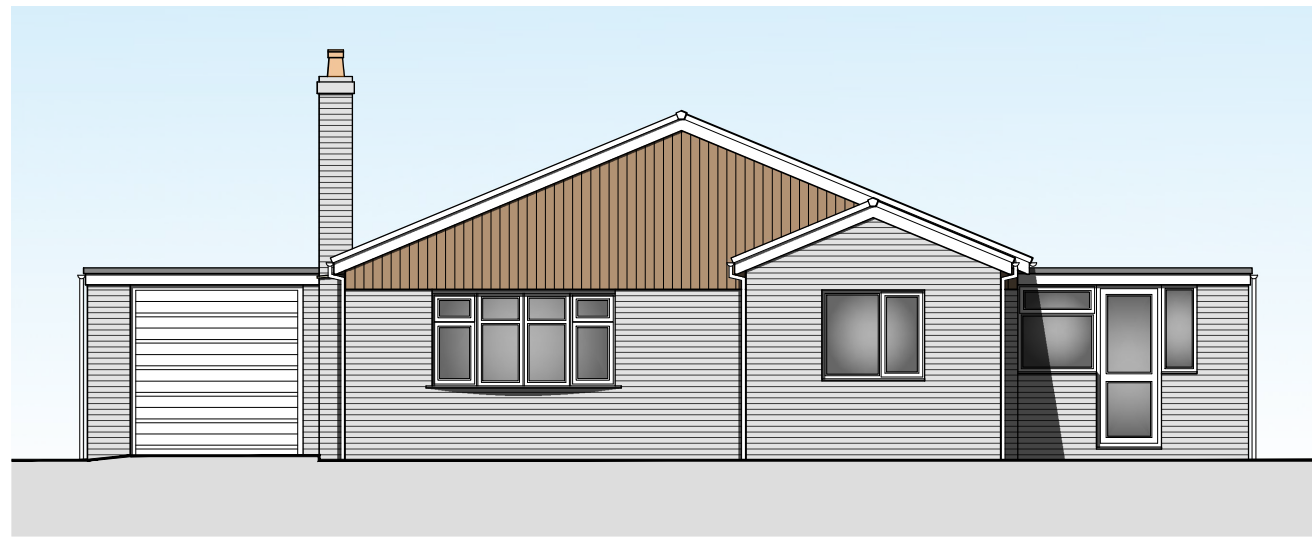


Proposed Front (NW) Elevation
Scale 1:100




Proposed Side (NE) Elevation
Scale 1:100

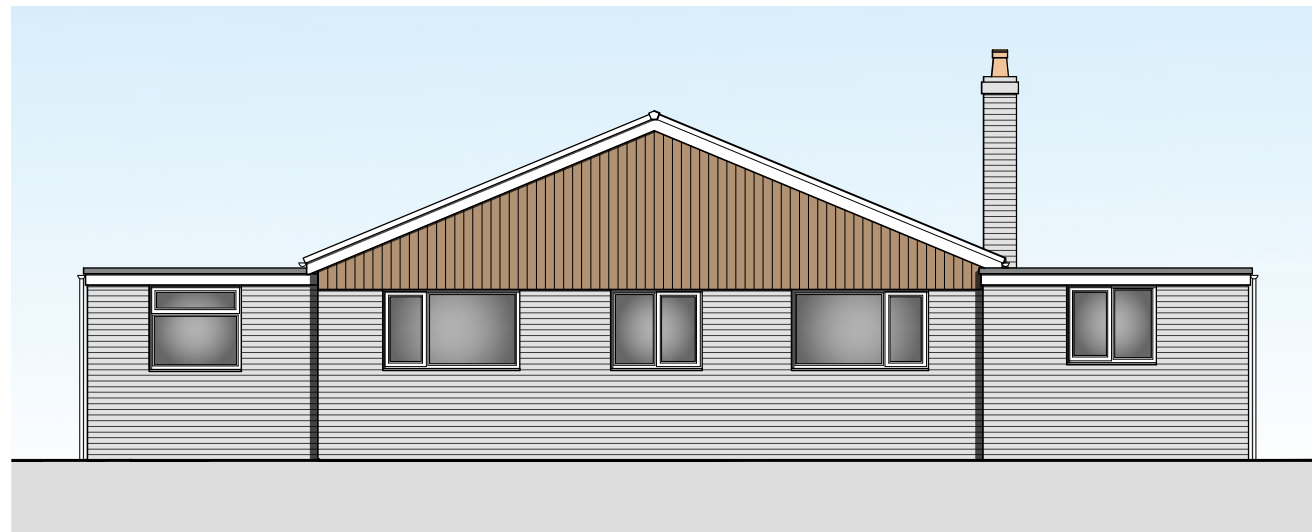


Proposed Rear (SE) Elevation
Scale 1:100

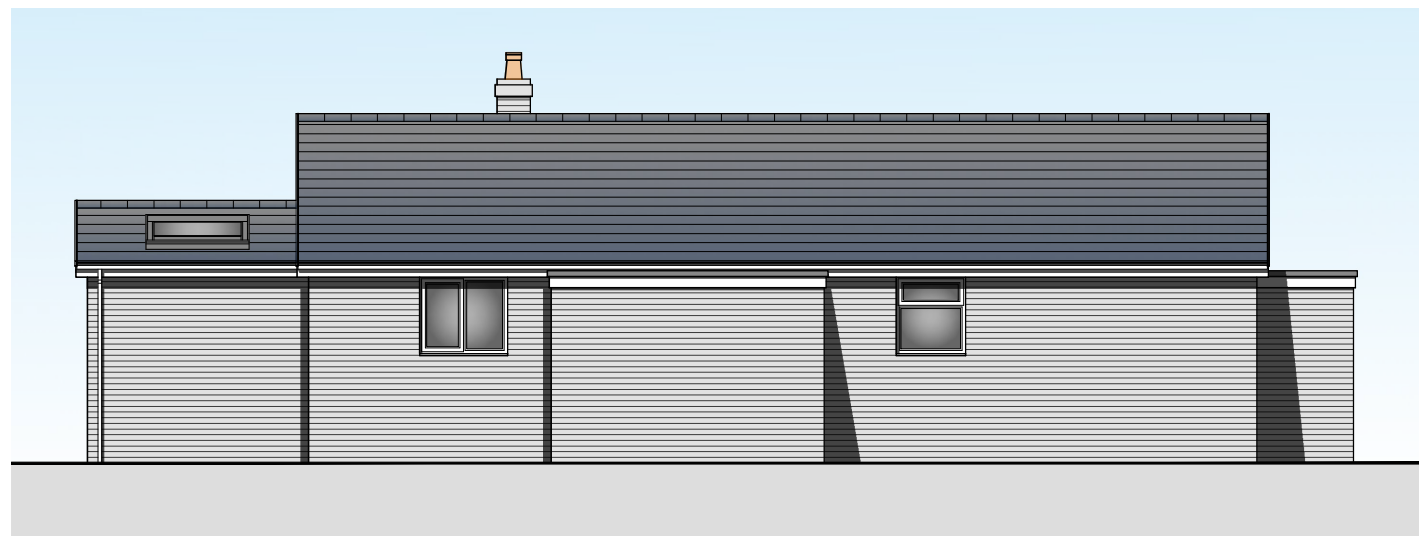

Proposed Side (SW) Elevation
Scale 1:100

 

SCALE BAR (m) 1:50

 

SCALE BAR (m) 1:100

REV	DESCRIPTION	DATE

PROJECT: PROPOSED PORCH EXTENSION	
DRAWING: PROPOSED FLOOR PLAN PROPOSED ELEVATIONS	
SIZE: A1	CLIENT: Mr A. Coupe
SCALE: as labelled	DRAWING BY: JC
DATE: 06/02/2026	SHEET: 0479/26/02



DESCRIPTION: PROPOSED PORCH EXTENSION AT 17 BROADGATE, SUTTON ST JAMES, SPALDING, PE12 6EL
APPROVED: CT

NOTES: THIS DRAWING IS THE PROPERTY OF JC ARCHITECTURAL CONSULTANT. NO UNAUTHORIZED COPYING OR REPRODUCTION IN ANY FORM IS PERMITTED WITHOUT OBTAINING PRIOR WRITTEN PERMISSION FROM JC ARCHITECTURAL CONSULTANT. JC ARCHITECTURAL CONSULTANT RESERVES THE RIGHT TO WITHDRAW THIS INFORMATION AT ANY TIME. ALL DIMENSIONS ARE TO BE CONFIRMED ON SITE BY CONTRACTOR. ANY DISCREPANCIES ARE TO BE REPORTED TO JC ARCHITECTURAL CONSULTANT IMMEDIATELY. THIS DESIGN HAS BEEN UNDERTAKEN AS FAR AS POSSIBLE TO AVOID RISKS TO HEALTH AND SAFETY OR TO REDUCE AND CONTROL THE EFFECTS OF ANY UNAVOIDABLE RISK. ANY RELEVANT INFORMATION REGARDING RISKS WHICH ARE NOT ABLE TO BE ELIMINATED WILL BE INCLUDED WITHIN THE PROJECT HEALTH AND SAFETY FILE.