




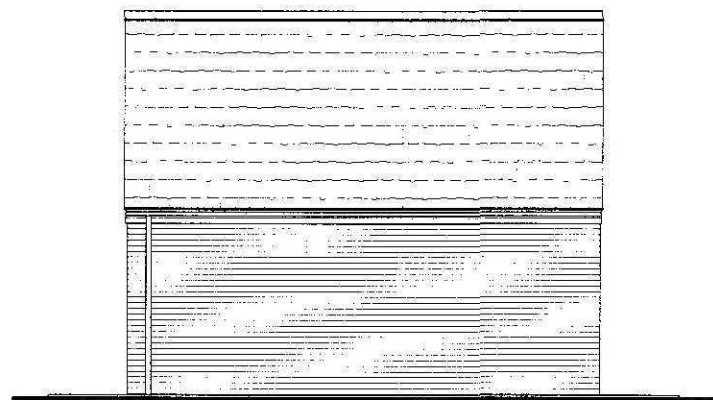

WEST ELEVATION

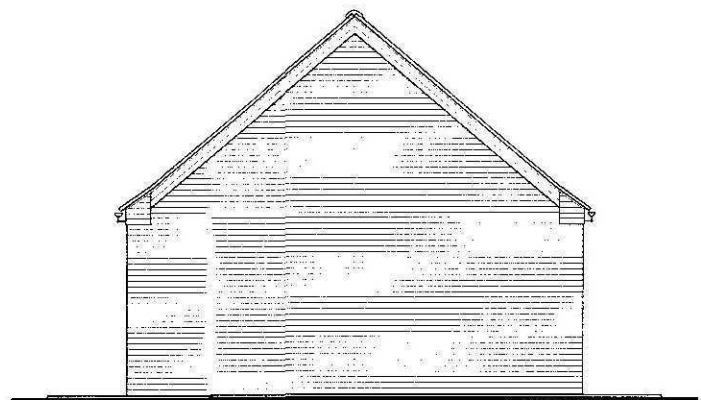


NORTH ELEVATION

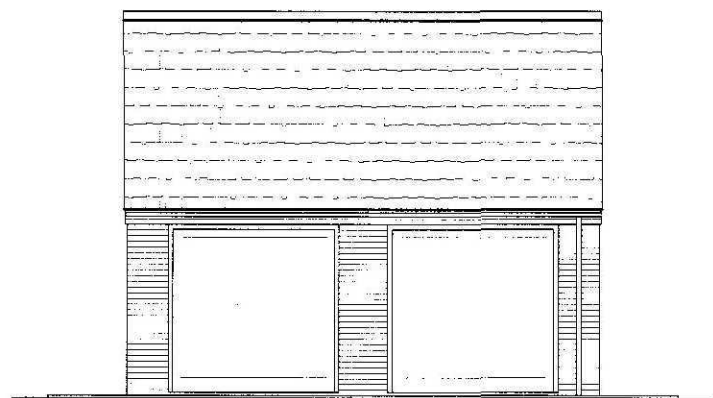


EAST ELEVATION




SOUTH ELEVATION

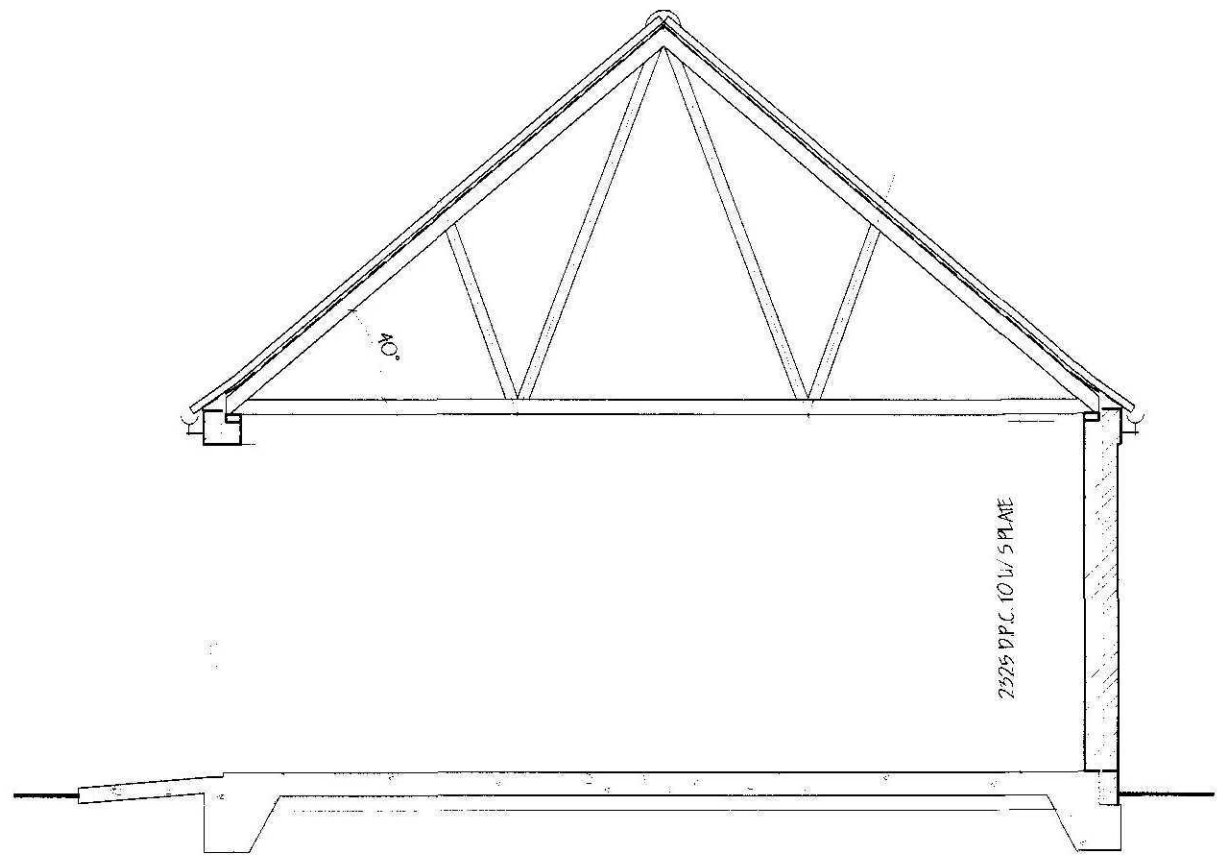

SECTION

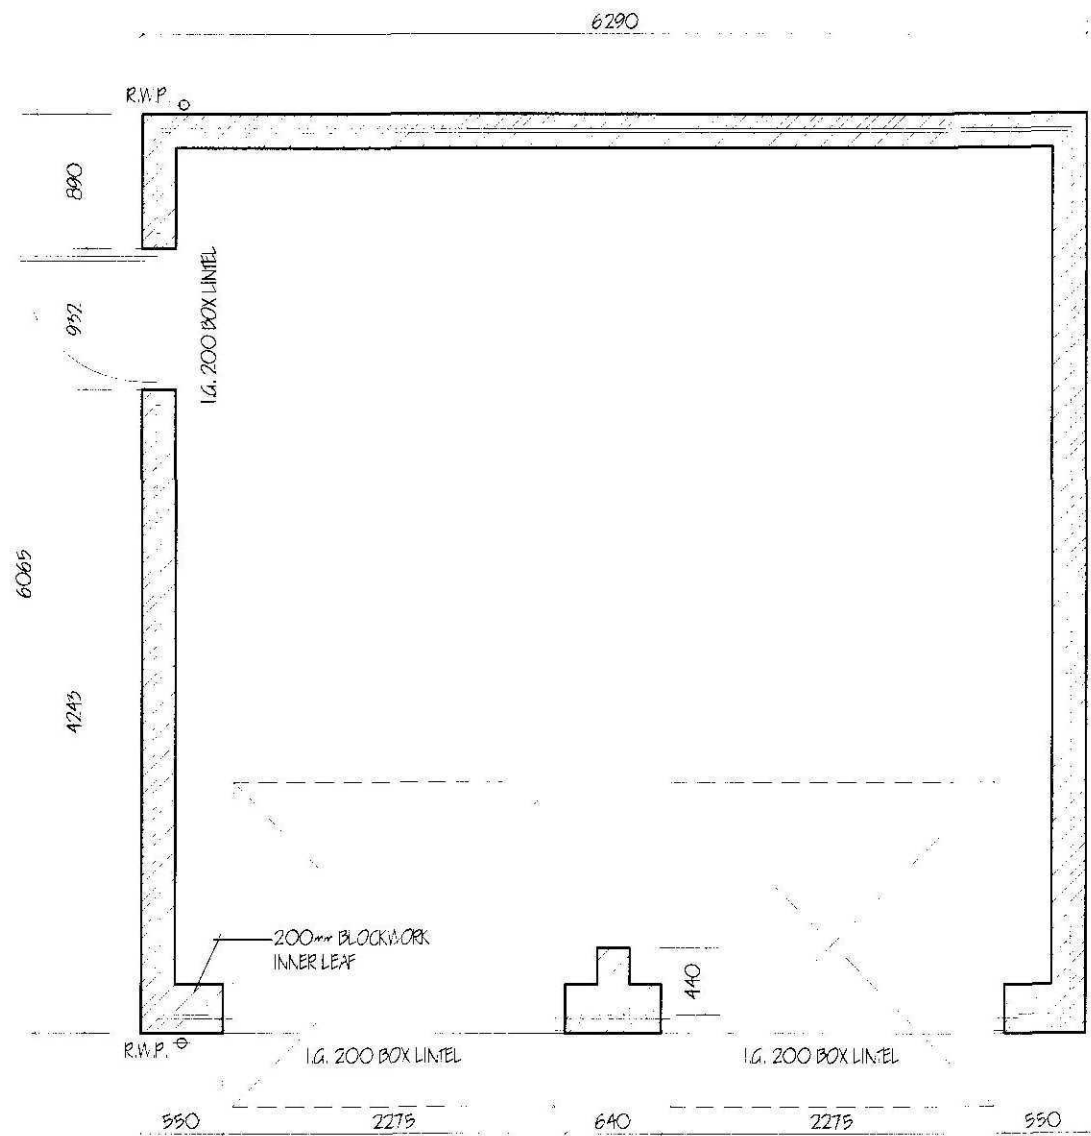


FLOOR PLAN

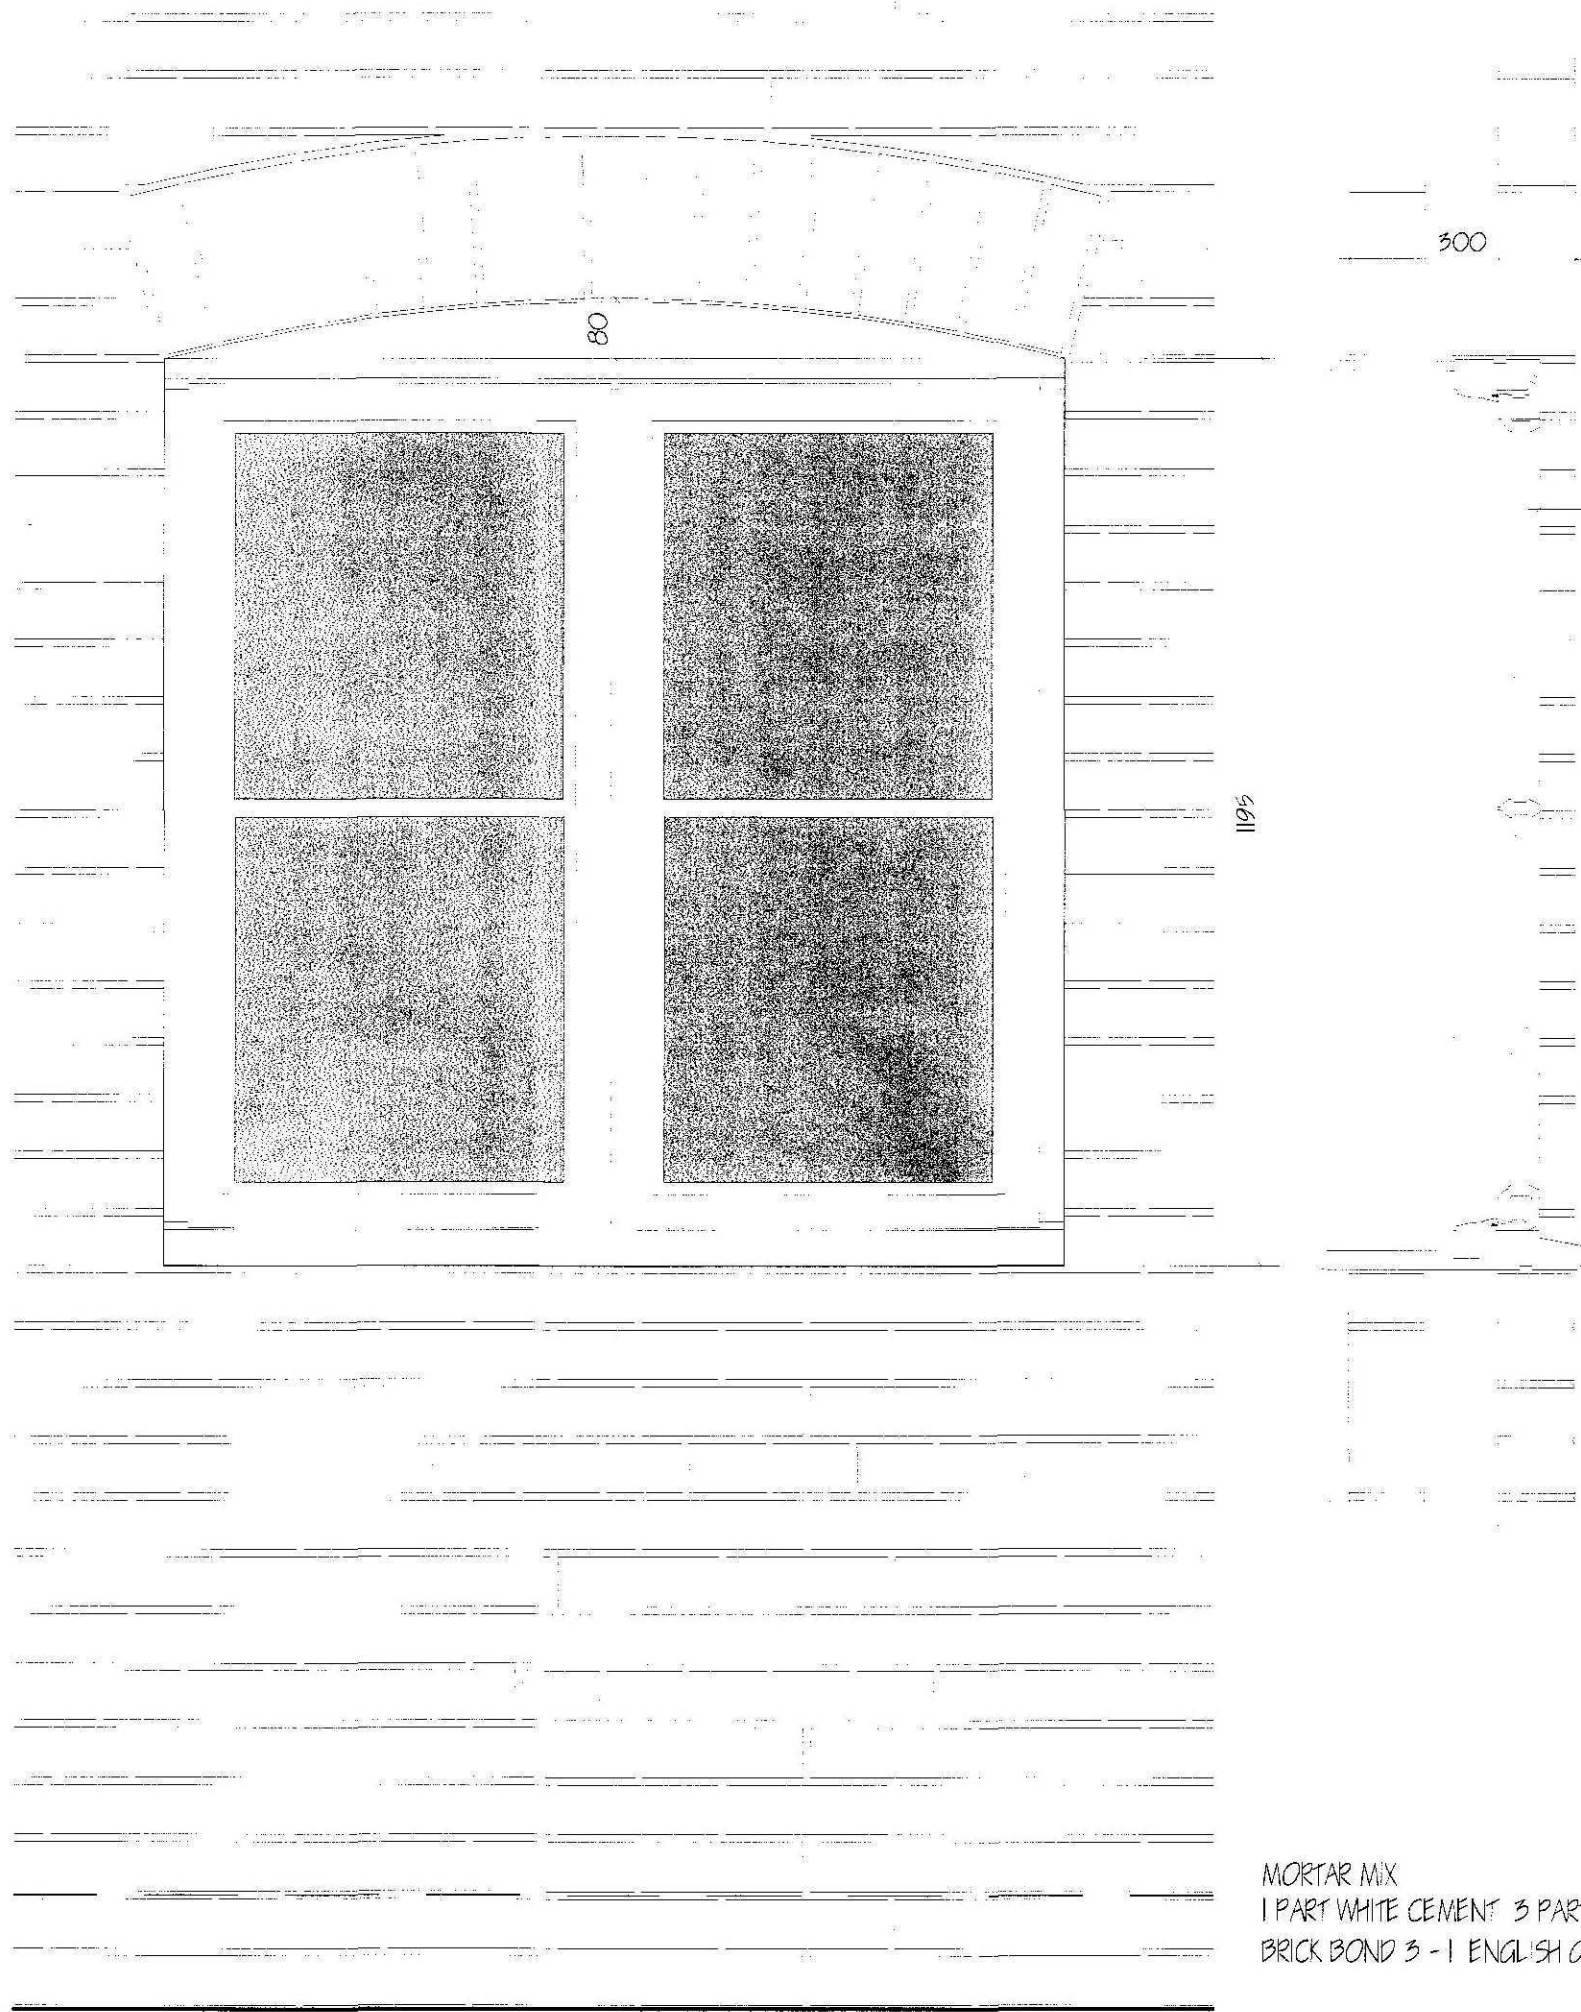


WINDOW DETAIL 1:10


MORTAR MIX
1 PART WHITE CEMENT 3 PARTS ORANGE SAND
BRICK BOND 3 - 1 ENGLISH GARDEN WALL

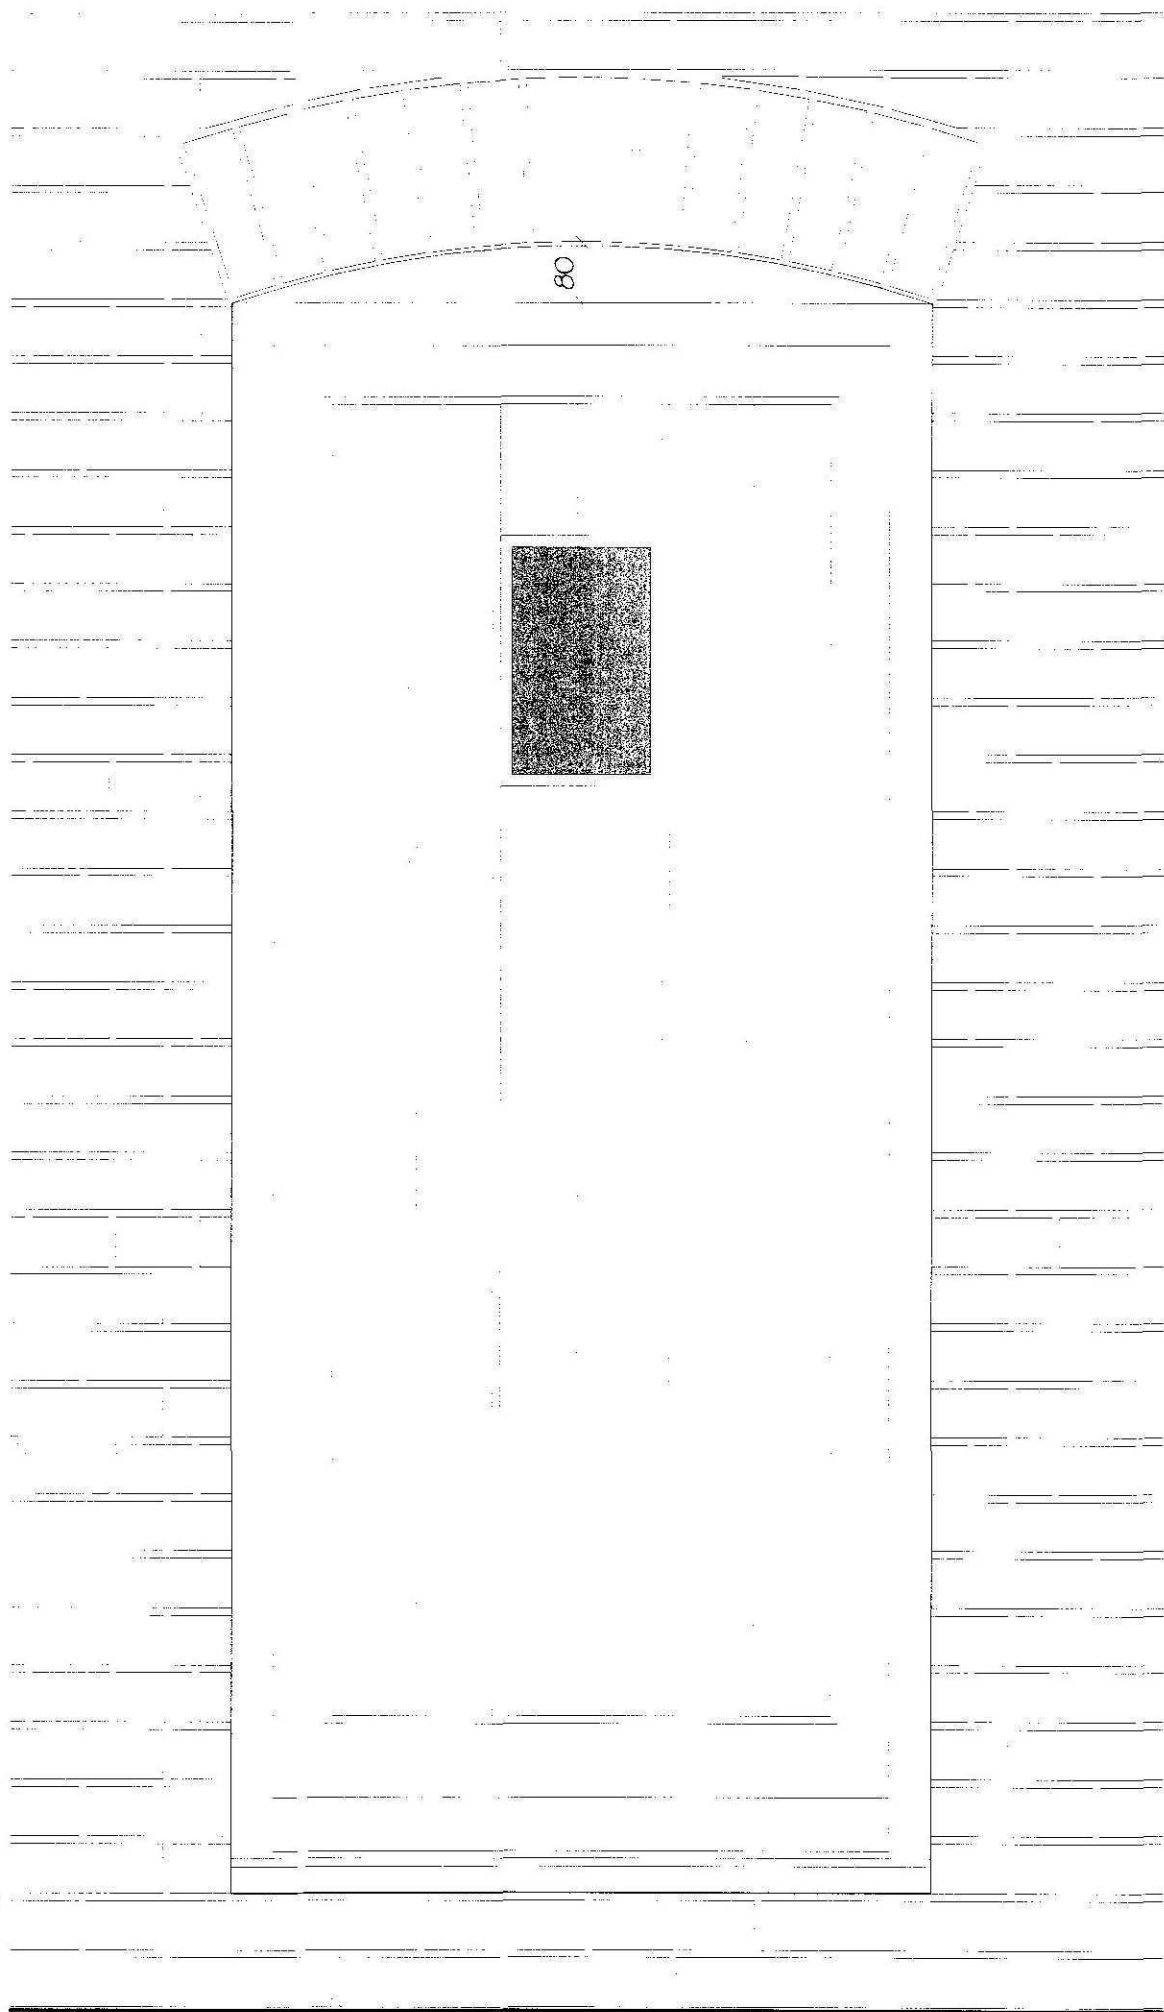

DOOR DETAIL 1:10

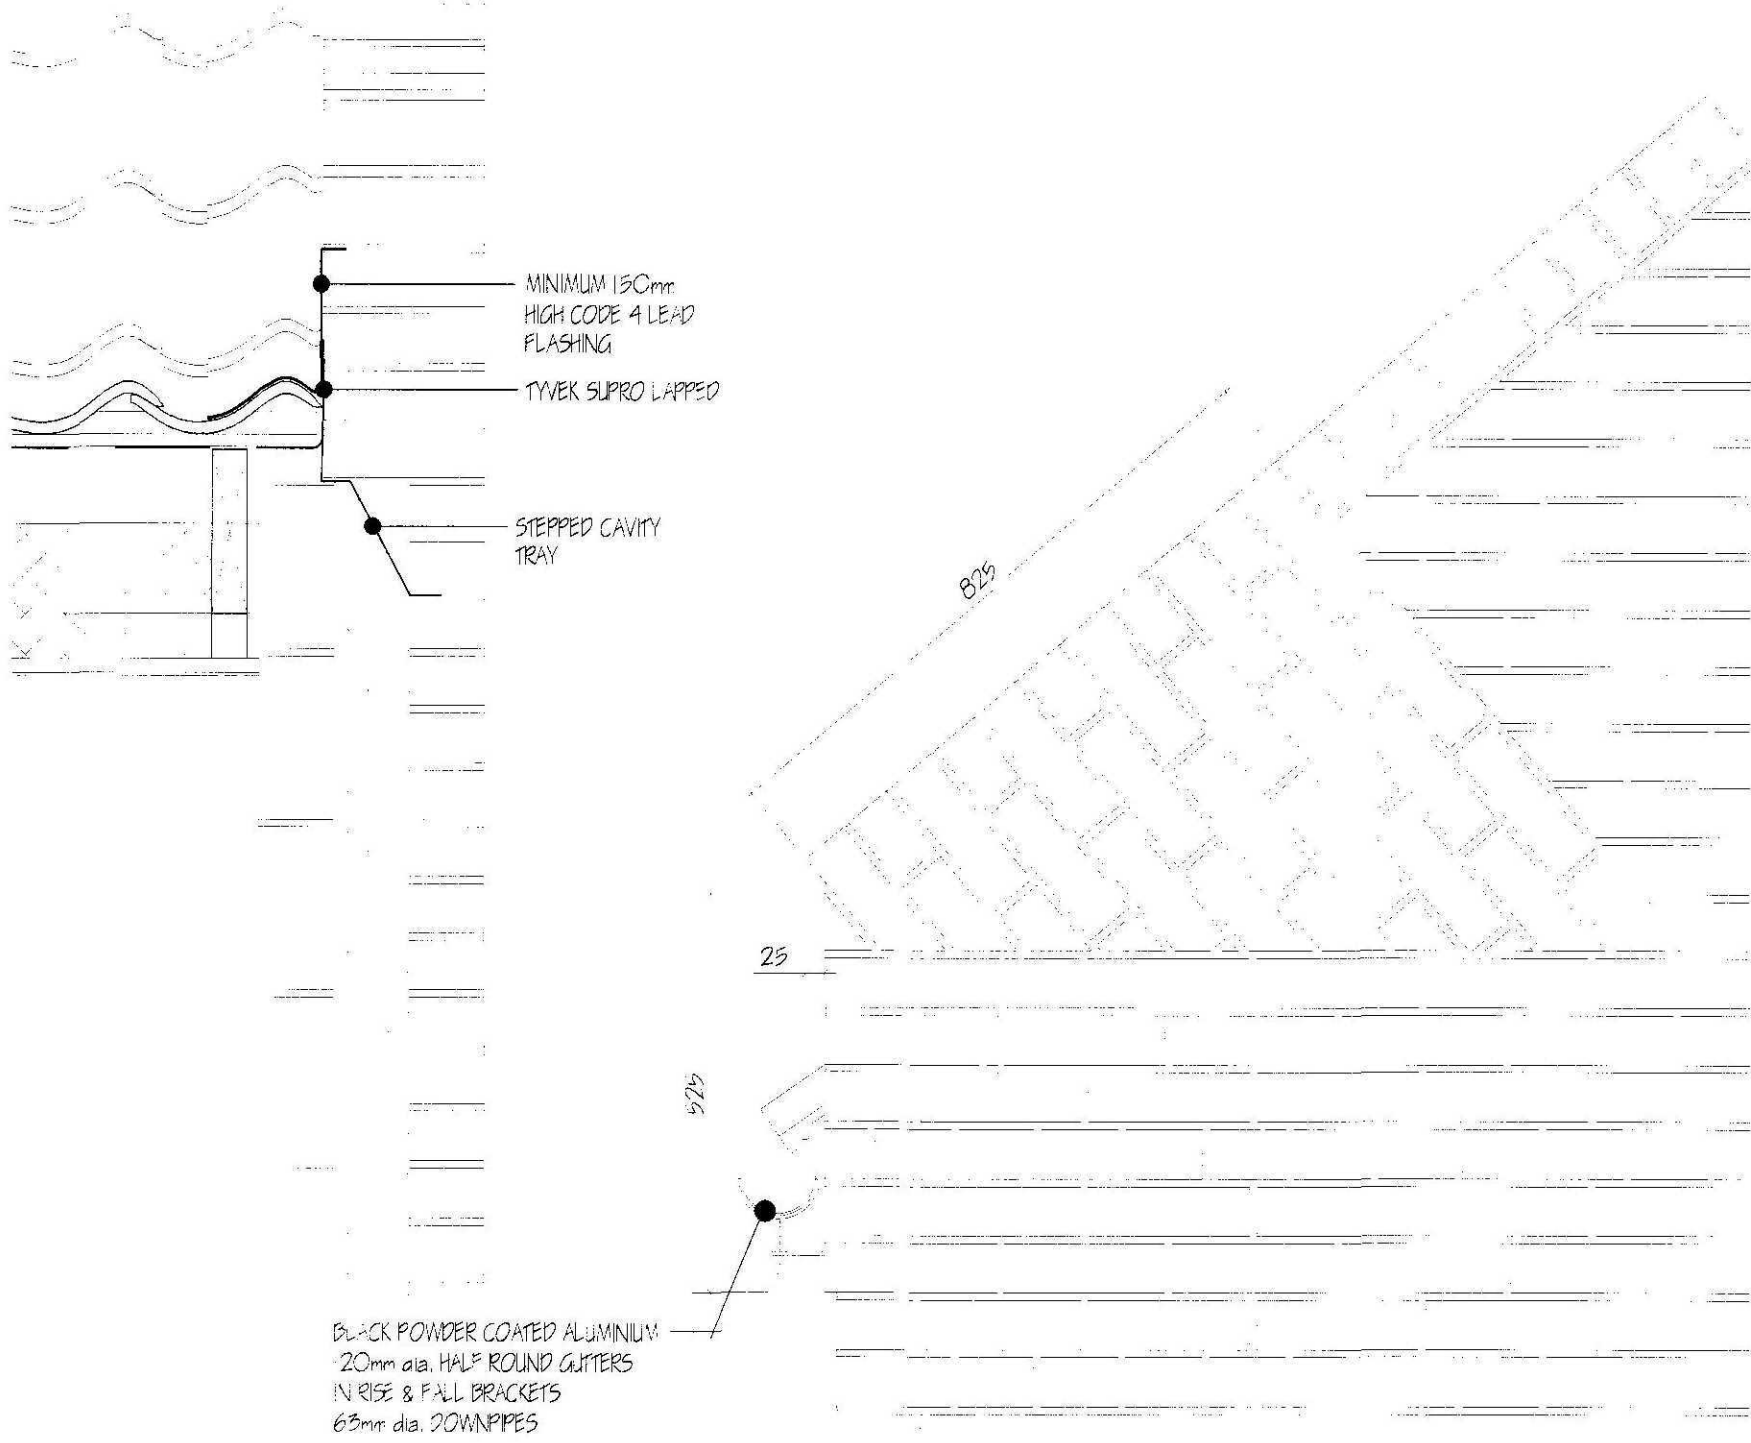

CHIMNEY DETAIL 1:10

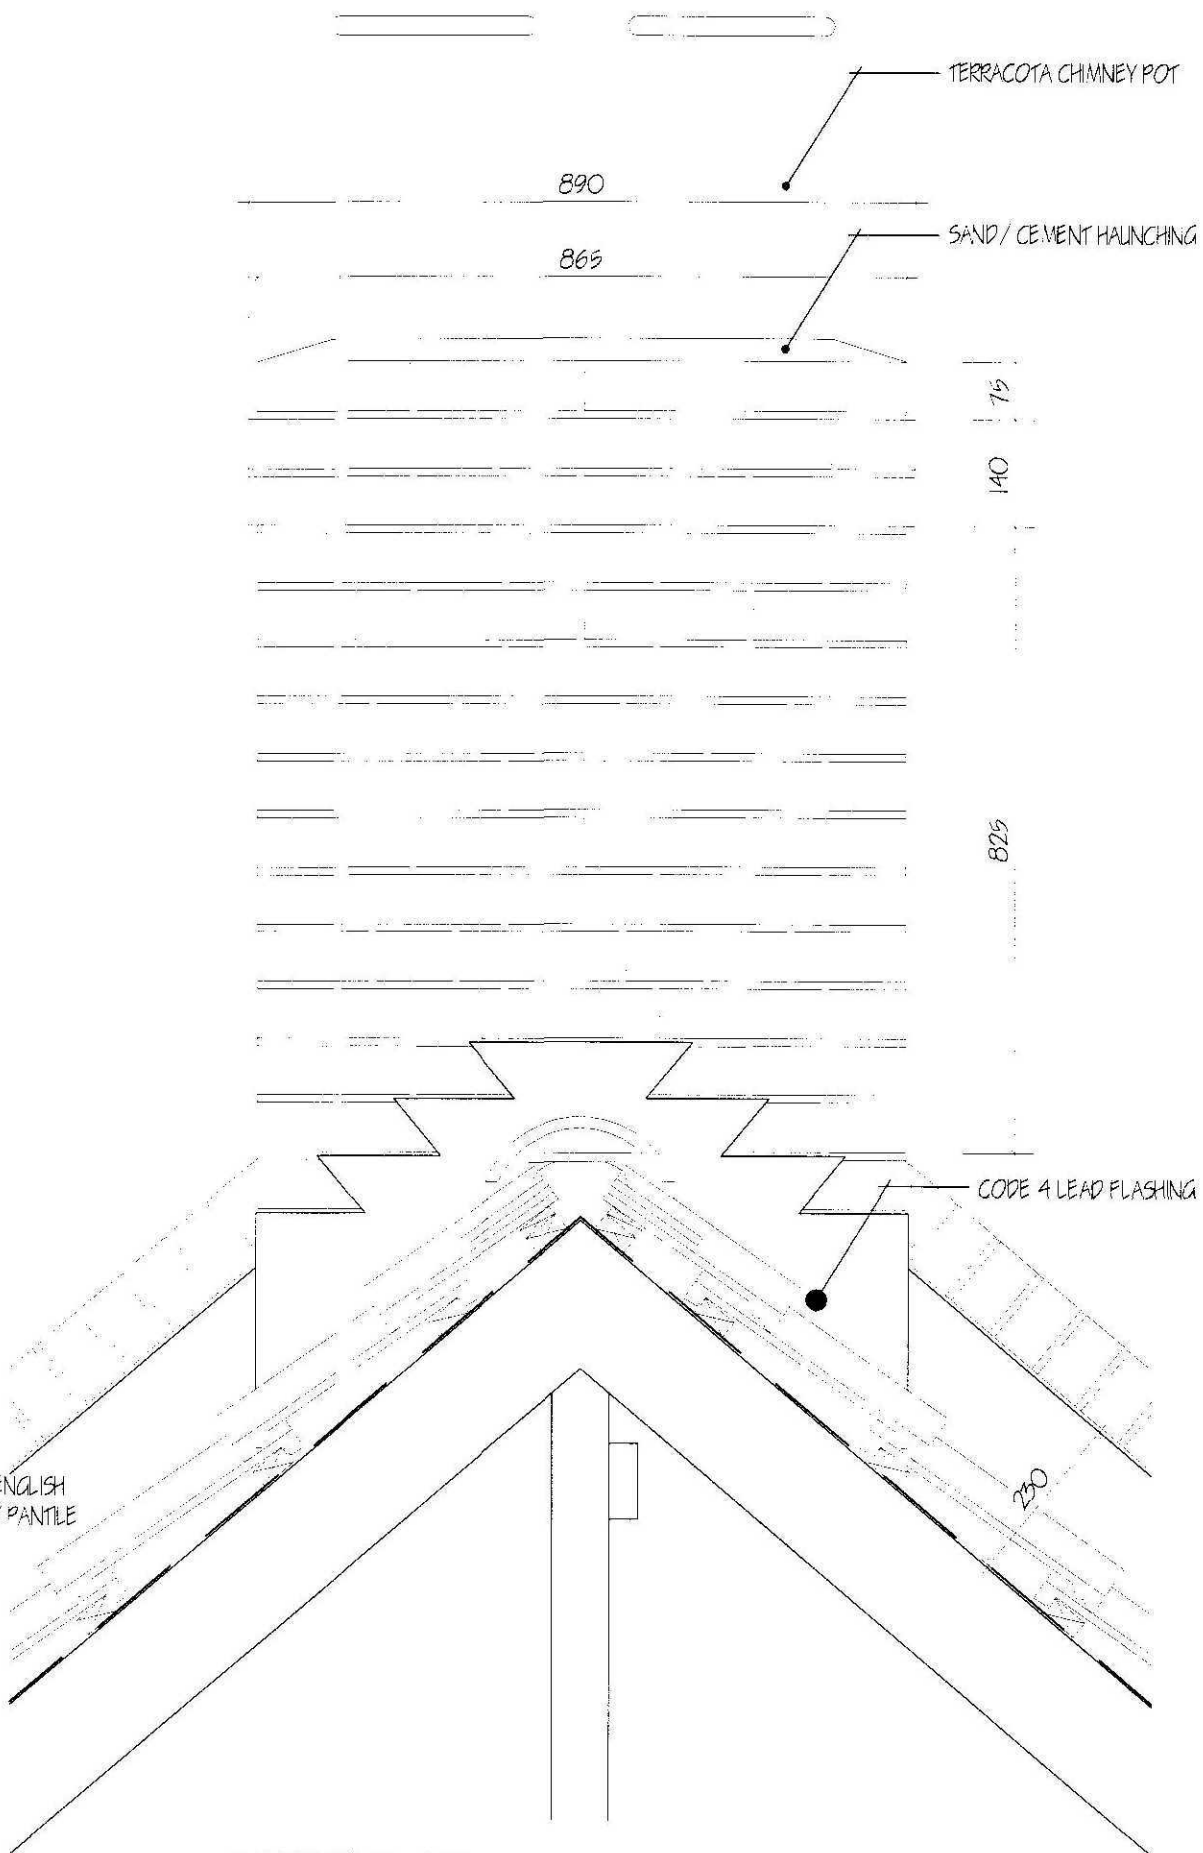

CHIMNEY DETAIL 1:10

COOPER ARCHITECTURA DESIGN
90 WINSOVER ROAD
SPALDING, Lincs PE11 1HA
Tel: 01775 711174
Mobile: 07808 125 778
E-MAIL: c.a.d@btconnect.com

revision	date	init.	revision details
A	JAN 12	J.C.	WINDOW-DOOR-CHIMNEY DETAIL

COOPER
ARCHITECTURA
DESIGN
90 WINSOVER ROAD
SPALDING, Lincs PE11 1HA
Tel: 01775 711174
Mobile: 07808 125 778
E-MAIL: c.a.d@btconnect.com

Client:
MR & MRS D J MOORE

Project:
PROPOSED DOUBLE GARAGE
2 CHAPELGATE
SUTTON ST JAMES
Lincs
PE12 0EE

Drawing:
GARAGE
FLOOR PLAN - SECTION - ELEVATIONS
WINDOW - DOOR - CHIMNEY DETAILS

Scale 1:50 1:100 1:10	Drawing No. 1145-02-A
Date: OCT. 11	Drawn: J.C.