


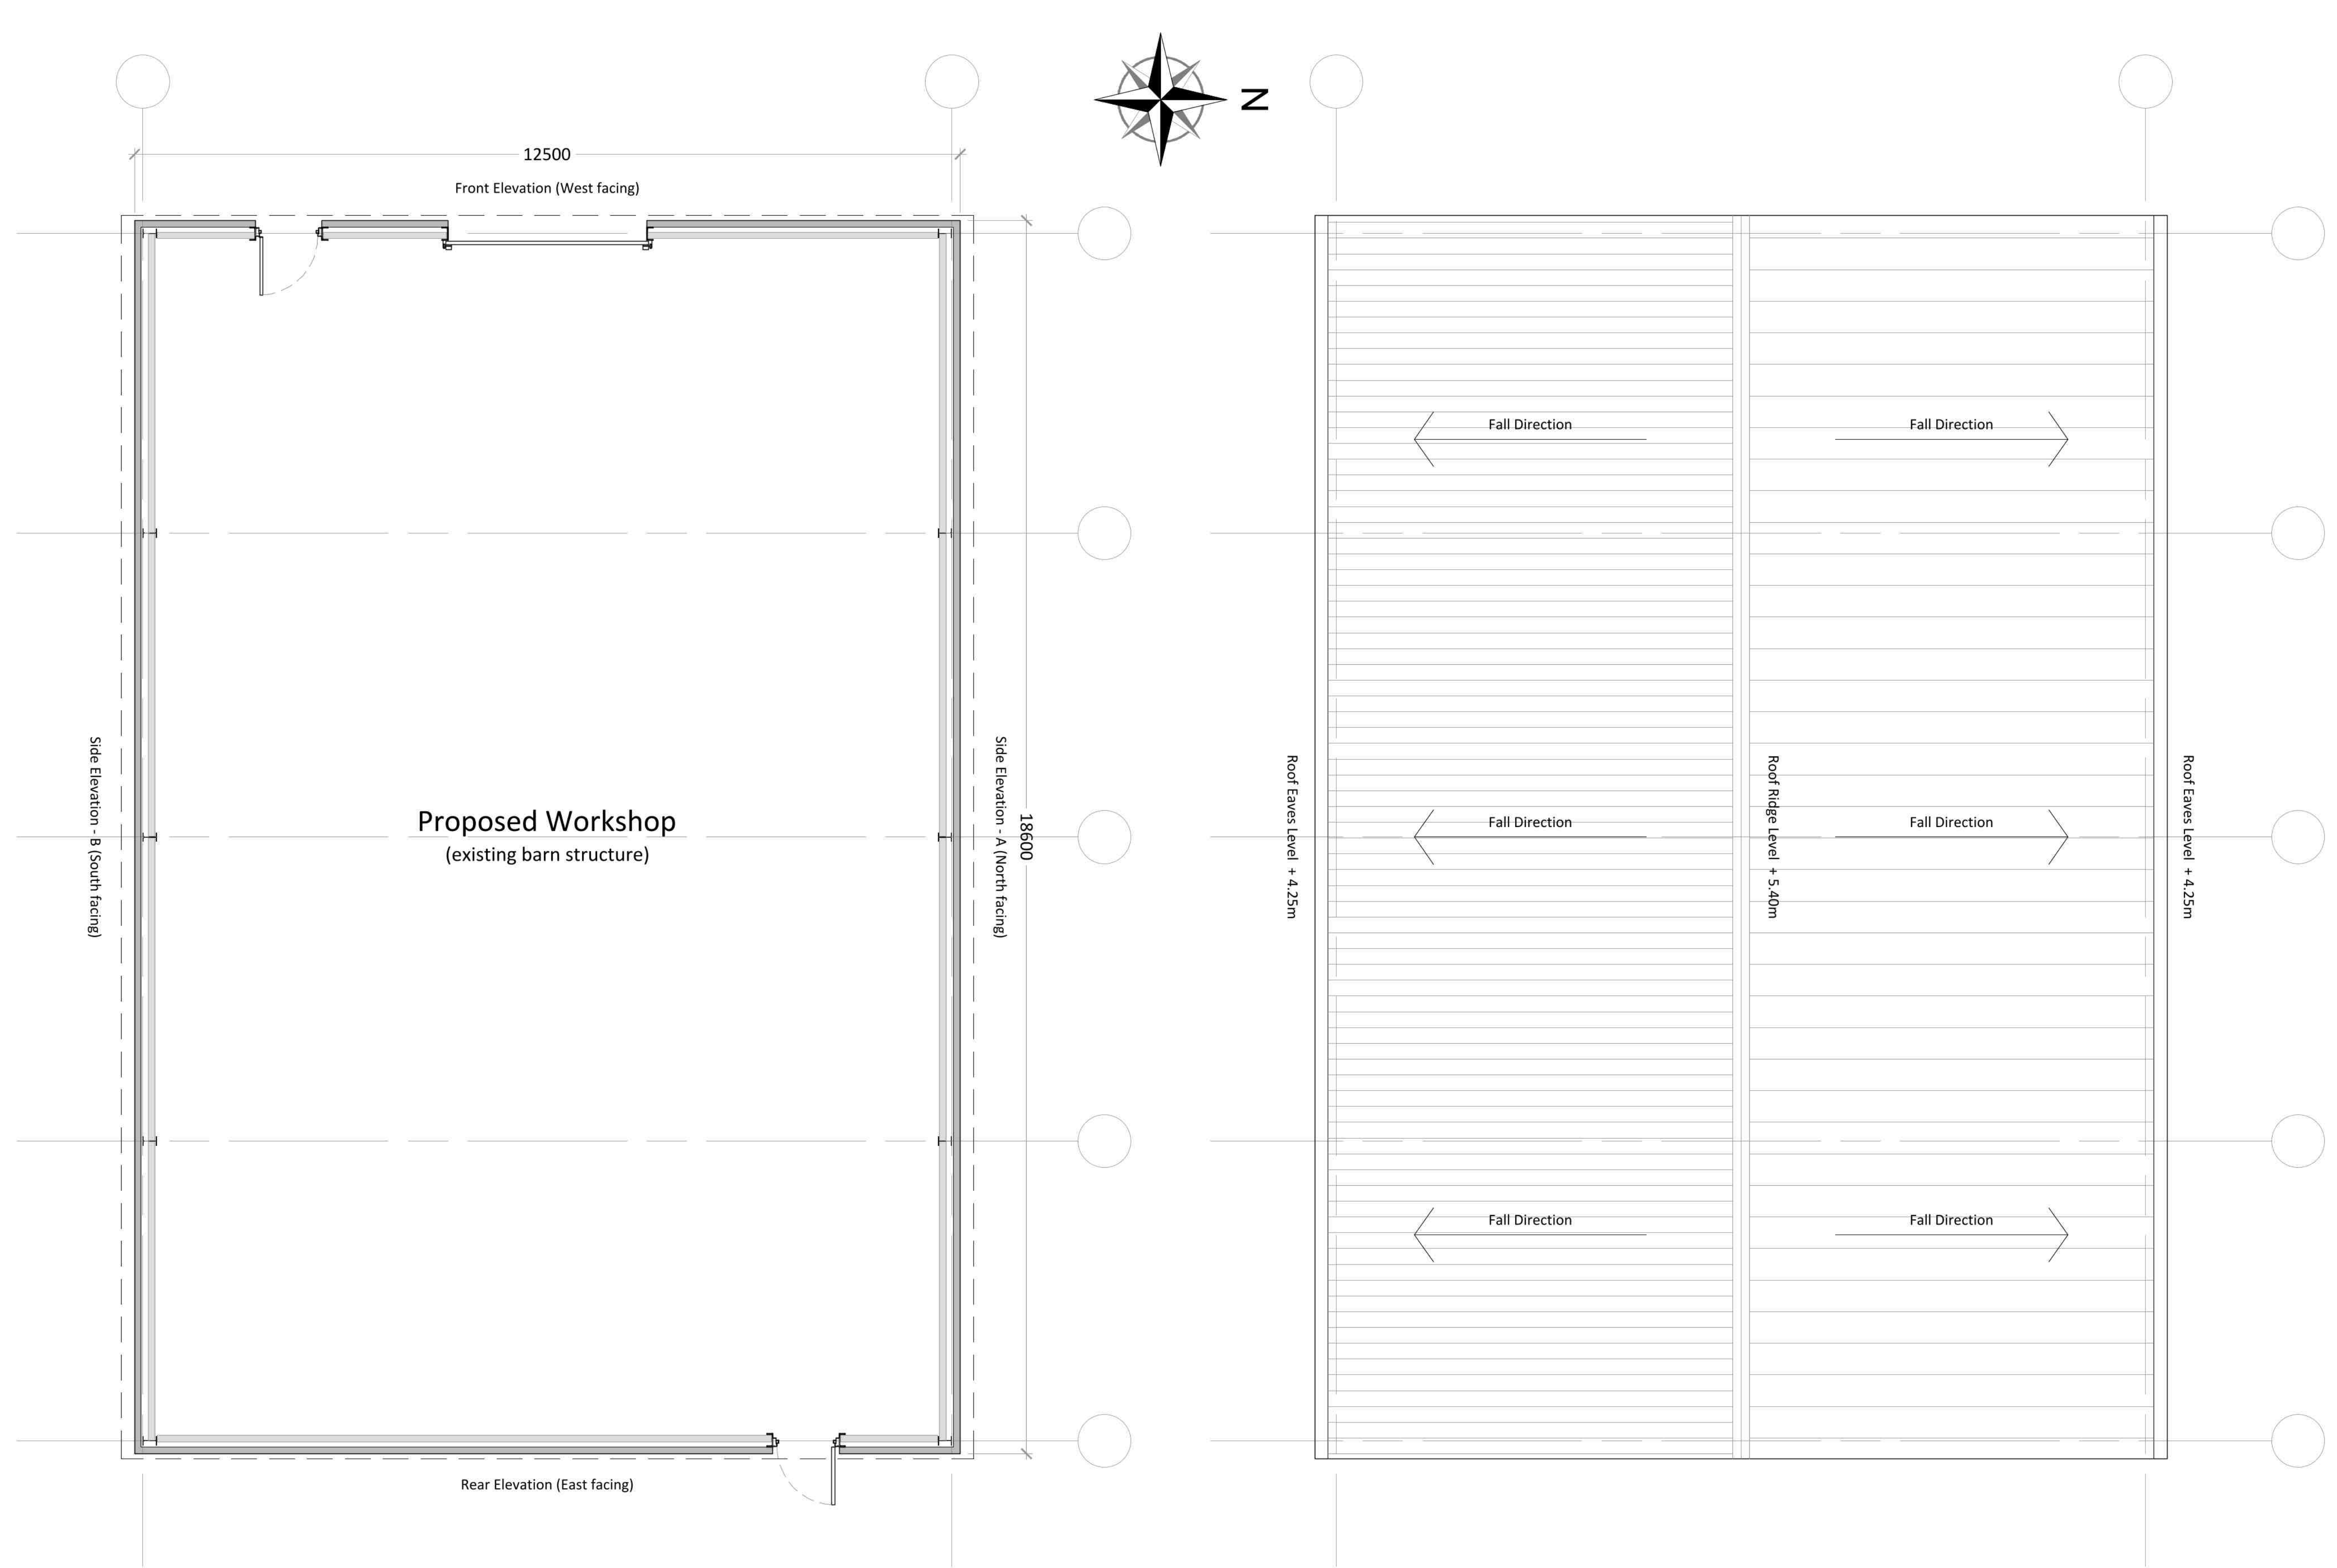

Workshop - Proposed Layout

Workshop - Proposed Roof Plan



drawing no. 1752 - P - 107		rev	1.0
please do not scale from this drawing, use stated dimensions and levels only, if in doubt please contact Paul Roberts Design			
drawing revisions			
rev	note	date	
1.0	First Issue Drawing issued for Client approval.	06-11-2025	

PRD

Paul Roberts.design

architectural designers to the food and beverage industry

✉ paul@paulrobertsdesign.co.uk

m 07966 030 566

this drawing and its contents, on paper and as the originating data file, remain the copyright of Paul Roberts Design © Paul Roberts Design 2025

client	Mitch-Tech Group Limited		
project	Lynn House, Proposed Site Alterations		
project no.	1752	created	Nov 2025
drawing	Workshop - Layout and Roof Plan		
dwg no.	1752 - P - 107	rev	1.0
status	PLANNING	scale	1:50

Proposed Workshop