



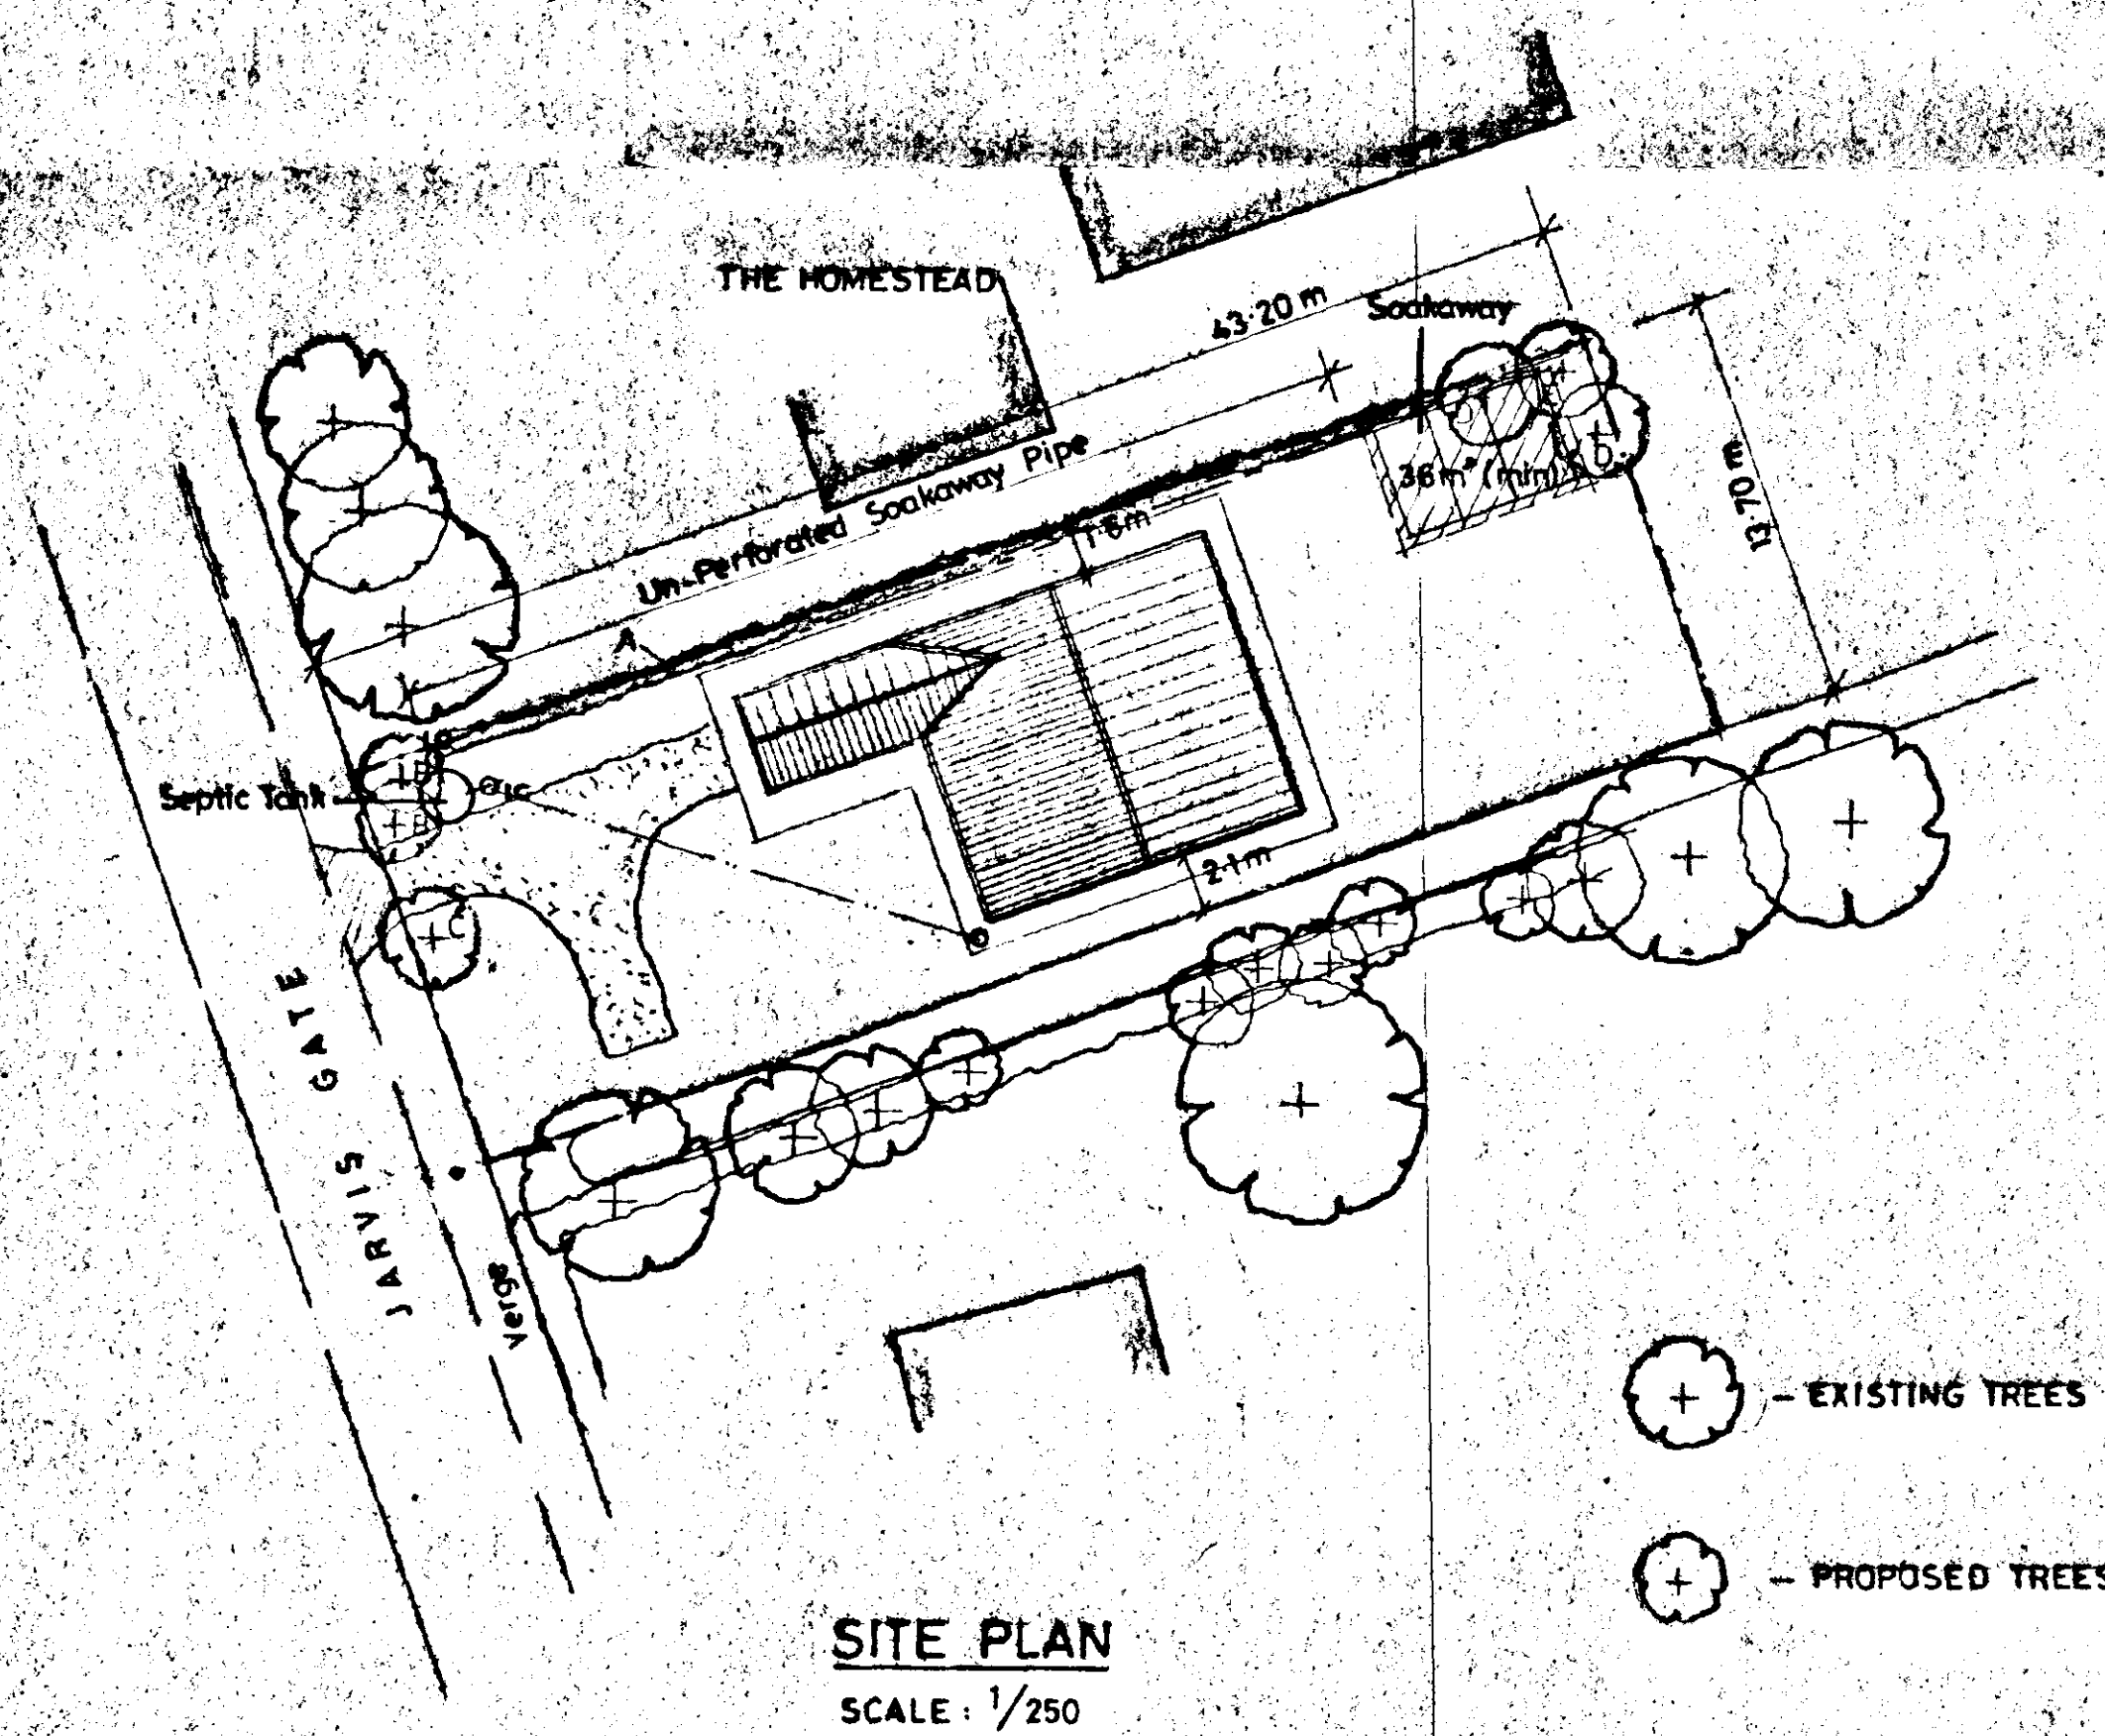

TREE PLANTING SCHEDULE

A.	GREEN BEECH HEDGE (FAGUS SYLVATICA)
B.	SILVER BIRCH (BETULA PENDULA)-HALF STANDARD
C.	CRIMSON KING MAPLE (ACER PLATANOIDES)-HALF STANDARD
D.	RED HAWTHORN (CRATEAGUS PAULS SCARLET)-HALF STANDARD
E.	WHITEBEAM (SORBUS ARIA LUTESCENS)-HALF STANDARD

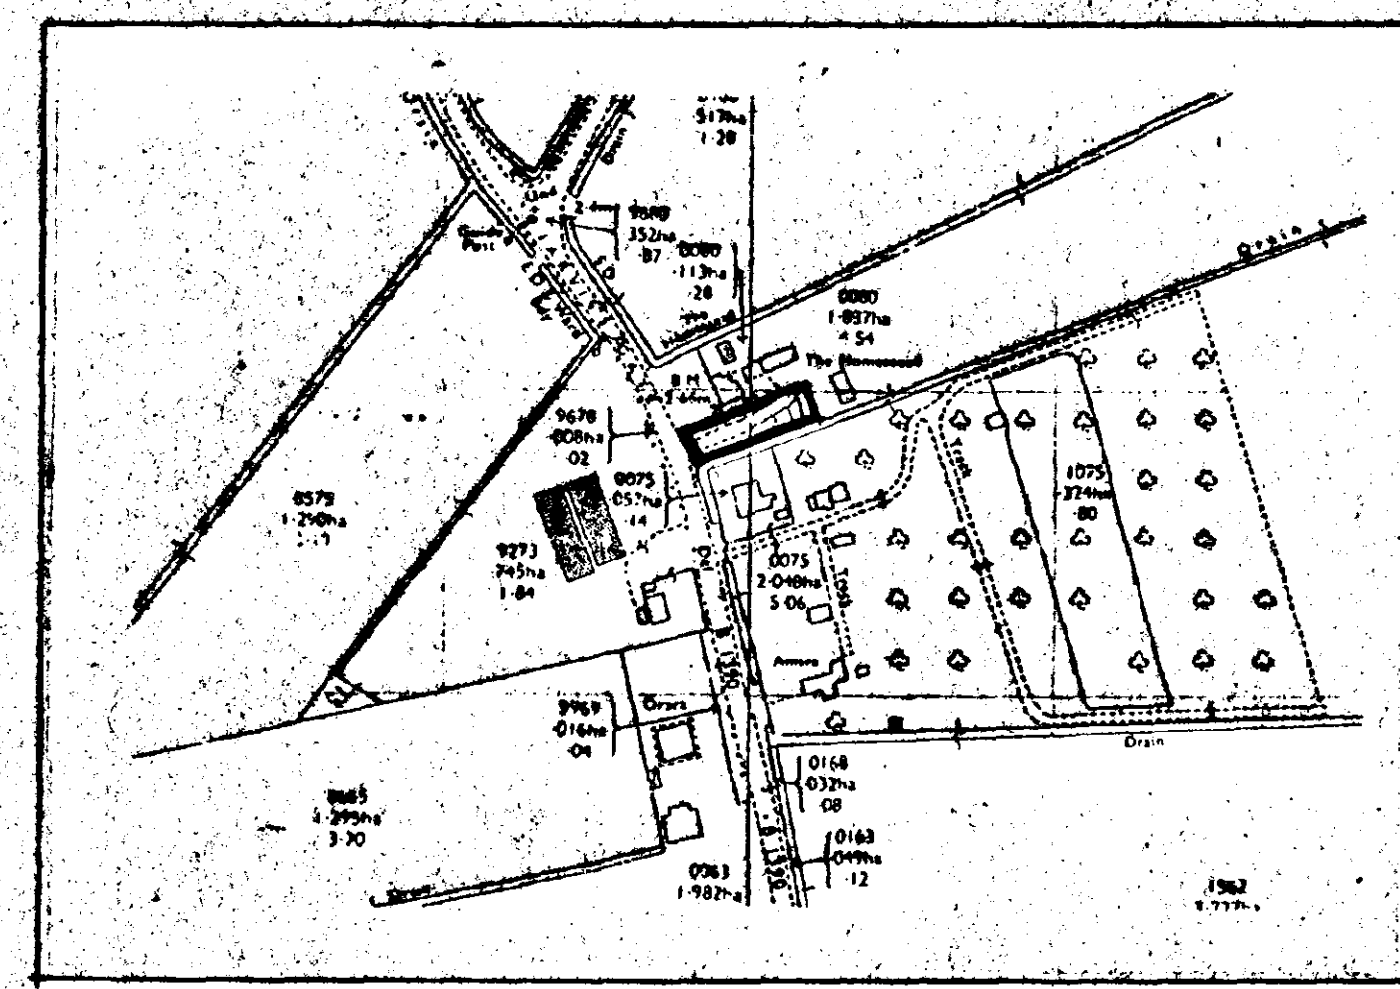

SEPTIC TANK
Connect foul water drains to 800 gallon capacity 'Klargester' type septic tank constructed in accord with LA requirements. The sub-irrigational drainage system to the septic tank is to be determined by percolation test in accord with the provisions of clause 12.3.2. of BS:6267:1983. The applicant is responsible for carrying out the tests and the minimum requirement is 30 metres of sub-irrigational drainage or such length as may be determined by the test, whichever is the greater. The Council recommend that septic tanks, cesspools and settlement tanks be sited at a minimum distance of 12 metres (40 feet) from dwellings. Applicants are further advised that during times of inclement weather, the ground water level rises accordingly. It is essential that drainage falls to the septic tank are kept to the minimum, say 1 in 70, and the tank particularly the bottle type, is modified by reducing its neck length by cutting to ensure that both inlet and outlet are maintained above ground water level. Applicants are reminded that the consent of National Rivers Authority must be sought under the provisions of Schedule 12 of the Water Act 1989 for permission to discharge sewage effluent into the land. National Rivers Authority do not permit septic tank soakaway systems to be situated within 10 metres of any watercourse or to discharge effluent directly or indirectly into an aquifer.

SHOULD THE RESULTS OF THE PERCOLATION TEST PROVE TO BE UNSATISFACTORY FOR SEPTIC TANK DRAINAGE DUE TO IMPERVIOUS SOIL CONDITIONS SUCH AS CLAY, THEN A CESSPOOL OF 18,000 LITRES, (4000 GALLONS) CAPACITY, OR MINI-PACKAGED TREATMENT PLANT MUST BE USED.

NEW BUILDING
HOUSEHOLD WASTEWATER
03 MAR 1997
Ref: 0241/96

REVISED PLAN

Ref: All
B. 20.0.96 B. 20.0.96
A. RE-POSITION BUNGALOW - PLANNING

G. R. MERCHANT
LENG AMICE, FWO.
ARCHITECTURAL, STRUCTURAL
& LAND DRAINAGE CONSULTANT
TEL: HOLBEACH (01406) 490800

PROJECT:
**BUNGALOW & GARAGE
JARVIS GATE
SUTTON ST JAMES**

CLIENT:
C.J. BOLAND

SCALES: **AS INDICATED** DATE: **SEPT 1995**


REVISIONS:
GR. MERCHANT DRAWING NO.: **CJB-J6.1.C**

DO NOT SCALE FROM THIS DRAWING
This drawing is copyright and may not be altered, traced, photographed or used for any purpose other than that for which it is issued. The General Contractor is to check all dimensions on site and report discrepancies to the Architect.
Details shown on this drawing including foundations are based upon local site conditions related to the work. No responsibility can be accepted for abnormal conditions which may be discovered during construction unless reported to the Architect so that design amendments can be considered. Site and surveys are recommended in respect of conditions to establish specific site conditions before foundation work is undertaken.

The image displays four architectural elevation drawings of a house, arranged horizontally. From left to right:

- Front Elevation:** Shows a house with a gabled roof. The left side has a small porch with a gabled roof over the entrance. There are two windows to the left of the entrance and a double door. The right side has a large double door.
- Side Elevation:** Shows a long, low profile of the house. It has a gabled roof with a chimney on the right side. There are three windows on the left side and one window on the right side.
- Rear Elevation:** Shows a house with a gabled roof. The left side has a double door and a window. The right side has a double door and a window.
- Another Side Elevation:** Shows a long, low profile of the house. It has a gabled roof with a chimney on the left side. There are four windows on the right side.

SIDE

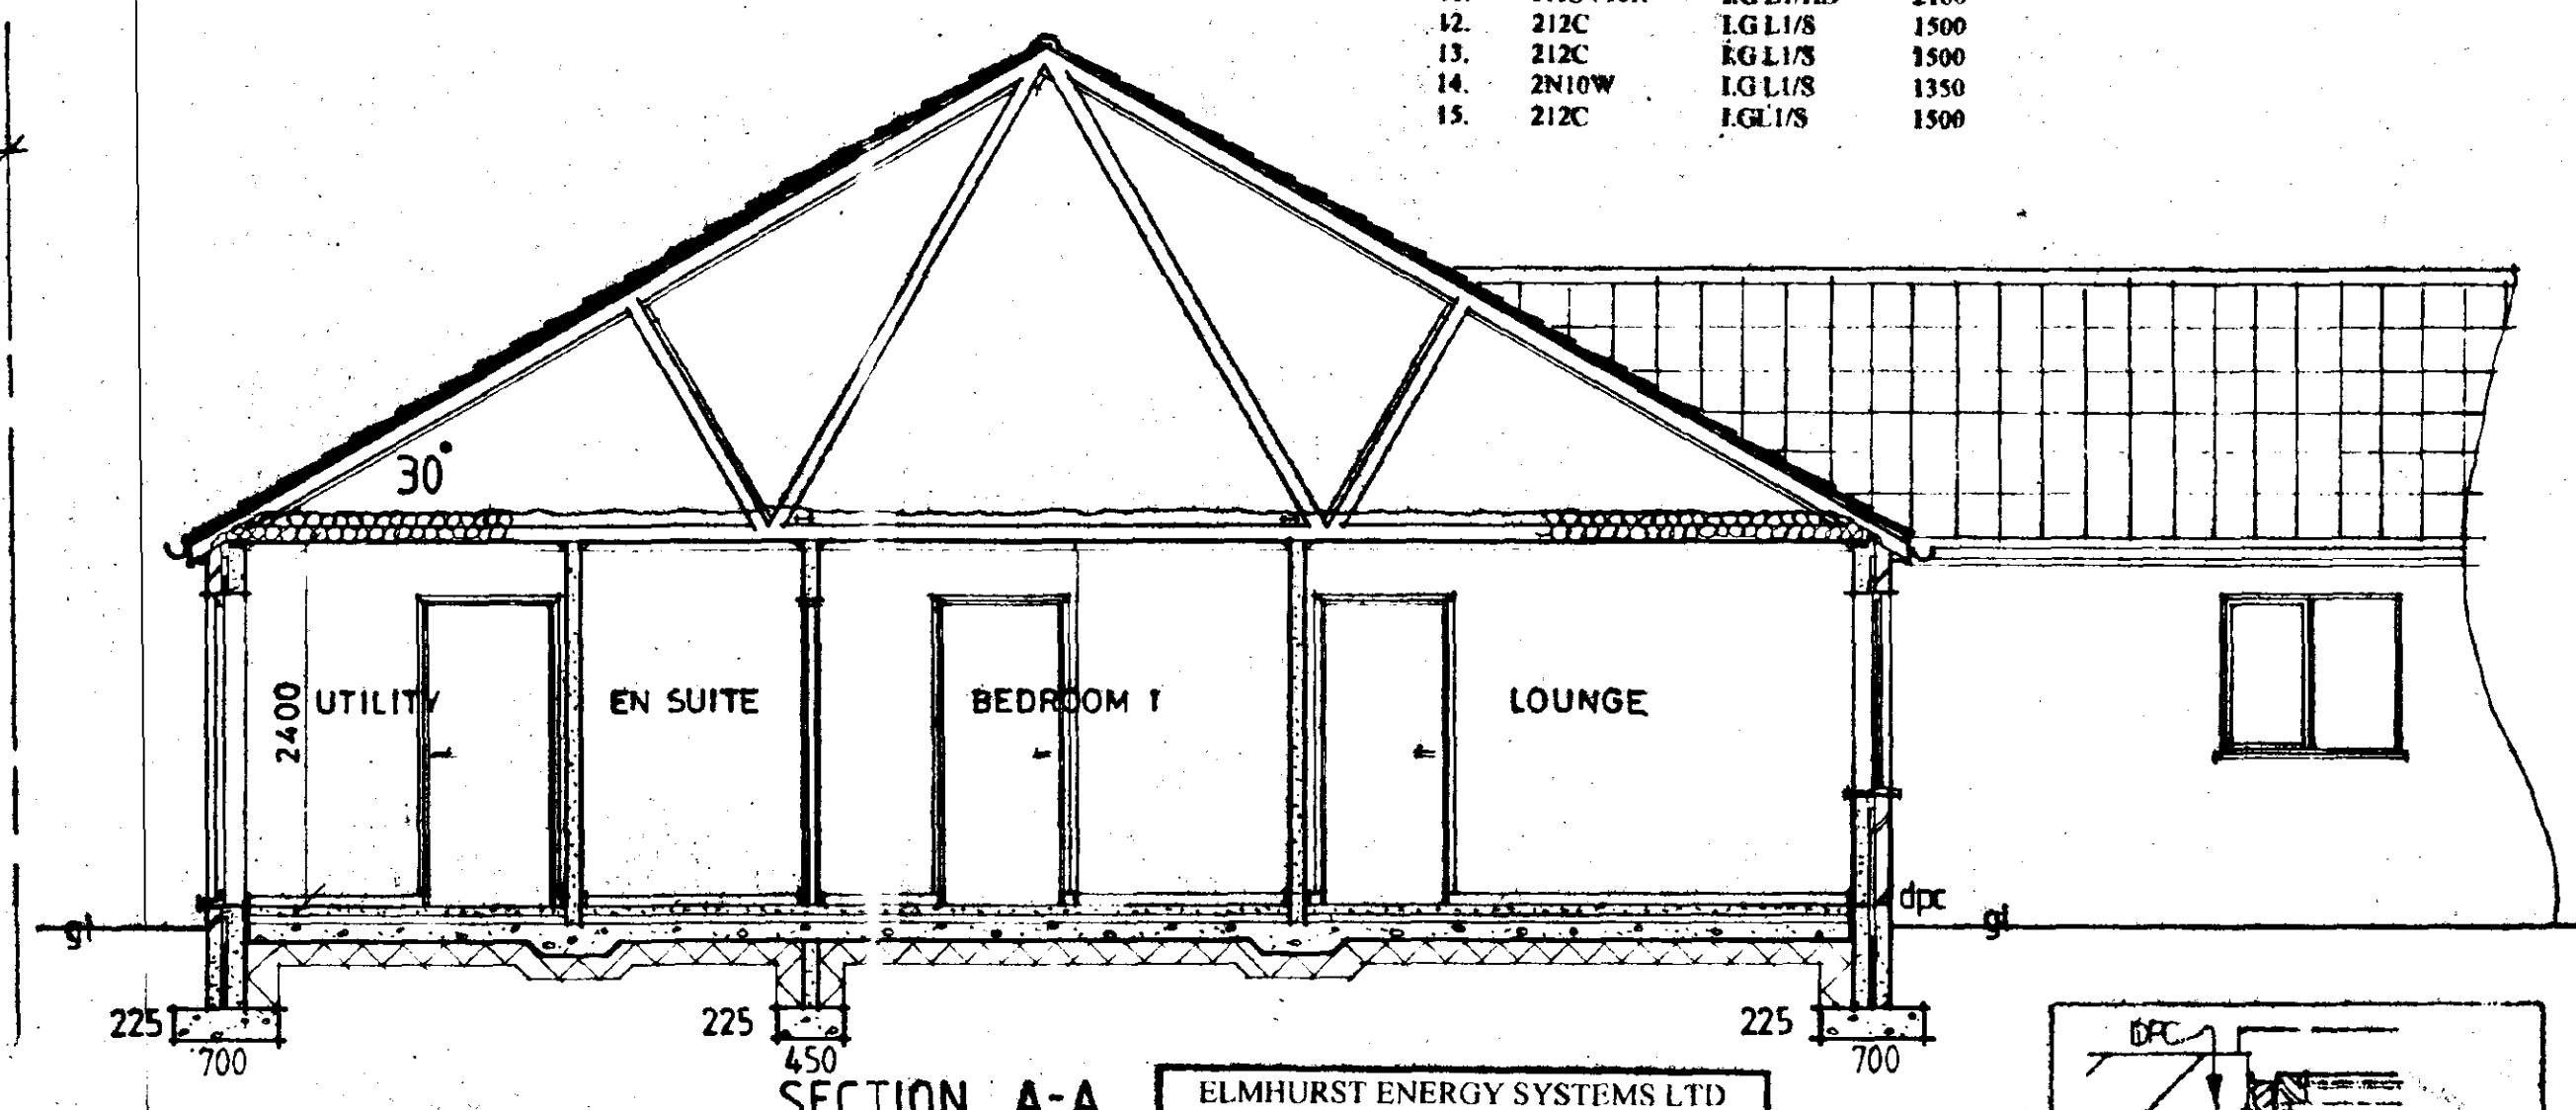

ELMHURST ENERGY SYSTEMS LTD

POS.	REF.	LENGTH	LENGTH
1.	UF7070NS	1 G L1/S	2700
2.	210C	1 G L1/HID	1500
3.	FE150	1 G L1/HID	1800
4.	213C	1 G L1/HID	1500
5.	213C	1 G L1/HID	1500
6.	312CC	1 G L1/S	2100
7.	110C	1 G L1/S	1050
8.	110C	1 G L1/S	1050
9.	FMS	1 G L1/HID	1200
10.	310CC	1 G L1/HID	2100
11.	PAU18R	1 G L1/HID	2100
12.	212C	1 G L1/S	1500
13.	212C	1 G L1/S	1500
14.	2N10C	1 G L1/S	1350
15.	212C	1 G L1/S	1500

GROUND/FLOOR
65mm mortar screed reinforced with chicken wire on 500 gauge polyethylene separating layer on 300mm Zabbie (or similar) polystyrene insulation on 100mm diat. ST4 concrete sub-floor on 1200 gauge DPM having built with DPC in wall. 150mm min hardcore, bladed and compacted. Encase overcrete to 100mm depth to remove topsoil of vegetation.

WALLS
Cavity work to be 260mm overall width comprising 100mm clay facing brick, 45mm air space with 10mm (CROWN) DRYBRICK Fibreglass insulation batts, 100mm lead lining 'Tarmac Topblock' insulation blocks. Internal partitions to be in 100mm blockwork walling. Wall ties in cavity walling to be steel galvanneal wire twisted type at 500mm centres horizontally and 450mm centres vertically every alternate tie course to be staggered 450mm. At openings provide ties at 225mm centres vertically within 225mm of the openings.

SUB STRUCTURE WALLS
To be in TYPE A concrete aggregate concrete blockwork up to ground level. Cavity to be filled with lean mix concrete.

VENTILATION
Natural ventilation areas of windows to be not less than 1/20 of room floor area. All habitable rooms windows to have 8000mm squared night vents, kitchen, utility, bathroom and w.c. windows to have 4000mm squared night vents. Extractor fans to be provided in kitchen (15 litres/sec), bathroom and w.c (min 15 litres/sec) and utility (min 30 litres/sec).

BOLTER
New boiler to be fitted with, well insulated, balanced flue type of approximately 100mm sq. rating. Flue terminal to be fixed with suitable cap guard.

FLASHINGS
All flashings, whether set in or over CODE A sheet lead, properly cut, dressed and fixed.

PROTECTED GLAZING AREAS
Provide toughened glass to BS-5206, 1981 to following areas: To all windows within BSO of finished floor level. To all door glazing within 1500 of floor level. This applies to side terrace also within 200 of door. Protected glazing to be permanently marked with BS: like mark.

SMOKE ALARMS
Provide mains operated self-contained smoke alarm that conforms to BS-5446, Part 1. Provide at least one on each floor depending on layout and size in accordance with approved document, Part 1. More than one smoke alarm should be fire-linked.

NOTE: Smoke alarm to be permanently wired to a separate fused circuit at the distribution board.

Also read in conjunction with approved manufacturers instructions (see position on drawing).

SOUTH AFRICAN
 POST OFFICE
 6 MAR 1997/11
 Ref: 0241/96

G. R. MERCHANT
I.ENG AMICE, FTWO,
ARCHITECTURAL, STRUCTURAL
& LAND DRAINAGE CONSULTANT
TEL: HOLBEACH (01406) 490800

PROJECT:

BUNGALOW & GARAGE
JARVIS GATE
SUTTON ST JAMES

CLIENT:

C.J. BOLAND

SCALES: <i>1/50 1/100</i>	DATE: <i>MARCH 1996</i>
------------------------------	----------------------------


G.R. MERCHANT.	DRAWING No.: CJB-JG.2 D.
REVISIONS:	

DO NOT SCALE FROM THIS DRAWING

This drawing is copyright and may not be altered, traced, photocopied or used for any purpose other than that for which it is issued.

The General Contractor is to check all dimensions on site and report discrepancies to the Architect.

All details shown on this drawing including foundations are based upon specific site conditions reported to this firm. No responsibility can be accepted for adverse conditions which may be discovered during construction unless reported to the Architect as that design assumptions may be considered. Site and surveys are recommended in respect of foundations to establish specific site conditions before foundation work is undertaken.

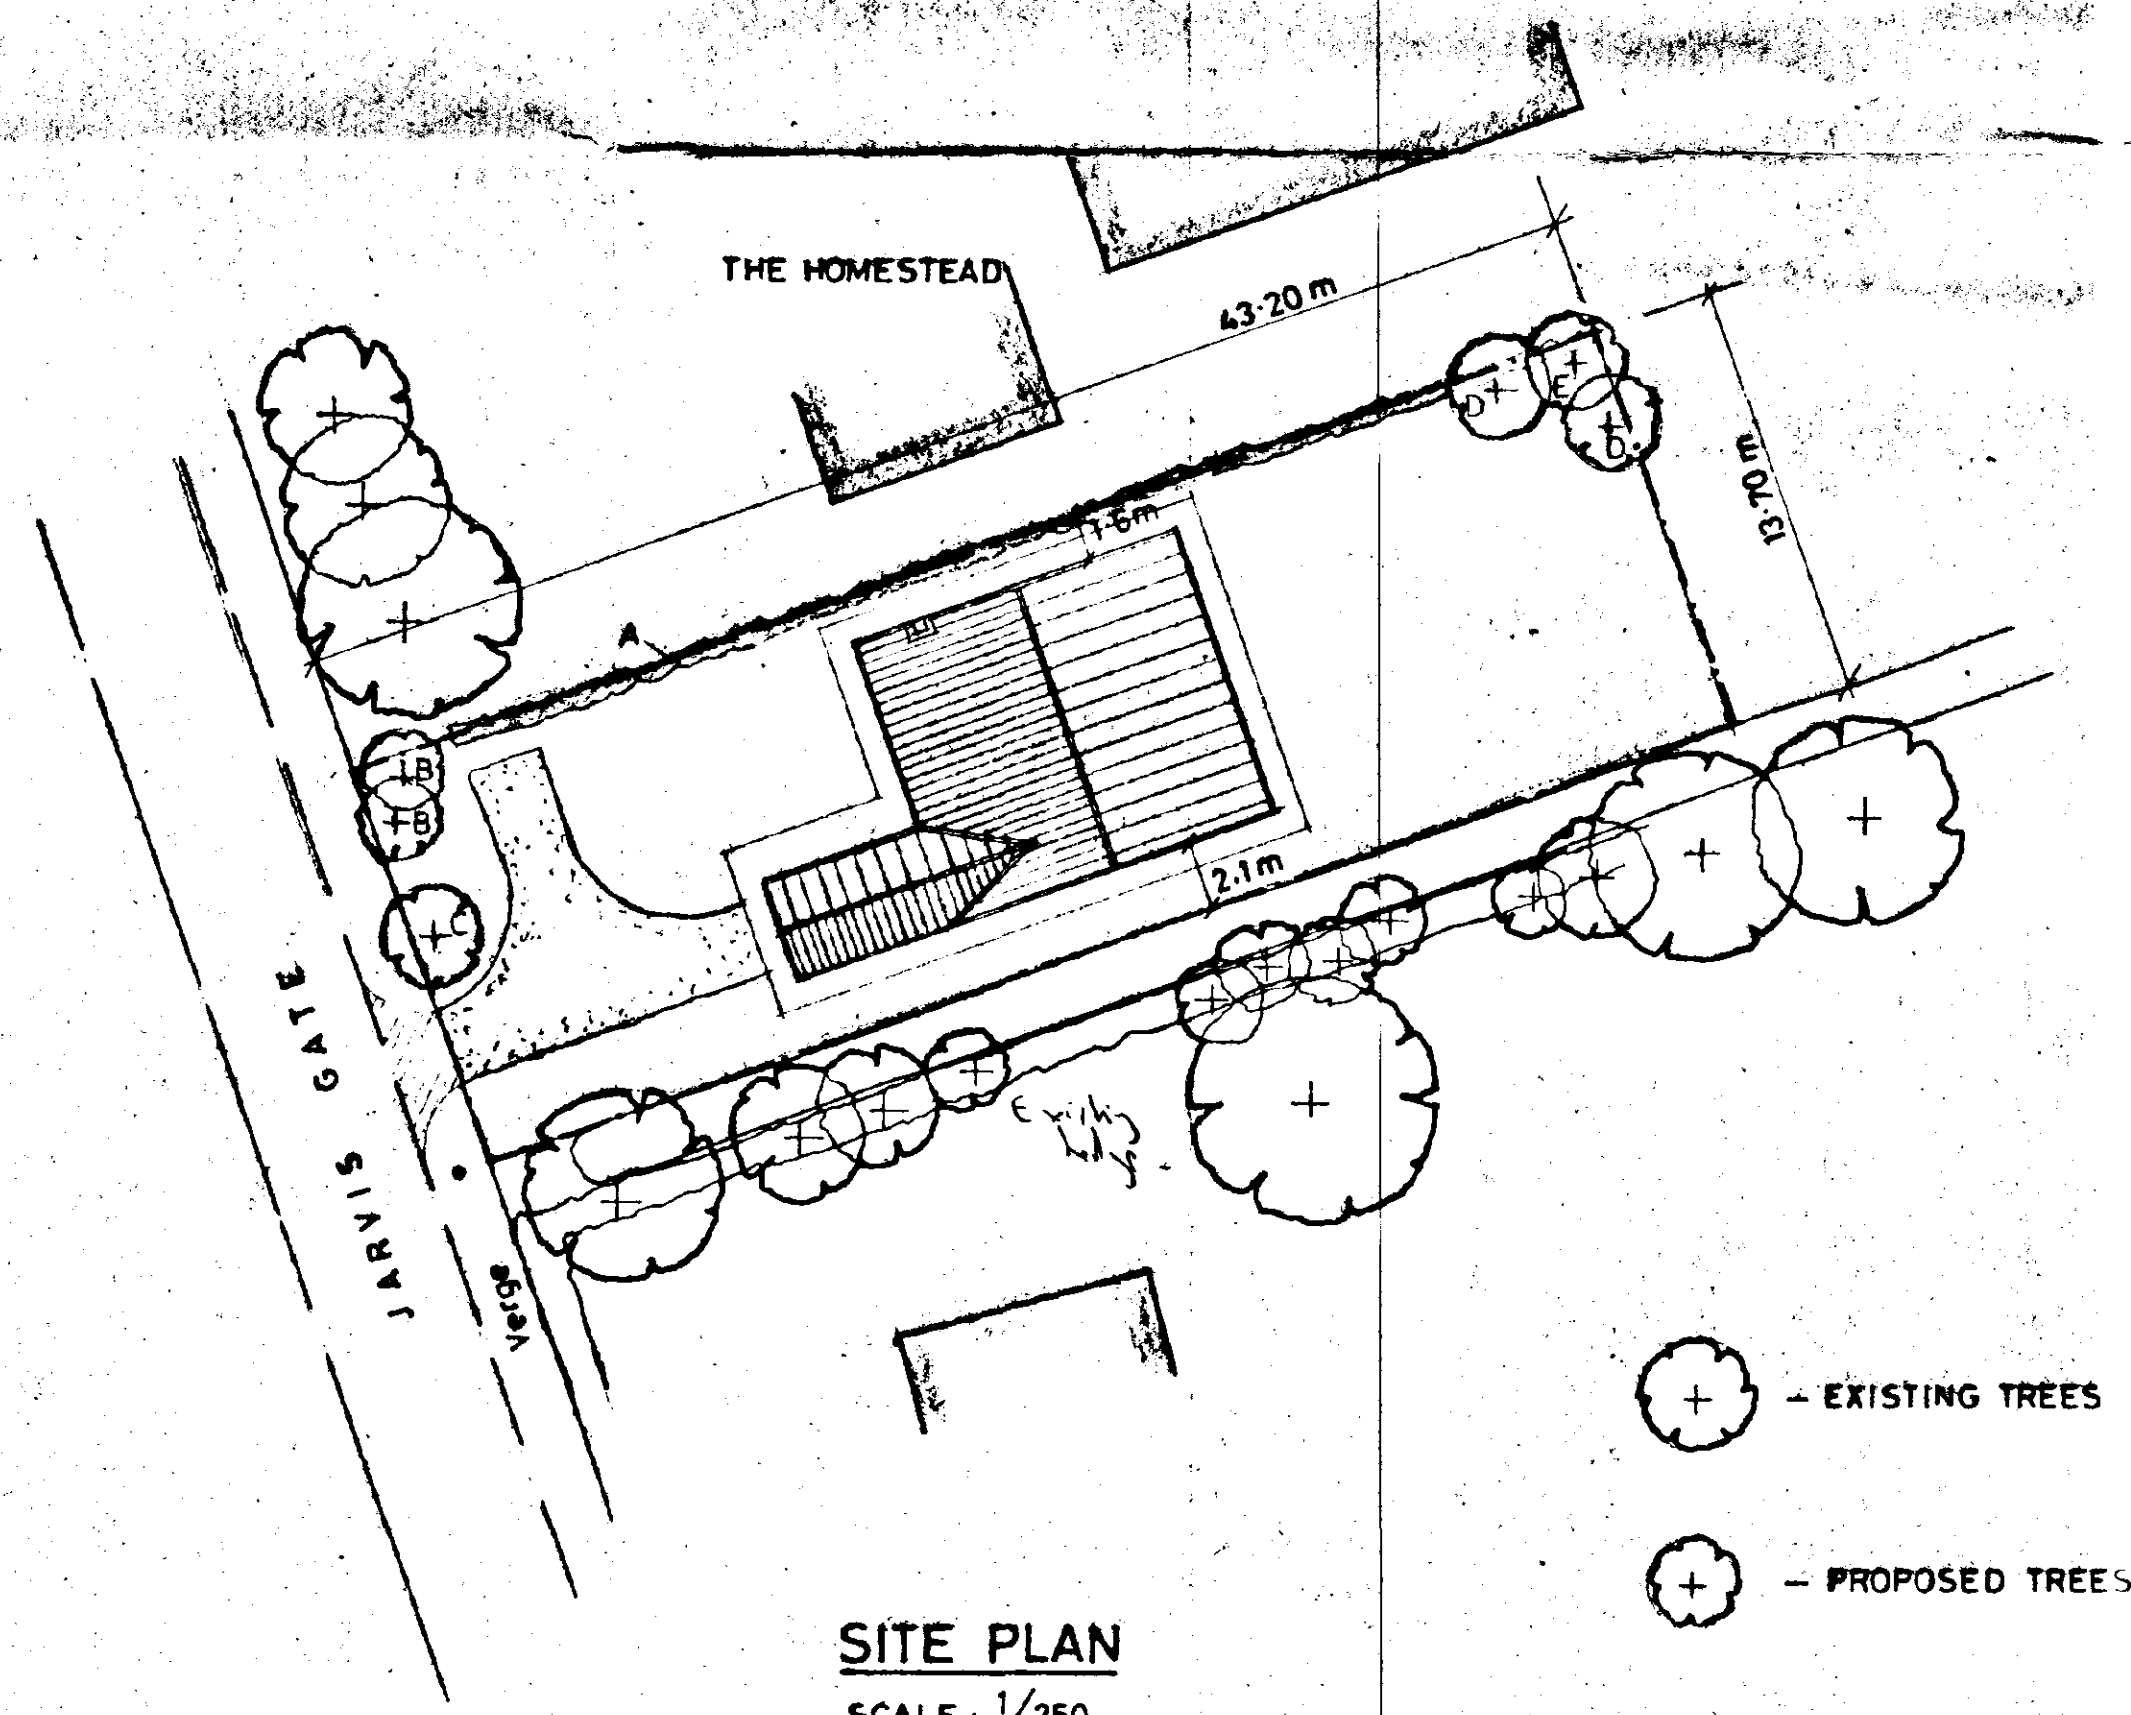


SITE PLAN
SCALE: 1/250

- ⊕ - EXISTING TREES
⊙ - PROPOSED TREES

TREE PLANTING SCHEDULE

- A. GREEN BEECH HEDGE (FAGUS SYLVATICA)
- B. SILVER BIRCH (BETULA PENDULA)-HALF STANDARD
- C. CRIMSON KING MAPLE (ACER PLATANOIDES)-HALF STANDARD
- D. RED HAWTHORN (CRATEAGUS PAULS SCARLET)-HALF STANDARD
- E. WHITEBEAM (SORBUS ARIA LUTESCENS)-HALF STANDARD

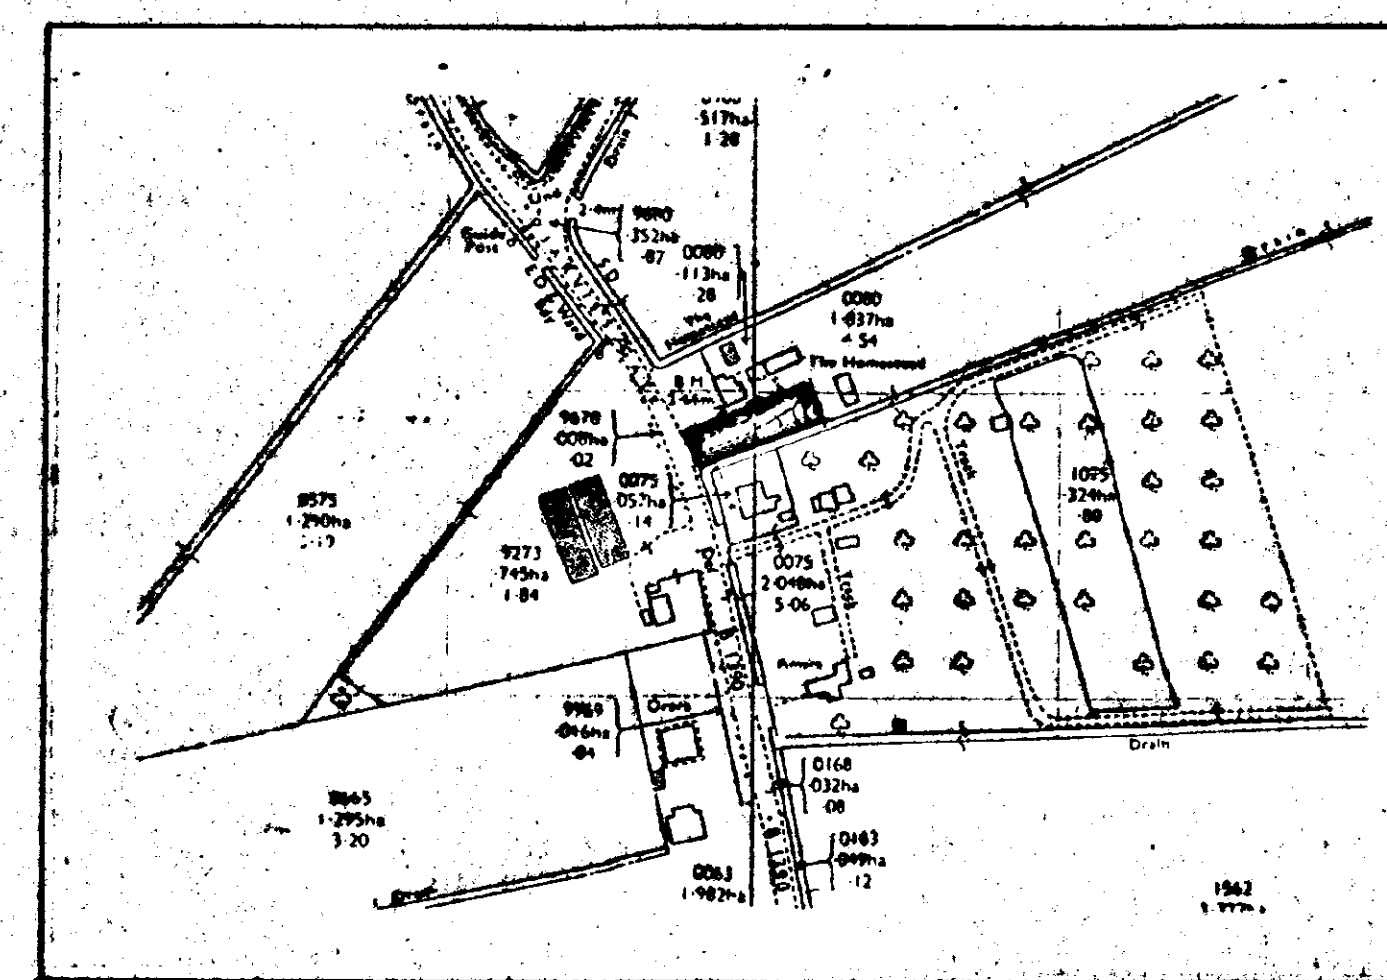

LOCATION PLAN
SCALE: 1/2500

**DETERMINED
PLAN**

SEPTIC TANK
Connect foul water drains to 800 gallon capacity "Maweston" type septic tank constructed in accord with LA requirements. The sub-irrigational drainage system to the septic tank is to be determined by percolation test in accord with the provisions of clause 15.3.2. of BS:6207, 1983. The applicant is responsible for carrying out the tests and the minimum requirement is 30 metres of sub-irrigational drainage or such length as may be determined by the test, whichever is the greater. The Council recommend that septic tanks, cesspools and settlement tanks be sited at a minimum distance of 12 metres (40 feet) from dwellings. Applicants are further advised that during times of inclement weather, the ground water level rises accordingly. It is essential that drainage falls to the septic tank are kept to the minimum, say 1 in 70, and the tank particularly the bottle type, is modified by reducing its neck length by cutting to ensure that both inlet and outlet are maintained above ground water level. Applicants are reminded that the consent of National Rivers Authority must be sought under the provisions of Schedule 12 of the Water Act 1989 for permission to discharge sewage effluent into the land. National Rivers Authority do not permit septic tank soakaway systems to be situated within 10 metres of any watercourse or to discharge effluent directly or indirectly into an aquifer. SHOULD THE RESULTS OF THE PERCOLATION TEST PROVE TO BE UNSATISFACTORY FOR SEPTIC TANK DRAINAGE DUE TO IMPERVIOUS SOIL CONDITIONS SUCH AS CLAY, THEN A CESSPOOL OF 18,000 LITRES (4000 GALLONS) CAPACITY, OR MINI-PACKAGED TREATMENT PLANT MUST BE USED.

AMENDED PLAN
Ref.

SOUTH COAST AND DC
HOUSING
26 APR 1996
Ref: 0241/96

A. RE-POSITION BUNGALOW - PLANNING

G. R. MERCHANT
LENG AMICE, FIWO,
ARCHITECTURAL, STRUCTURAL
& LAND DRAINAGE CONSULTANT
TEL: HOLBEACH (01406) 490800

PROJECT:
**BUNGALOW & GARAGE
JARVIS GATE
SUTTON ST JAMES**

CLIENT:
C.J. BOLAND

SCALES: **AS INDICATED** DATE: **SEPT 1995**
DRAWING No.: **CJB-JG.L.A.**
REVISIONS:
A.




FRONT

SIDE

REAR

SIDE

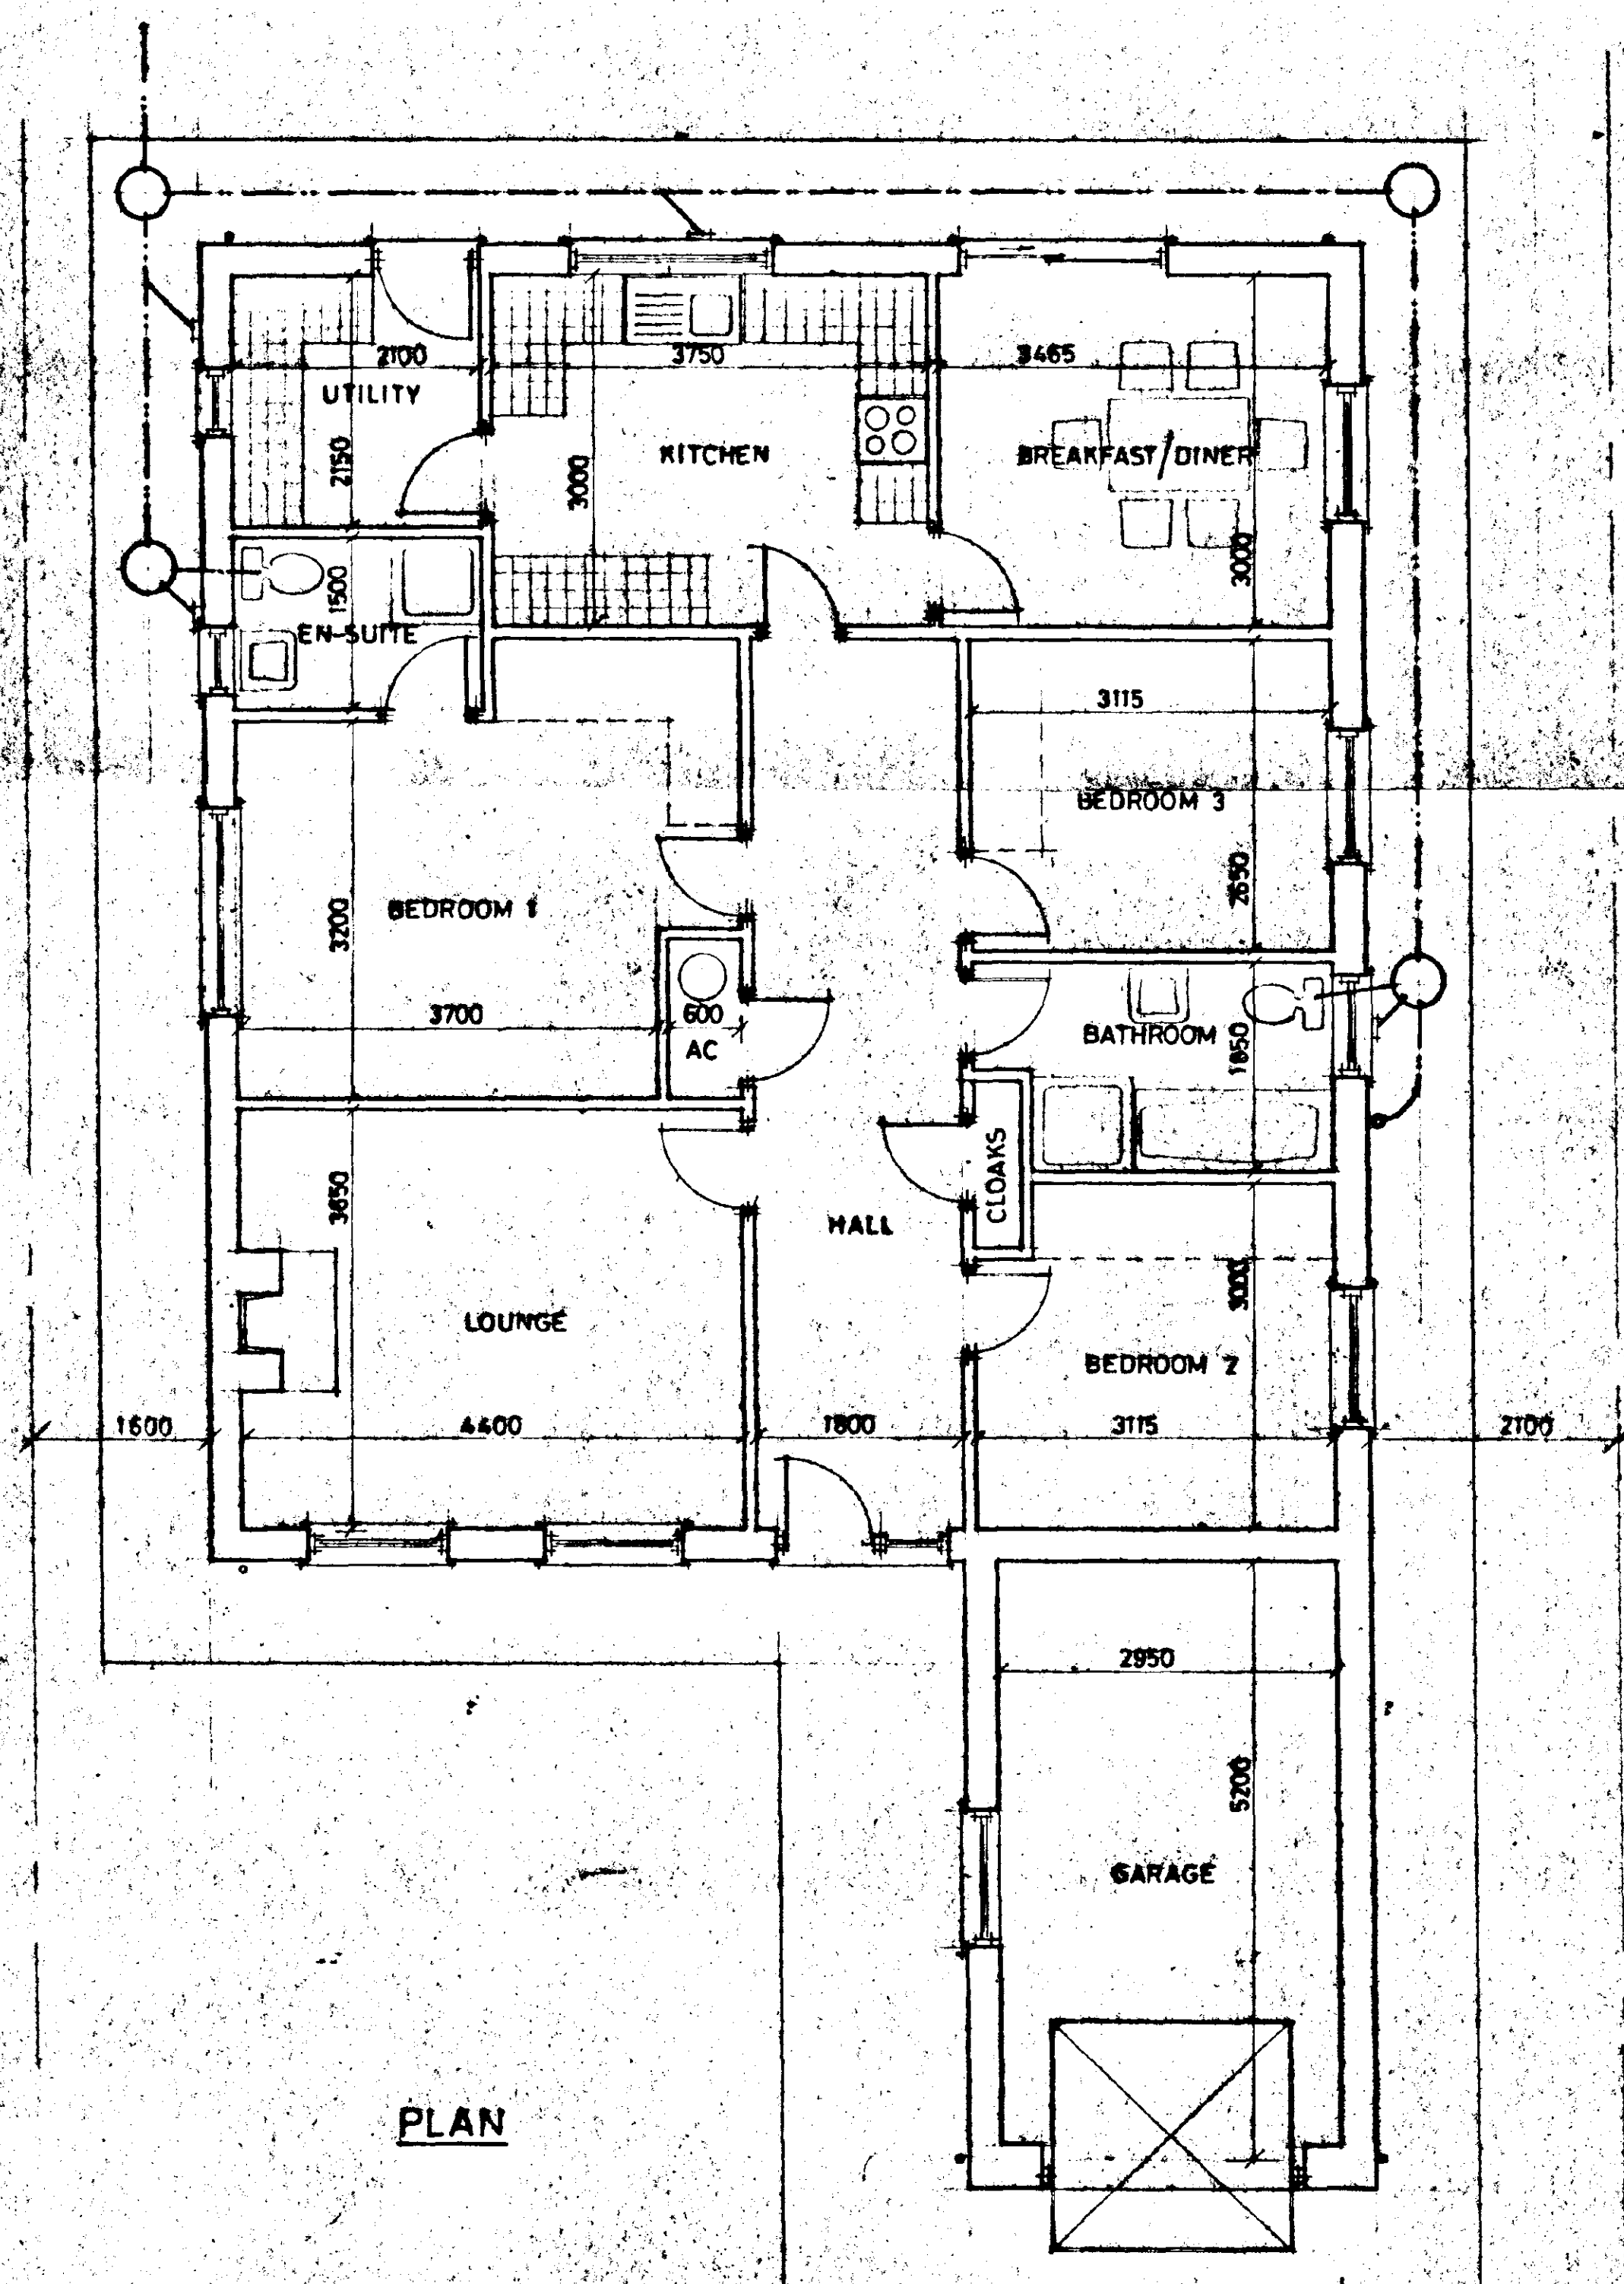

PLAN

DETERMINED
PLAN

SOUTH HOLLAND DC
HOUSING & PLANNING
18 MAR 1996
Ref: 0241/96

G. R. MERCHANT
LENG AMICE, FWO,
ARCHITECTURAL, STRUCTURAL
& LAND DRAINAGE CONSULTANT
TEL: HOLBEACH (01406) 490800

PROJECT:
BUNGALOW & GARAGE
JARVIS GATE
SUTTON ST JAMES

CLIENT:
C.J. BOLAND

SCALE: 1/50 1/100
DATE: MARCH 1996

DRAWING No.: CJB-JG.2

REVISIONS: