


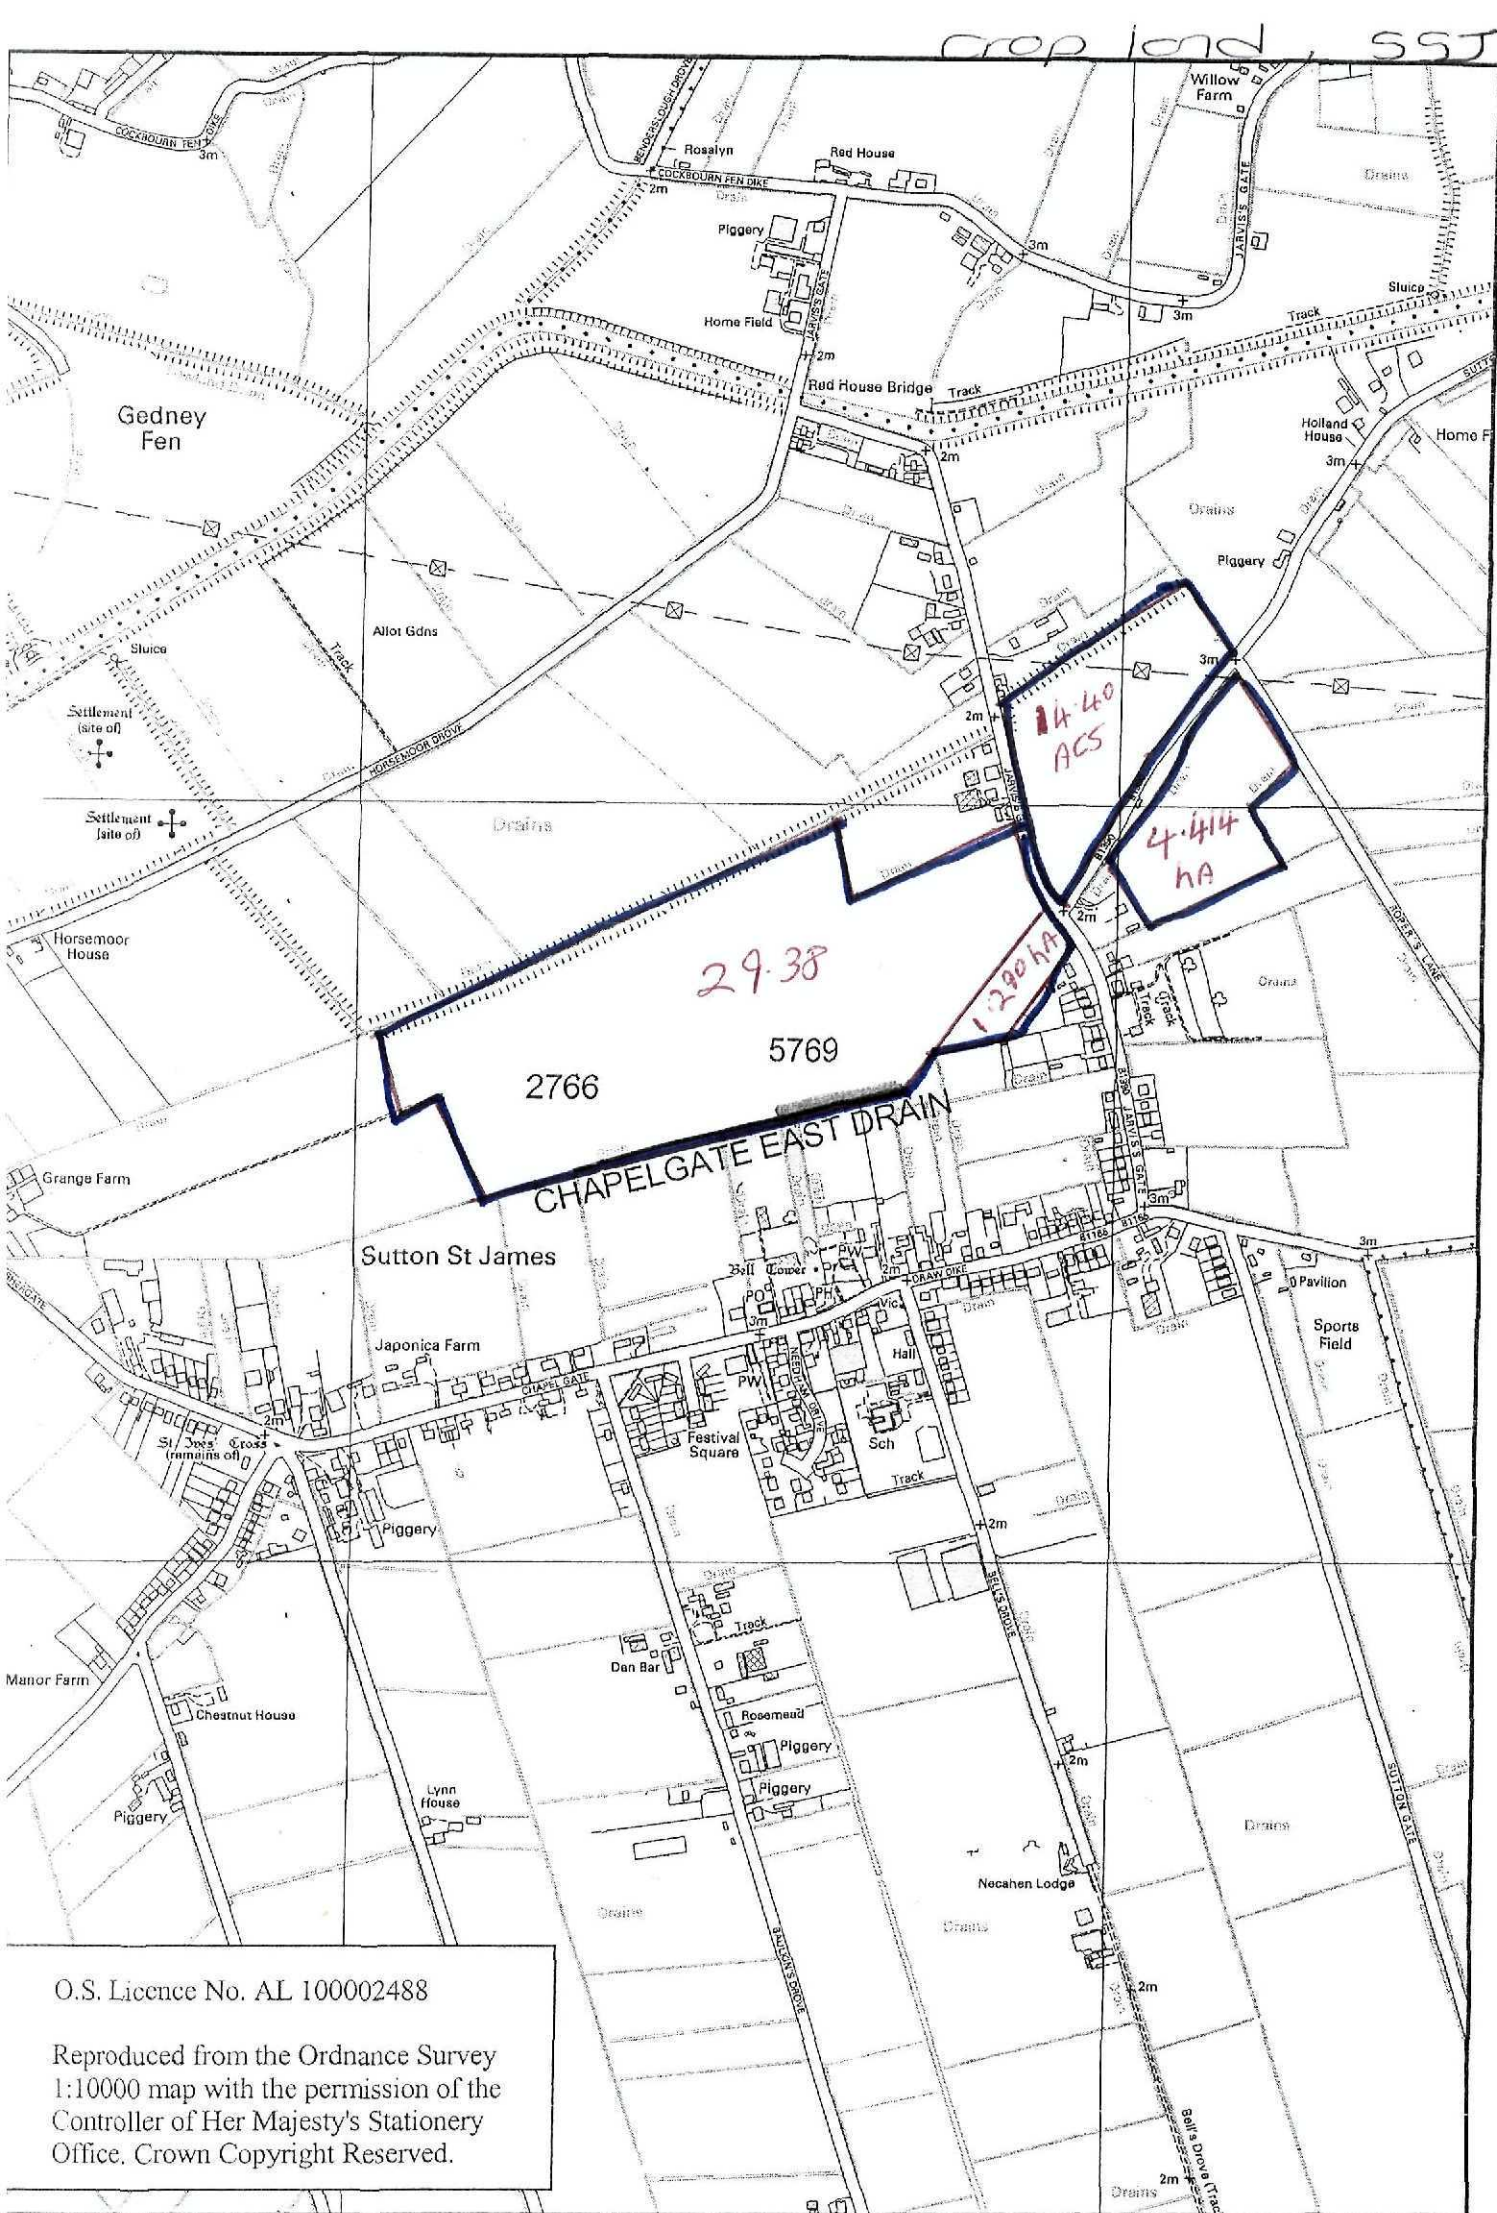

O.S. Licence No. AL 100002488

Reproduced from the Ordnance Survey
1:10000 map with the permission of the
Controller of Her Majesty's Stationery
Office. Crown Copyright Reserved.

Moulton
Edugate

Grazing land for cattle
SECOND E

HOLLAND OR SPALDING CO
M o u l t o n

SPALDING UNION & R.D.

MOULTON PH

48
13 541

MR ~~Mc~~ COTTON

22
11 644 name:
STANLEY Bros.
Dowdley

Providence House

19
13 156

LAWRENCE
WATFIELD
approx Bought 1998

23
17 992

24
19 4

9
8 532



PLAN NOT TO SCALE

9.77 Ha (24.14 Acres), Productive Arable Land (

*Fleet Fen
crop land*




PYGOTT & CRONE

Lindum House, 23 Northgate, Sleaford, NG34 7BX. Tel (01529) 414555 Fax (01529) 414620



SCALE	Not to scale	TITLE	Reproduced from the Ordnance Survey Map with the sanction of the Controller of H.M. Stationery Office
DATE	06.10.04	Productive Arable Land, Holbeach Fen, Lincolnshire	© Crown Copyright Reserved
REF	DS/WHB		

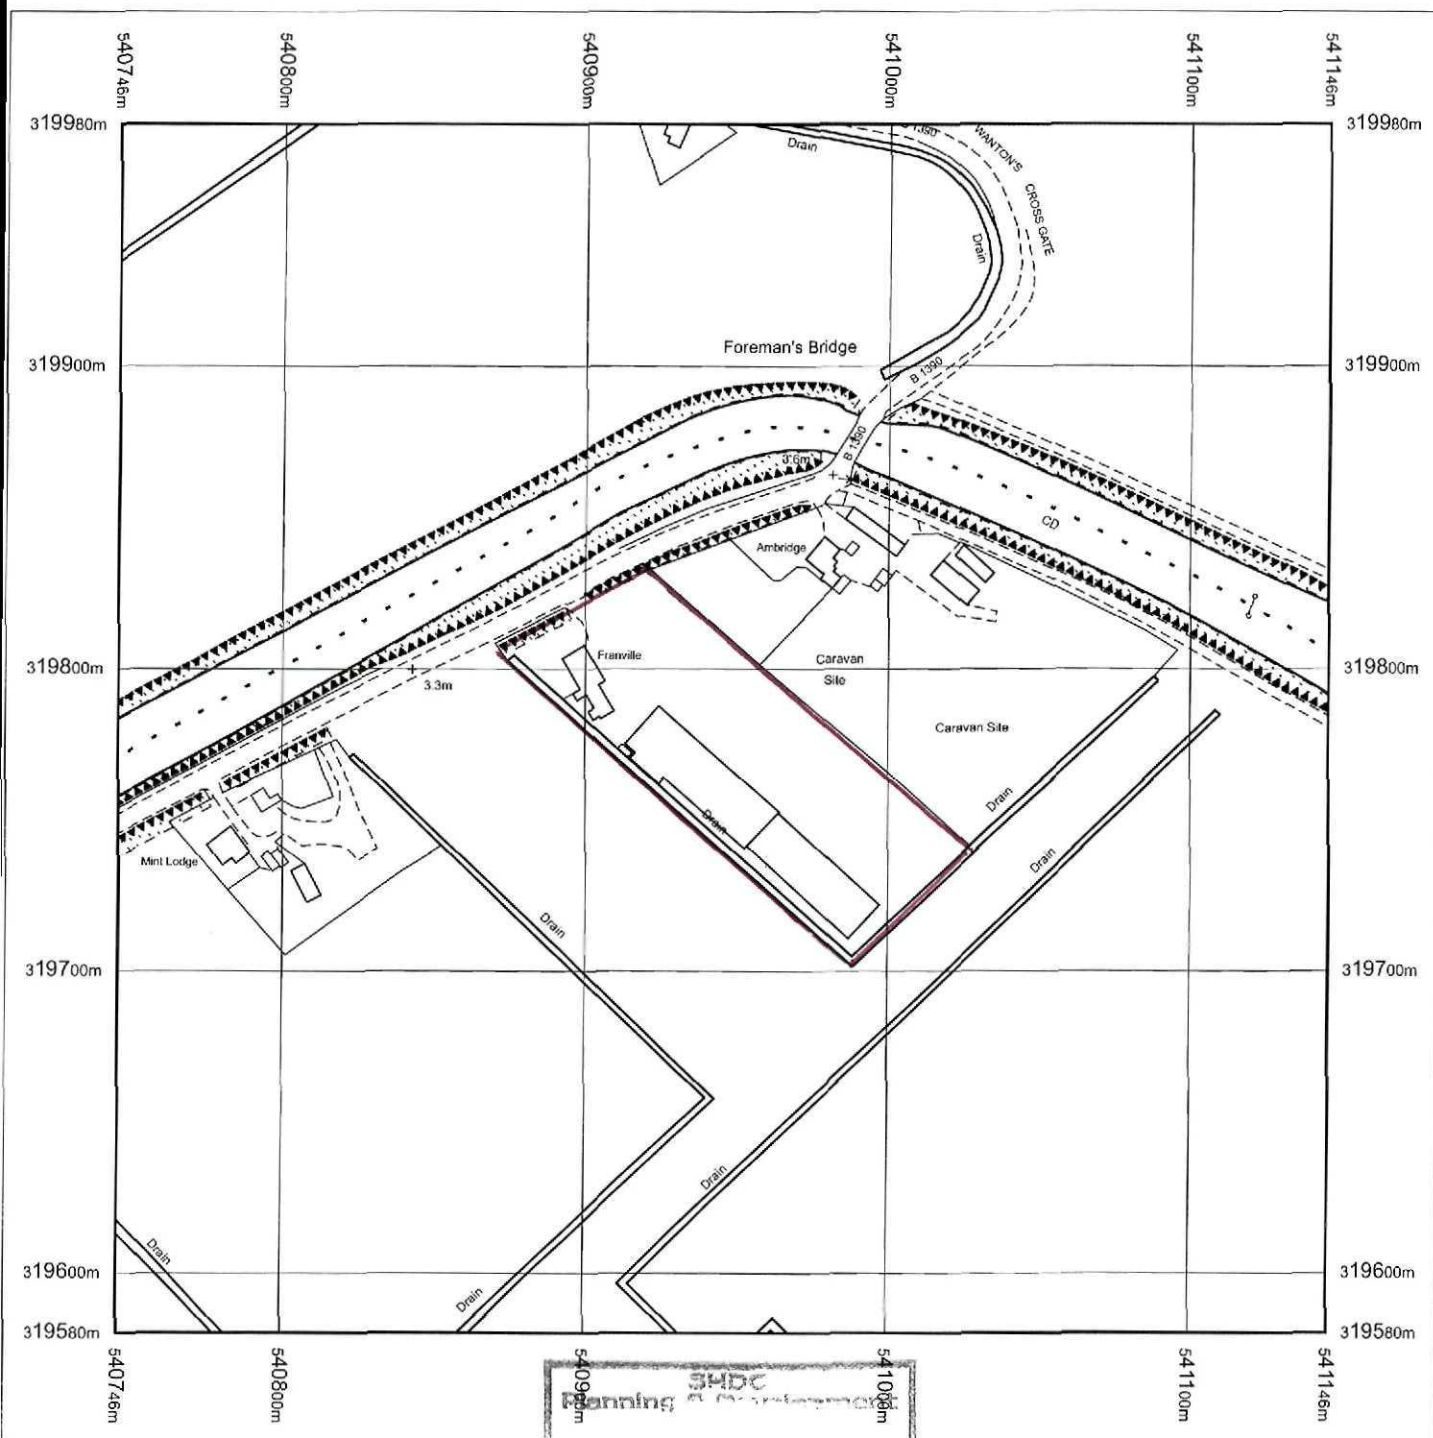


Produced 24.03.2010 from the Ordnance Survey National Geographic Database and incorporating surveyed revision available at this date. © Crown Copyright 2010.

Reproduction in whole or part is prohibited without the prior permission of Ordnance Survey.

Ordnance Survey, the OS Symbol and OS Sitemap are registered trademarks of Ordnance Survey, the national mapping agency of Great Britain.

The representation of a road, track or path is no evidence of a right of way.


The representation of features as lines is no evidence of a property boundary.

 

Scale 1:2500

Supplied by: **Bookmark Spalding Ltd**
Serial number: 00098000
Centre coordinates: 540945.75 319780.25

Further information can be found on the OS Sitemap Information leaflet or the Ordnance Survey web site:
www.ordnancesurvey.co.uk

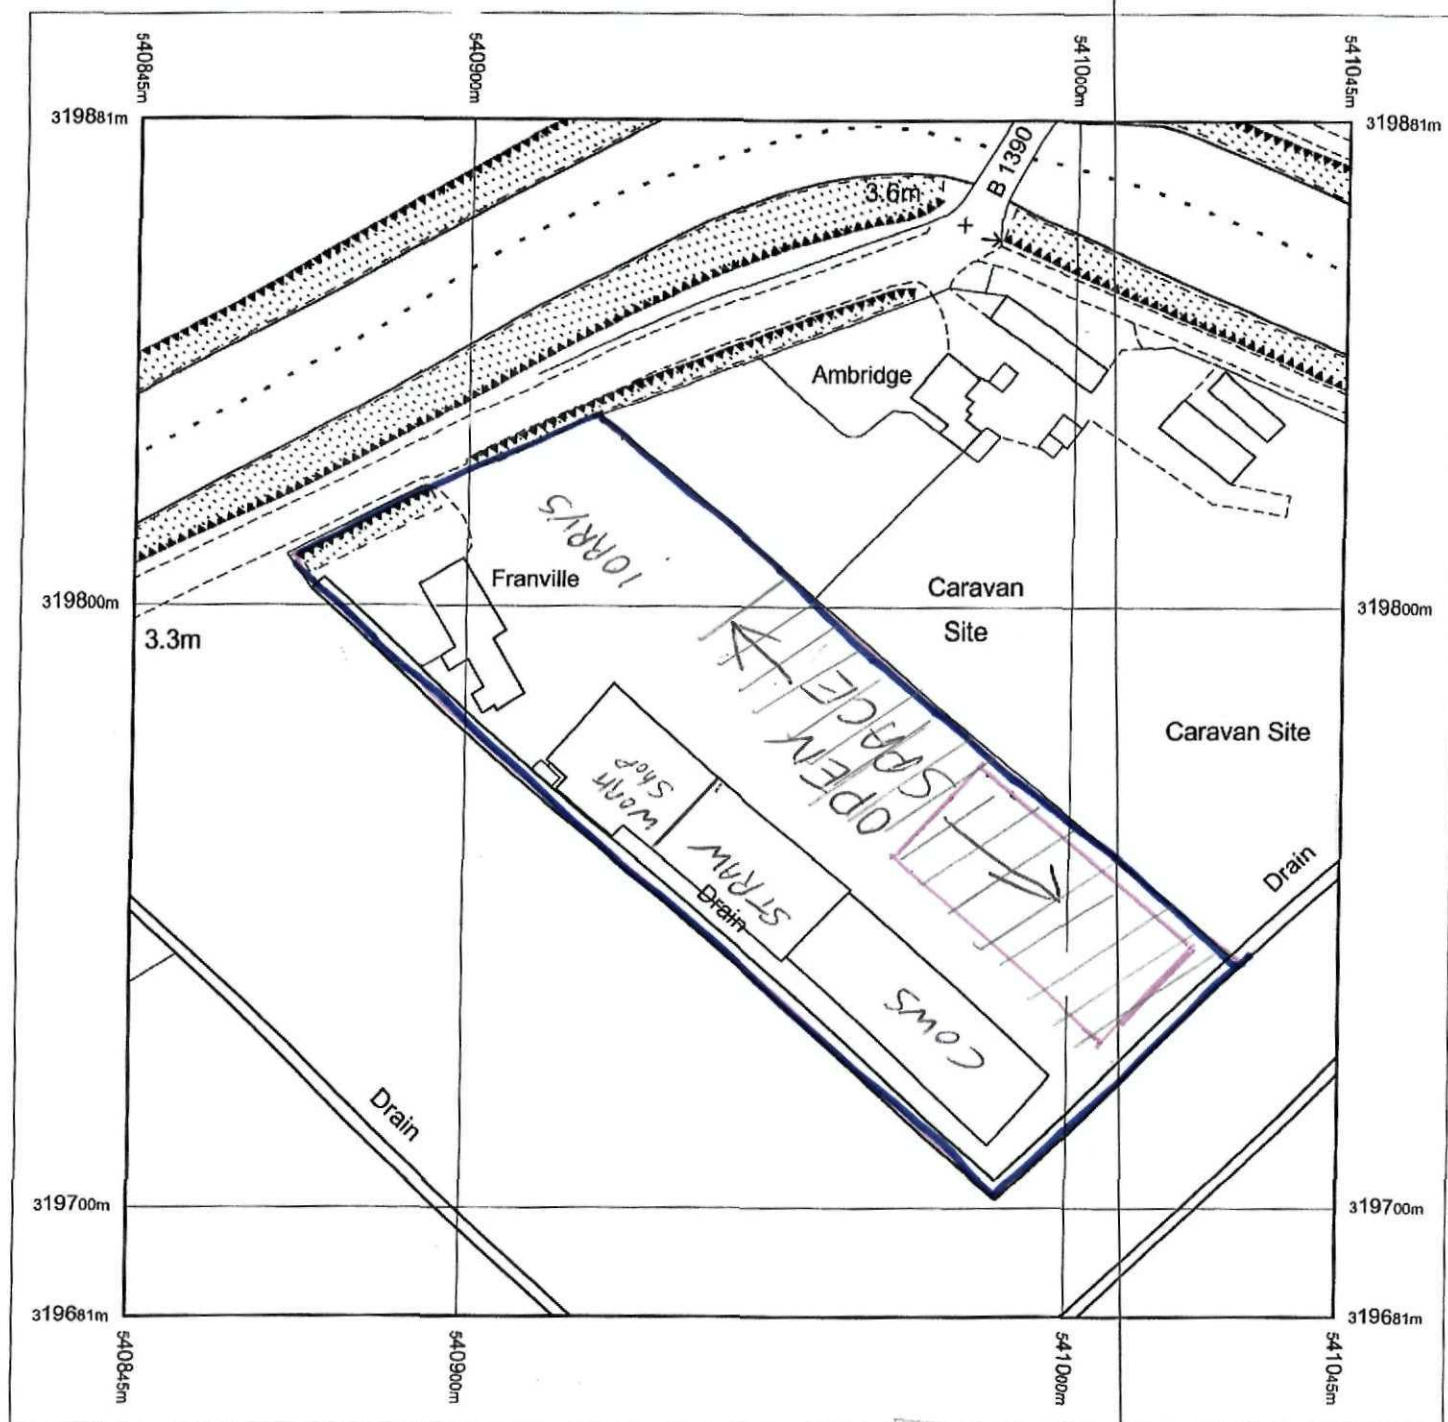

Produced 24.03.2010 from the Ordnance Survey National Geographic Database and incorporating surveyed revision available at this date. © Crown Copyright 2010.


Reproduction in whole or part is prohibited without the prior permission of Ordnance Survey.

Ordnance Survey, the OS Symbol and OS Sitemap are registered trademarks of Ordnance Survey, the national mapping agency of Great Britain.

The representation of a road, track or path is no evidence of a right of way.

The representation of features as lines is no evidence of a property boundary.


Part or all of this OS Sitemap is enlarged from mapping produced at one or more of the following scales: 1:1250, 1:2500, 1:10000.

 


Scale 1:1250


Supplied by: **Bookmark Spalding Ltd**
Serial number: 00098100
Centre coordinates: 540945 319781.25

Further information can be found on the OS Sitemap Information leaflet or the Ordnance Survey web site:
www.ordnancesurvey.co.uk

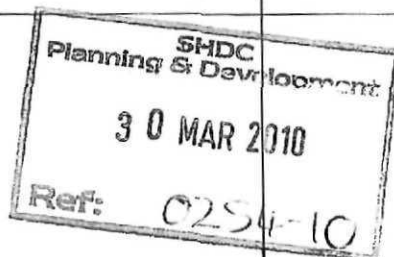


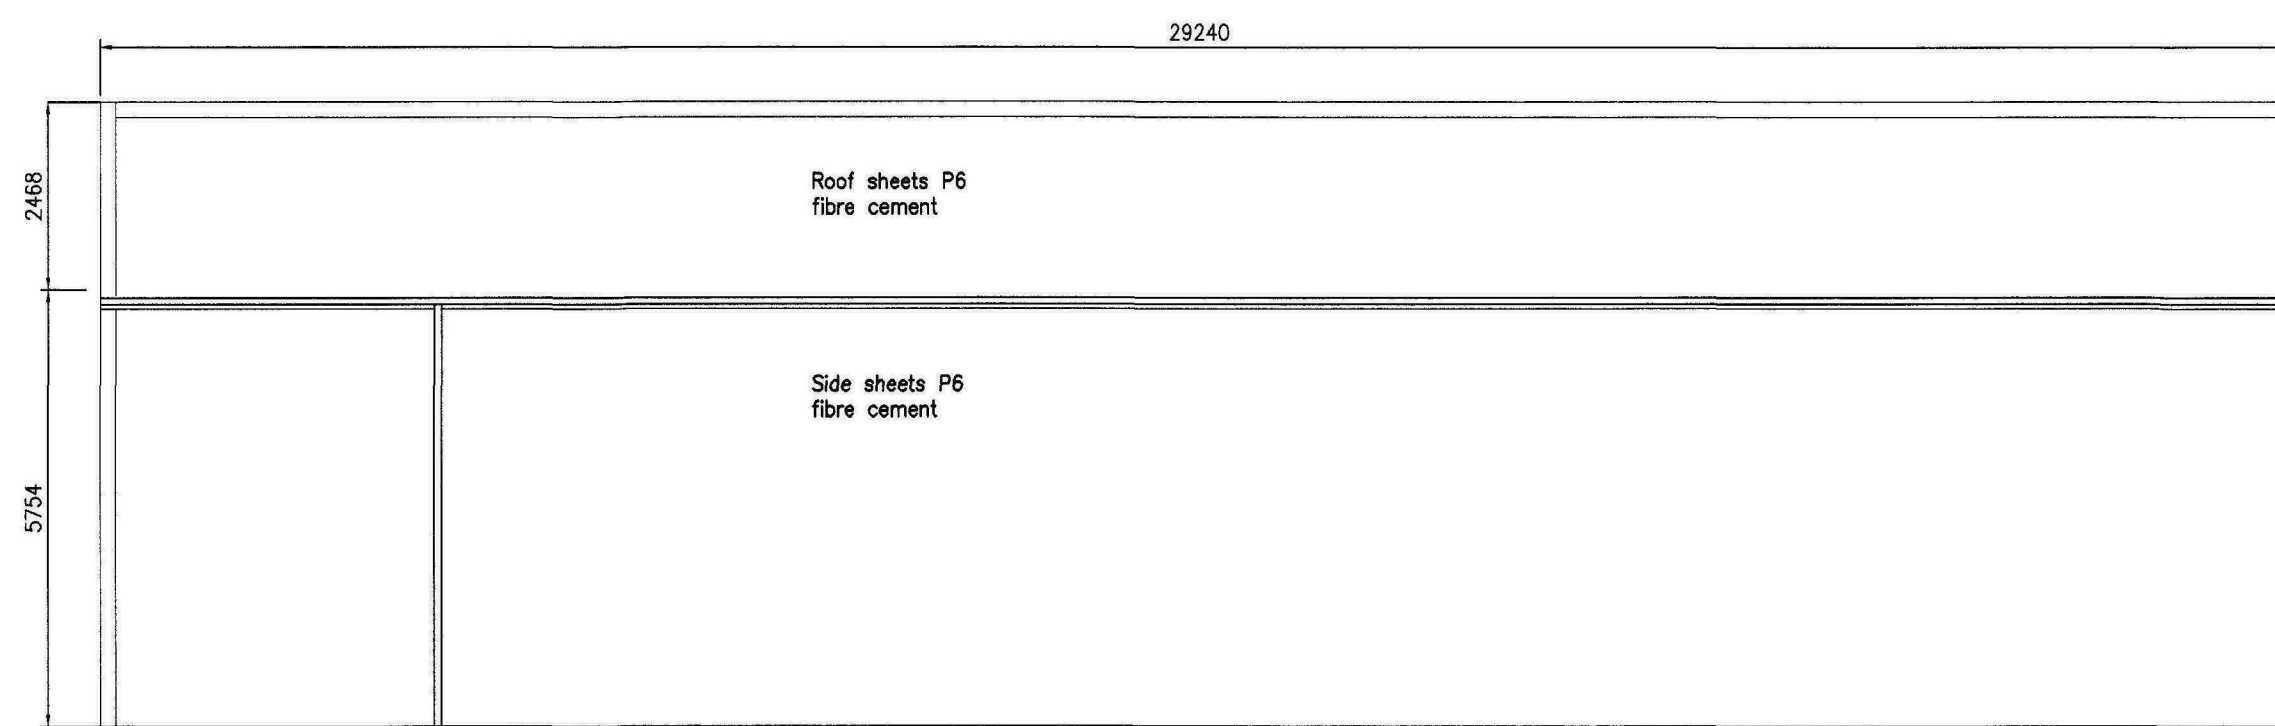


SIDE ELEVATION

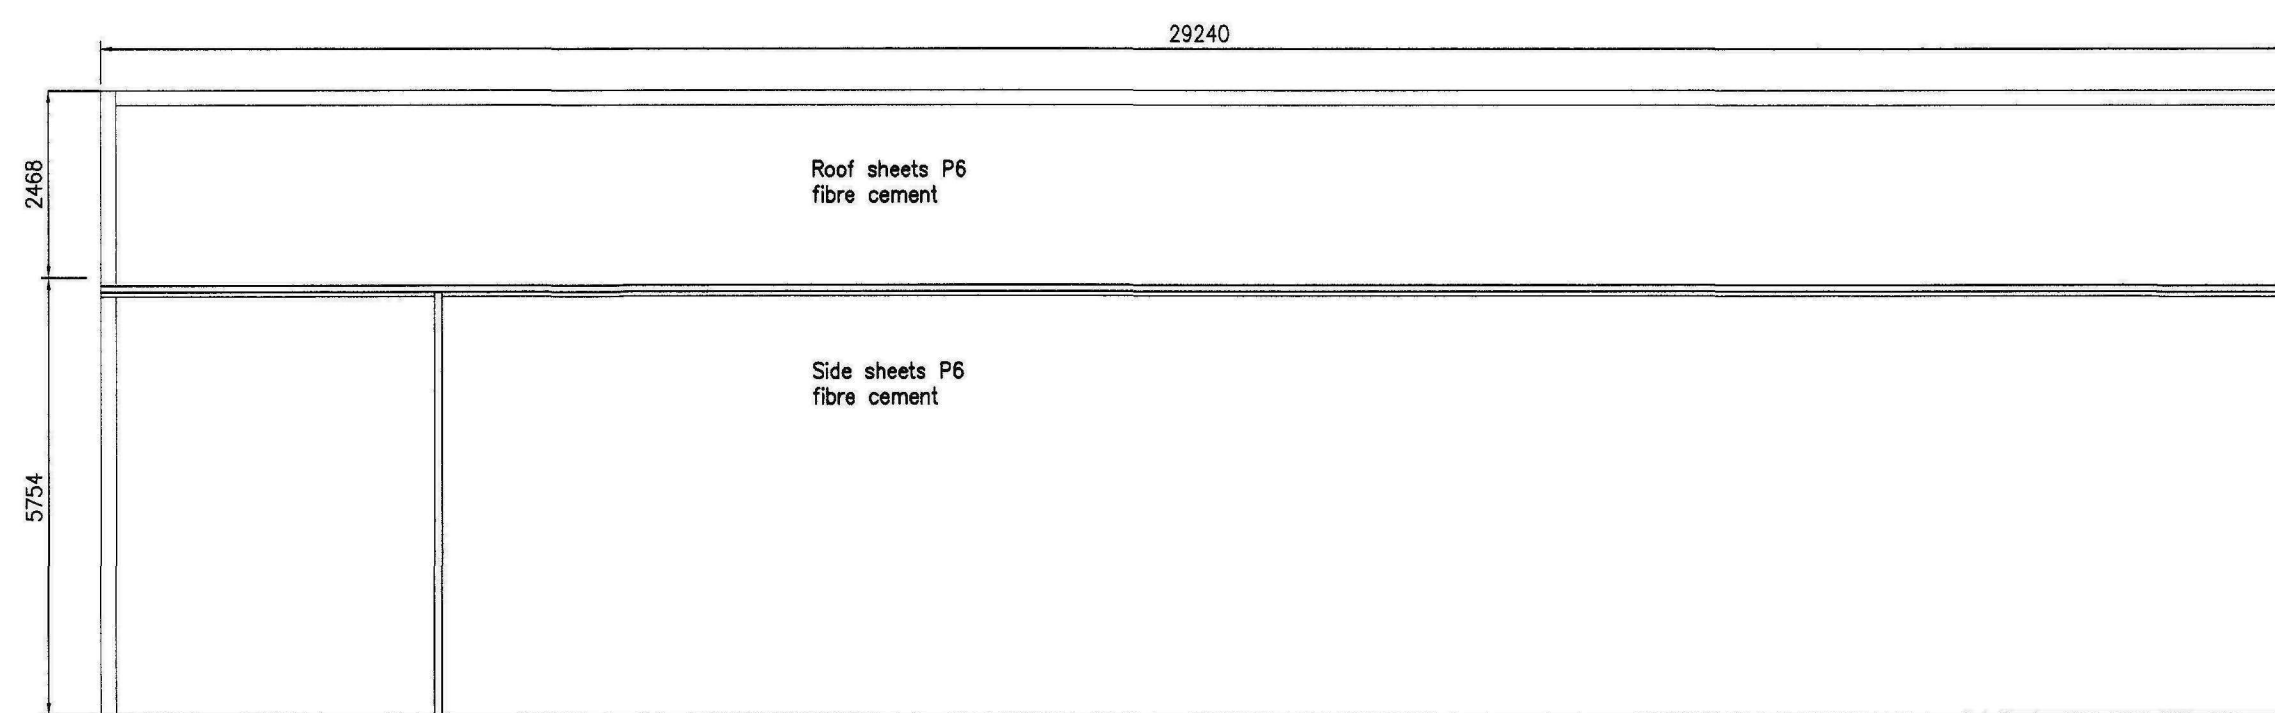


SIDE ELEVATION

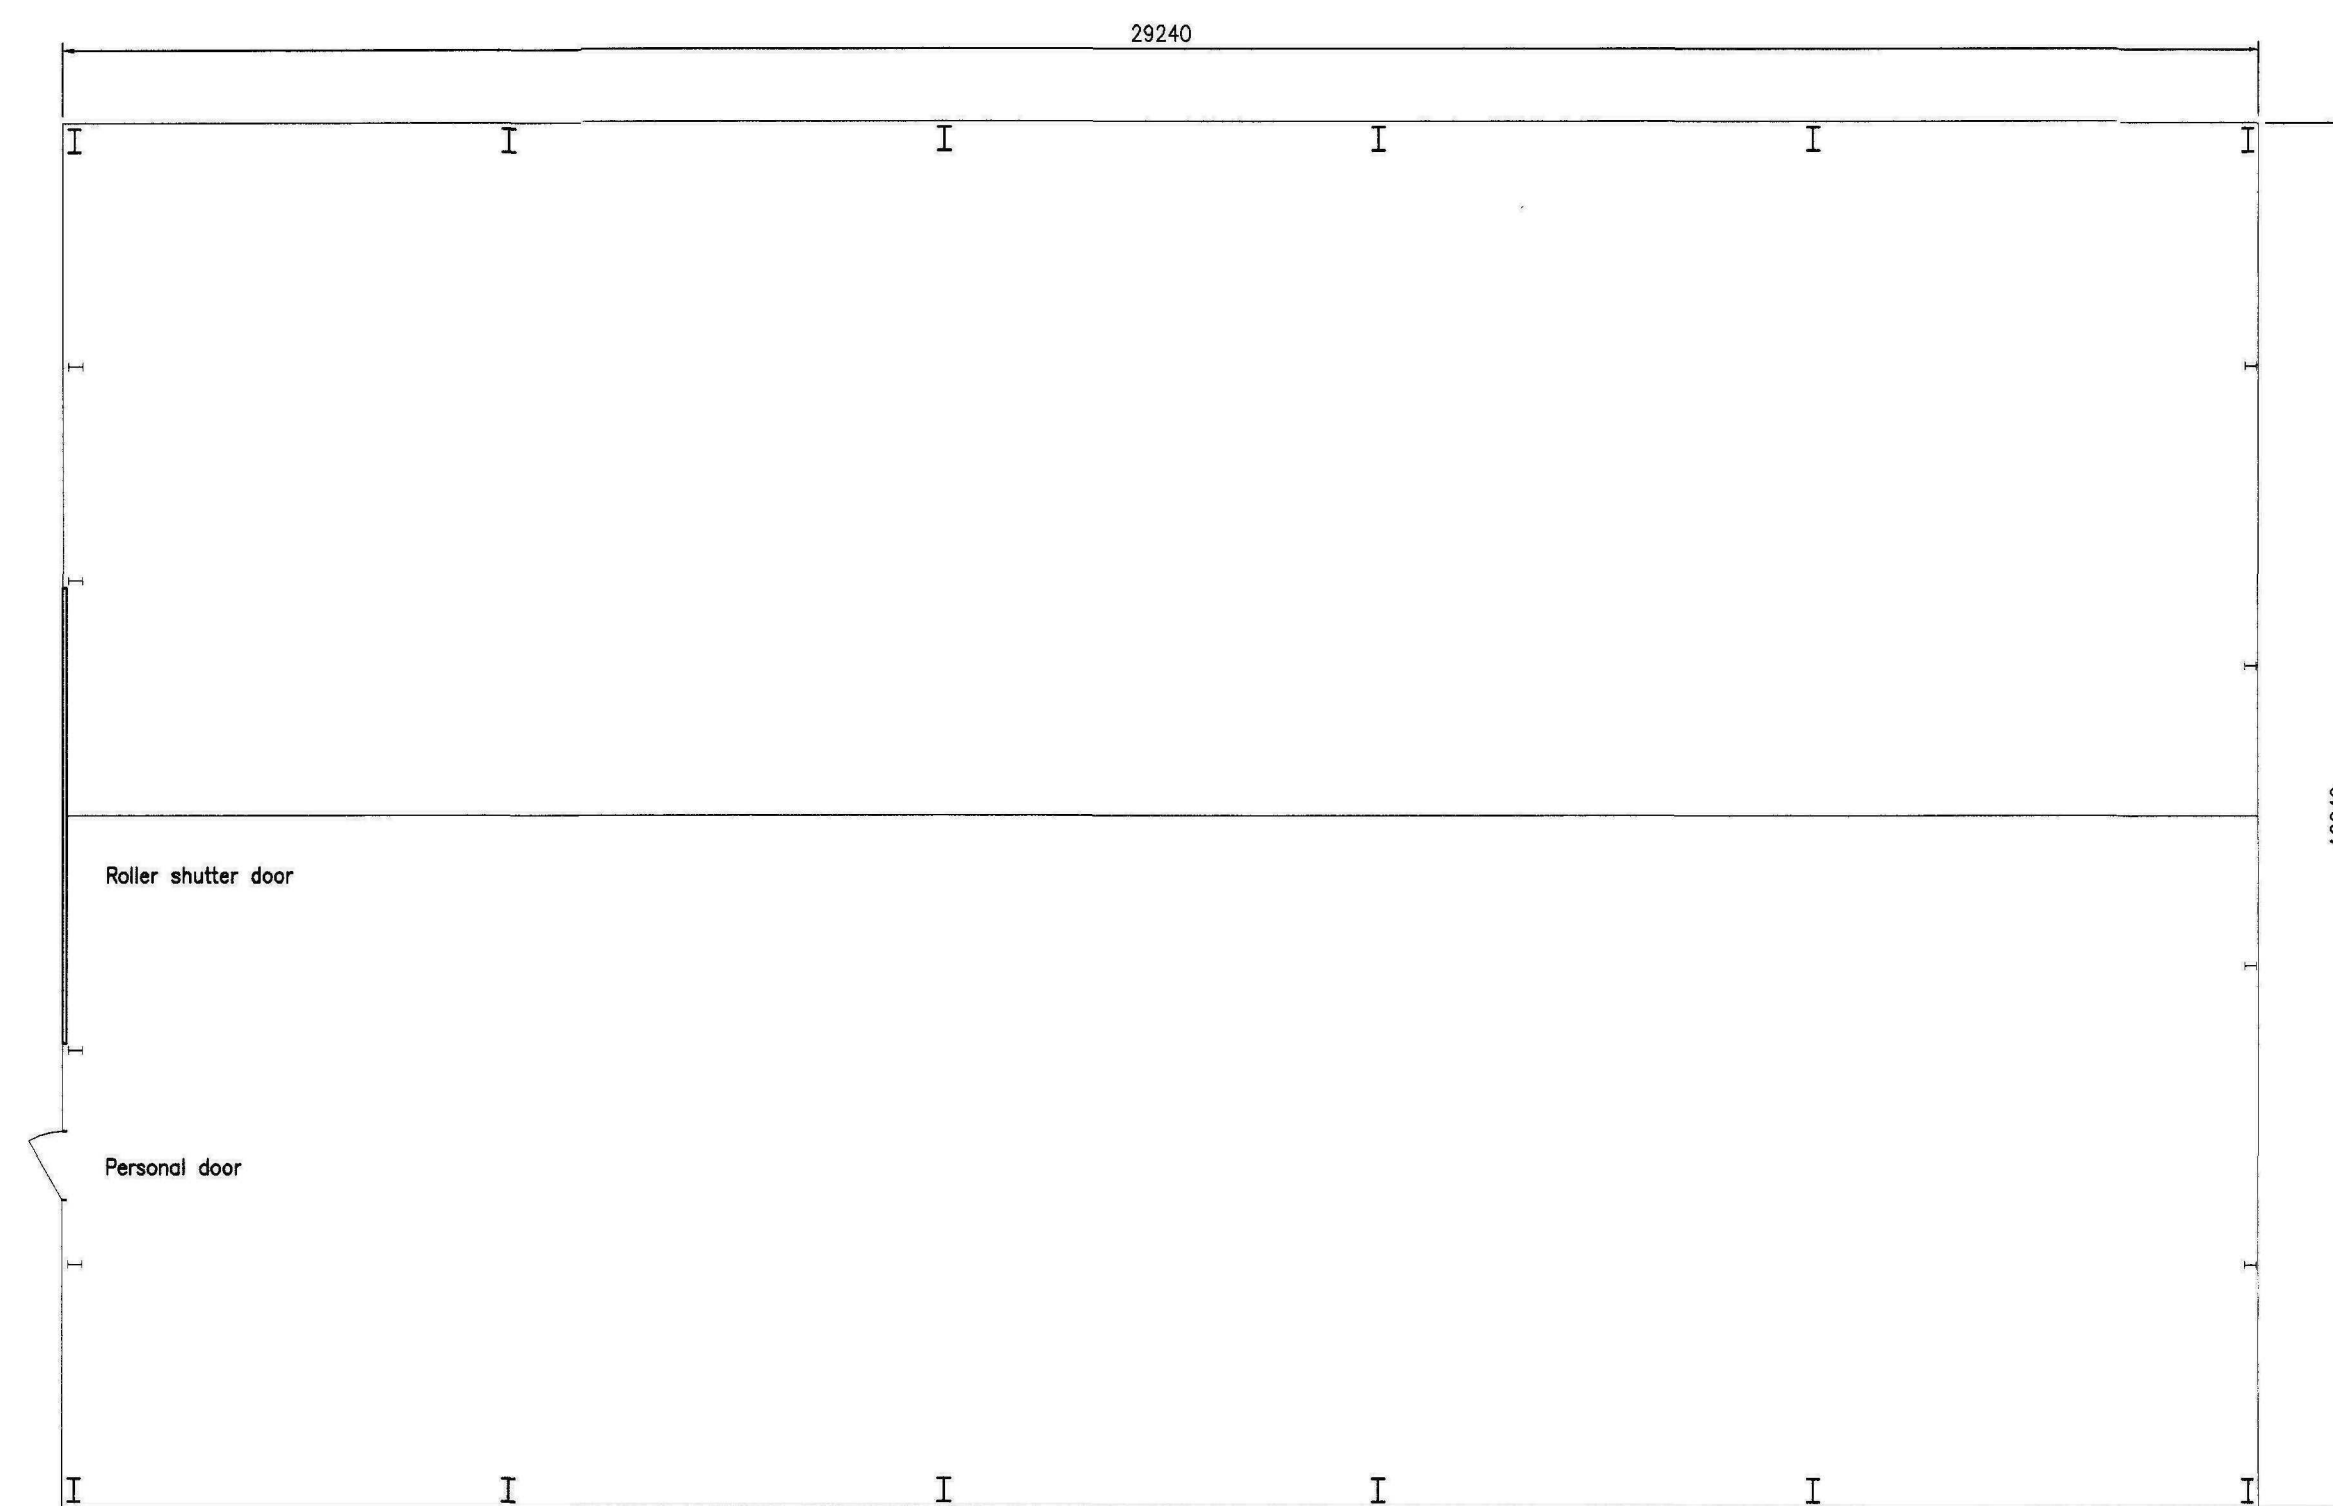

PLAN VIEW

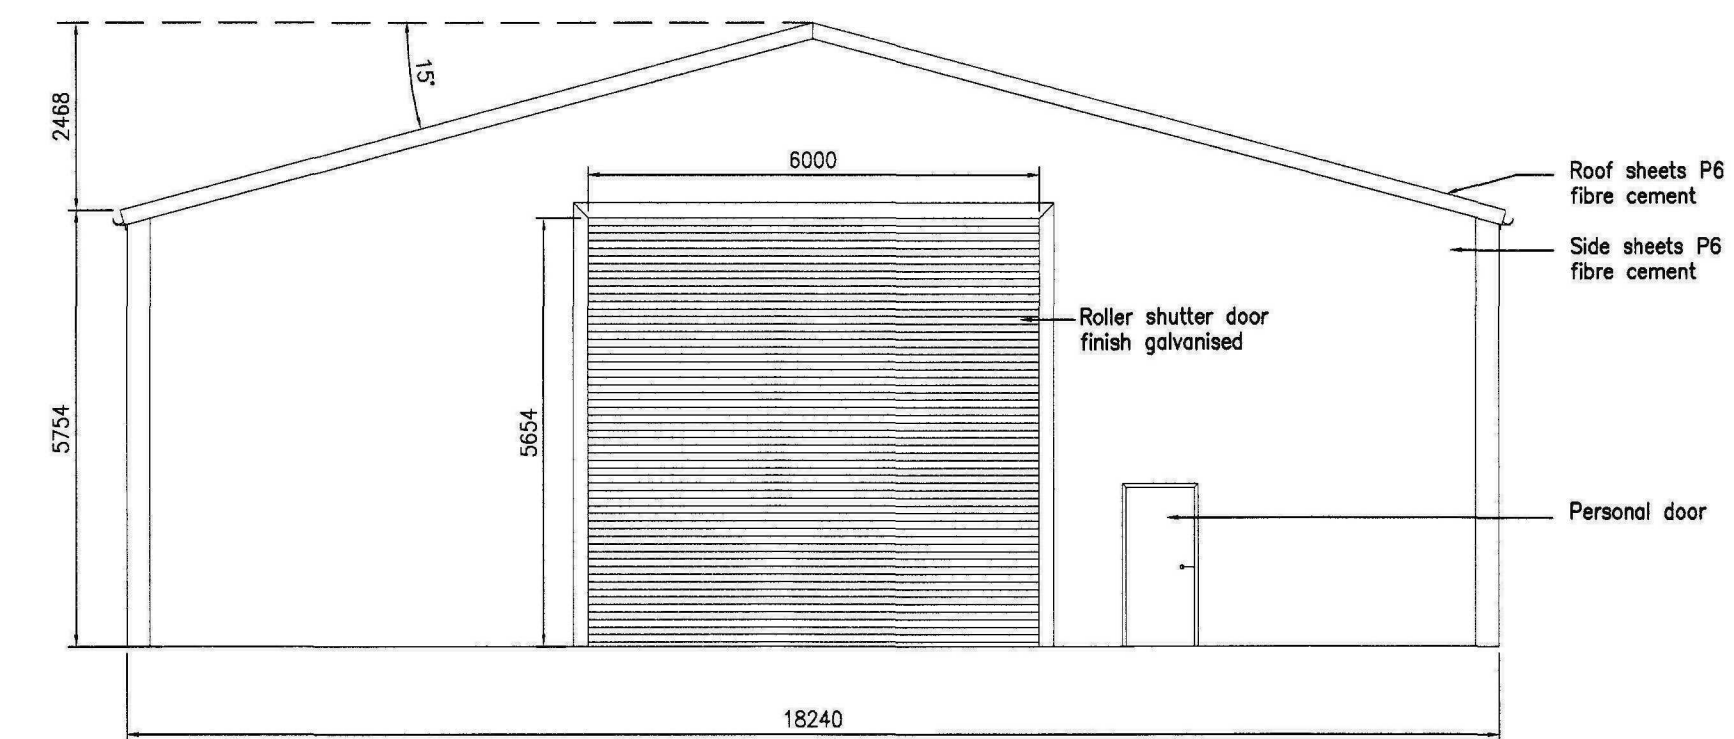

FRONT ELEVATION

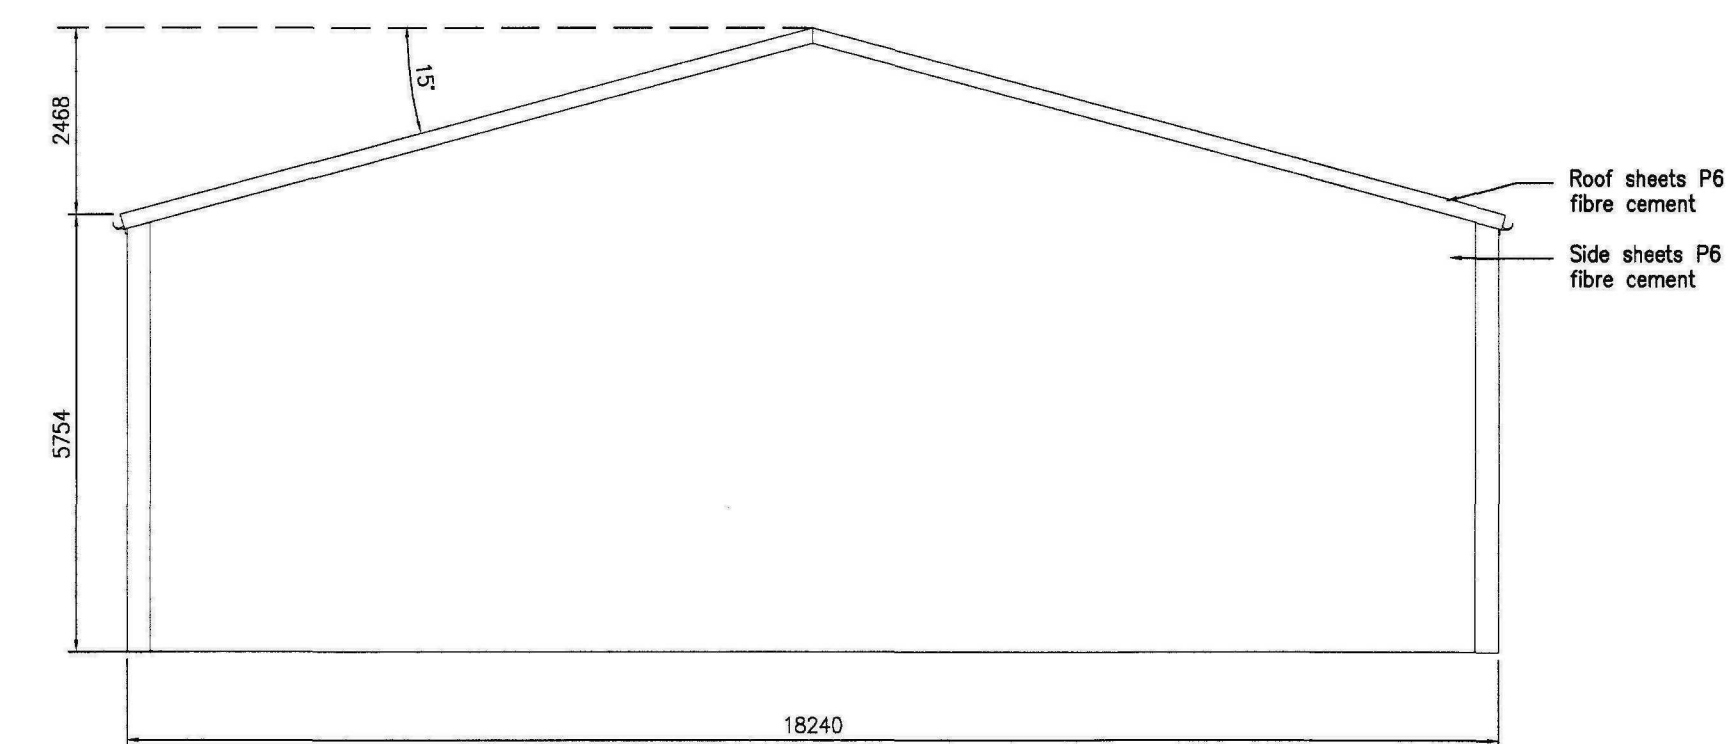

BACK ELEVATION

Revisions		

Steel Fabrication
Specialists in:
STEEL FABRICATION
 Unit 2, Station Street, Holbeach, Lincs. PE12 7LF
 Telephone 01406 426704 Fax: 01406 422899

Client
 T.W.R (HAULAGE) LTD

Project
 PROPOSED NEW
 AGRICULTURAL BUILDING
 SUTTON RD

SUTTON ST JAMES

Drawing Title
 LAYOUT PLANS ELEVATIONS

Scale
 1/100

Date
 MARCH 2010

Drawing No.
 PW2010/1

