





SITE LAYOUT PLAN
1/ 500

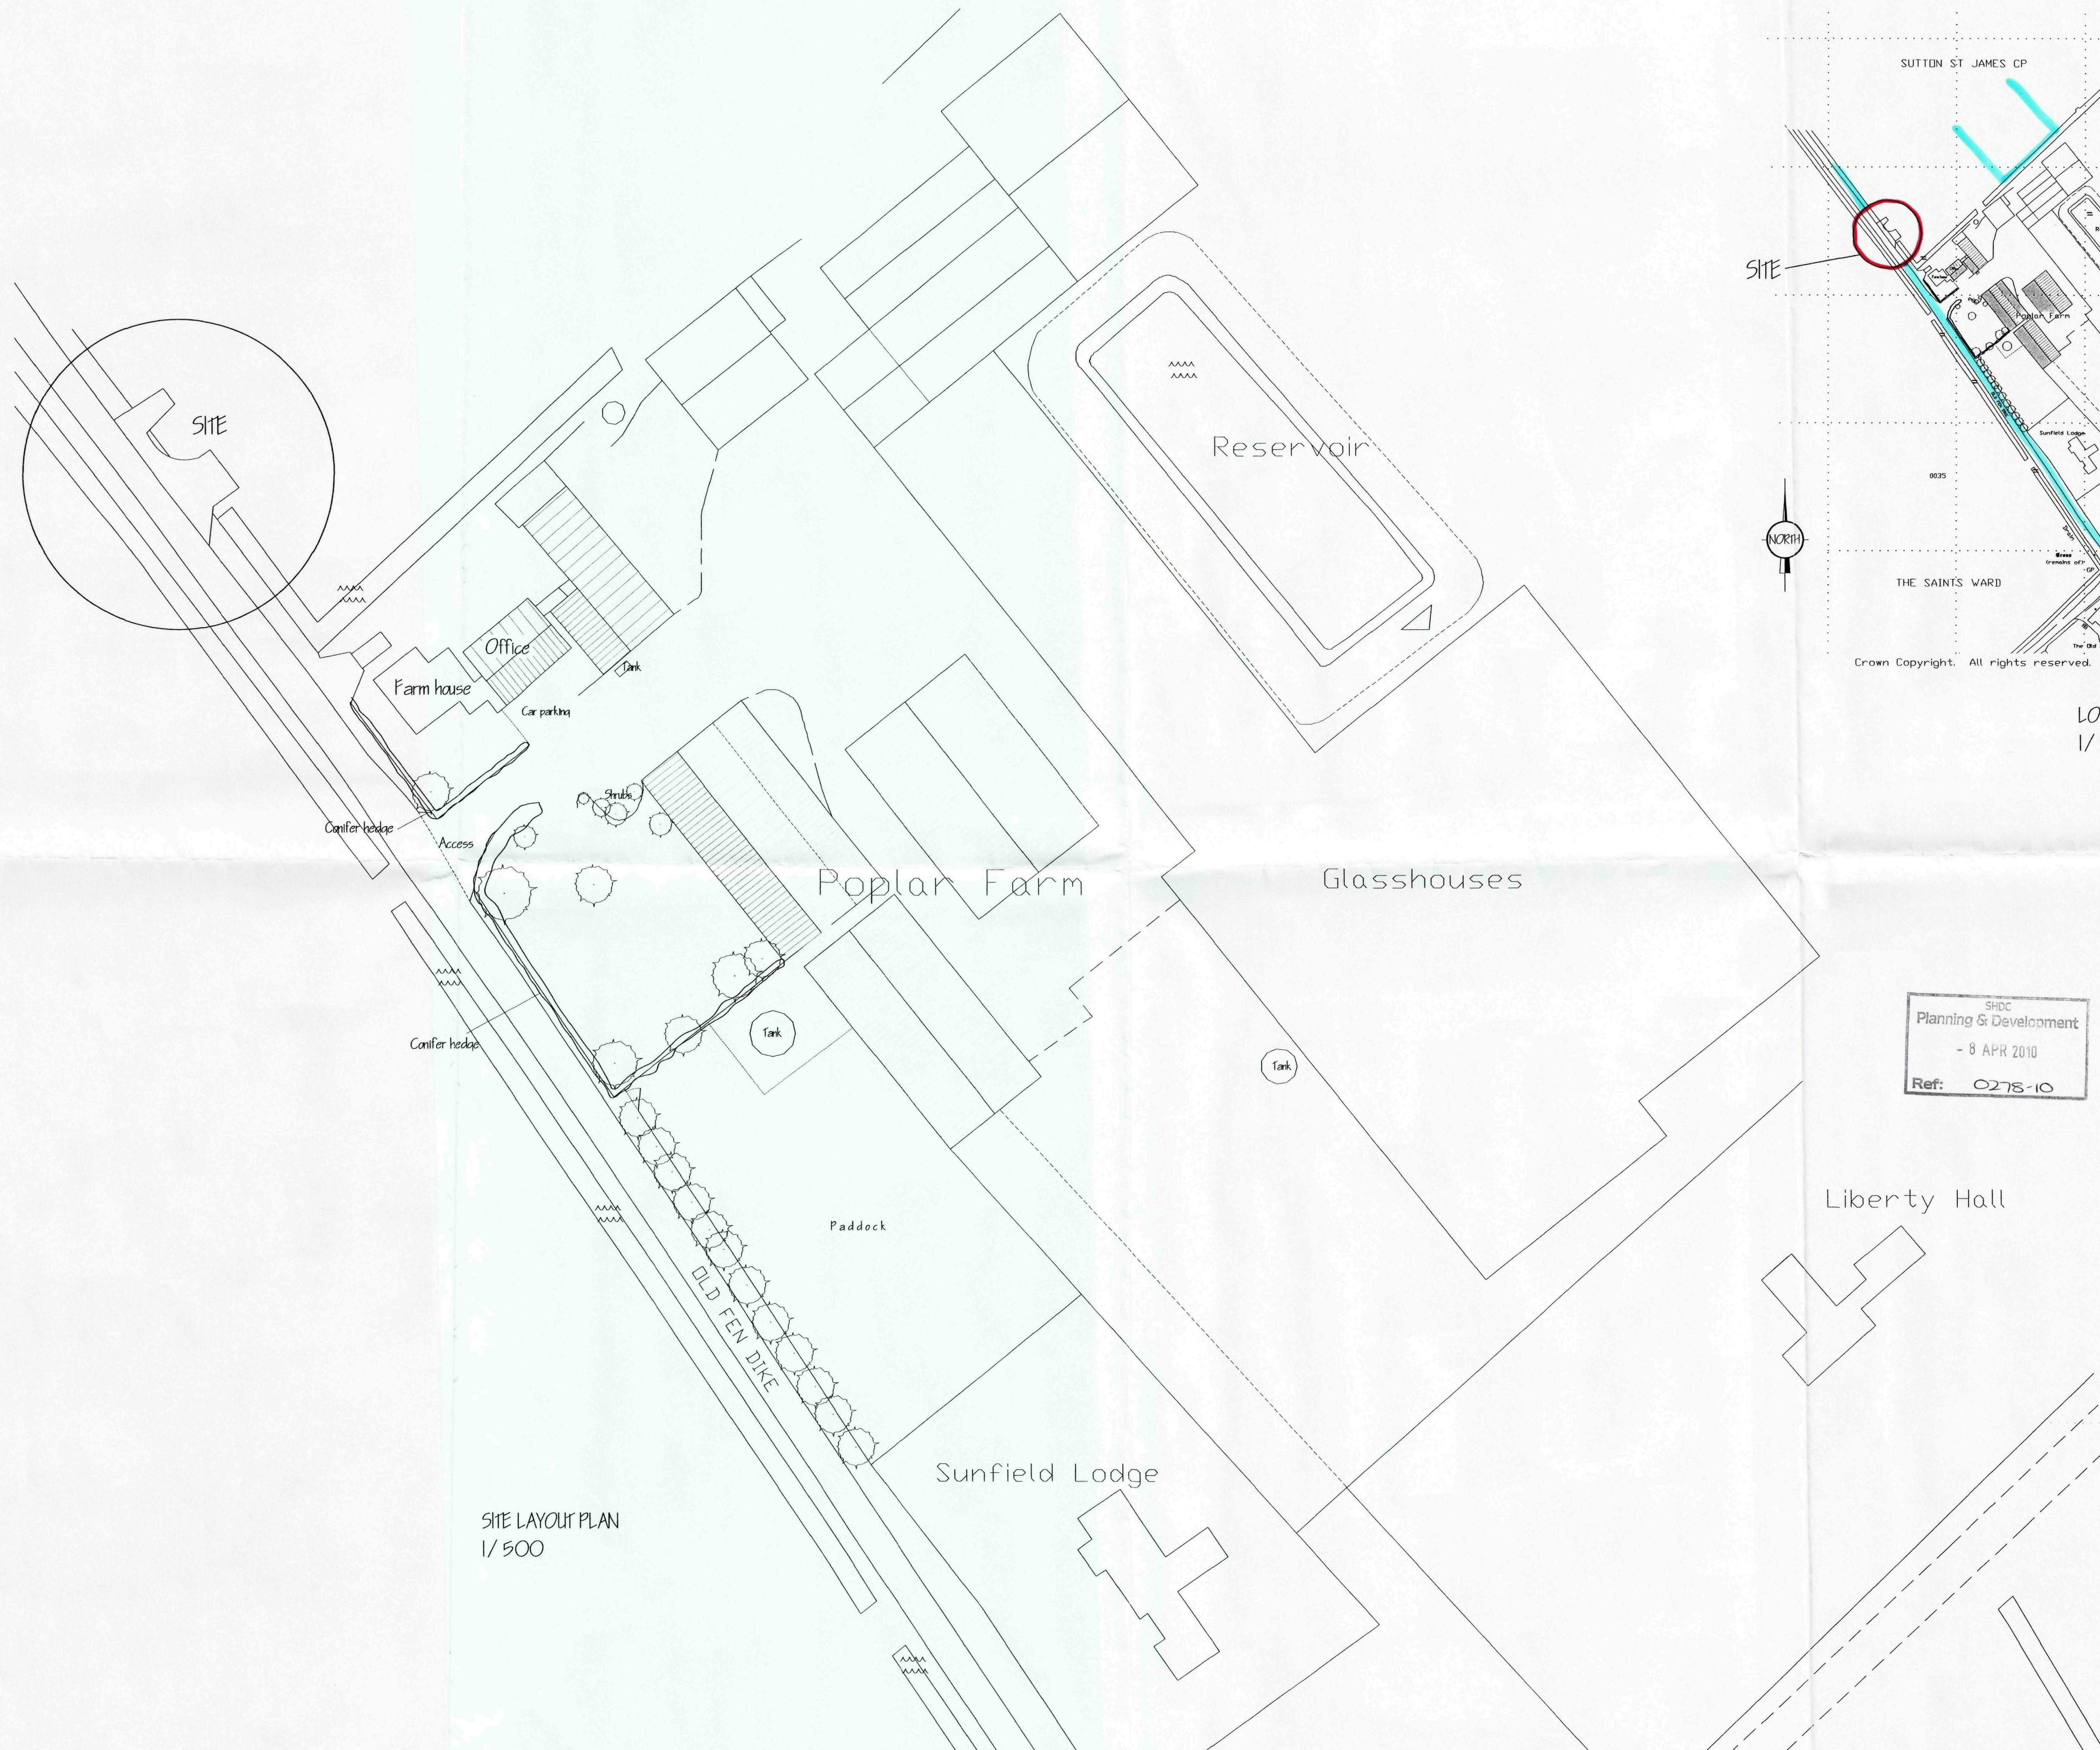


LOCATION PLAN
1/ 2500

SHDC
Planning & Development
- 8 APR 2010
Ref: 0278-10


ref	revision	date
G. R. MERCHANT LTD. I. ENG AMICE FW ARCHITECTURAL, STRUCTURAL AND LAND DRAINAGE CONSULTANTS 4 Wrights Mews 12A Park Road, Holbeach, Spalding, Lincs. PE12 7EE Tel: 01408 490800 Fax: 01408 425744 E-Mail: gr.merchant@btconnect.com		
Project VEHICULAR ACCESS TO OLD FEN DIKE ROAD, POPLAR FARM, OLD FEN DIKE ROAD, SUTTON ST JAMES, SPALDING, LINC'S. PE12 0ND.		
Client F. C. & M. ELLIS.		
Drawing LOCATION & SITE PLANS.		
Job Ref: 2089-10.	Drawing No. 01.	
Date MARCH 2010.	Drawn GRM.	
Scales AS INDICATED.		
DO NOT SCALE FROM THIS DRAWING <small>This drawing is copyright and may not be altered, copied, reproduced or used for any other purpose other than that for which it is issued. The General Contractor is to check all dimensions on site and report any discrepancies to the Architect. All details shown on this drawing including foundations are based upon typical site conditions related to the area. No responsibility can be accepted for abnormal conditions which may be discovered during construction unless reported to the Architect as that design amendments may be considered. Site and surveys are recommended in respect of foundations to establish specific site conditions before foundation work is undertaken. The drawing is based on the amount of information contained and does not purport to contain a full specification of the works. It is issued for the purpose of obtaining Planning / Building Regulation approval. The drawing must not be used as a contract document. The work will not be supervised or inspected on site by G.R.M. or any representative thereof. It is the client's responsibility to ensure that the work is carried out in accordance with the specifications and standards of materials, workmanship, and standards of construction and materials to be used unless otherwise stated and all components and materials etc. to be used must be tested and approved by the relevant authorities. The Employer / Client shall ensure that the selected contractor is competent with and adopts all measures necessary to achieve compliance with Health and Safety legislation for building sites and work places. The Employer / Client is advised that should the works need to comply with the Construction Design and Management Regulations an independent Planning Department will be required. The works shall comply with all relevant planning and building regulations. Work that may not specifically be shown but may be reasonably inferred as necessary to carry out the work shall be deemed to be included. It is the client's responsibility to be aware of the Party Wall etc. Act 1996 when building in close proximity to adjoining neighbour boundaries.</small>		

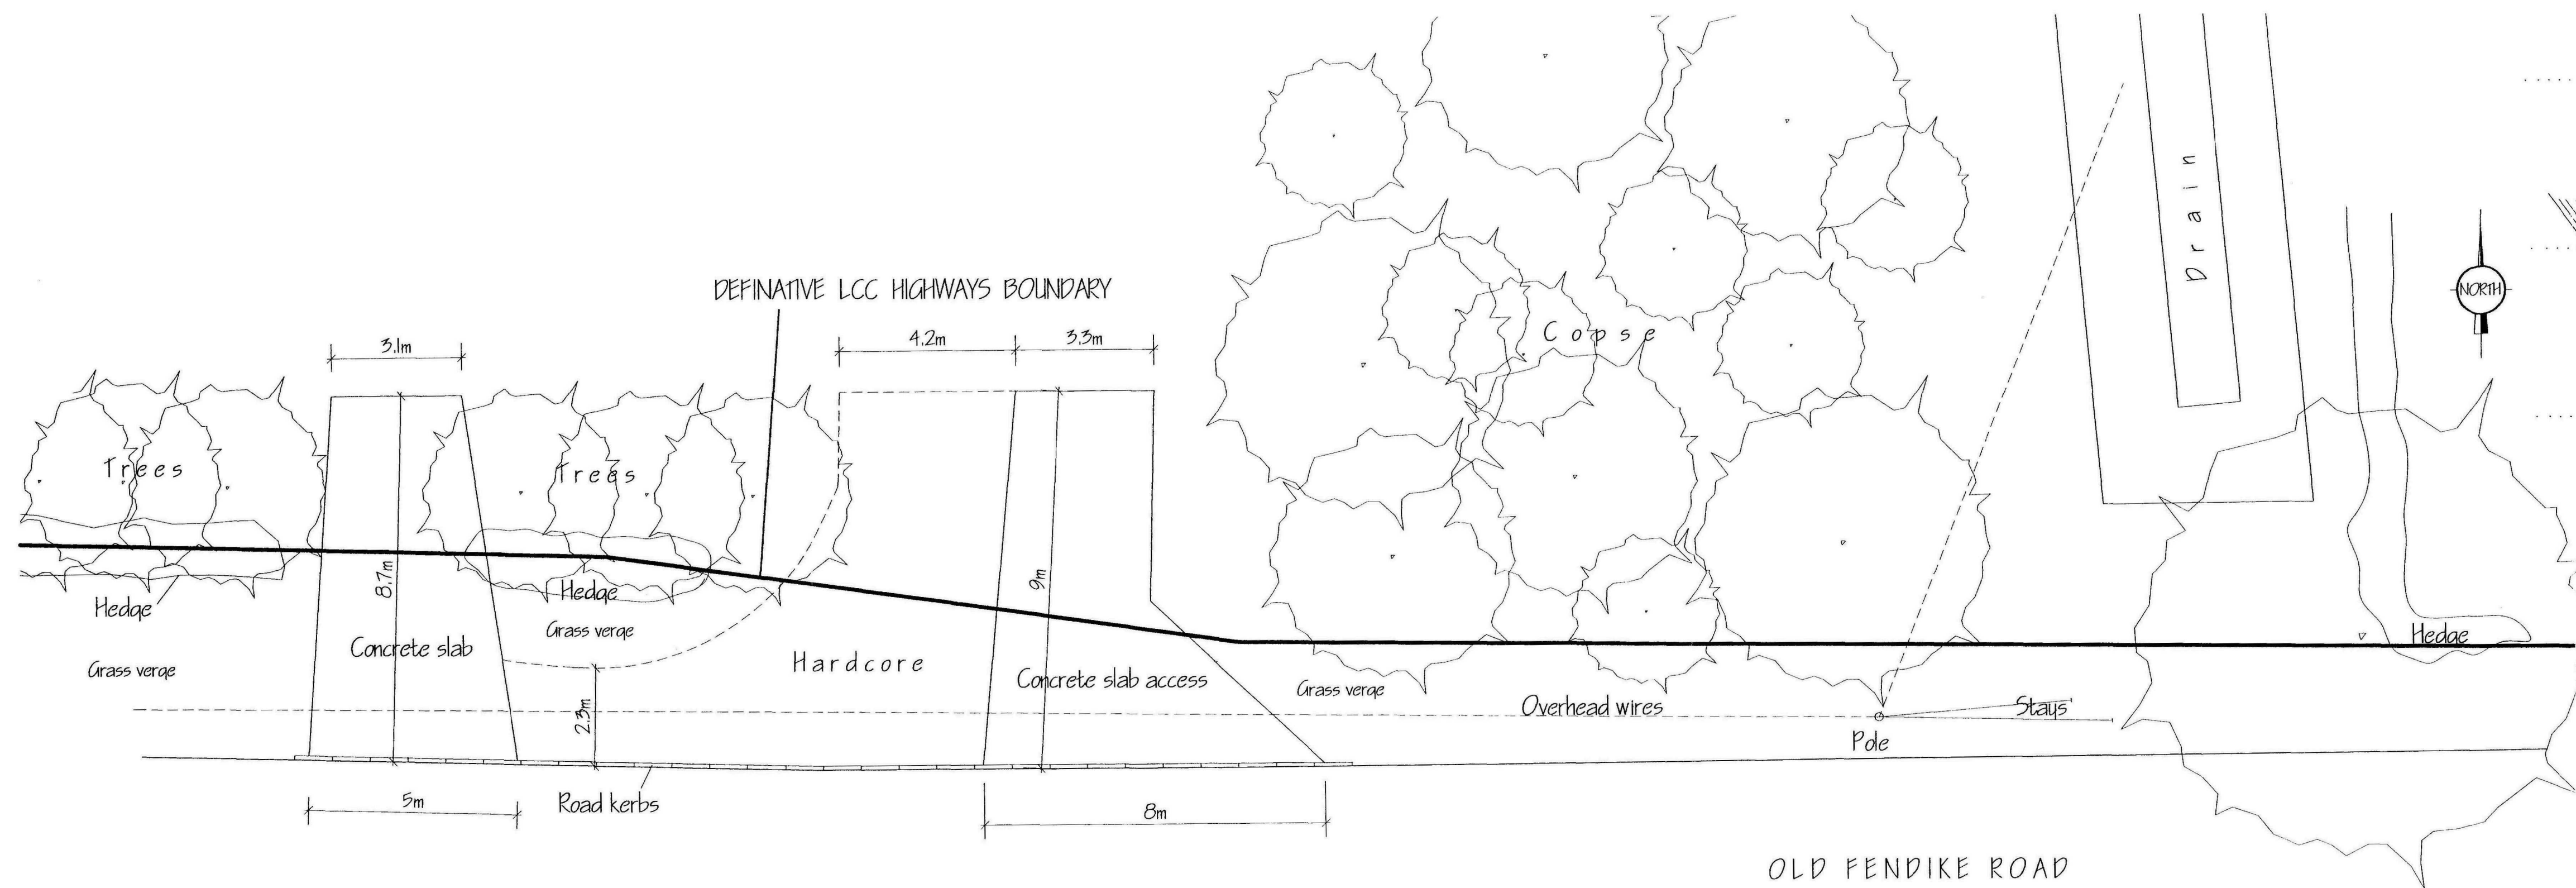

SITE LAYOUT PLAN - EXISTING.

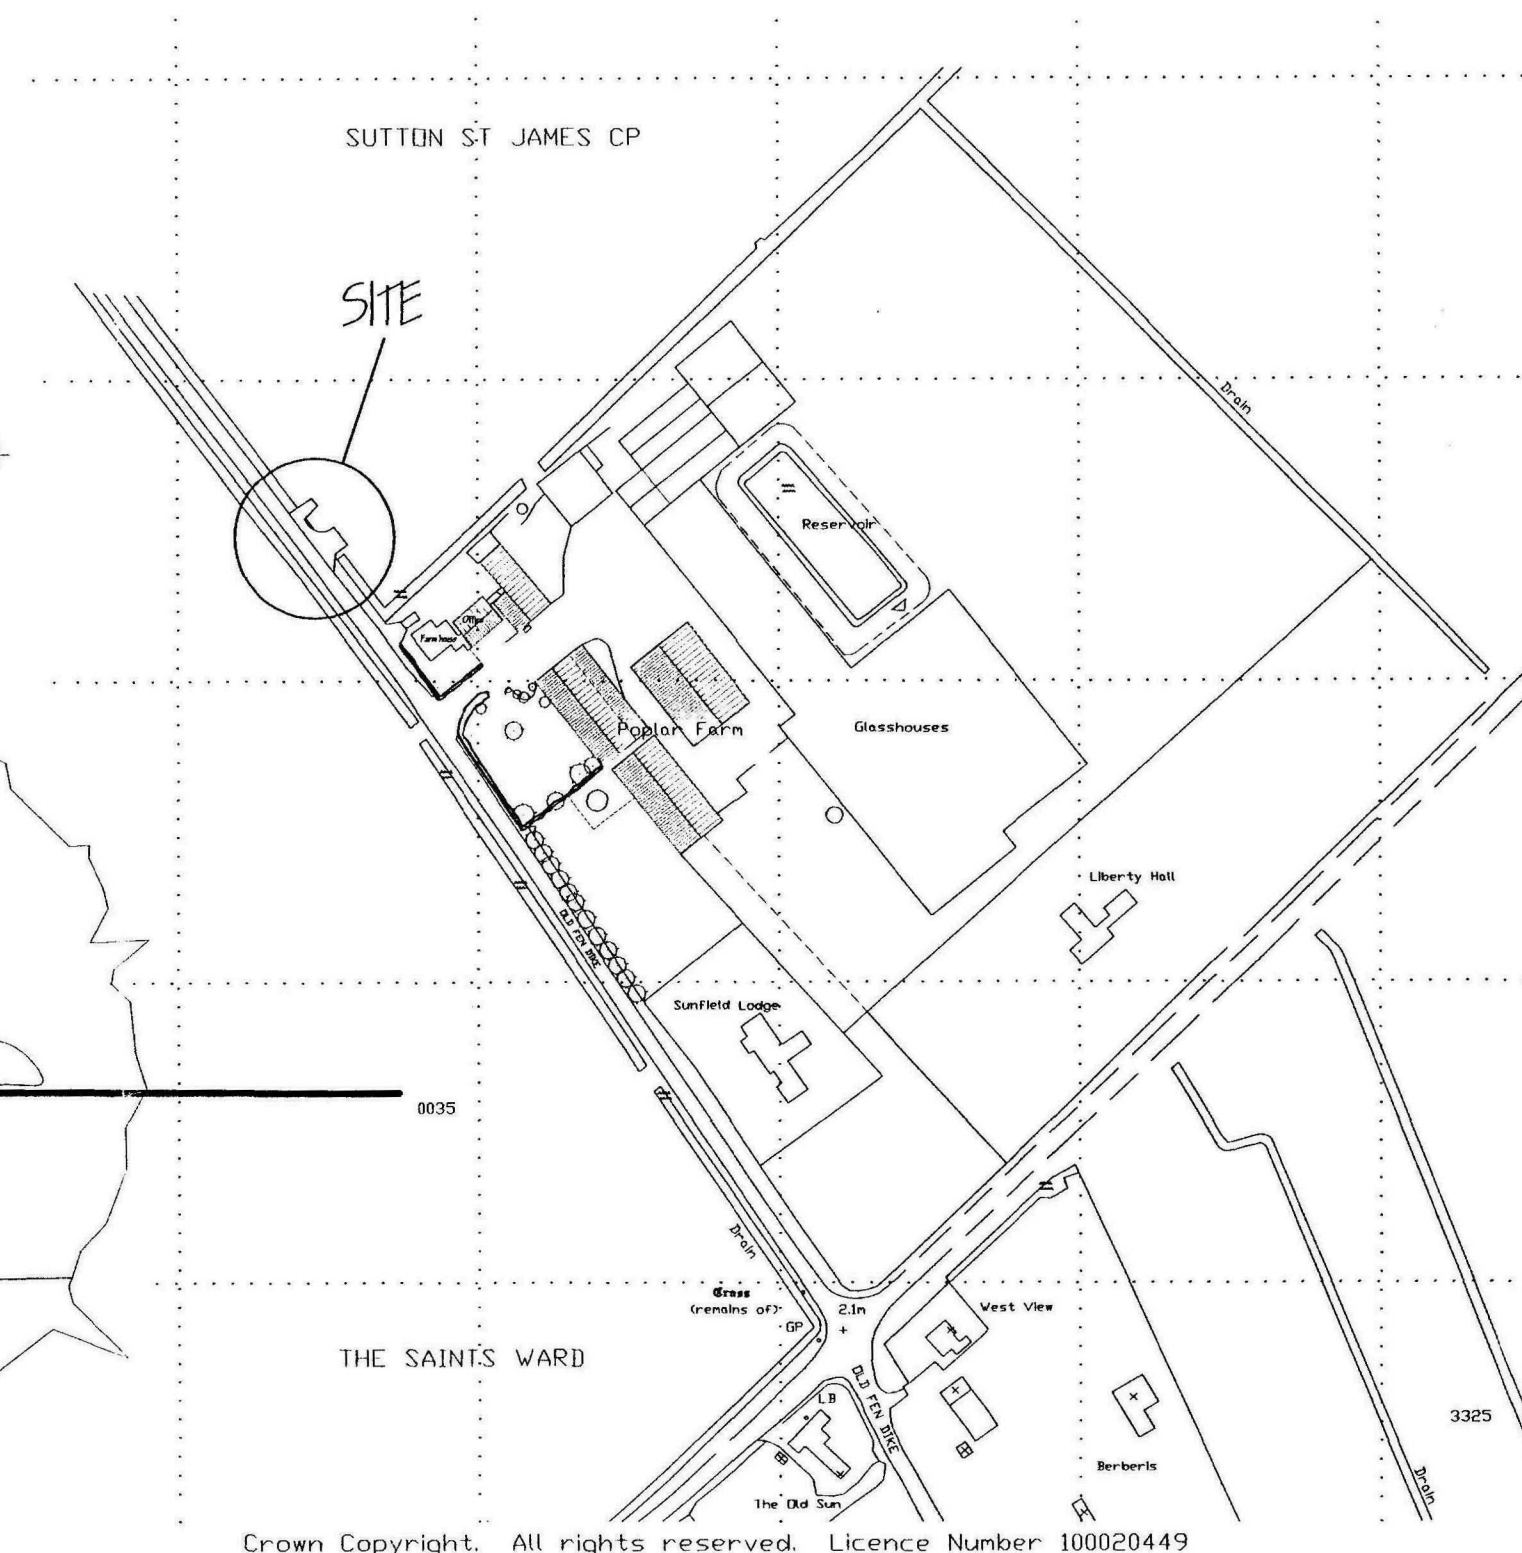

LOCATION PLAN
1/2500

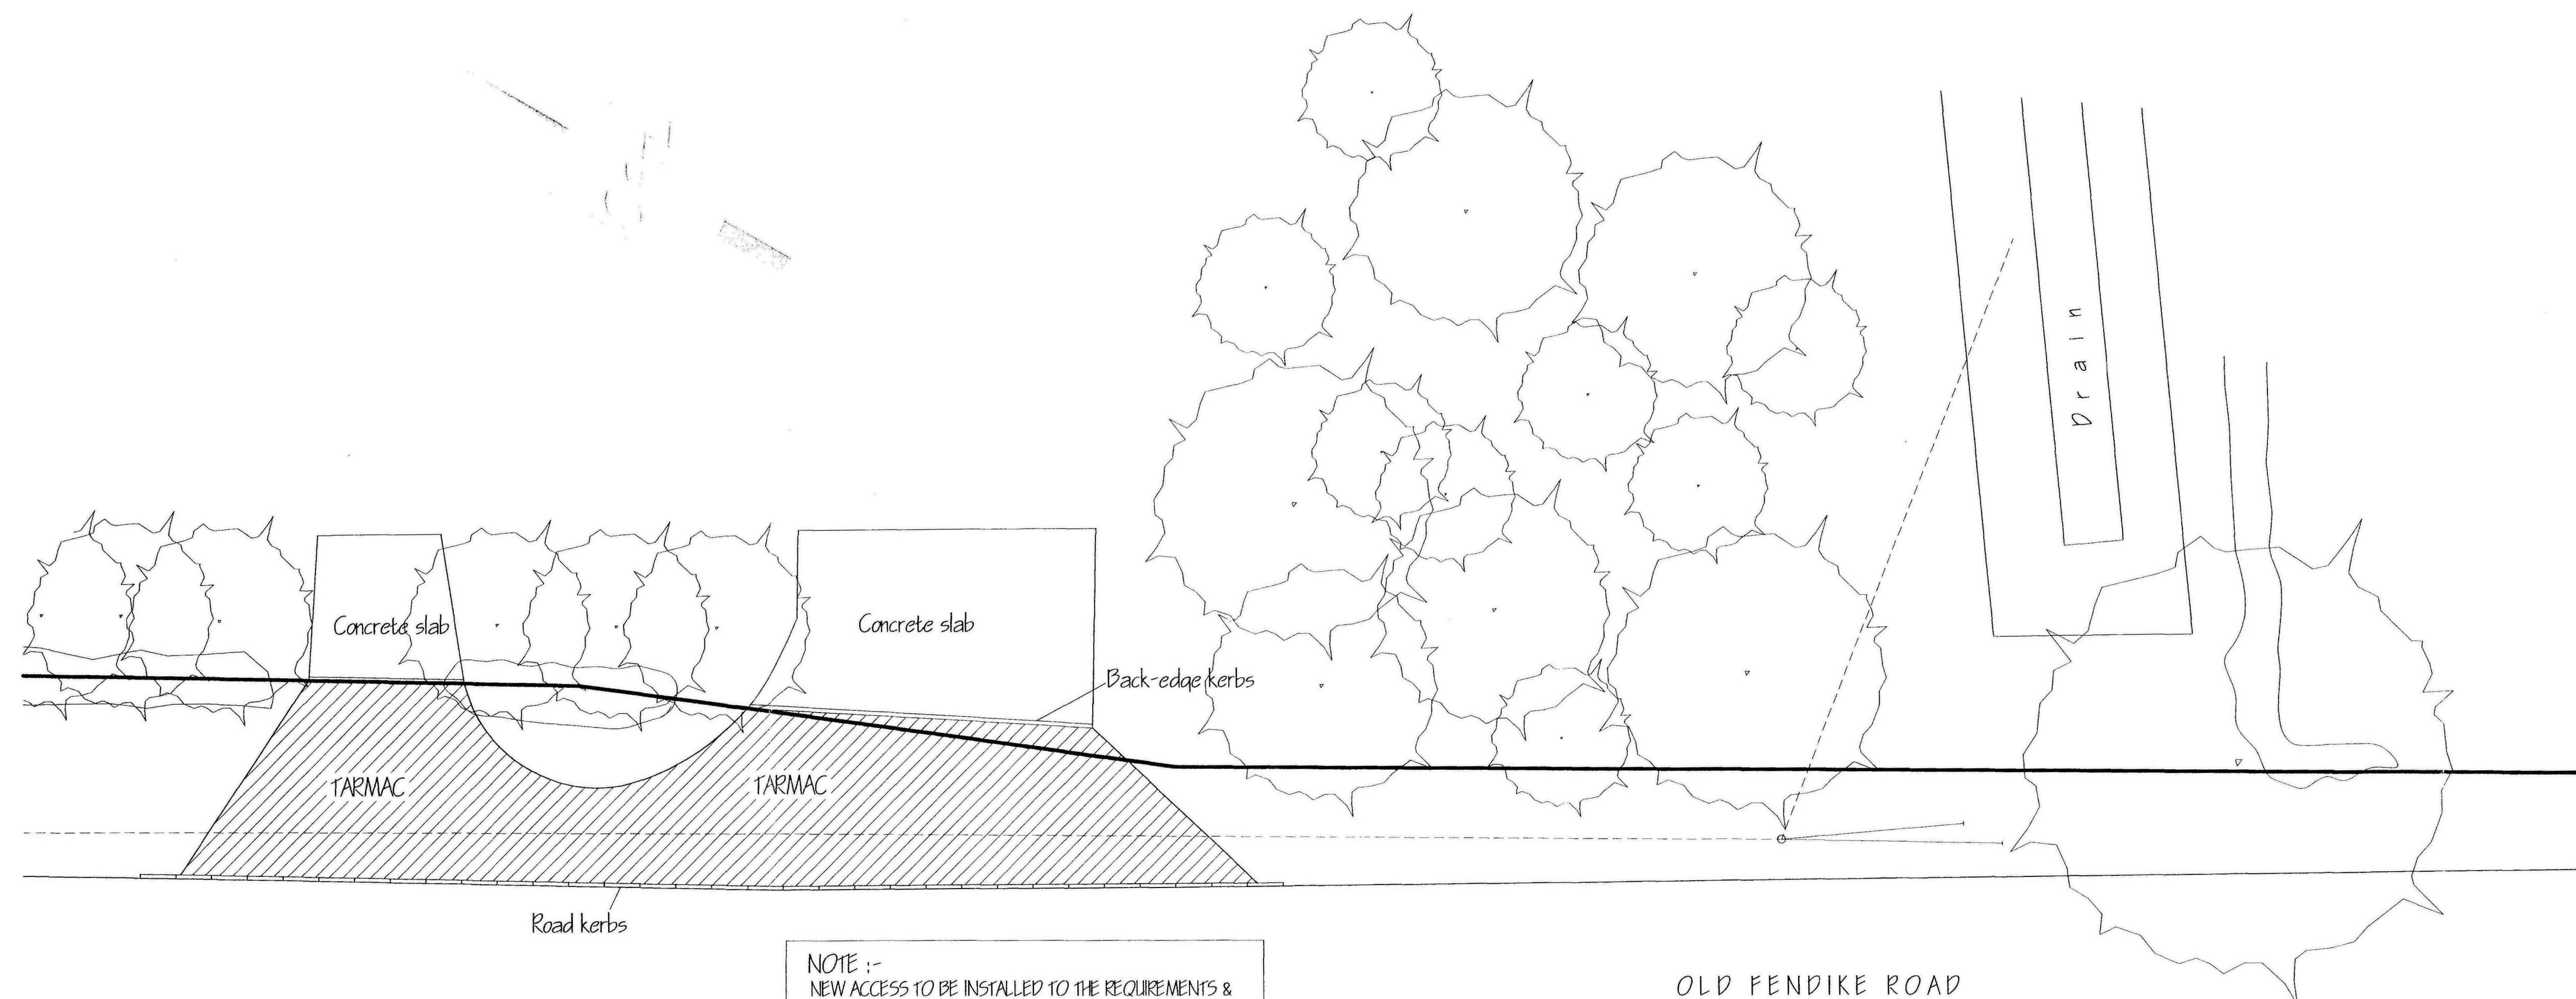

SITE LAYOUT PLAN - PROPOSED.

Planning & Development
- 3 APR 2010
Ref: 0278-10

ref	revision	date
G. R. MERCHANT LTD. I.ENG AMICE FIWO ARCHITECTURAL, STRUCTURAL AND LAND DRAINAGE CONSULTANTS 4 Wrights Mews 12A Park Road, Holbeach, Spalding, Lincs. PE12 7EE Tel: 01406 490800 Fax: 01406 425744 E-Mail: gr.merchant@btconnect.com		
Project VEHICULAR ACCESS TO OLD FENDIKE ROAD, POPLAR FARM, OLD FENDIKE ROAD, SUTTON ST JAMES, SPALDING, Lincs. PE12 0ND.		
Client F. C. & M. ELLIS.		
Drawing LOCATION & LAYOUT PLANS.		
Job Ref. 2089-10.	Drawing No. 02.	
Date MARCH 2010.	Drawn GRM.	
Scales 1/100, 1/2500.		
DO NOT SCALE FROM THIS DRAWING This drawing is copyright and may not be shown, traced, photocopied or used for any other purpose other than that for which it is issued. The General Contractor is to check all dimensions on site and report any discrepancies to the Architect. All details shown on this drawing including boundaries are based upon typical site conditions unless otherwise stated. No responsibility can be accepted for abnormal conditions which may be discovered during construction unless reported to the Architect so that design amendments may be considered. Site and surveys are recommended in respect of boundaries. In addition specific site conditions unless otherwise stated. This drawing is issued in the amount of information contained and does not purport to contain a full specification of the works. It is issued for the purpose of obtaining Planning / Building Regulations approval. This drawing must not be used as a contract document. The works will not be approved or regulated on site by the Merchant or any representative thereof. It is the client or their appointed agents responsibility to ensure compliance with all relevant legislation and standards. The Employer / Client shall ensure that the selected contractor is competent with and adopts all measures necessary to ensure compliance with Health and Safety legislation for Building sites and Work places. The Employer / Client is advised that should the works need to comply with the Construction Design and Management Regulations an Independent Planning Supervisor will be required. The works and completion of all shown on the drawing and details. Work that may not specifically be shown but may be reasonably inferred as necessary to carry out the works shall be deemed to be included. It is the client / client agents responsibility to be aware of the Party Wall Act, Act 1996, when building in close proximity to adjoining neighbours boundaries.		