





NORTH ELEVATION



SOUTH ELEVATION

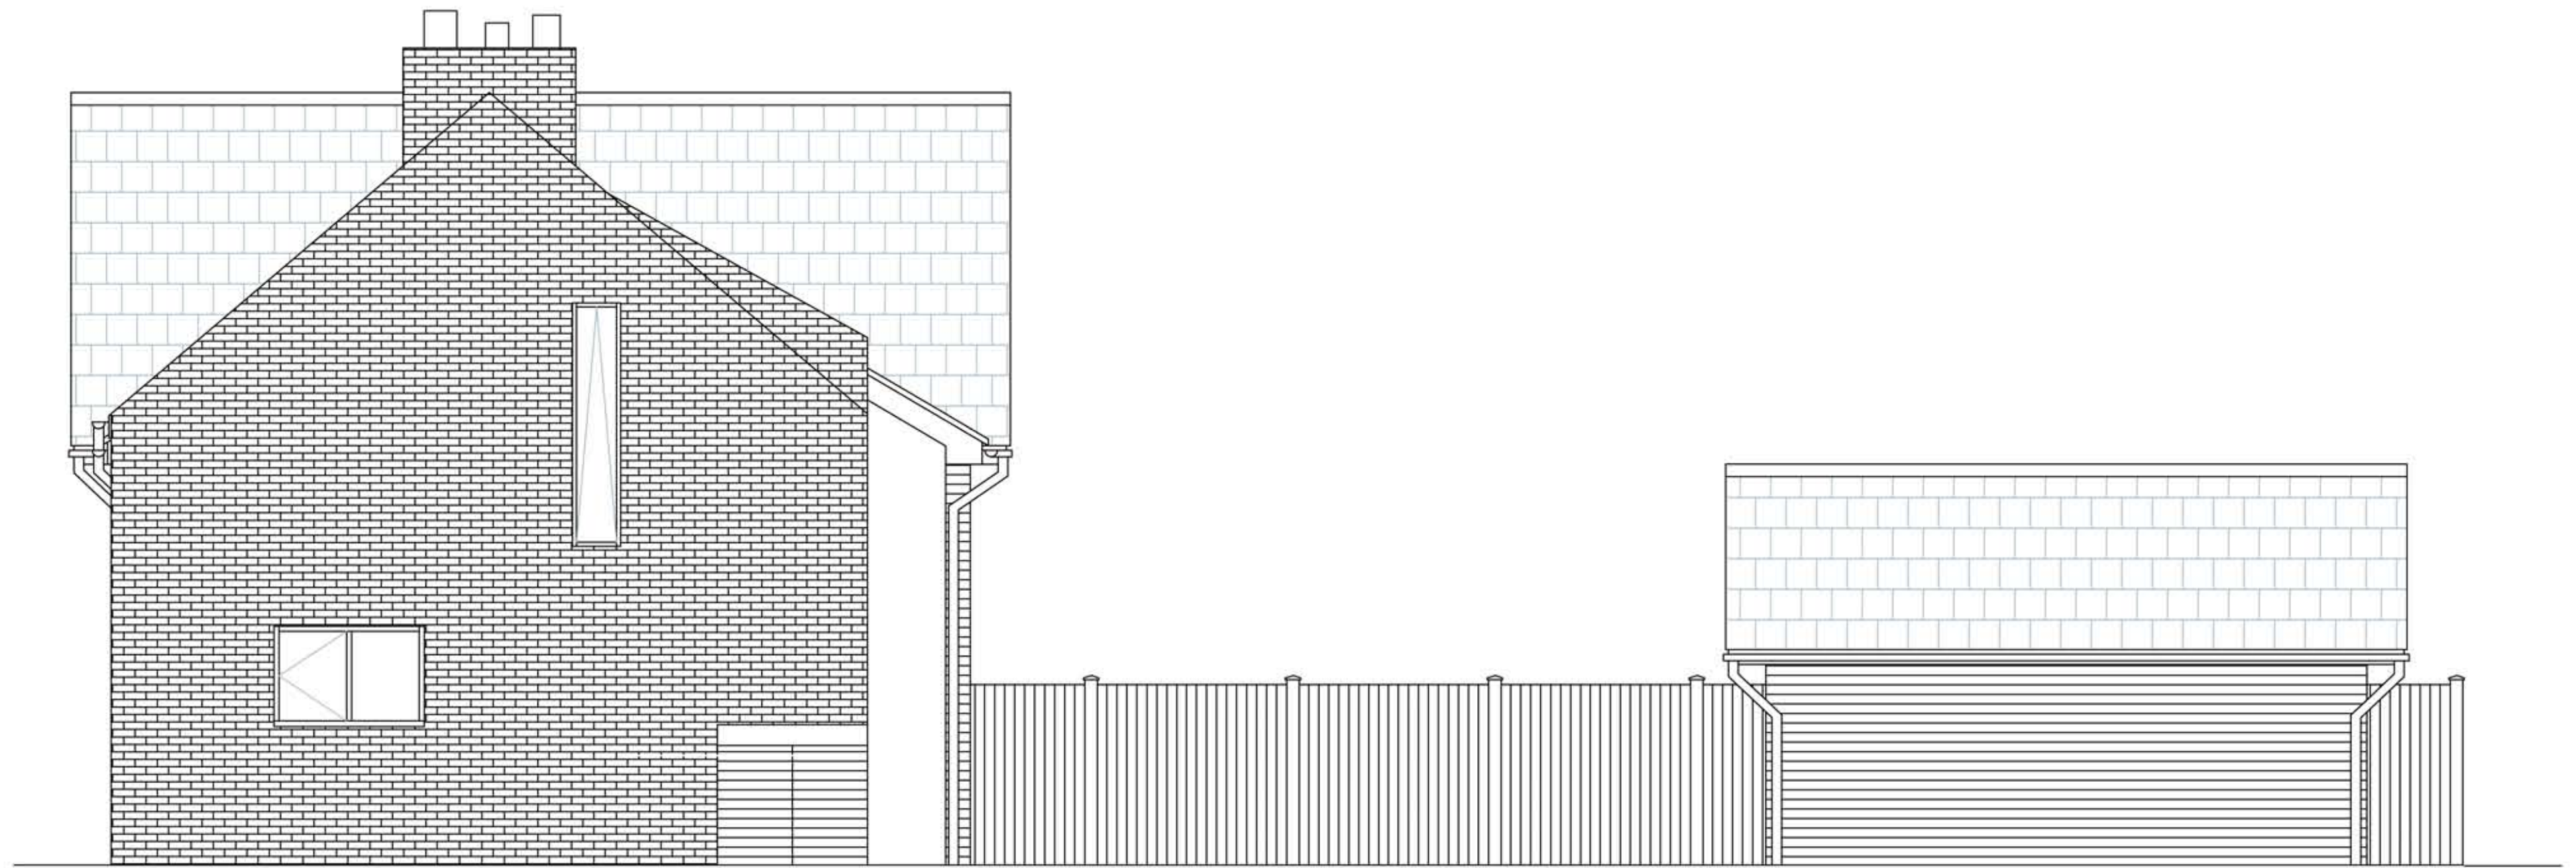

EAST ELEVATION

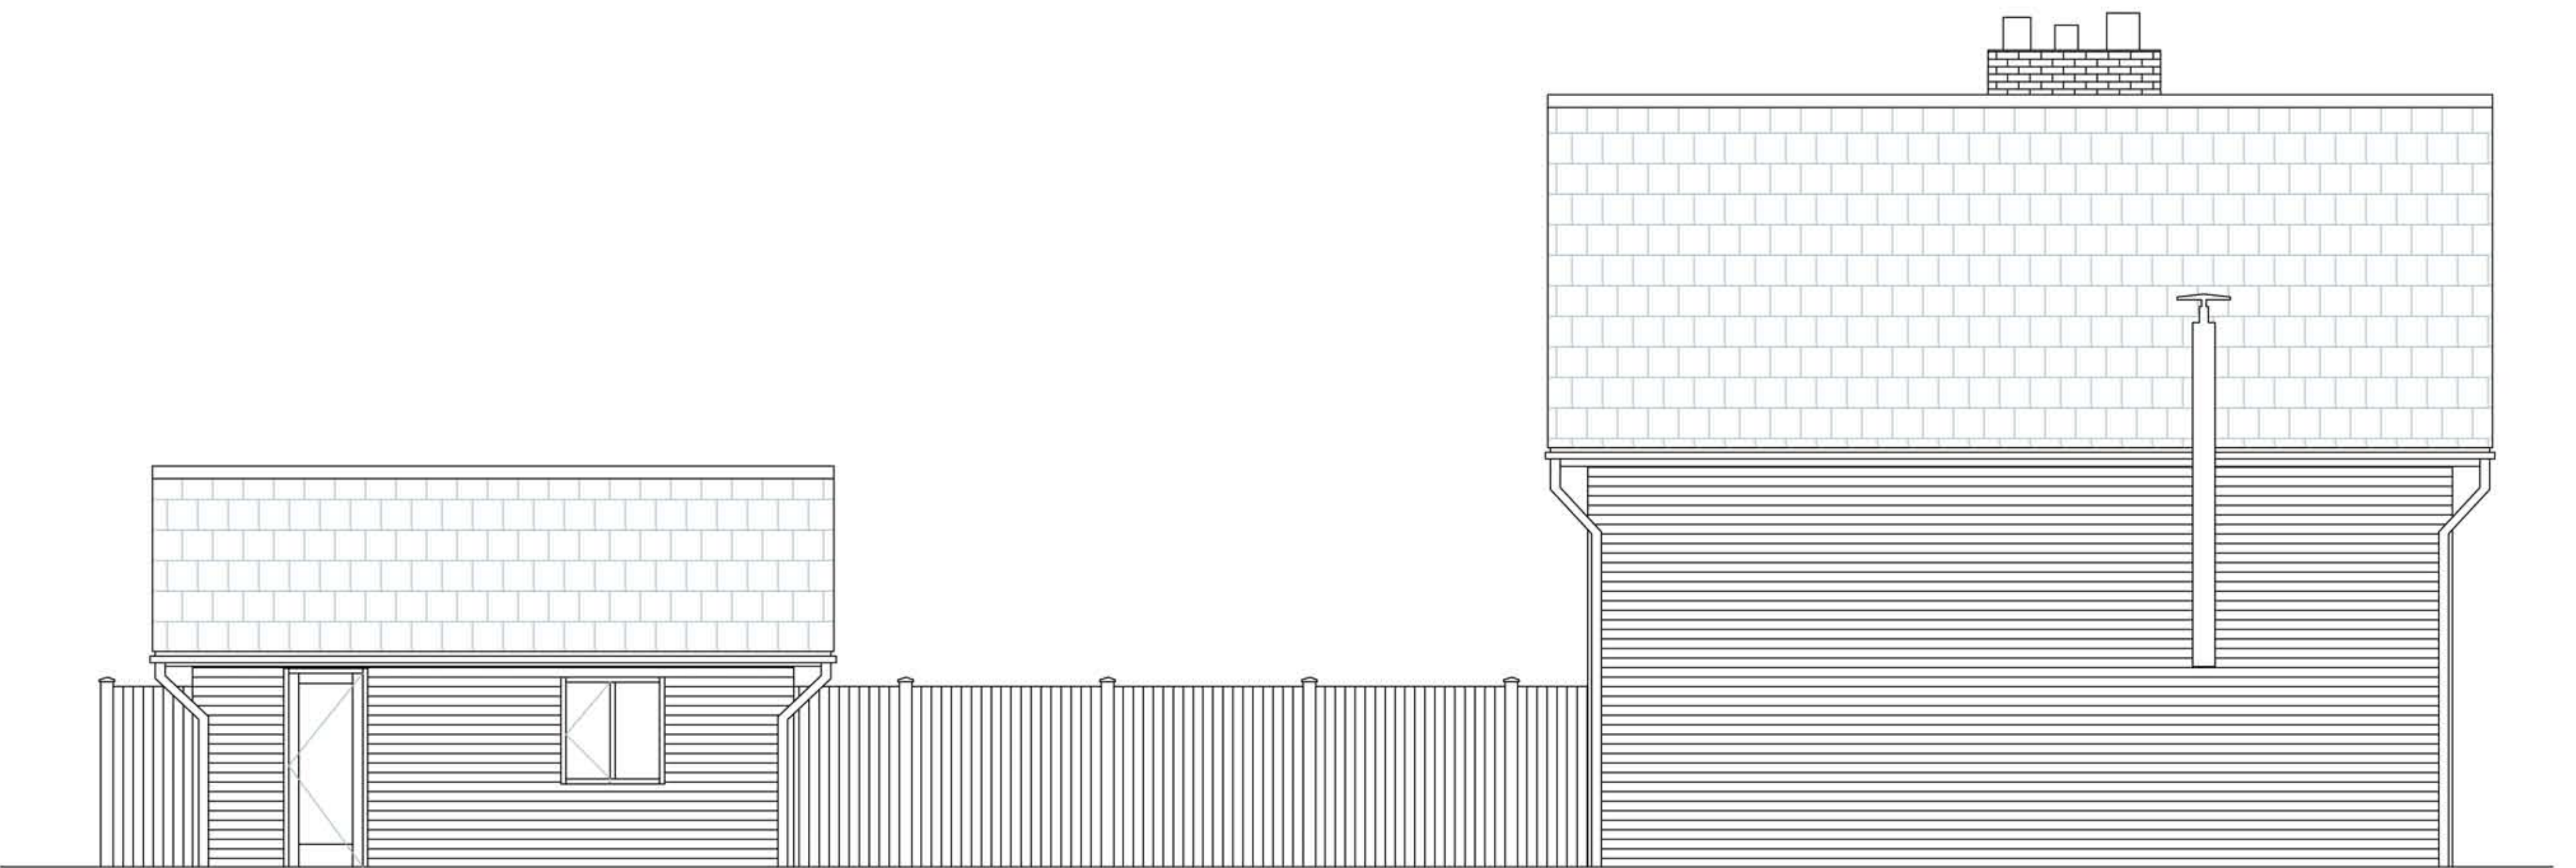

WEST ELEVATION

DRAWING TITLE - PROPOSED ELEVATIONS  
 DRAWING REFERENCE NUMBER - 001  
 SCALE - 1:50  
 PAPER SIZE - A1  
 DATE - 29.03.2017

67 CHAPELGATE - SUTTON ST. JAMES - SPALDING - LINCOLNSHIRE