

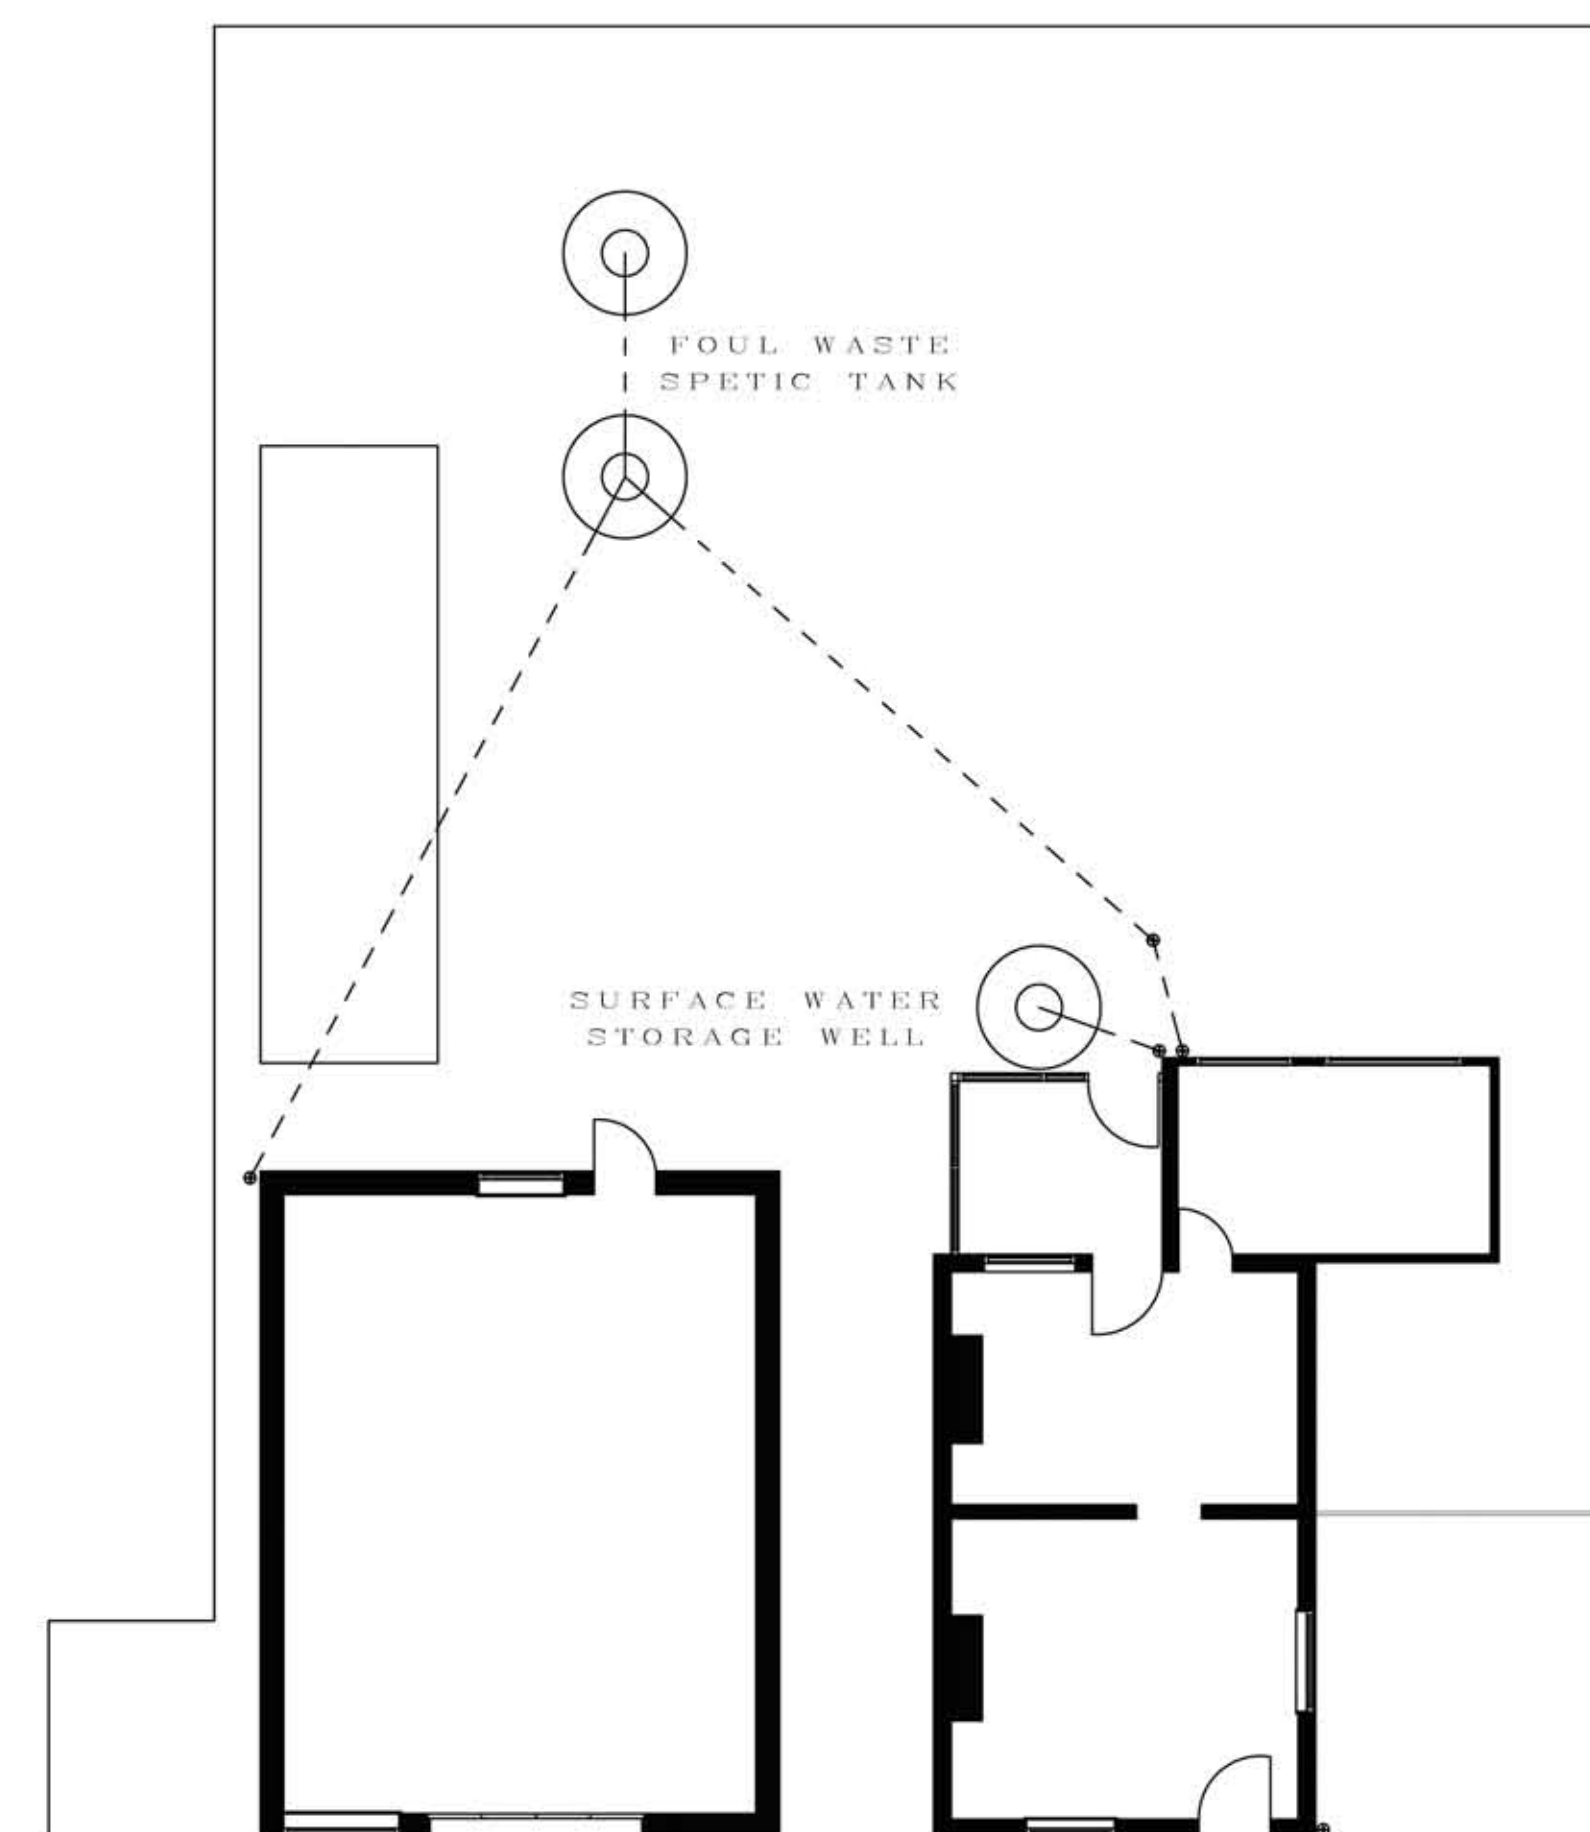


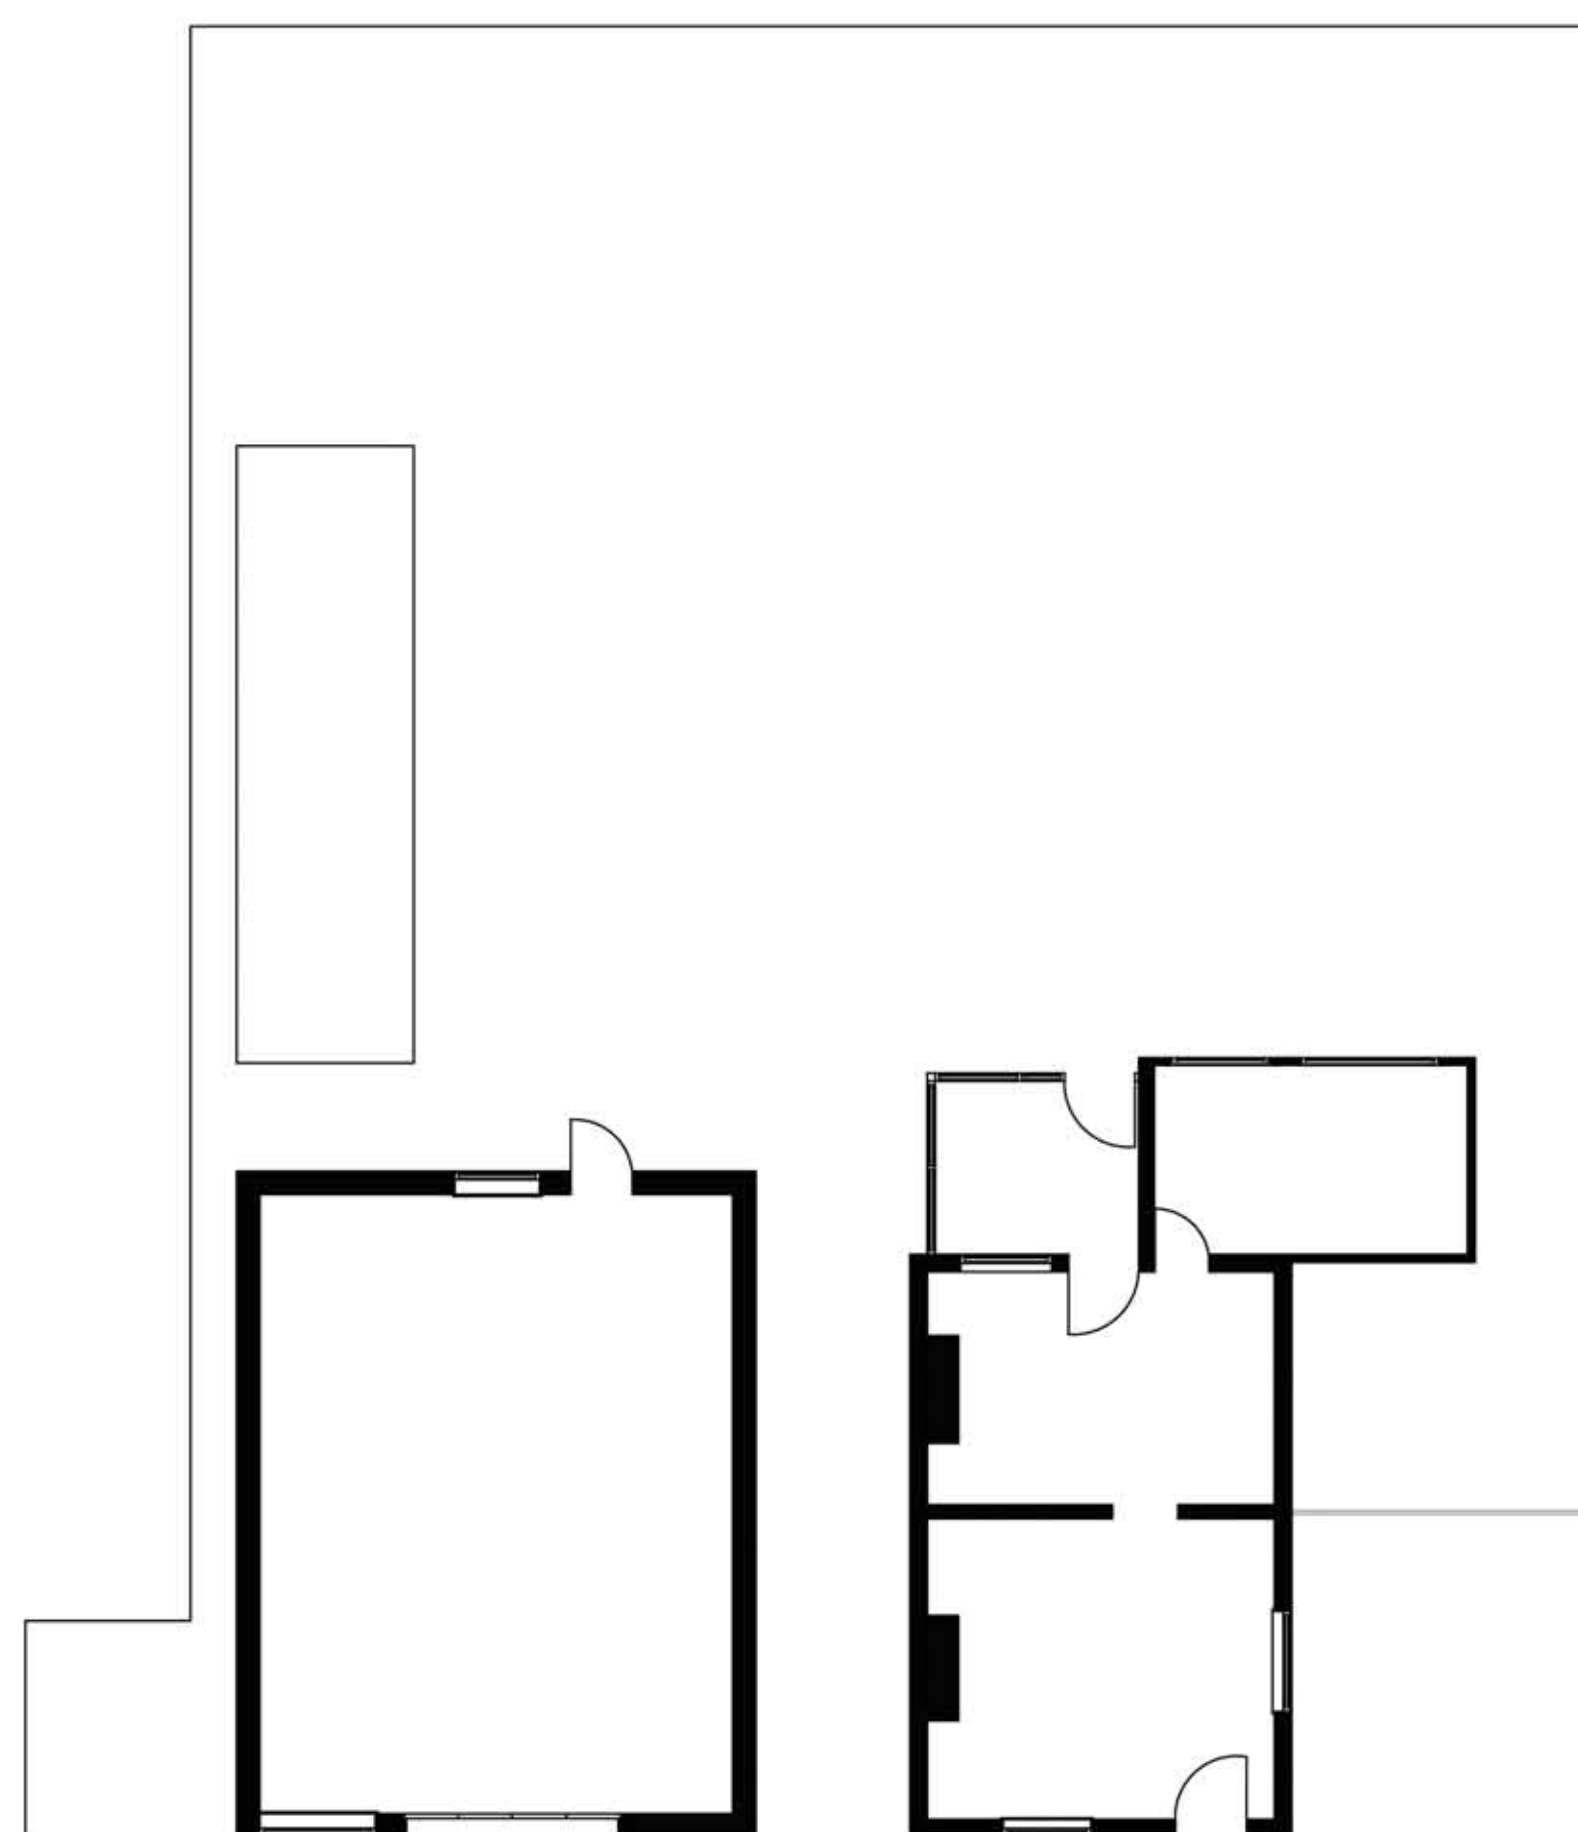

DRAWING TITLE — EXISTING FLOOR AND DRAINAGE PLANS
DRAWING REFERENCE NUMBER — 007
SCALE — 1:100
PAPER SIZE — A1
DATE — 29.03.2017

67 CHAPELGATE — SUTTON ST. JAMES — SPALDING — LINCOLNSHIRE

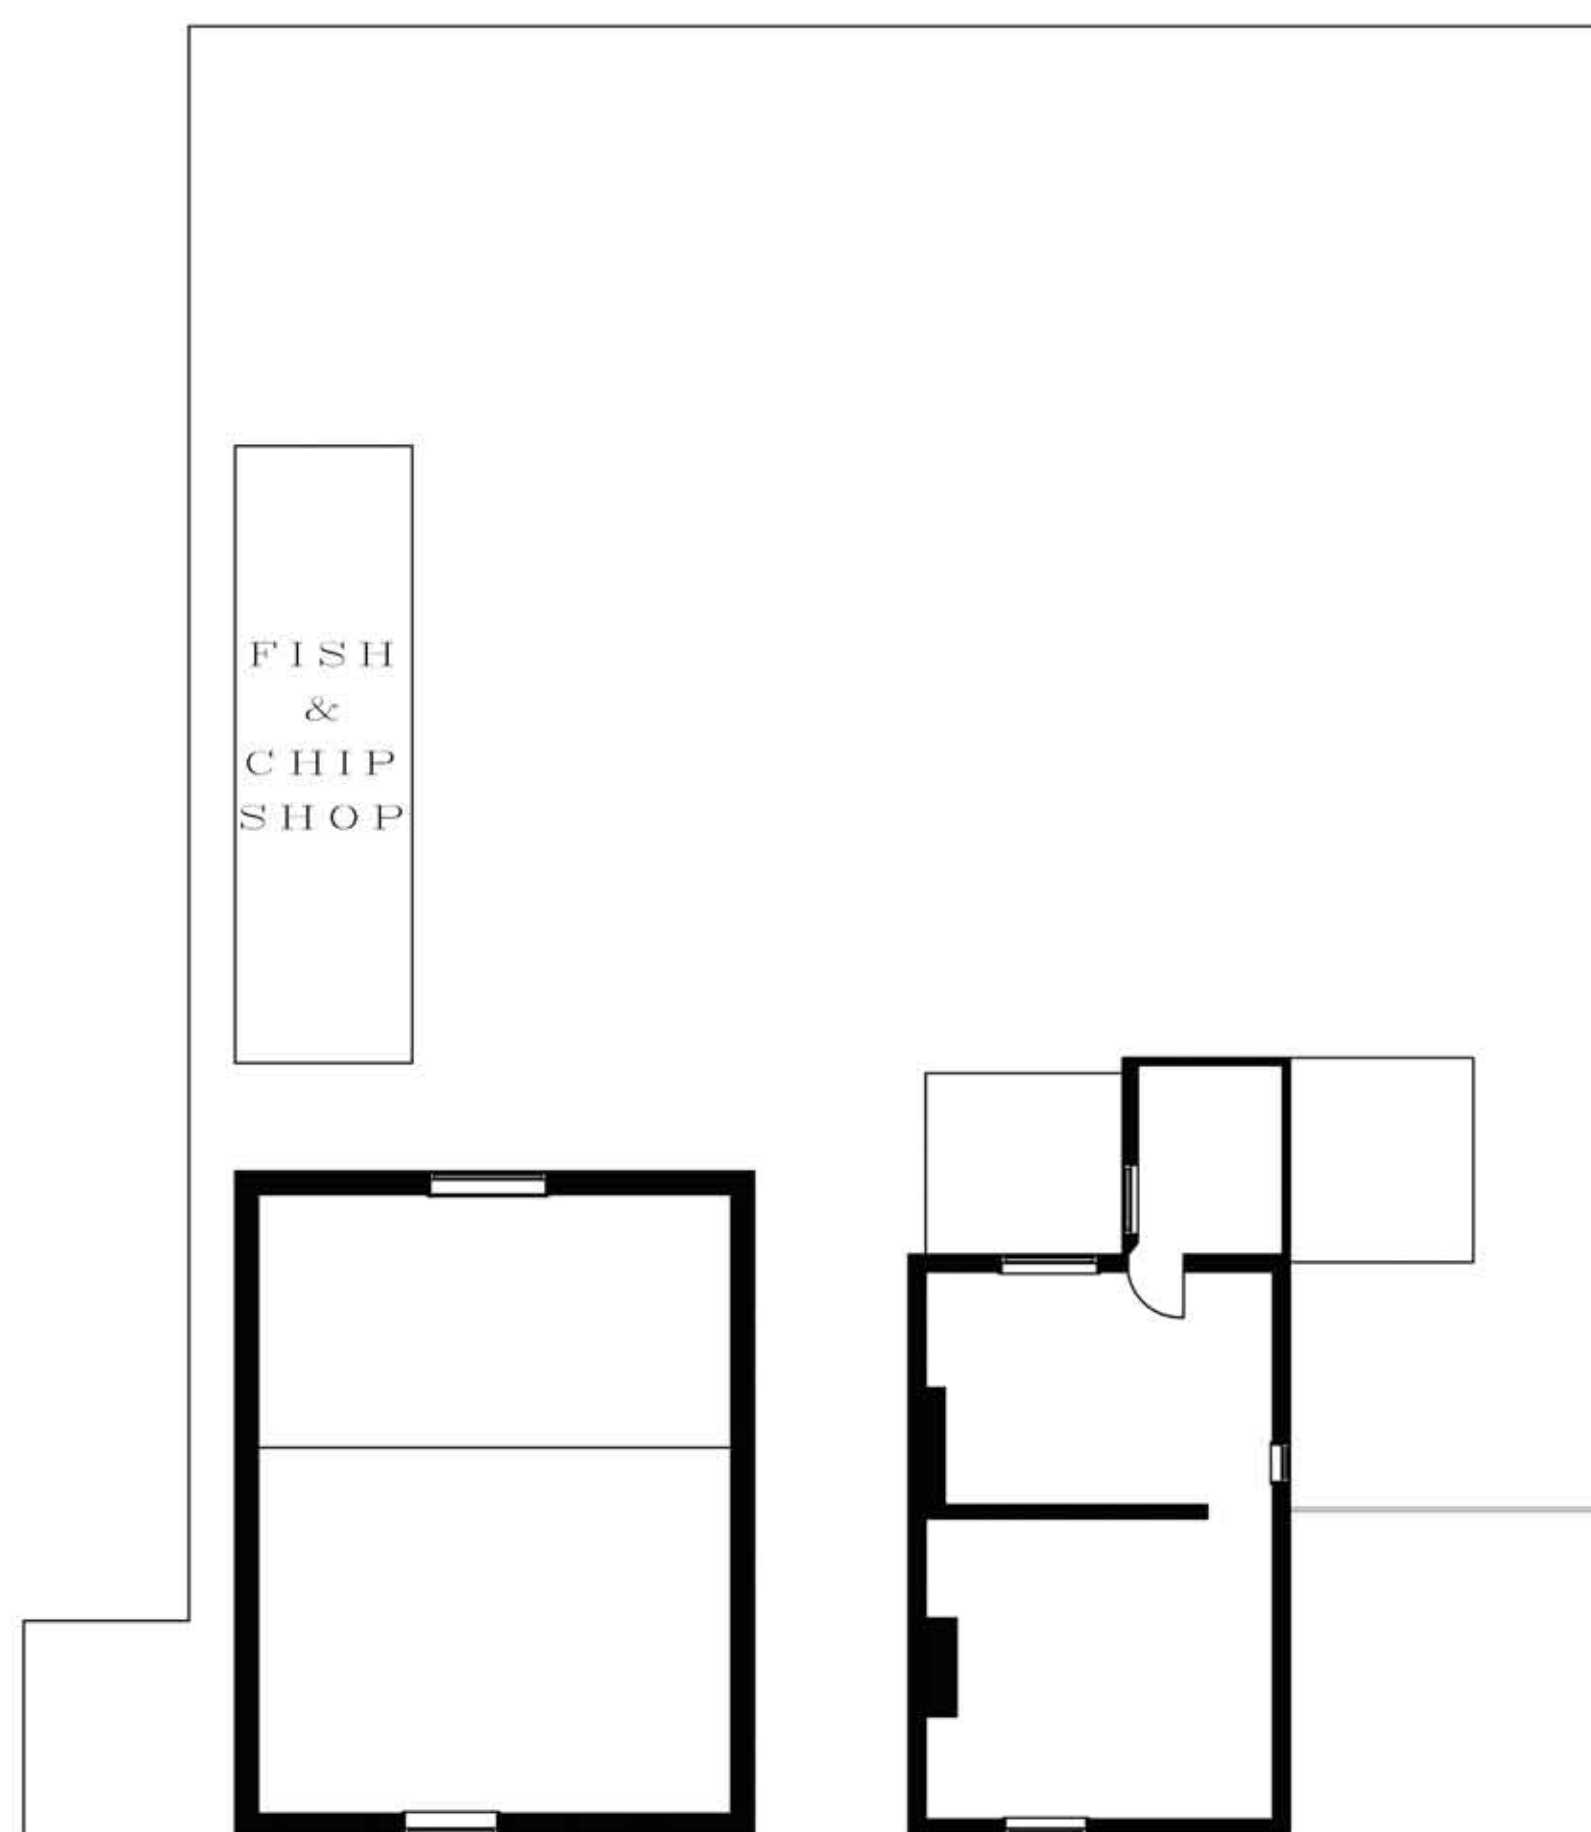