


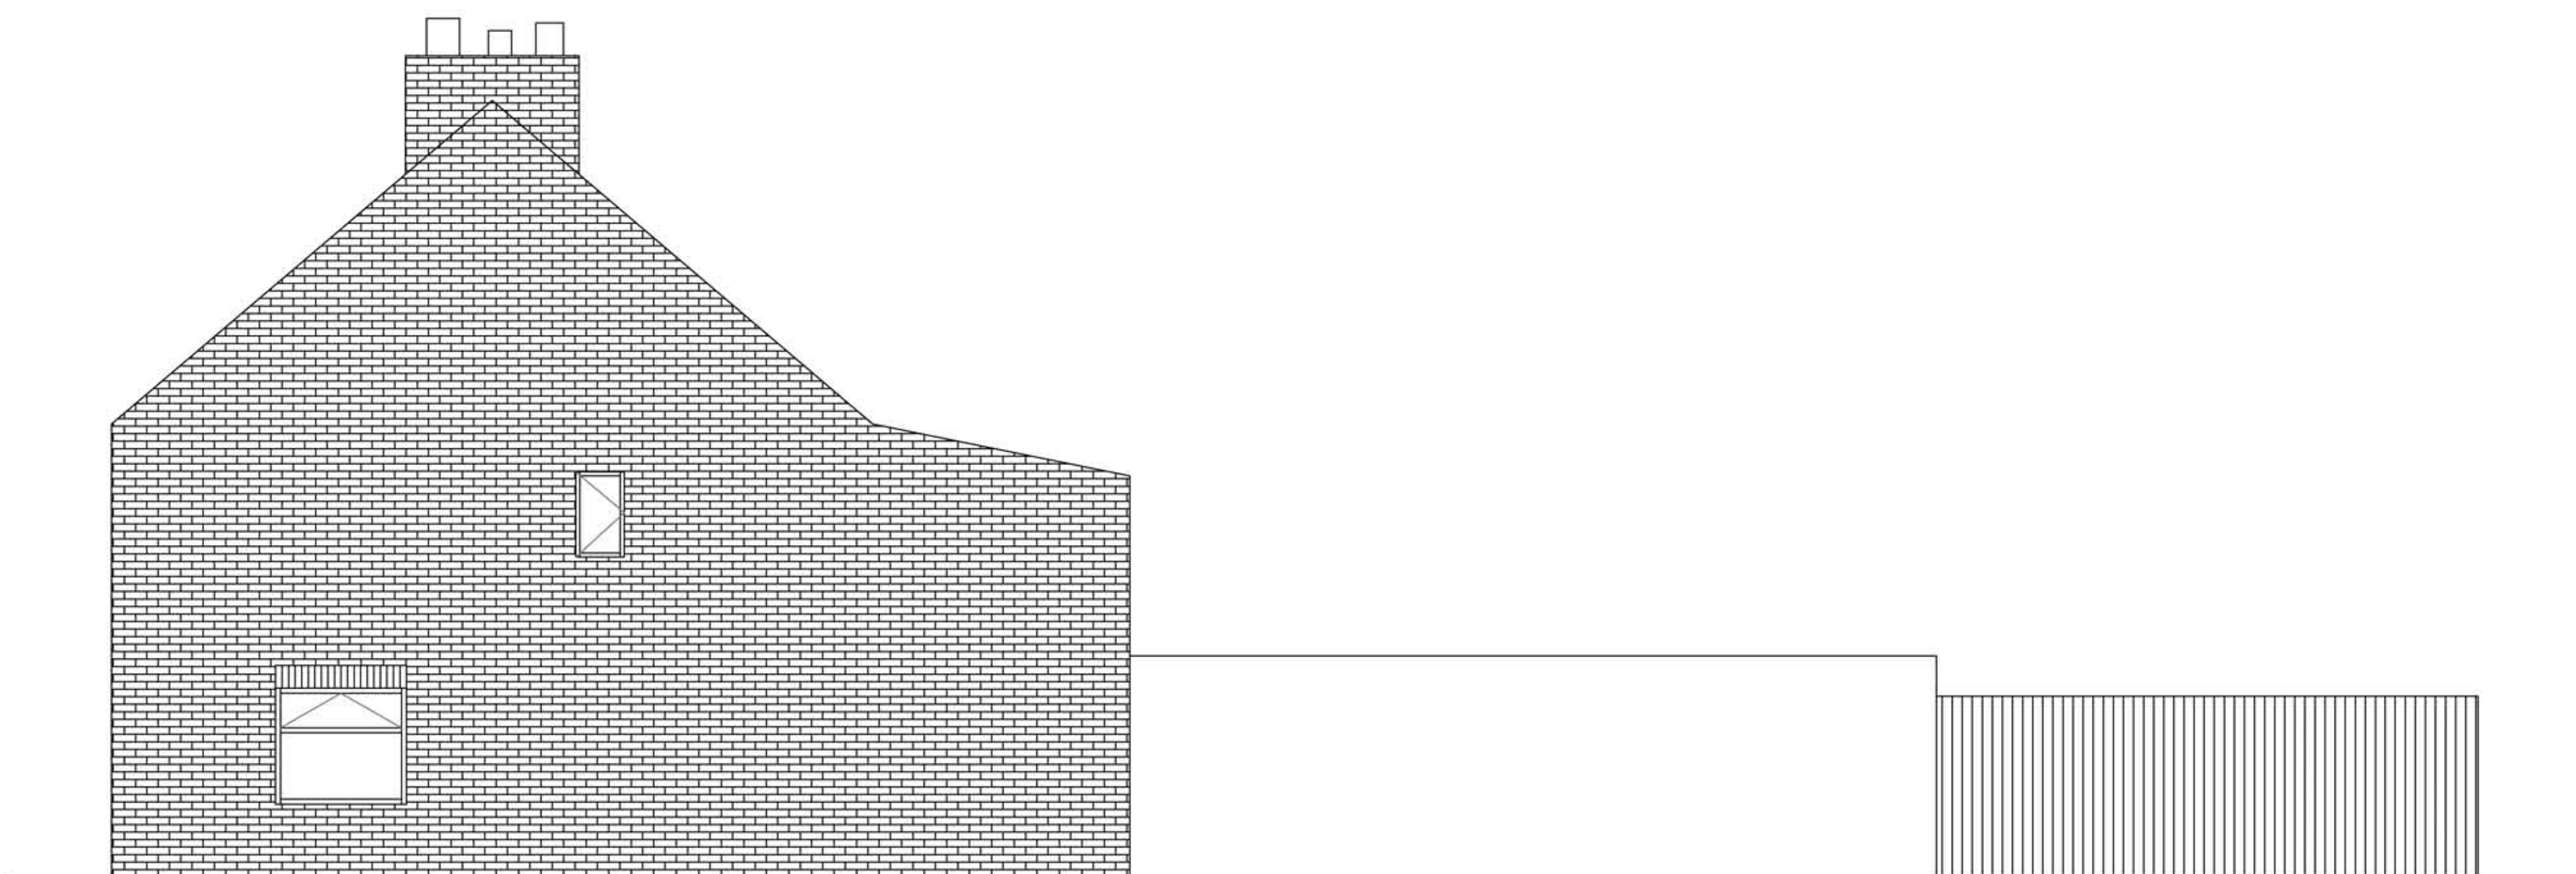


NORTH ELEVATION



SOUTH ELEVATION



EAST ELEVATION

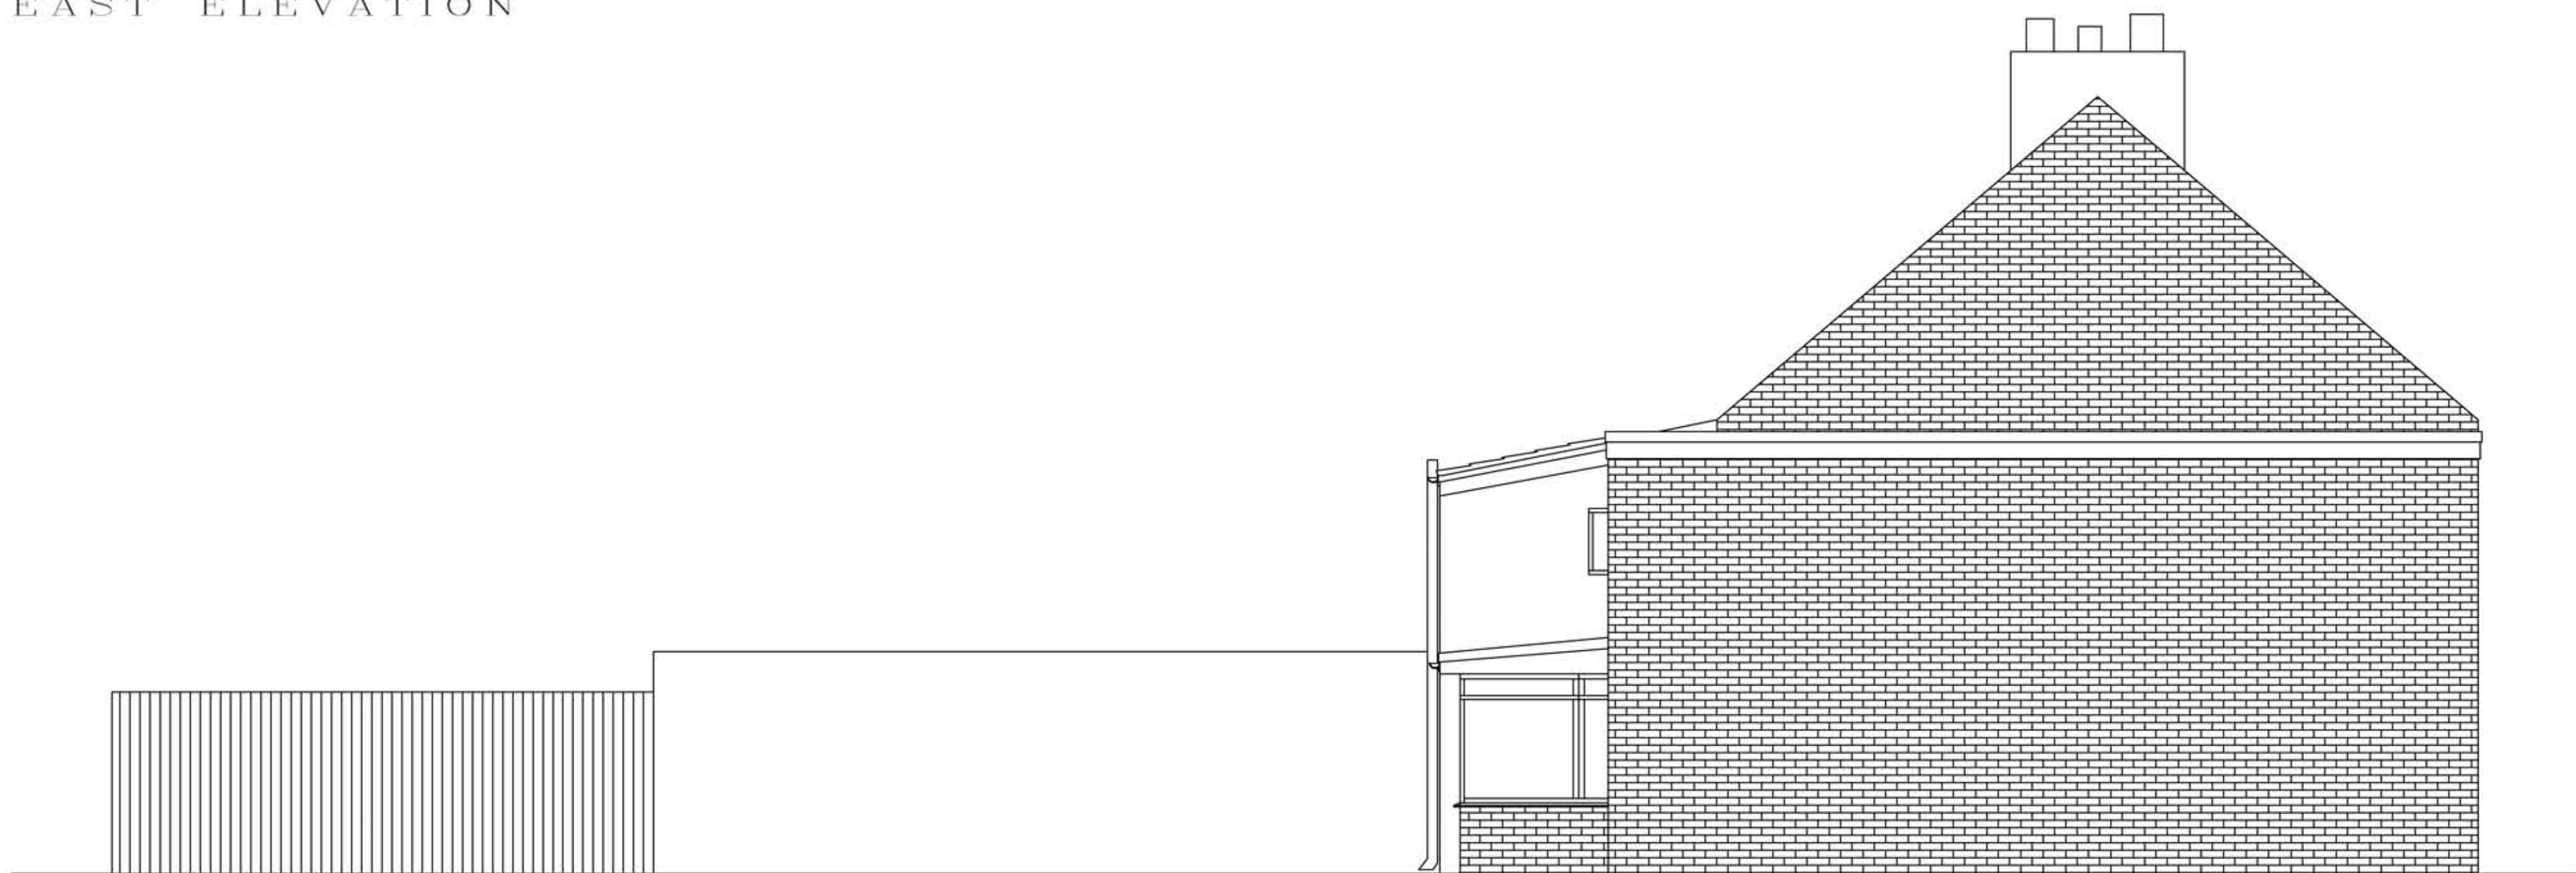

WEST ELEVATION

DRAWING TITLE - EXISTING ELEVATIONS
DRAWING REFERENCE NUMBER - 008
SCALE - 1:50
PAPER SIZE - A1
DATE - 29.03.2017