


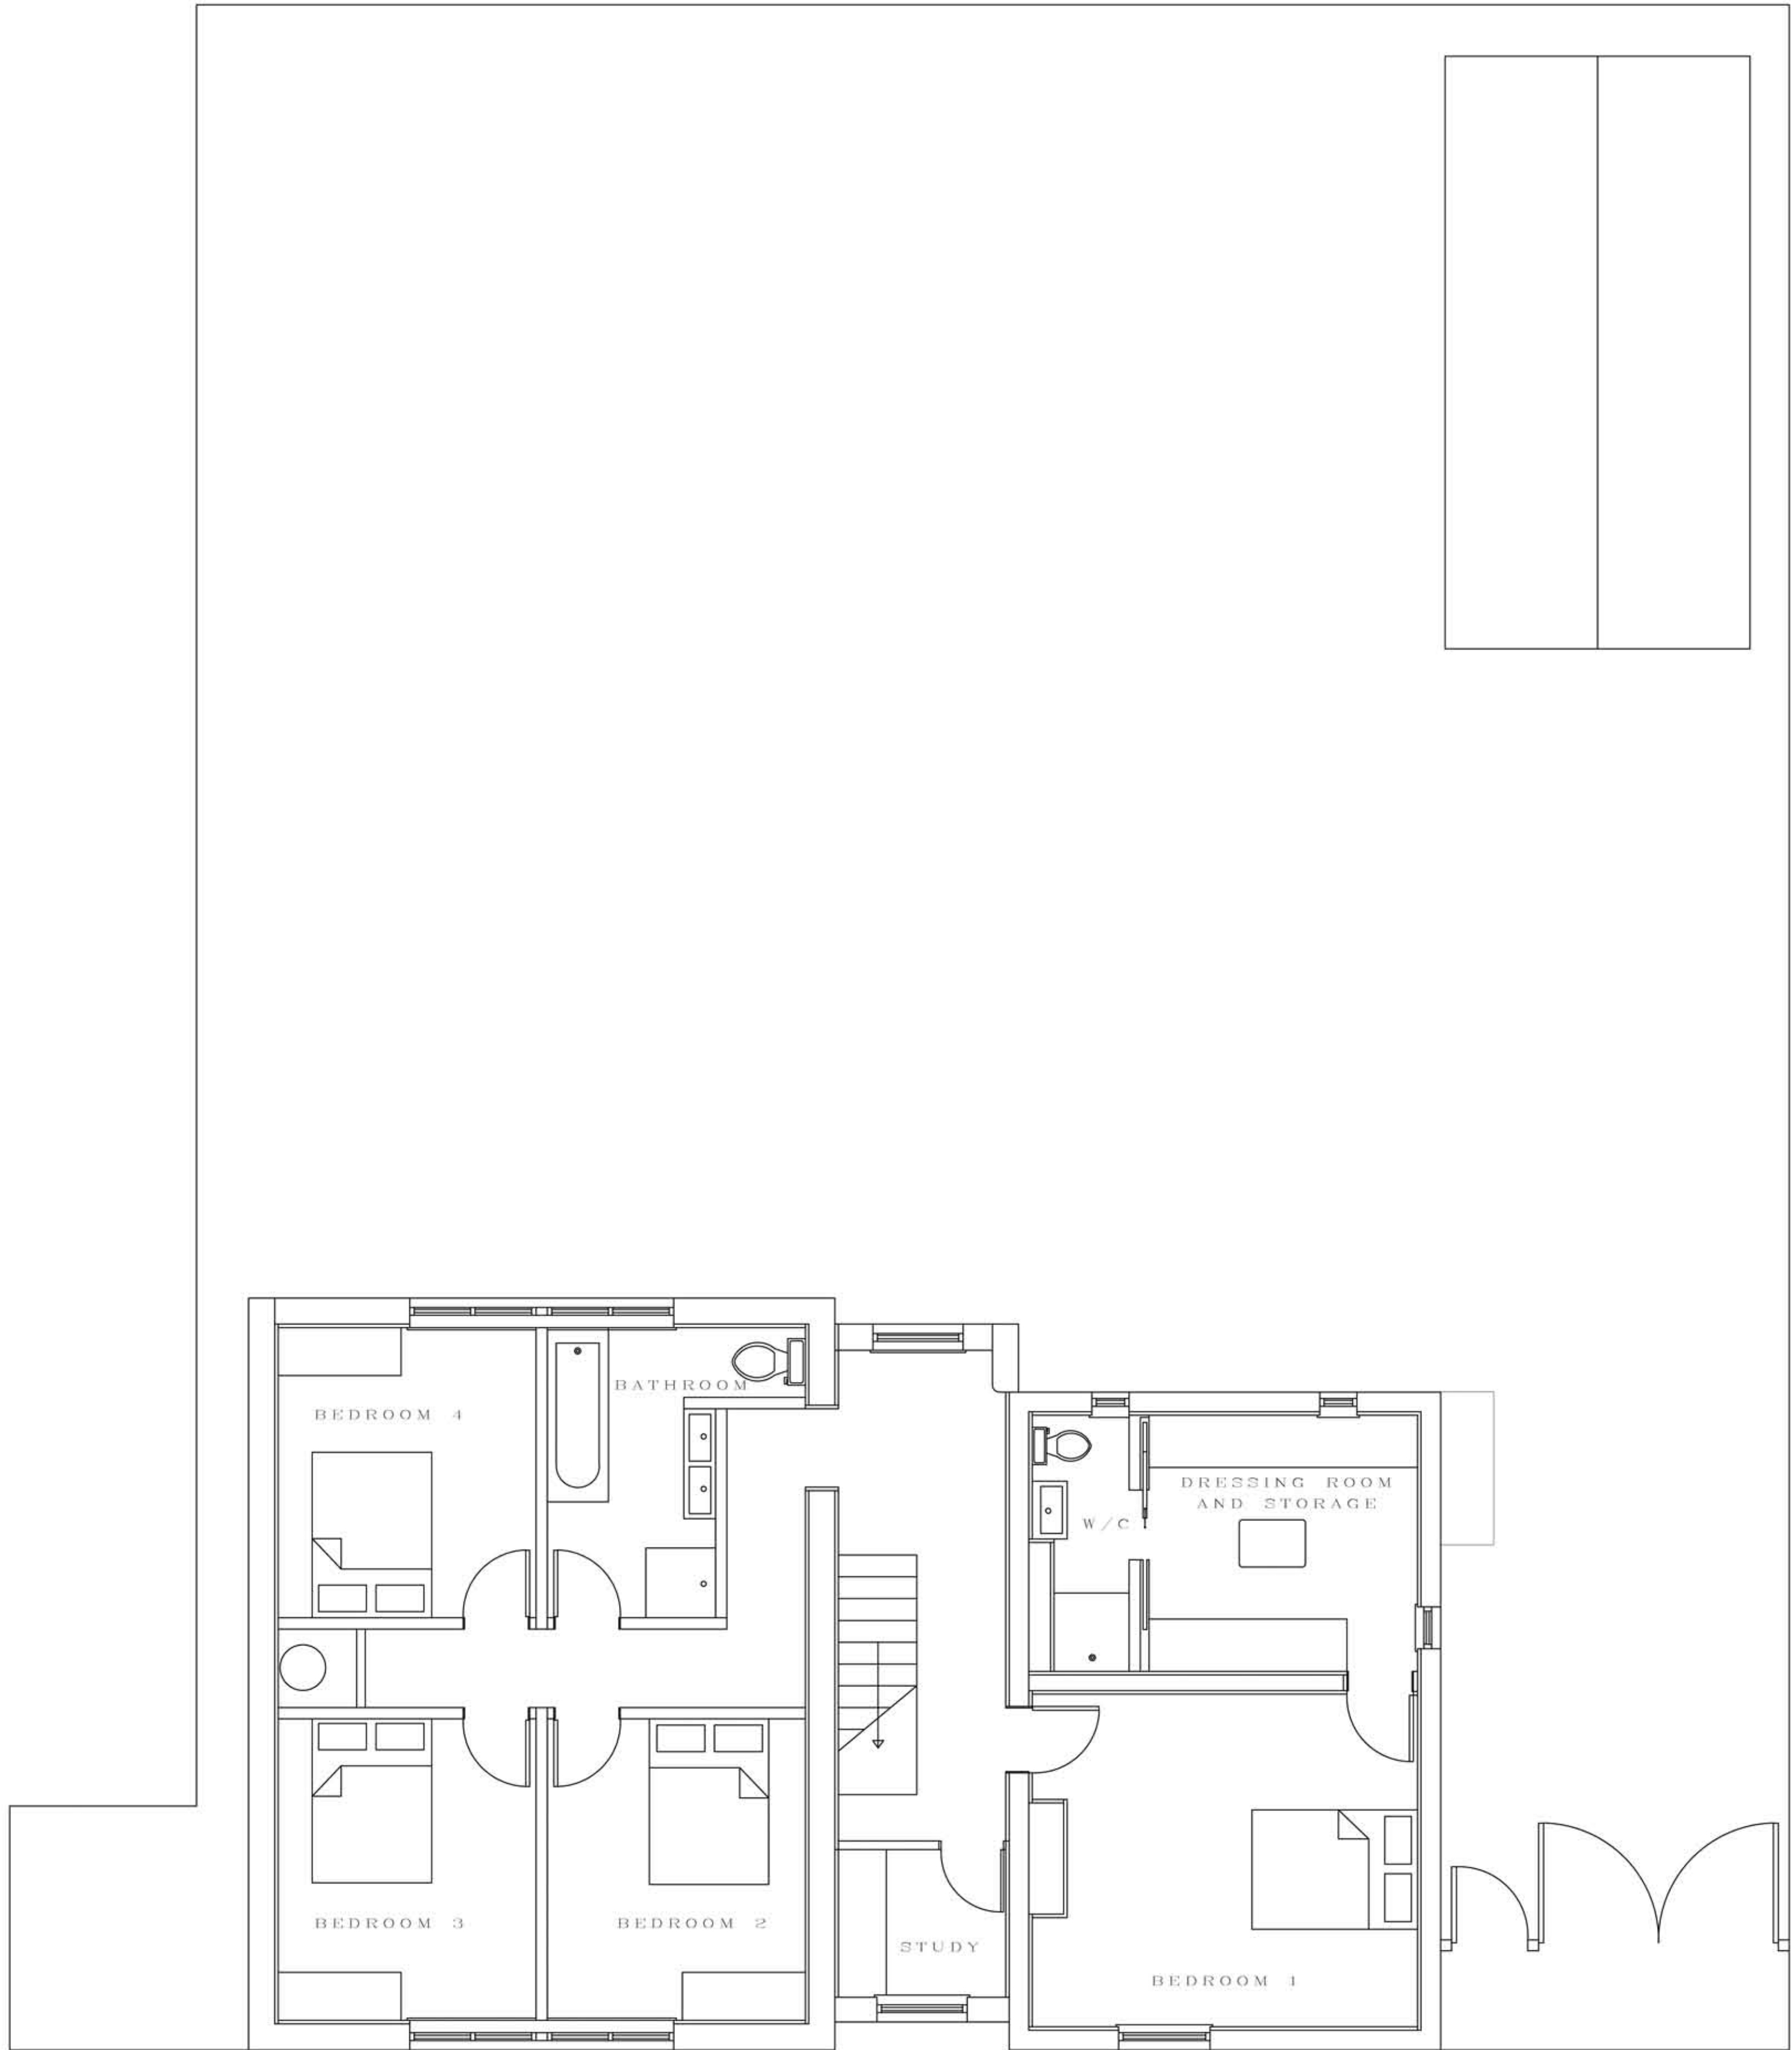

DRAWING TITLE - PROPOSED FIRST FLOOR PLAN
 DRAWING REFERENCE NUMBER - 006
 SCALE - 1:50
 PAPER SIZE - A1
 DATE - 29.03.2017

67 CHAPELGATE - SUTTON ST. JAMES - SPALDING - LINCOLNSHIRE

