


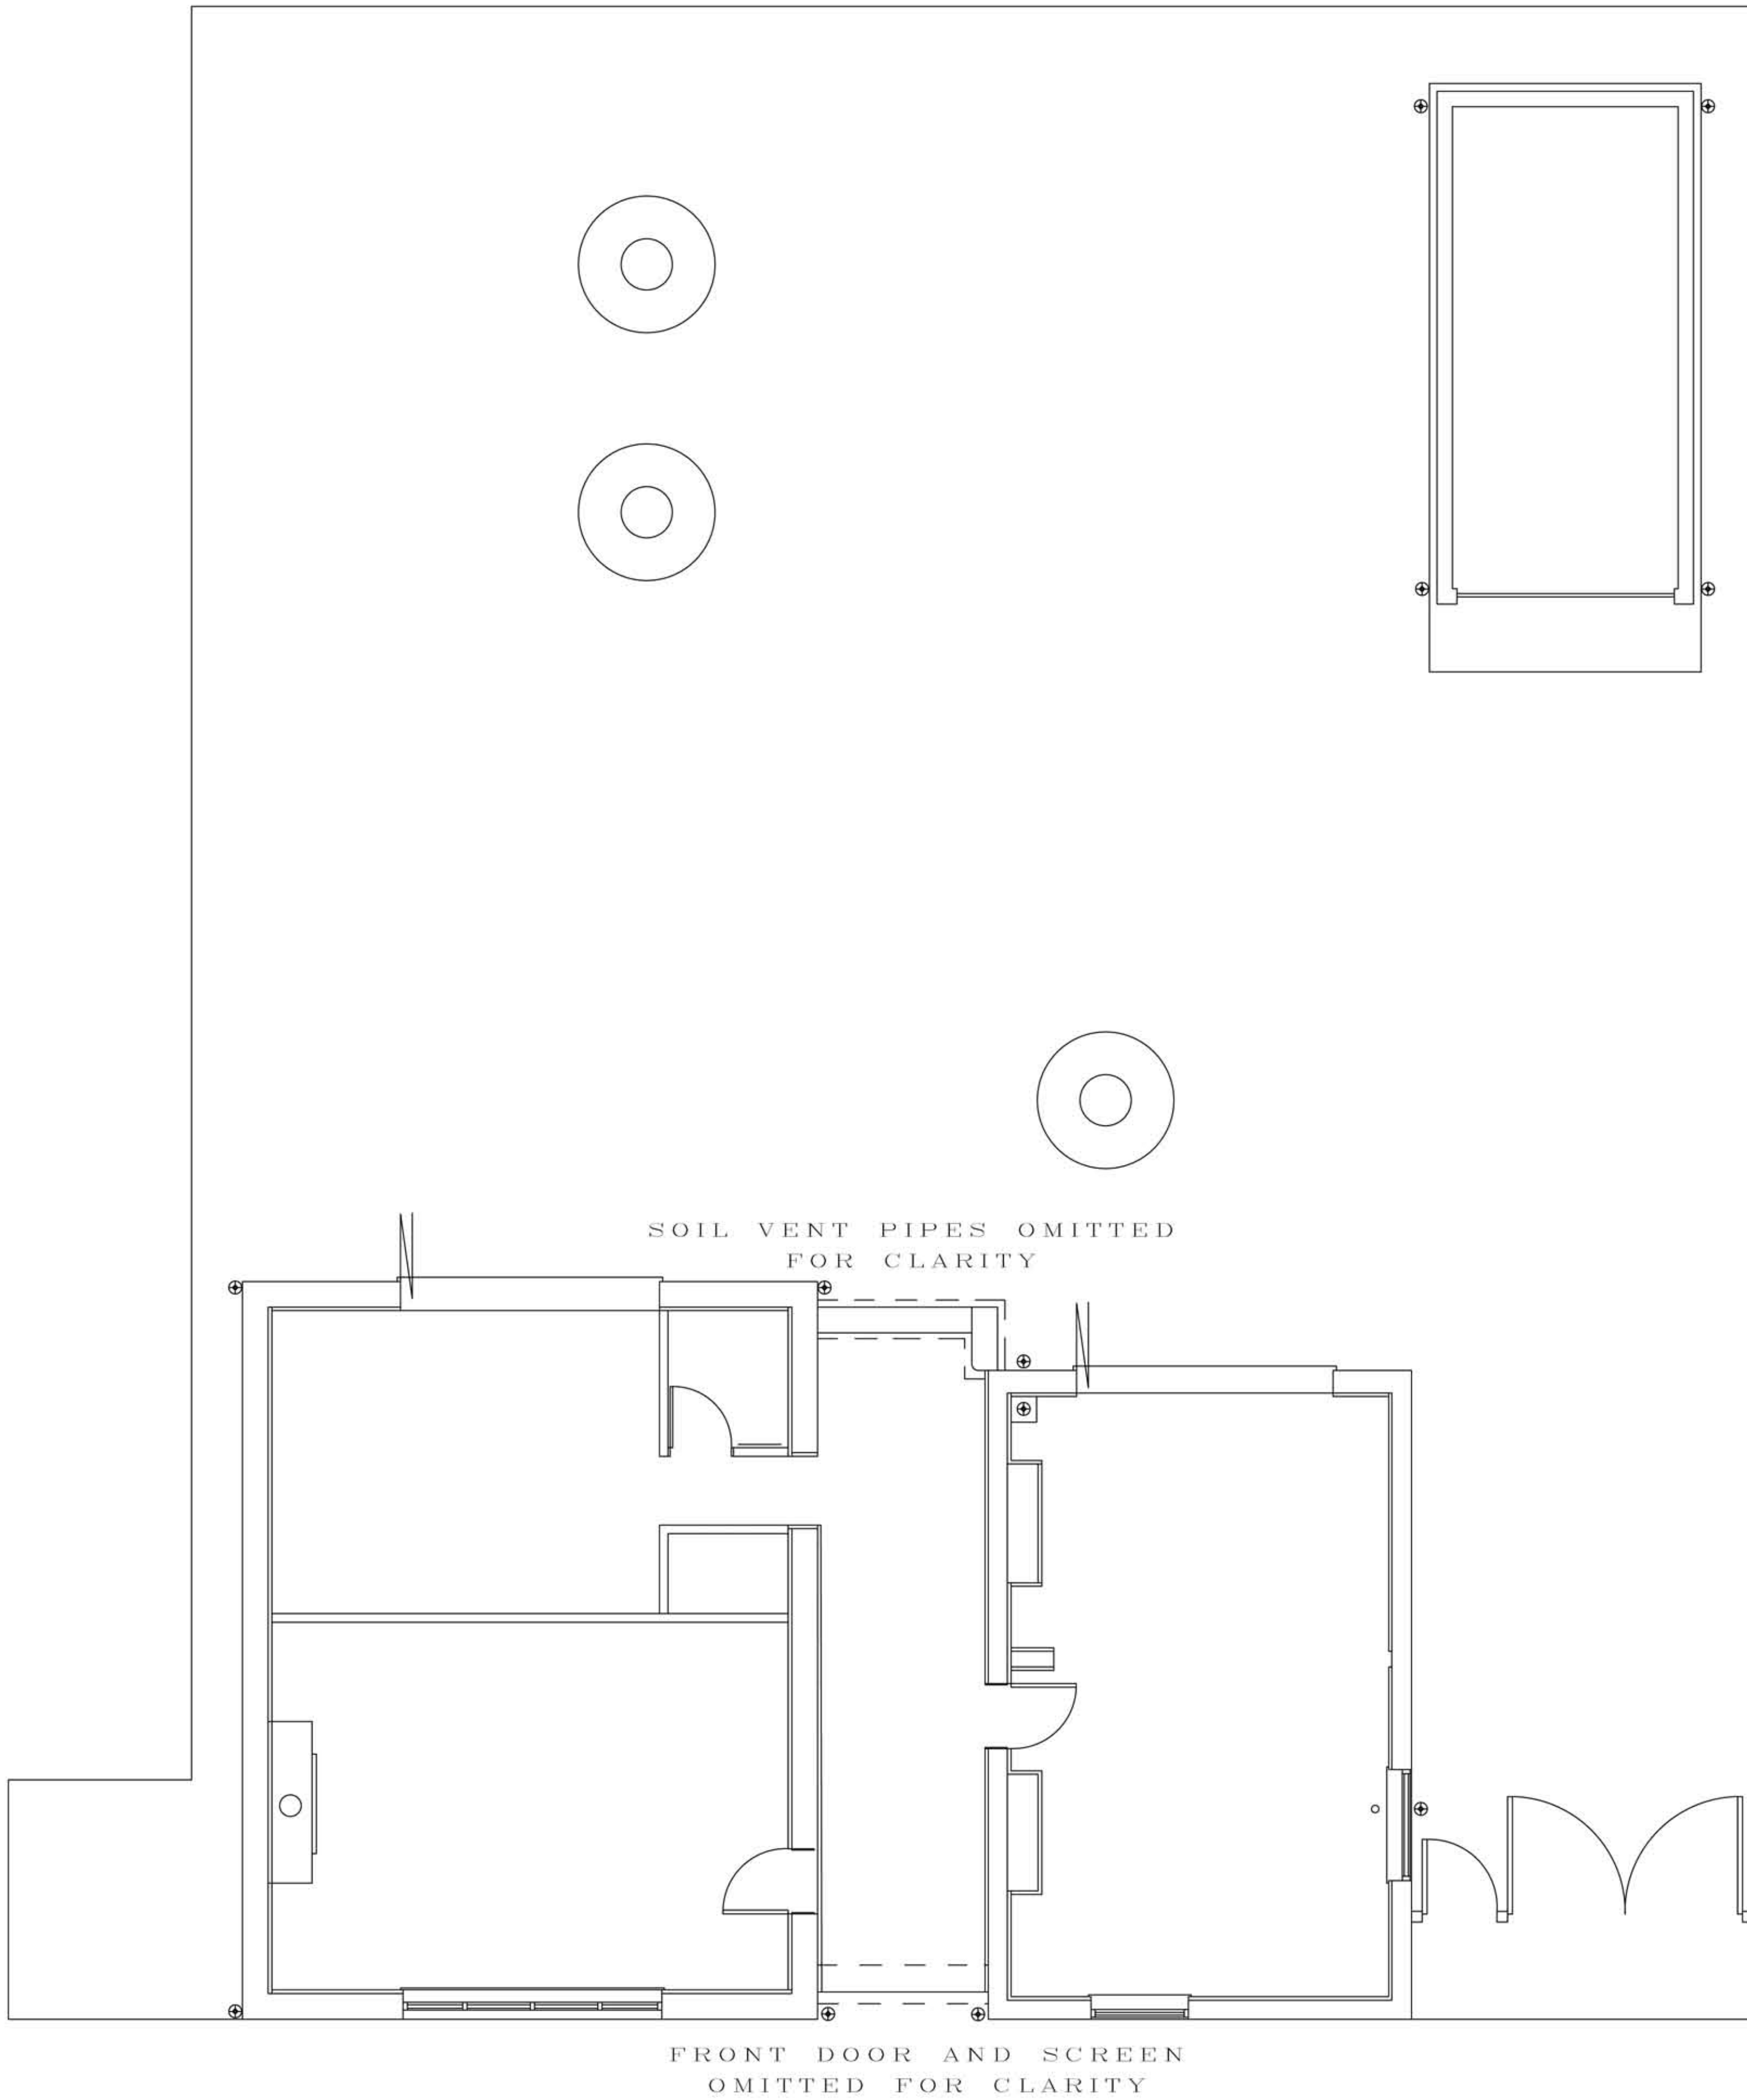

DRAWING TITLE - PROPOSED FOUNDATION PLAN TO LINK
DRAWING REFERENCE NUMBER - 005
SCALE - 1:50
PAPER SIZE - A1
DATE - 29.03.2017

67 CHAPELGATE - SUTTON ST. JAMES - SPALDING - LINCOLNSHIRE

