


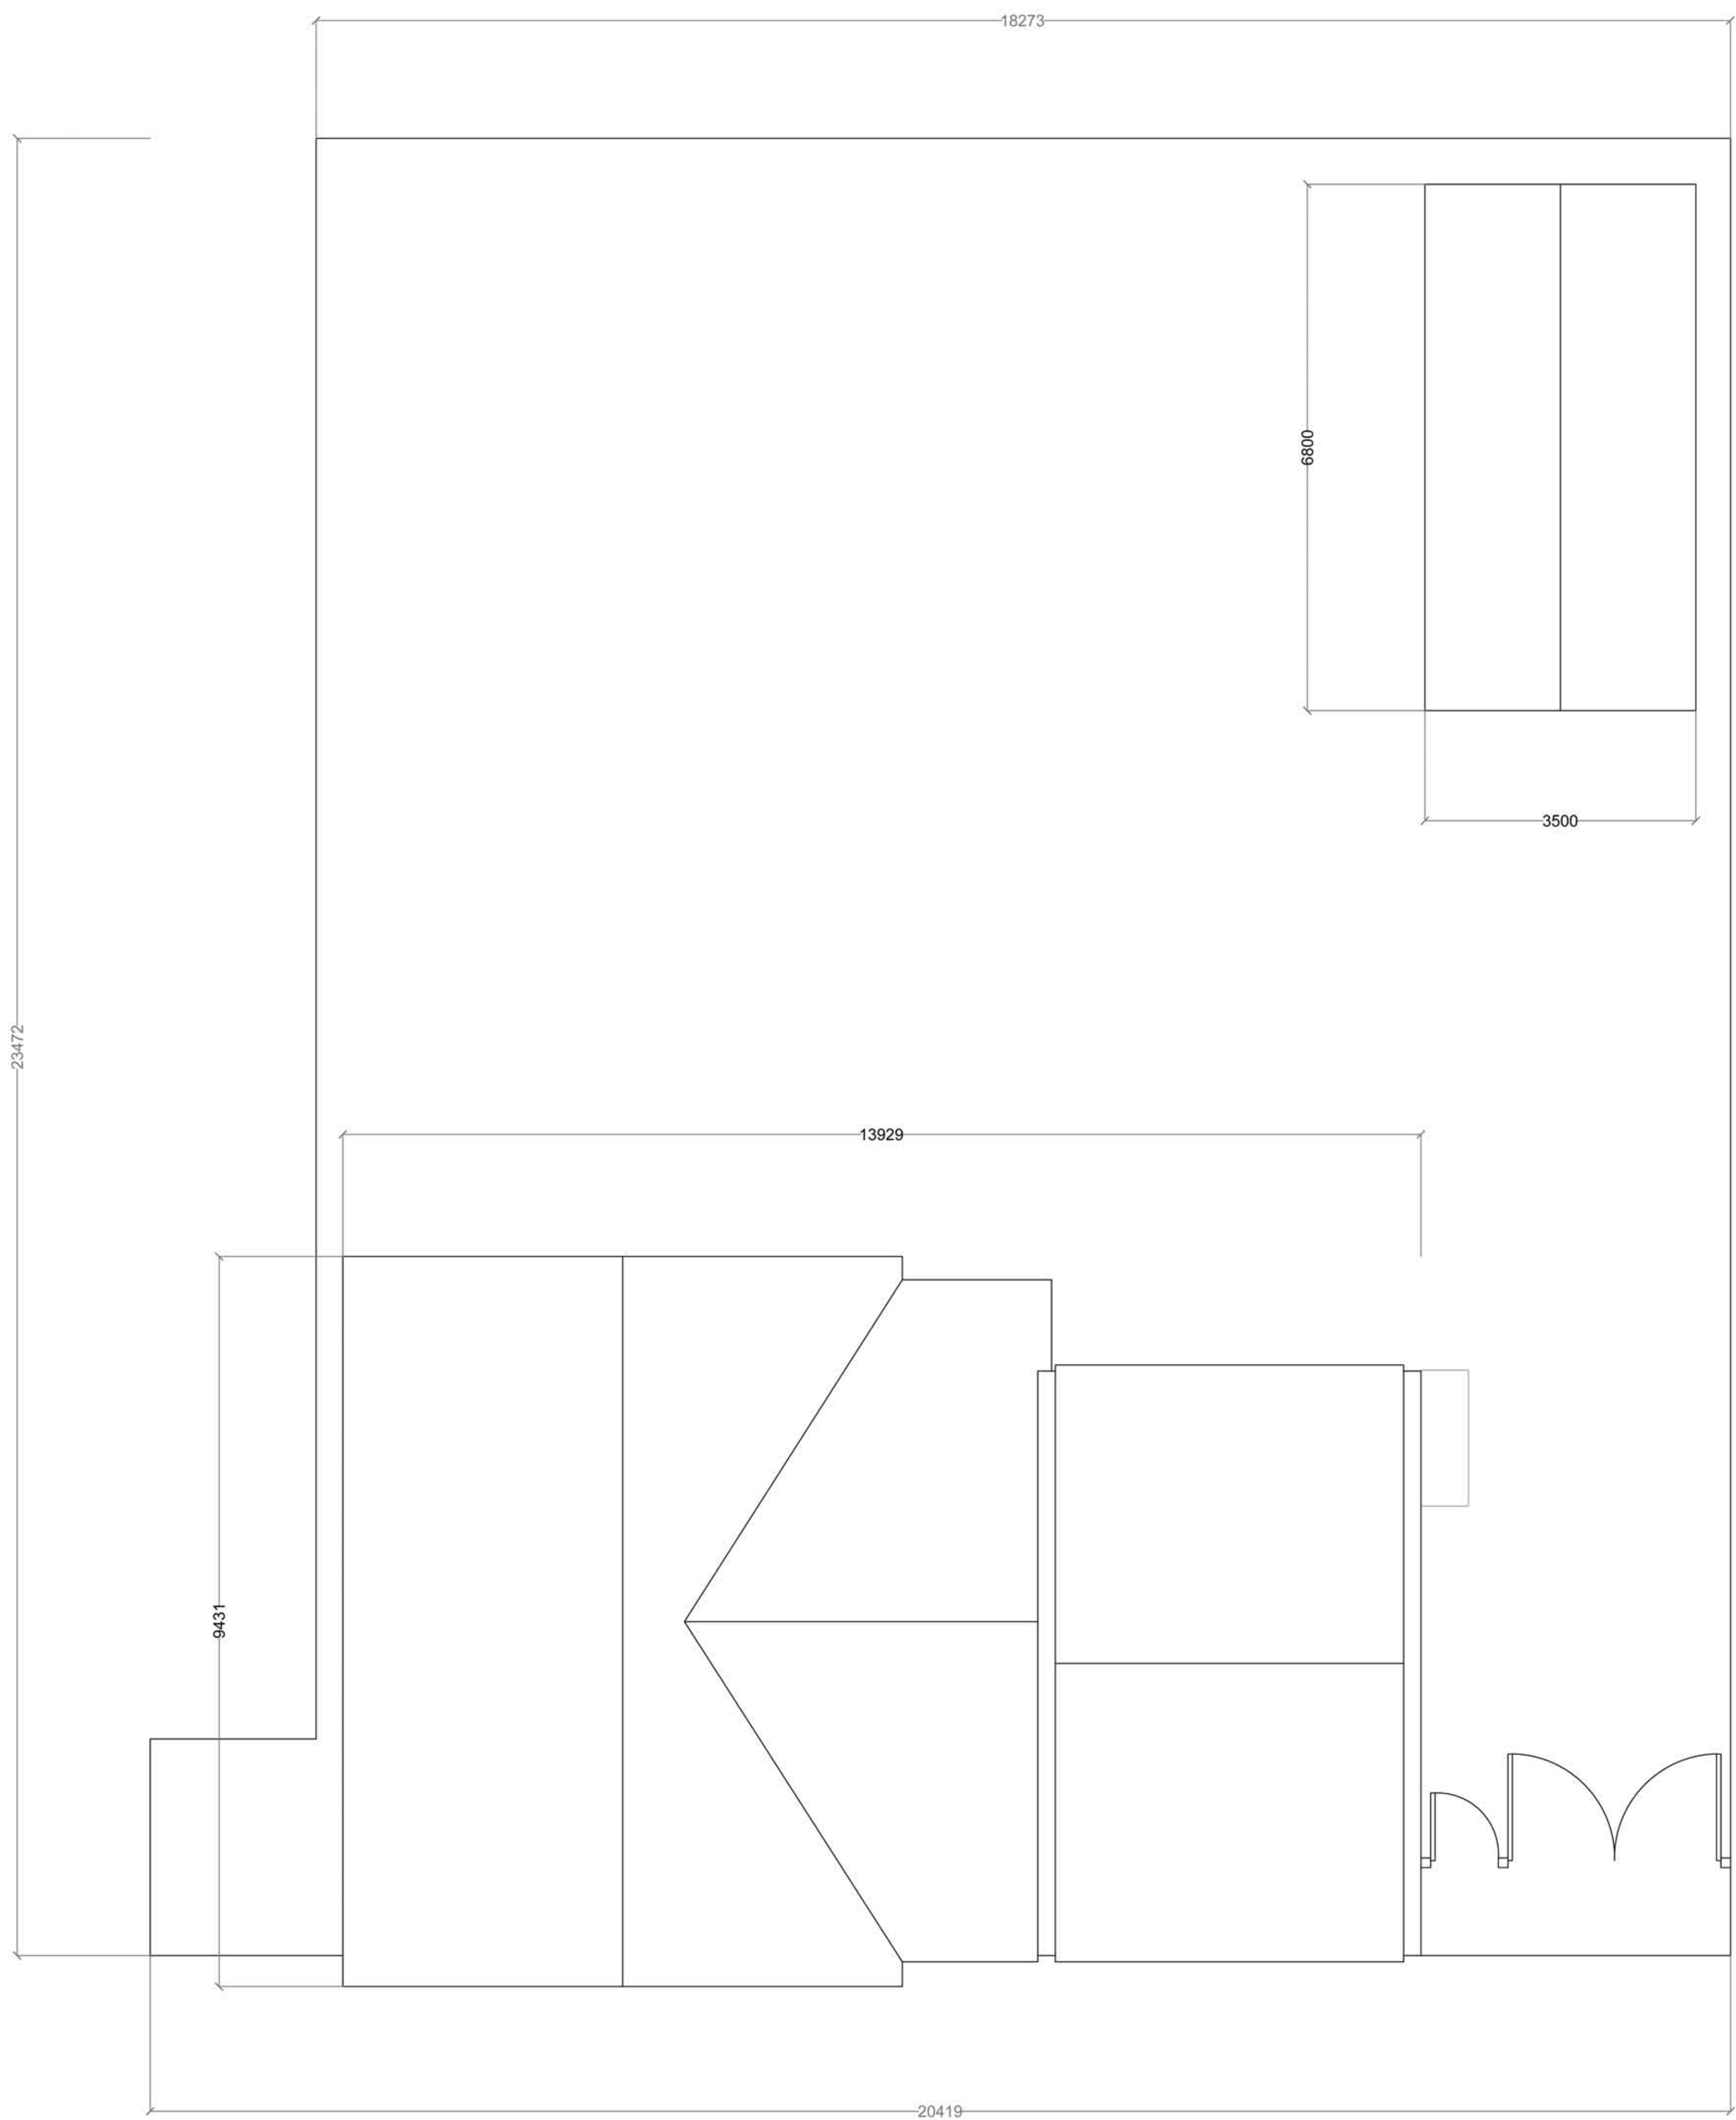

DRAWING TITLE - PROPOSED ROOF PLAN INCLUDING SITE BOUNDARY DIMENSIONS AND
PROPOSED DEVELOPMENT DIMENSIONS
DRAWING REFERENCE NUMBER - 003
SCALE - 1:50
PAPER SIZE - A1
DATE - 29.03.2017

67 CHAPELGATE - SUTTON ST. JAMES - SPALDING - LINCOLNSHIRE

