
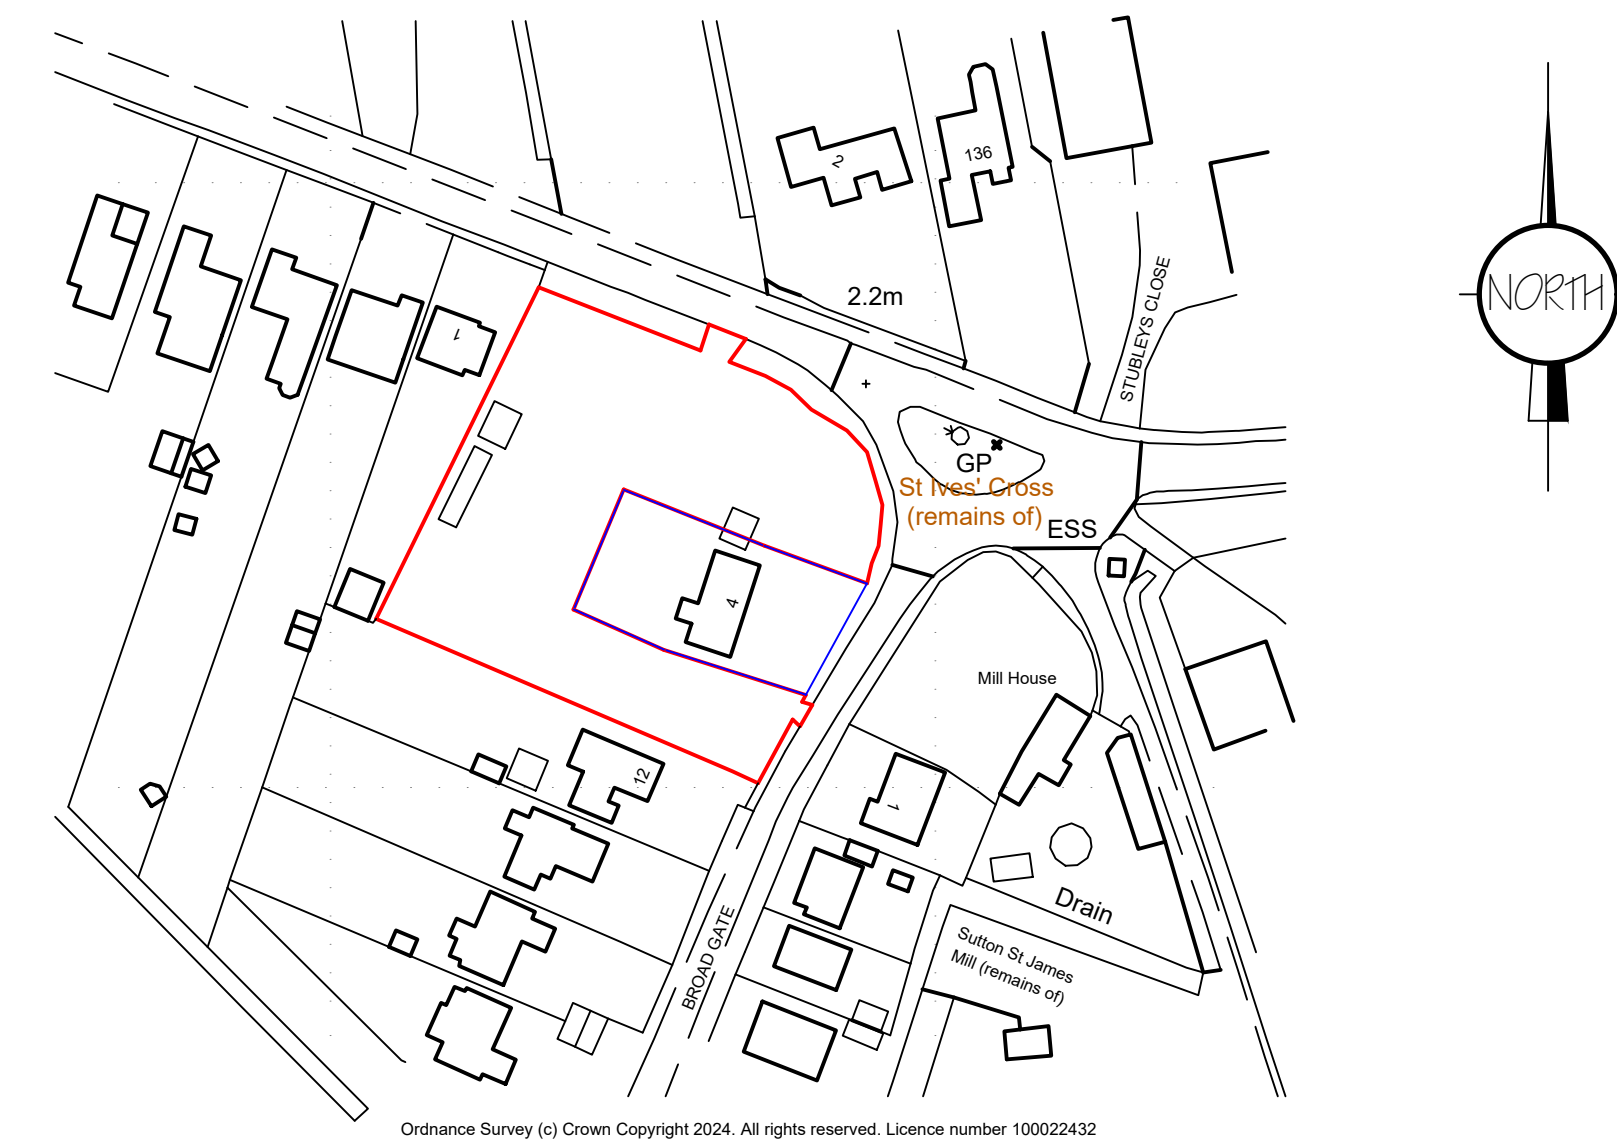


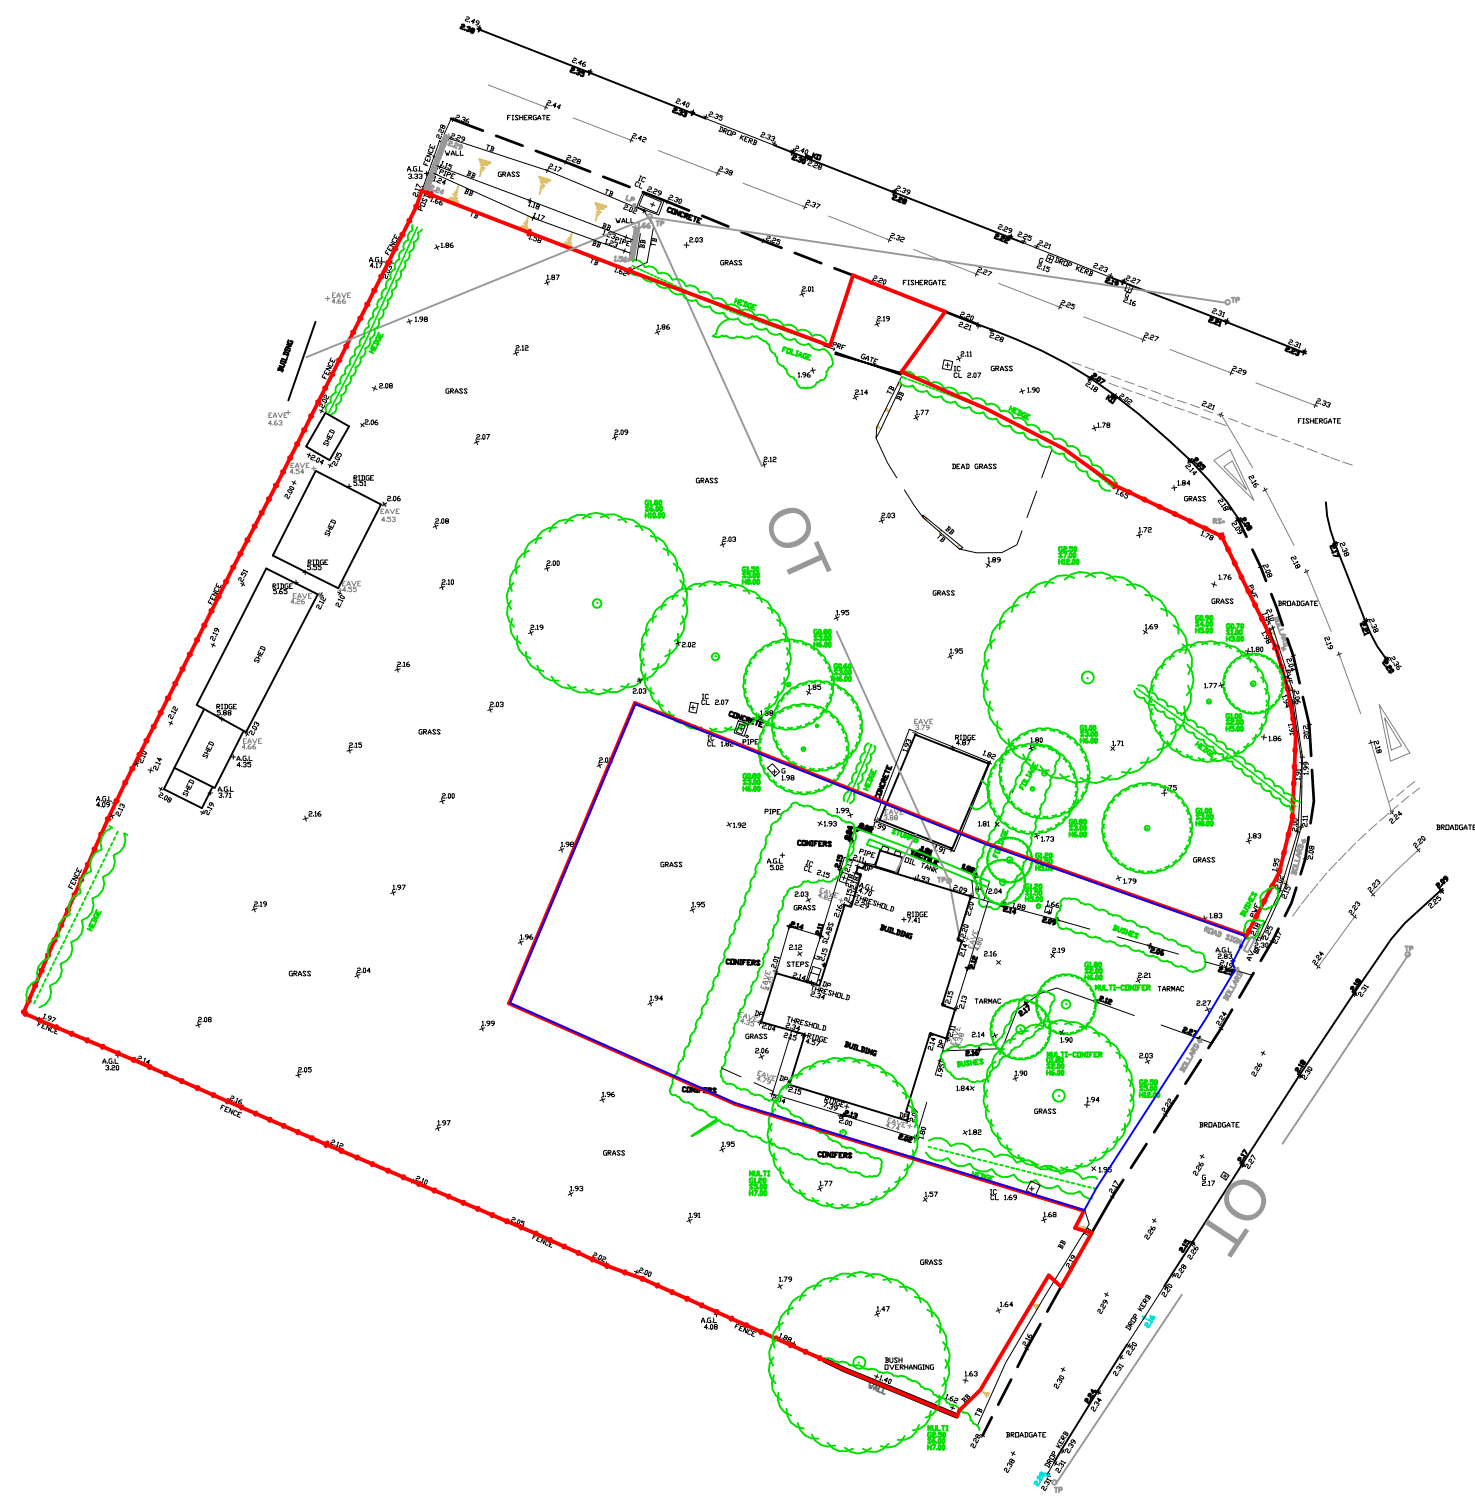

D	PLOT'S BOUNDARY CHANGE	APR '20
C	PLANNING AMENDMENTS	JAN '20
B	PLANNING AMENDMENTS	JAN '20
A	PLANNING APPLICATION	DEC '20
ref	revision	date

G. R. MERCHANT LTD

ARCHITECTURAL

**4 Wrights Mews
12A Park Road, Holbeach,
Spalding, Lincs. PE12 7EE
Tel: 01406 490800
E-Mail: office@grmerchantltd.com
Website: www.grmerchantltd.com**

Project

RESIDENTIAL DEVELOPMENT
AT THE ORCHARDS, BROADGATE & FISHERGATE
SUTTON ST JAMES
SPALDING, Lincs. PE12 0EL

Client
BELMONT

Drawing

LOCATION & SITE PLANS

Job Ref. 4420-25	Drawing No. 010
Date OCTOBER 2025	Drawn SLD

Scales

AS STATED

[illegible]