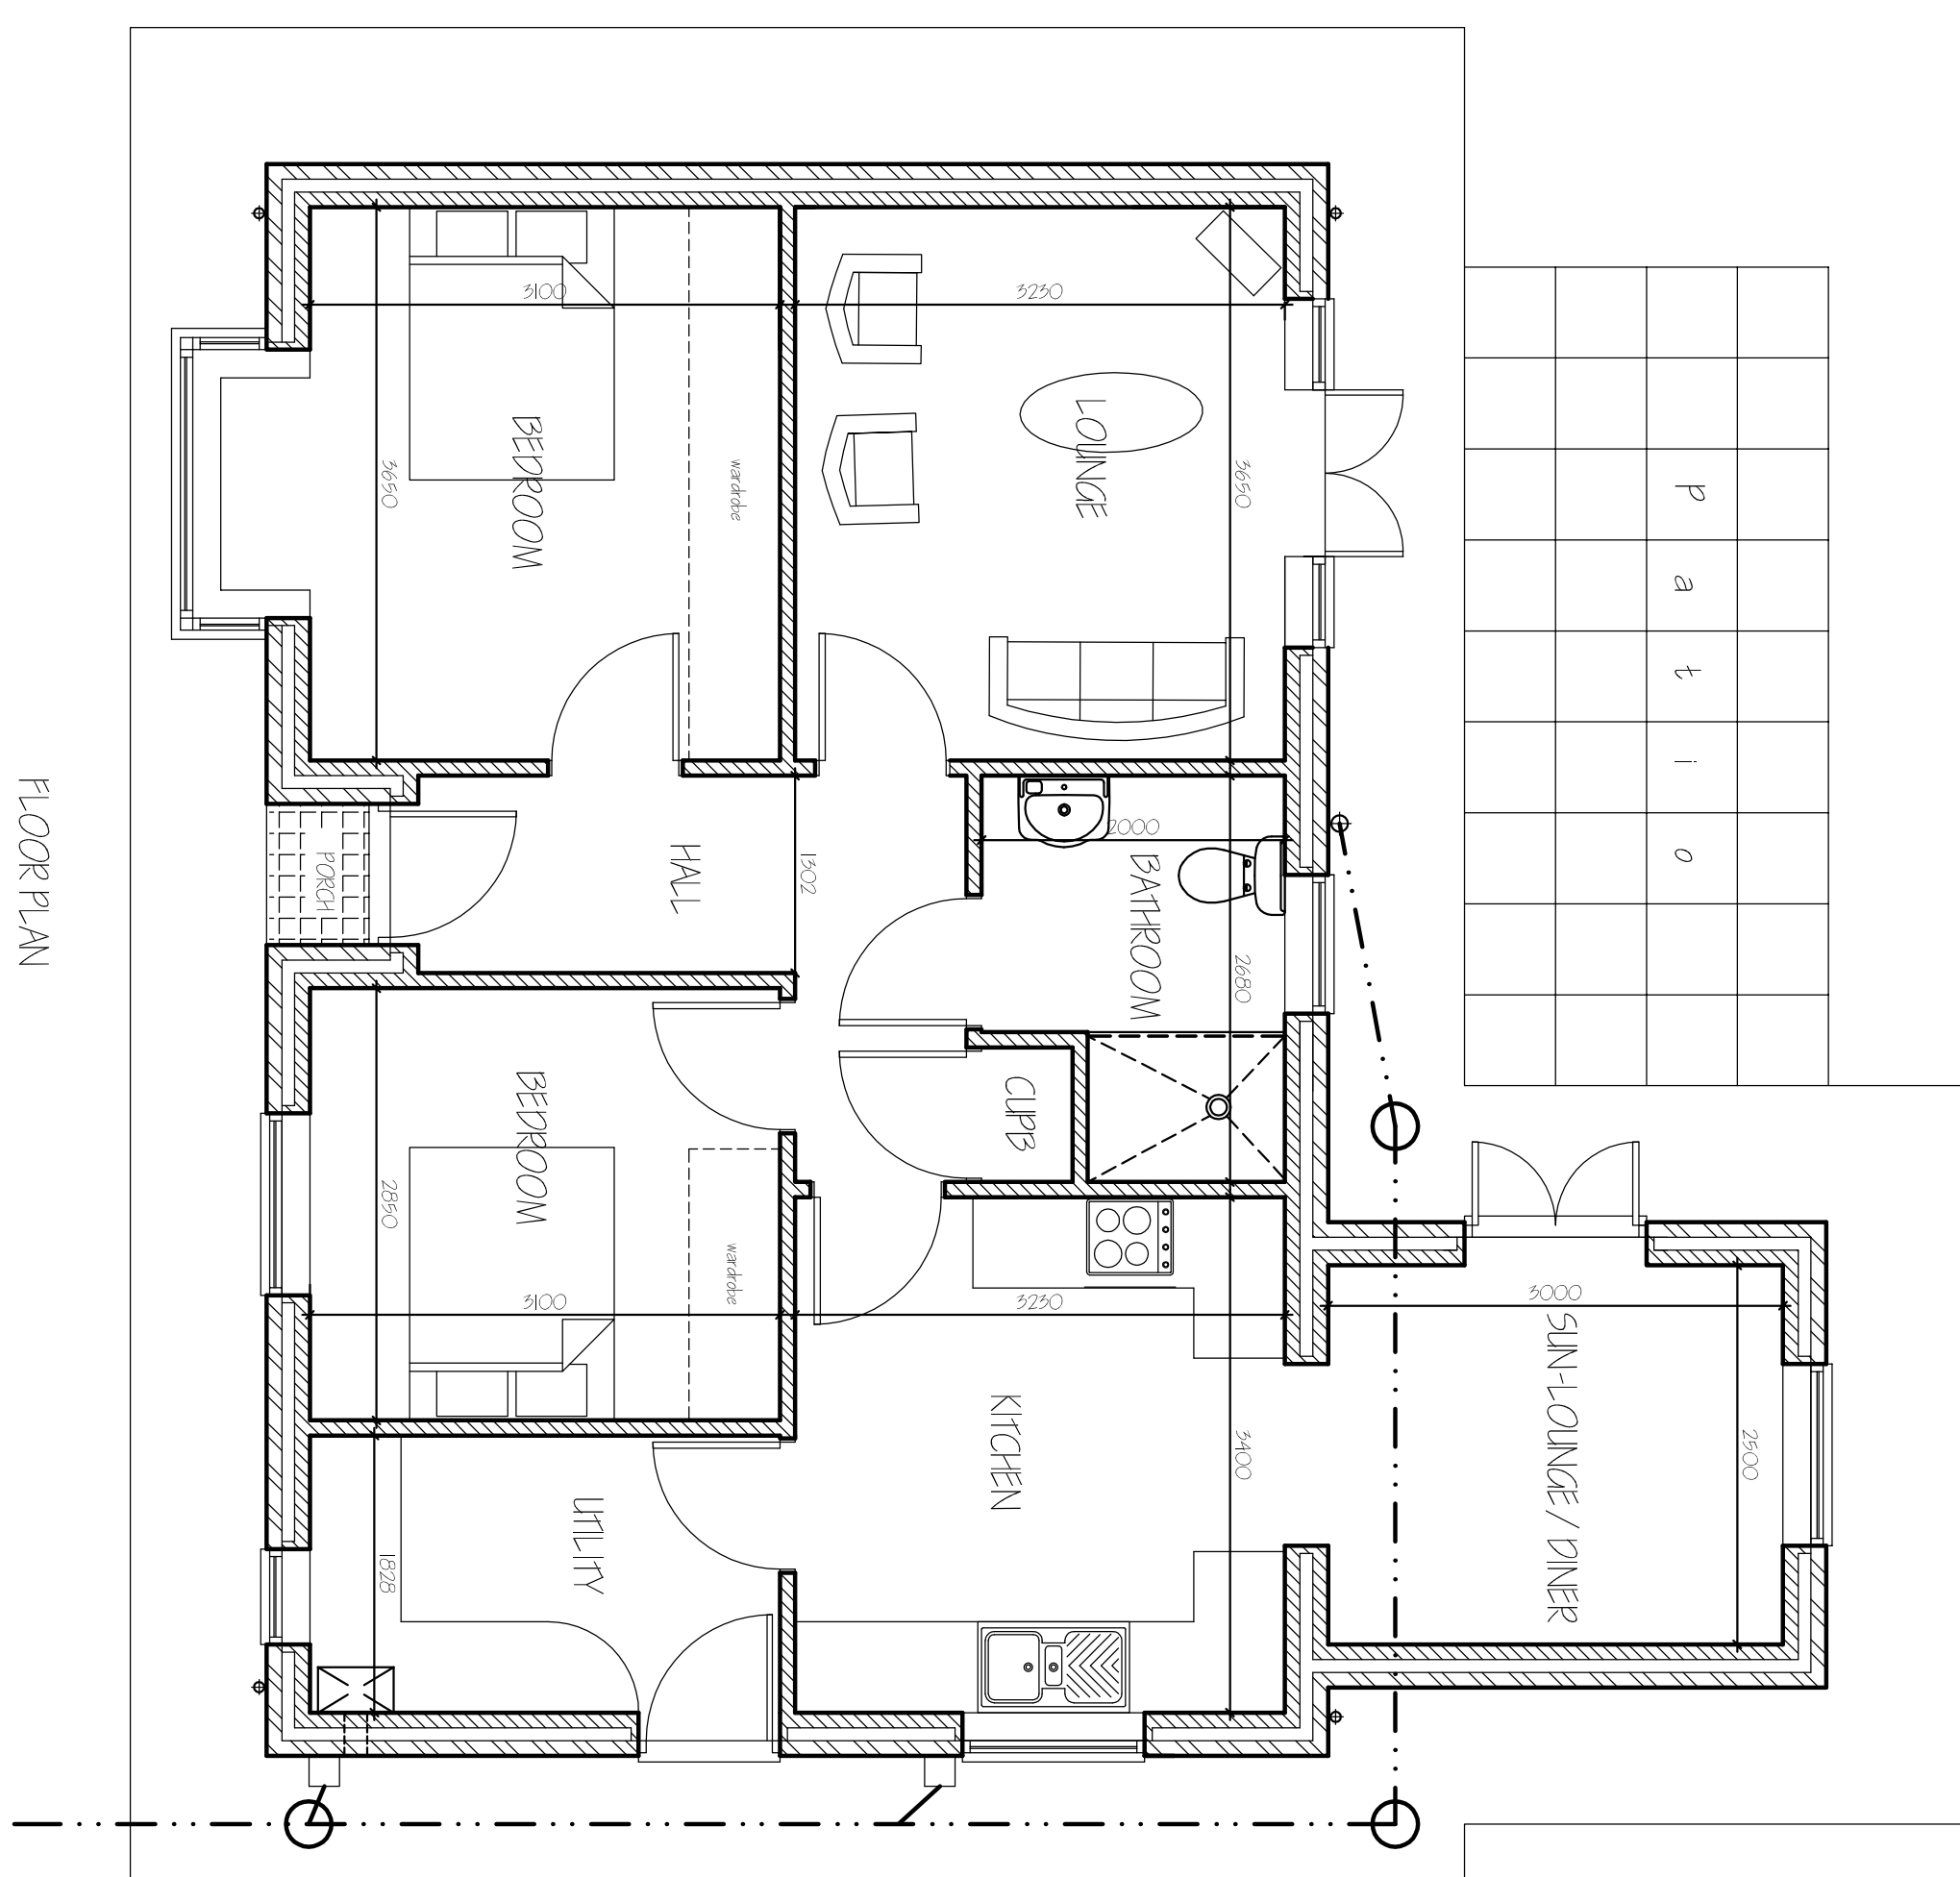
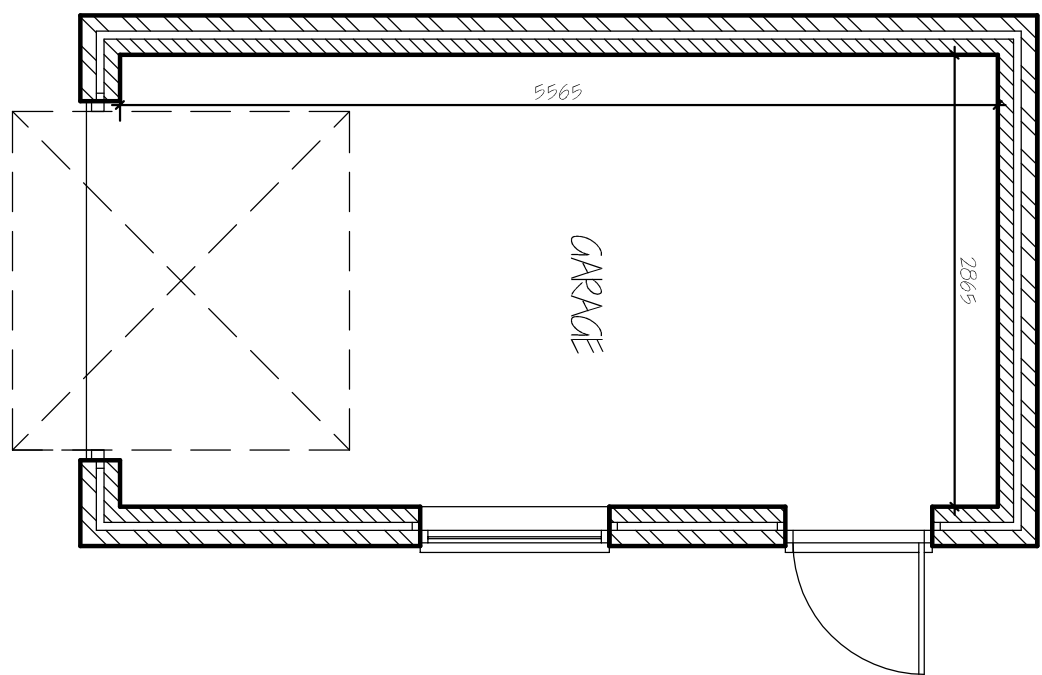
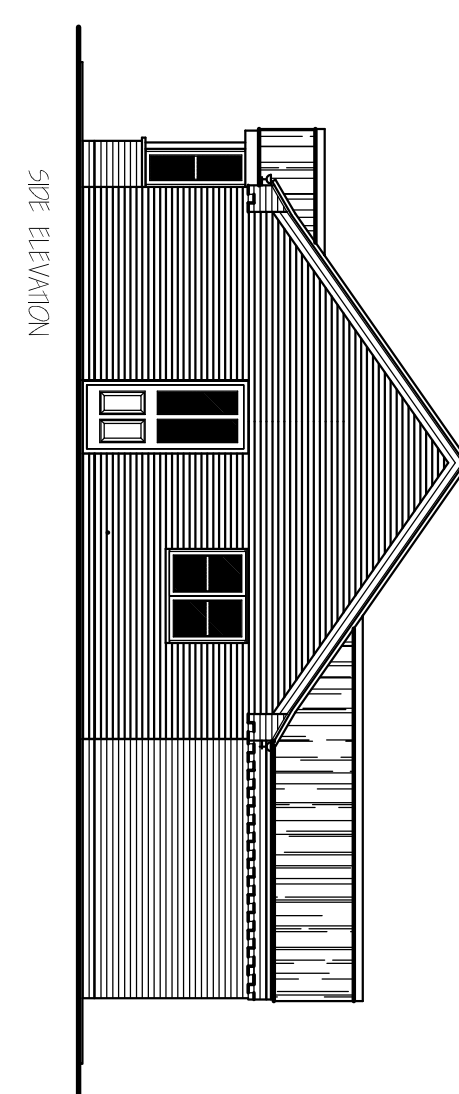
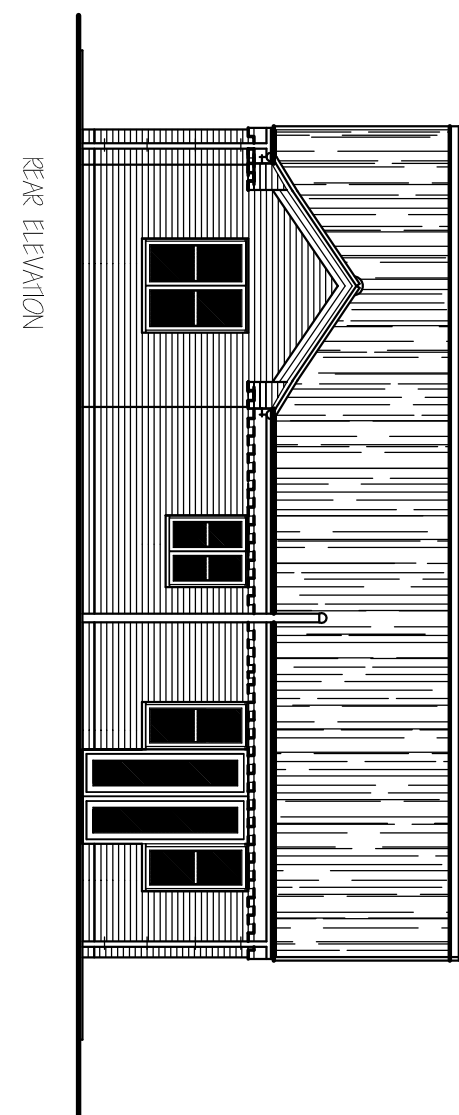
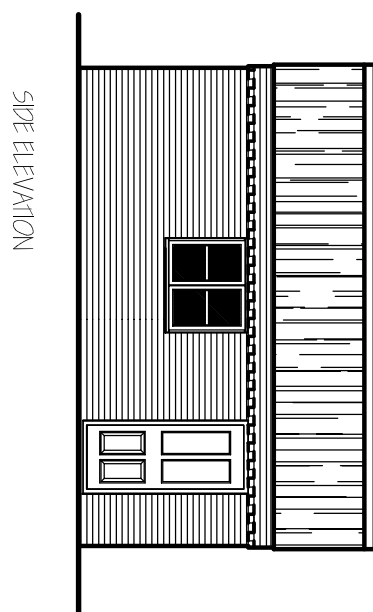
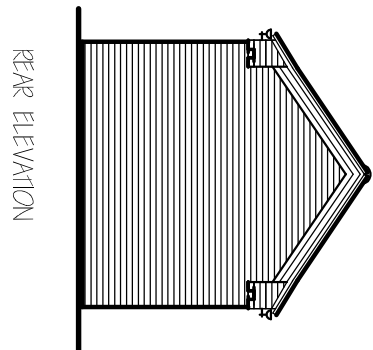
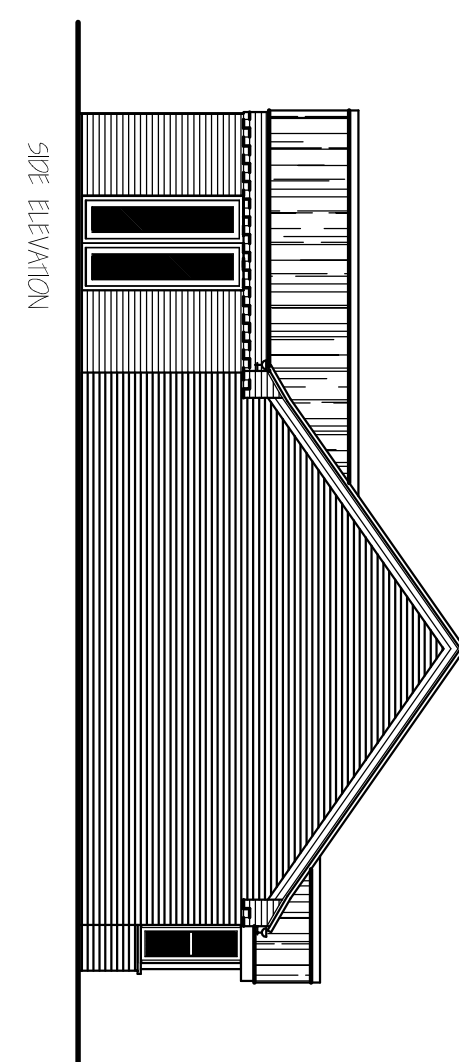
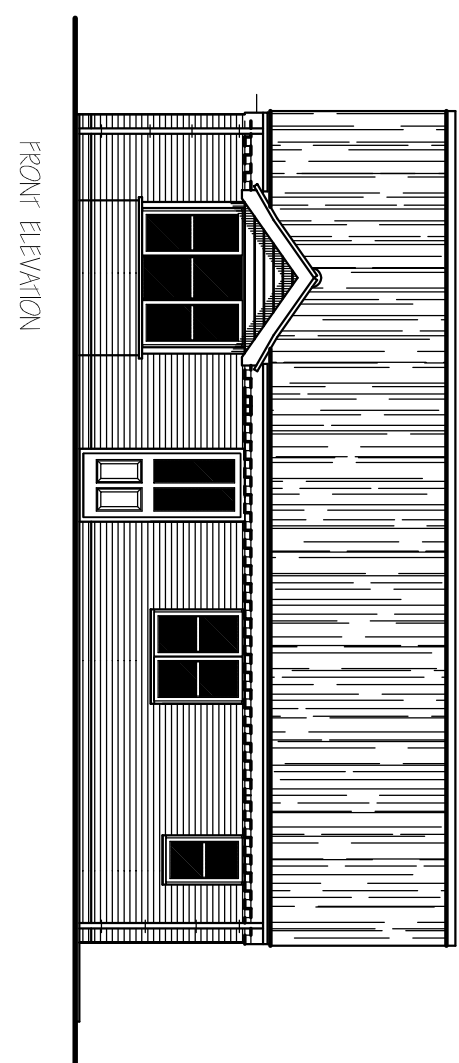
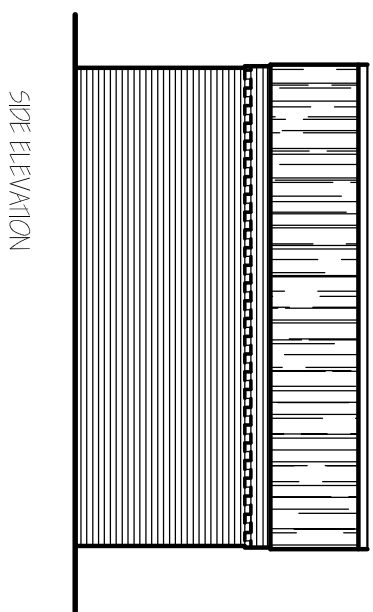
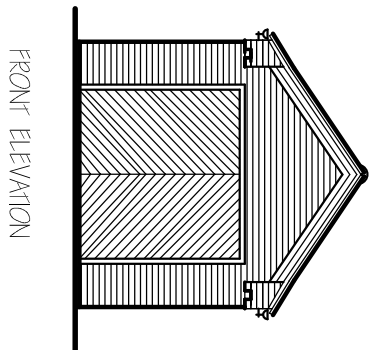


[illegible]

G. R. MERCHANT LTD.
I.ENG AMICE FIMO

**ARCHITECTURAL, STRUCTURAL
AND LAND DRAINAGE
CONSULTANTS**
4 Wrights Mews
12A Park Road, Holbeach
Spalding, Lincs PE12 6TE
Tel: 01406 429500
Fax: 01406 425744
E-Mail: gr.merchant@btconnect.com

Project:	RESIDENTIAL DEVELOPMENT OFF BETTE CAMPBELL CLOSE SUTTON ST JAMES SPALDING, Lincs.
Client:	V. CAMPBELL
Drawing:	FLOOR PLANS & ELEVATIONS, PLOTS A & B.
Job Ref.	27415.
Drawing No.	03.
Date:	JANUARY 2015.
Drawn	SJD

1/50, 1/100, [unless otherwise stated]

[illegible]