




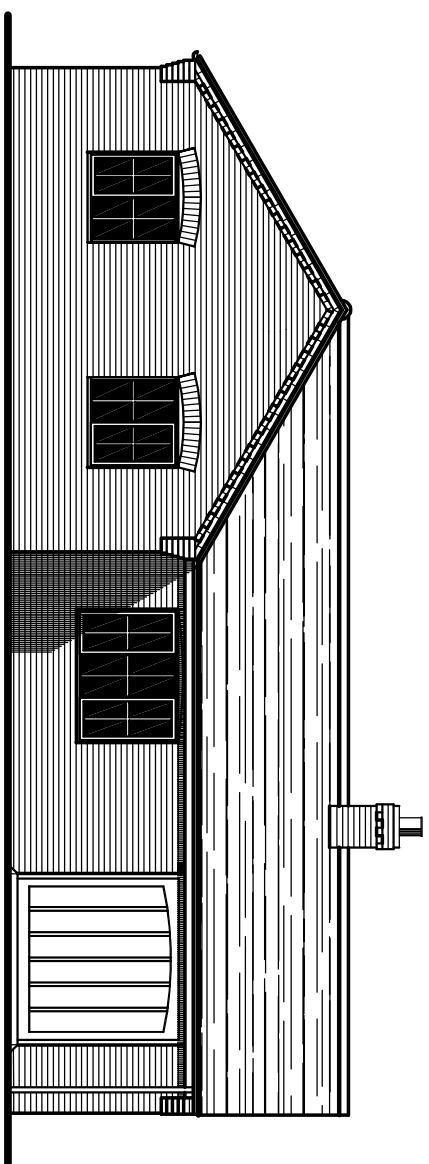


FRONT ELEVATION

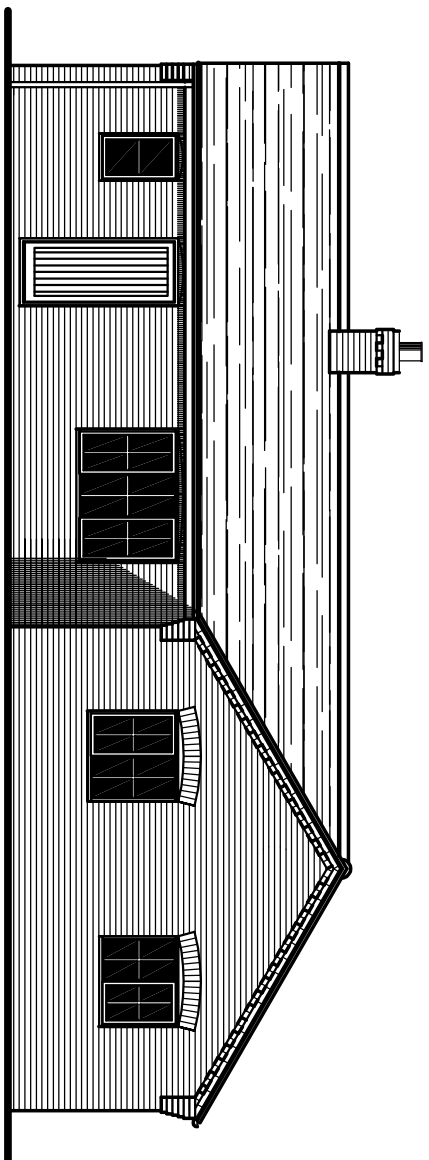


REAR ELEVATION

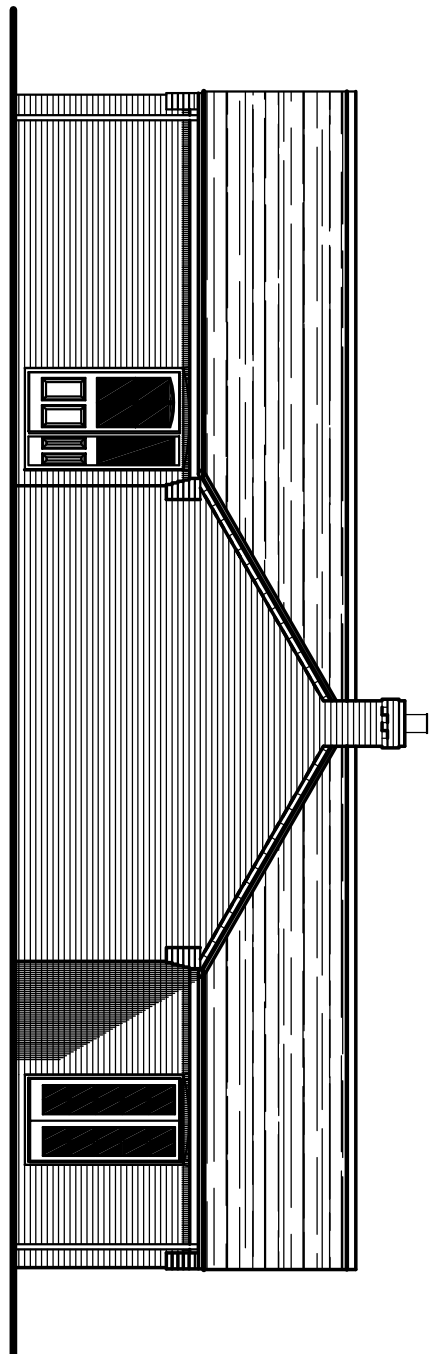

SIDE ELEVATION

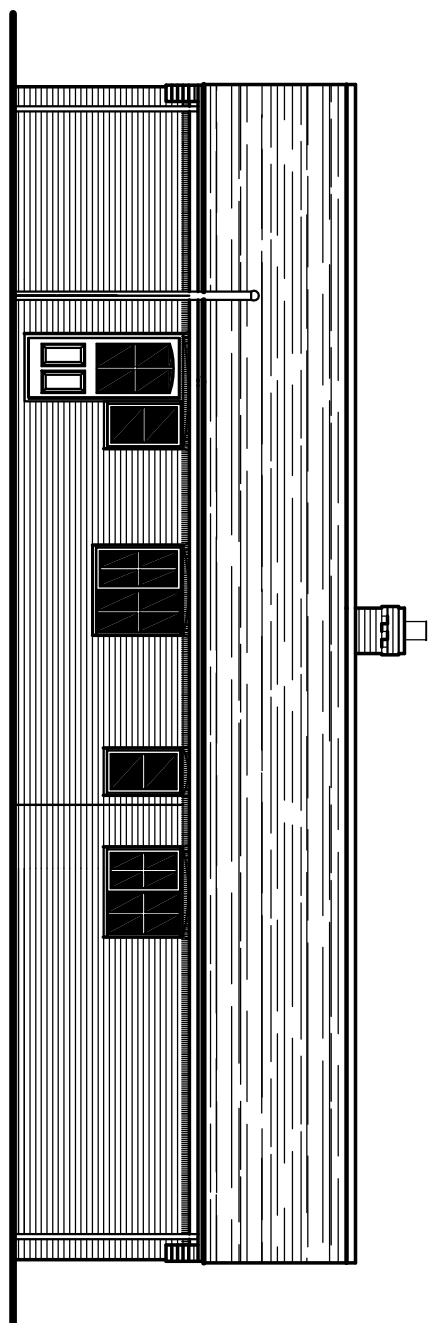

SIDE ELEVATION

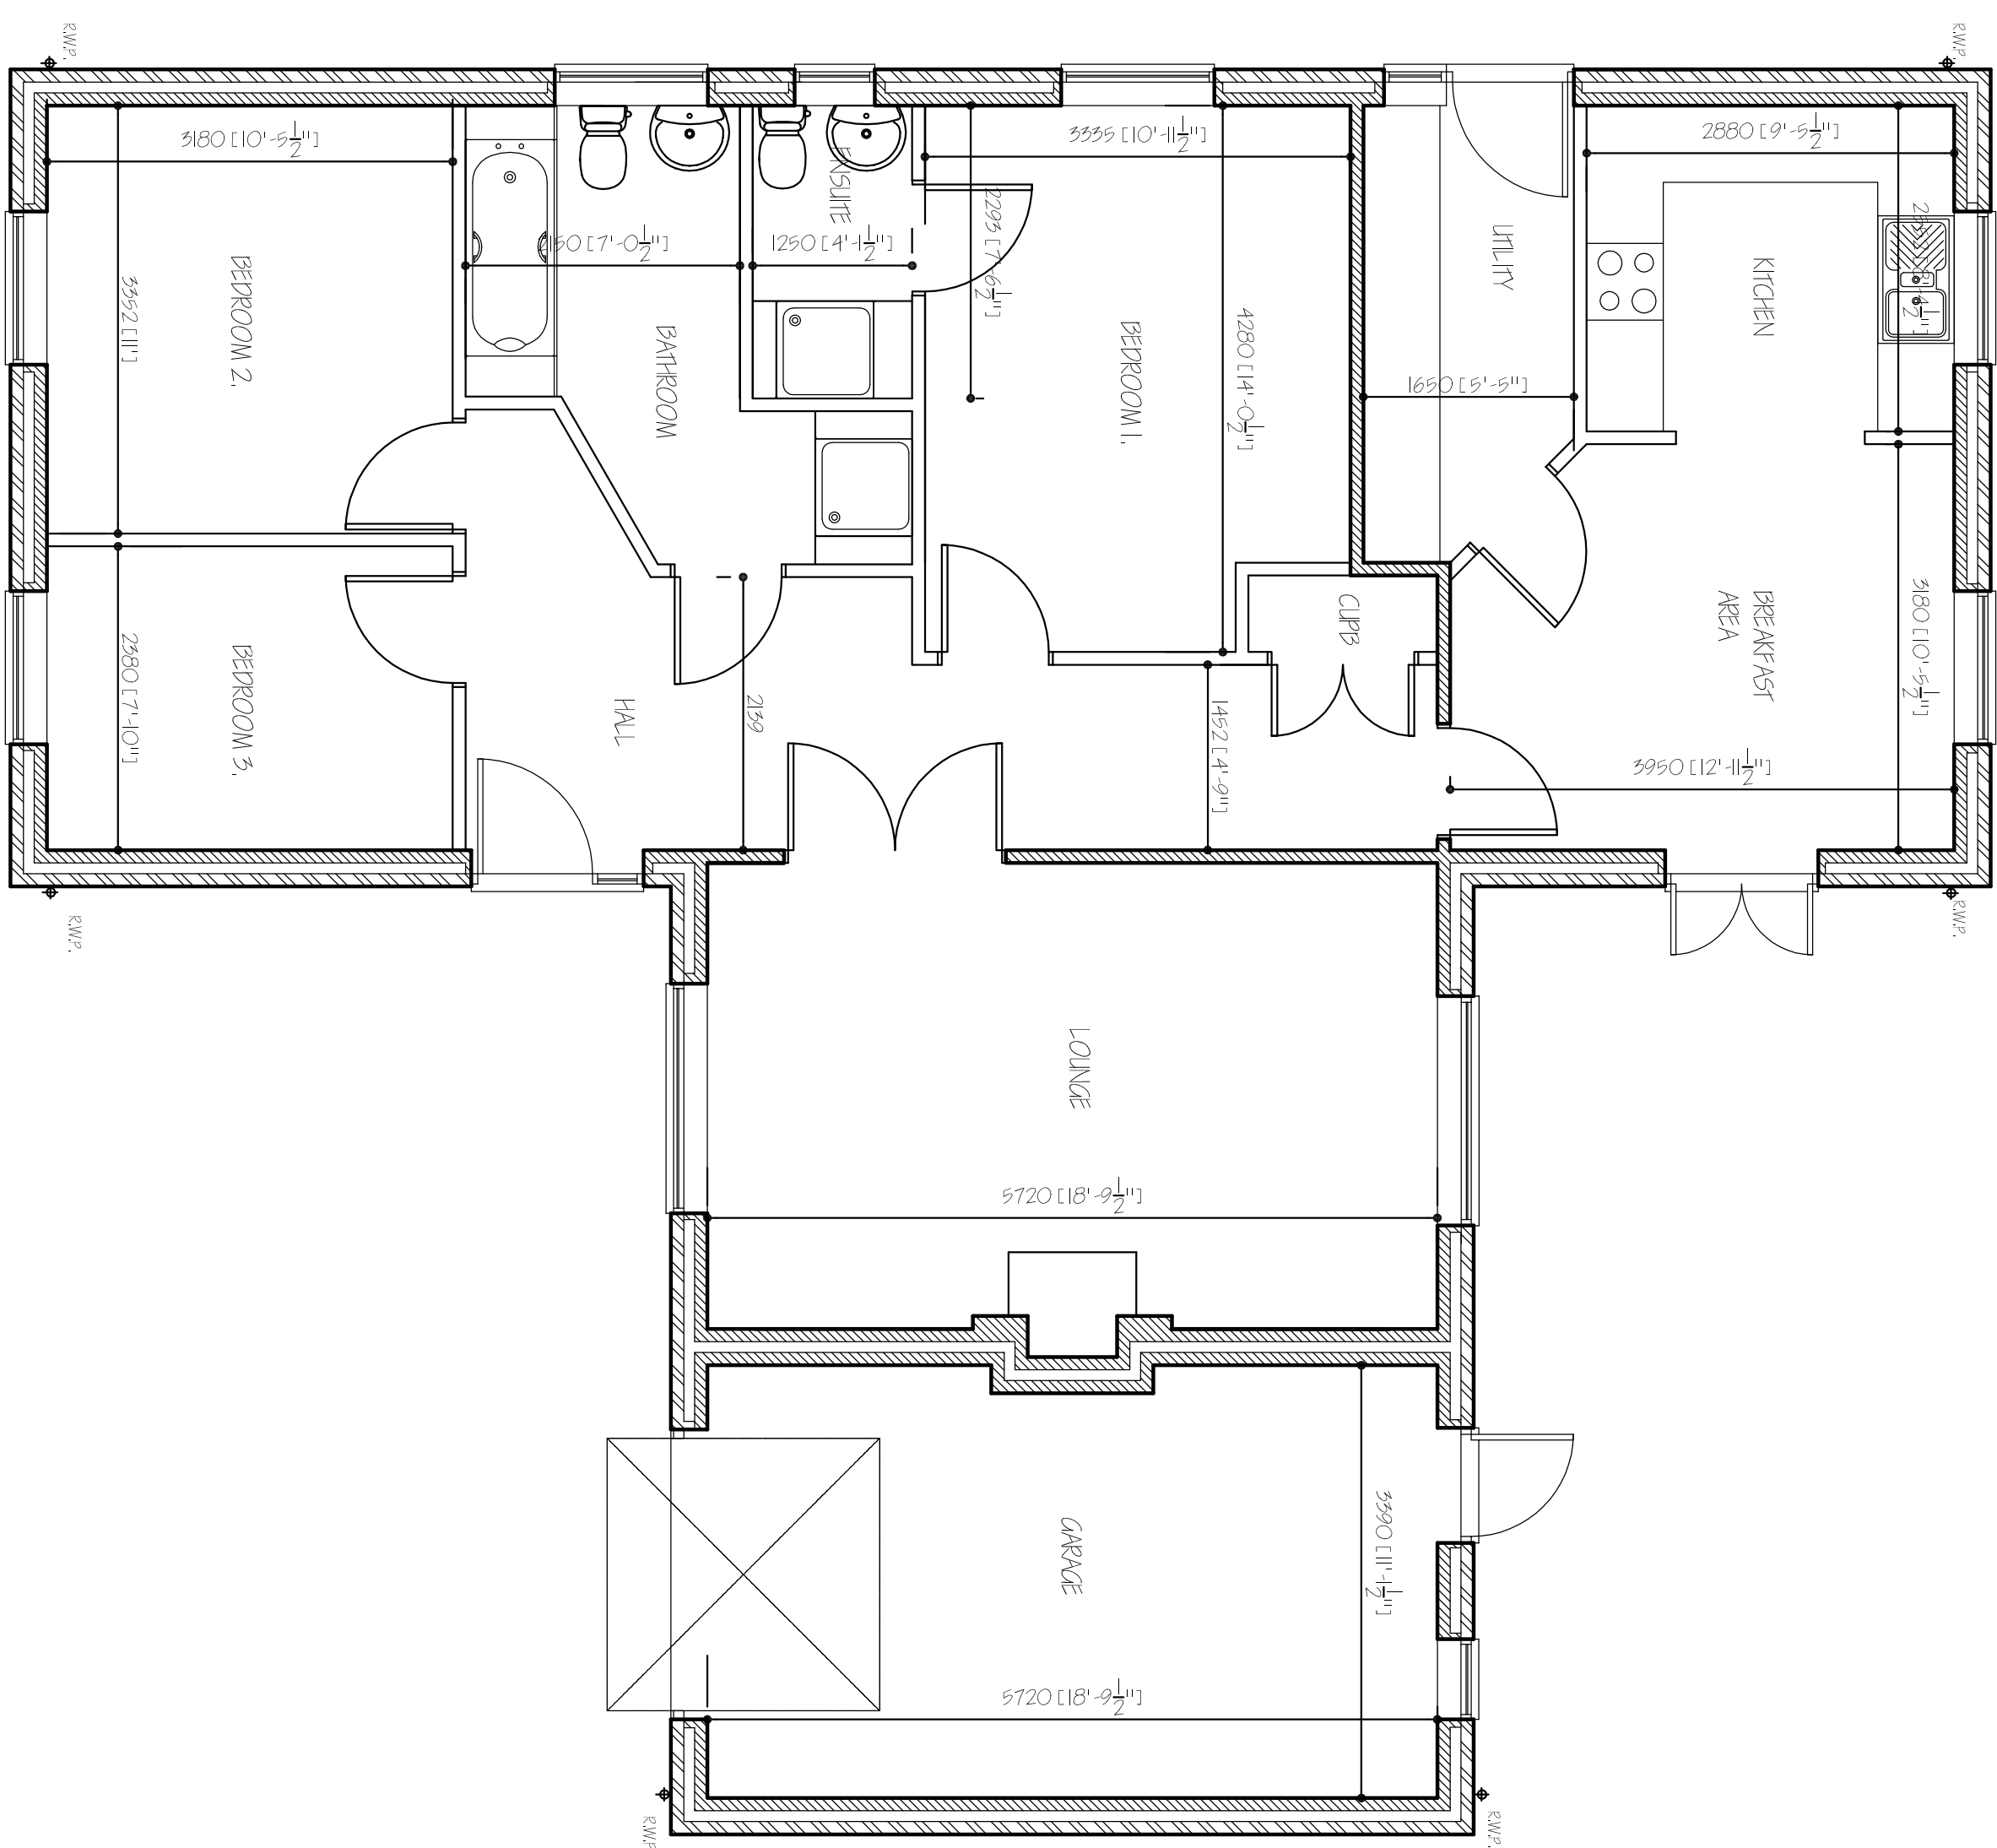

GROUND FLOOR PLAN

11/20/15 Revision G. R. MERCHANT I, LENG AMICE FWMO 		6/25/15
ARCHITECTURAL, STRUCTURAL AND LAND DRAINAGE CONSULTANTS		
Unit 4, Wrights Mews 12A Park Road, Holbeach, Spalding, Lincolnshire, PE12 7EE Tel: 01406 425744 Fax: 01406 425744 E-Mail: G. R. Merchant @ Merchant, F9, Co. UK		
Project RESIDENTIAL DEVELOPMENT, OFF BEATE CAMPING, ADOZE, SUTTON ST JAMES, SPALDING, LINC'S, PE12 0EP.	Client V. CAMP, LINA.	
Drawing FLOOR PLANS AND ELEVATIONS PLOT C.		
Job Ref. 2741-15	Drawing No. 04.	
Date JANUARY 2015.	Drawn SLD.	
Scales 1/50, 1/100.		
DO NOT SCALE FROM THIS DRAWING		