



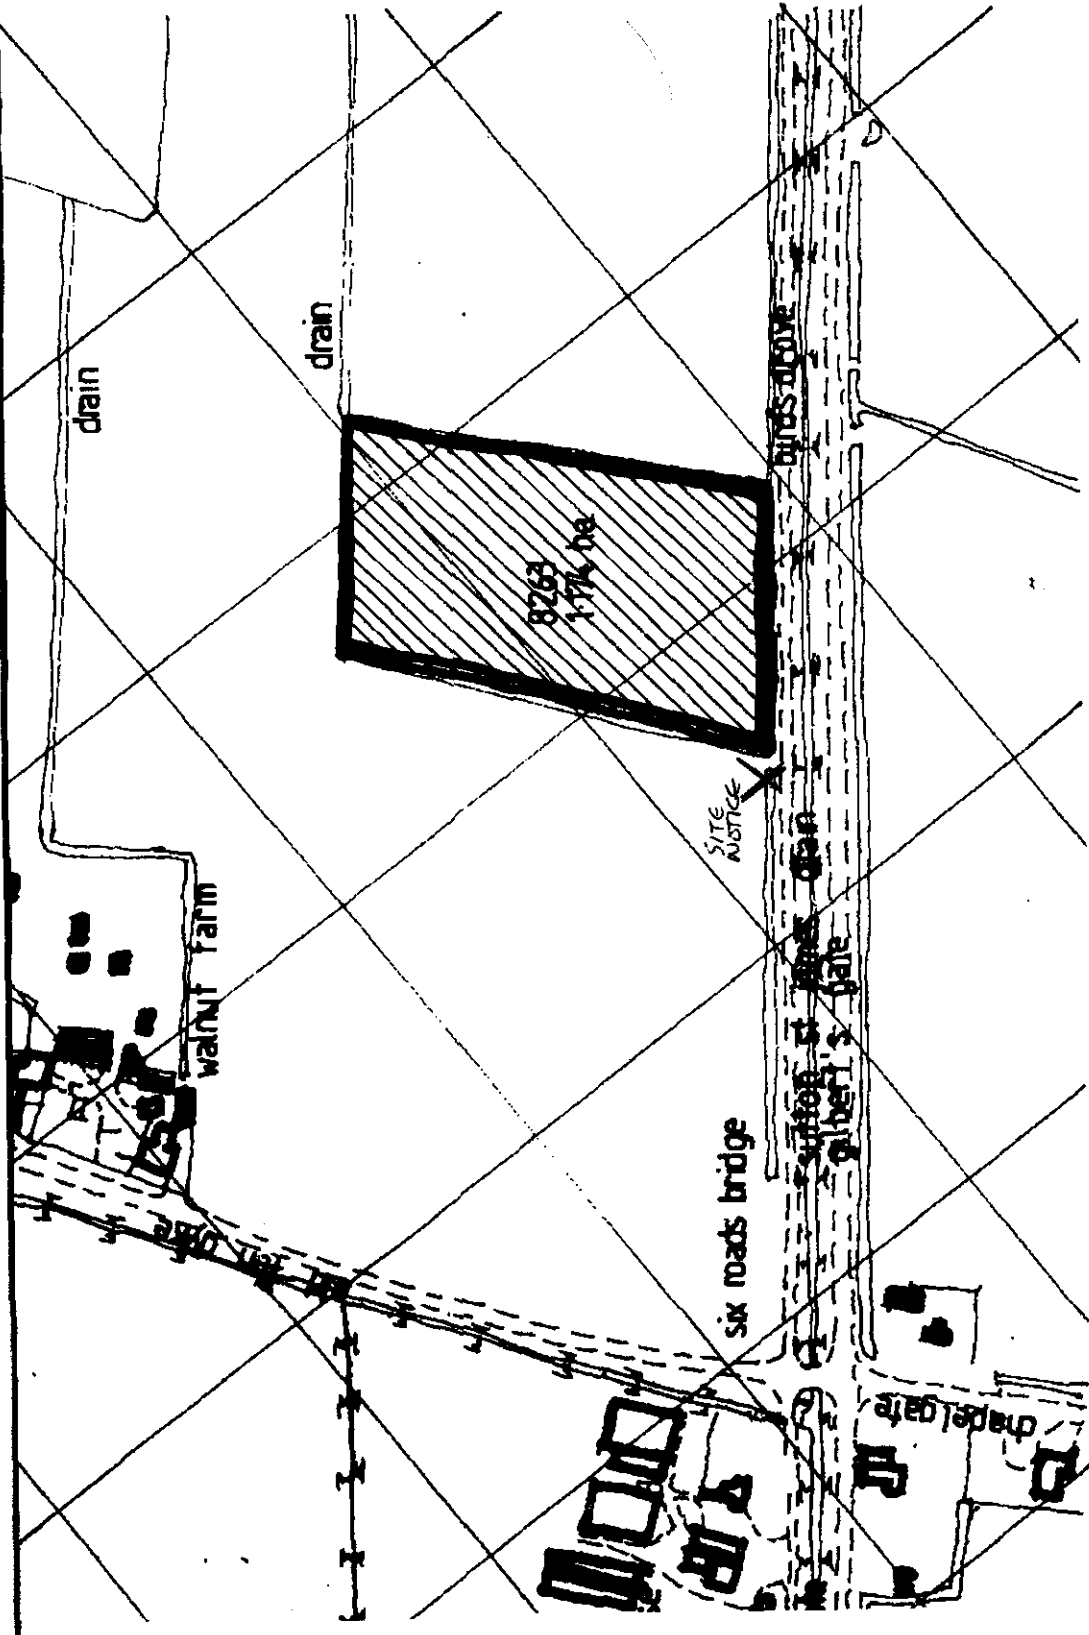

LOCATION PLAN 1:2500

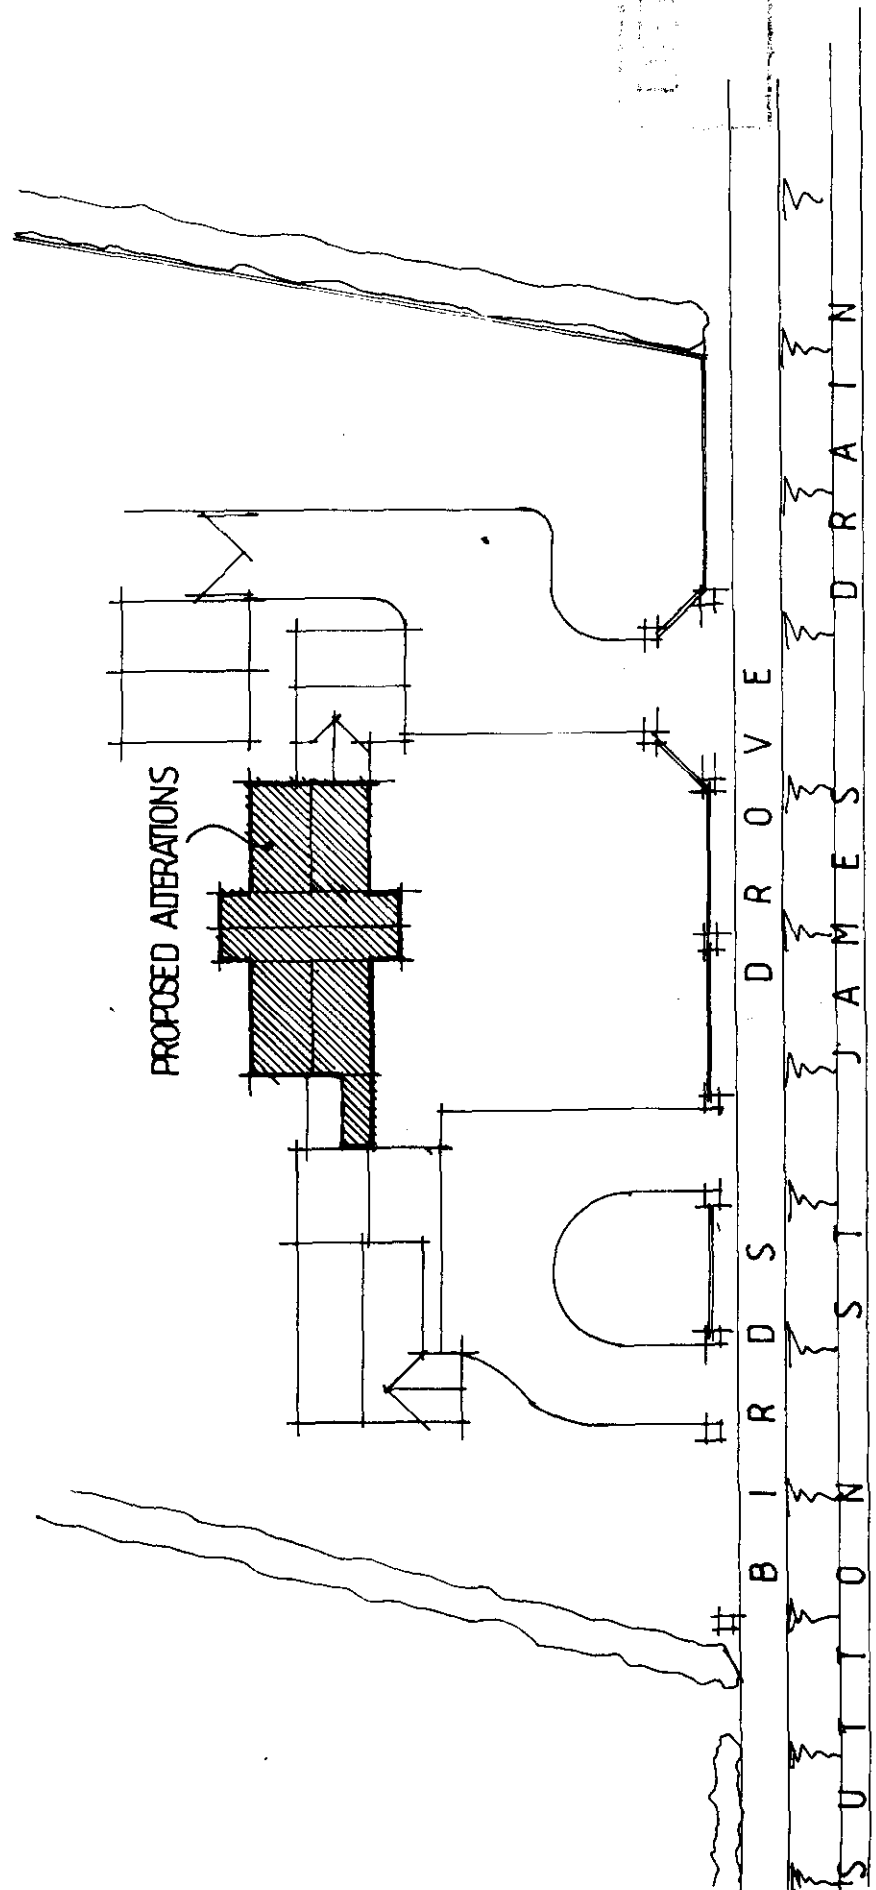

SITE PLAN 1:500

SOUTH EAST AND DC
HOUSING & PLANNING
12 APR 1999
Ref: 0360/99

TREVOR A CLAY R.I.B.A. CHARTERED ARCHITECT 14 OLD FENDIKE ROAD WESTON HILLS SPALDING LINCOLNSHIRE PE12 6DD			
Project: PROPOSED LEISURE AREA AT HORSESHOE LODGE, SUTTON ST JAMES, SPALDING, FOR MR AND MRS T KIRBY			
Drawing: SITE AND LOCATION PLANS			
Date: 26 March 99	Proj No: 98/038/PA		
Scale: 1:500 1:2500	Drg. No: 003 Rev:		