


Contractor to check all Dimensions on site prior to ordering materials / commencing work. If in doubt then please ask

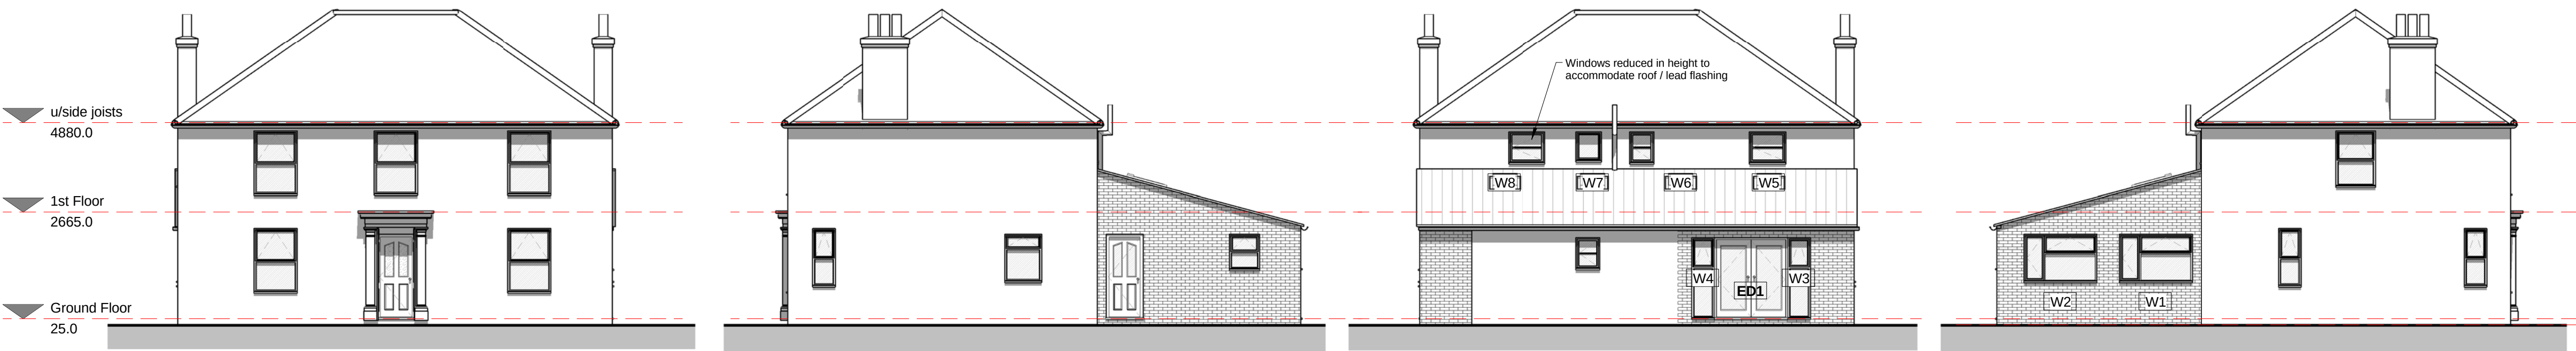


01 - Front Elevation
1 : 100

02 - Right Flank
1 : 100

03 - Rear Elevation
1 : 100

04 - Left Flank
1 : 100

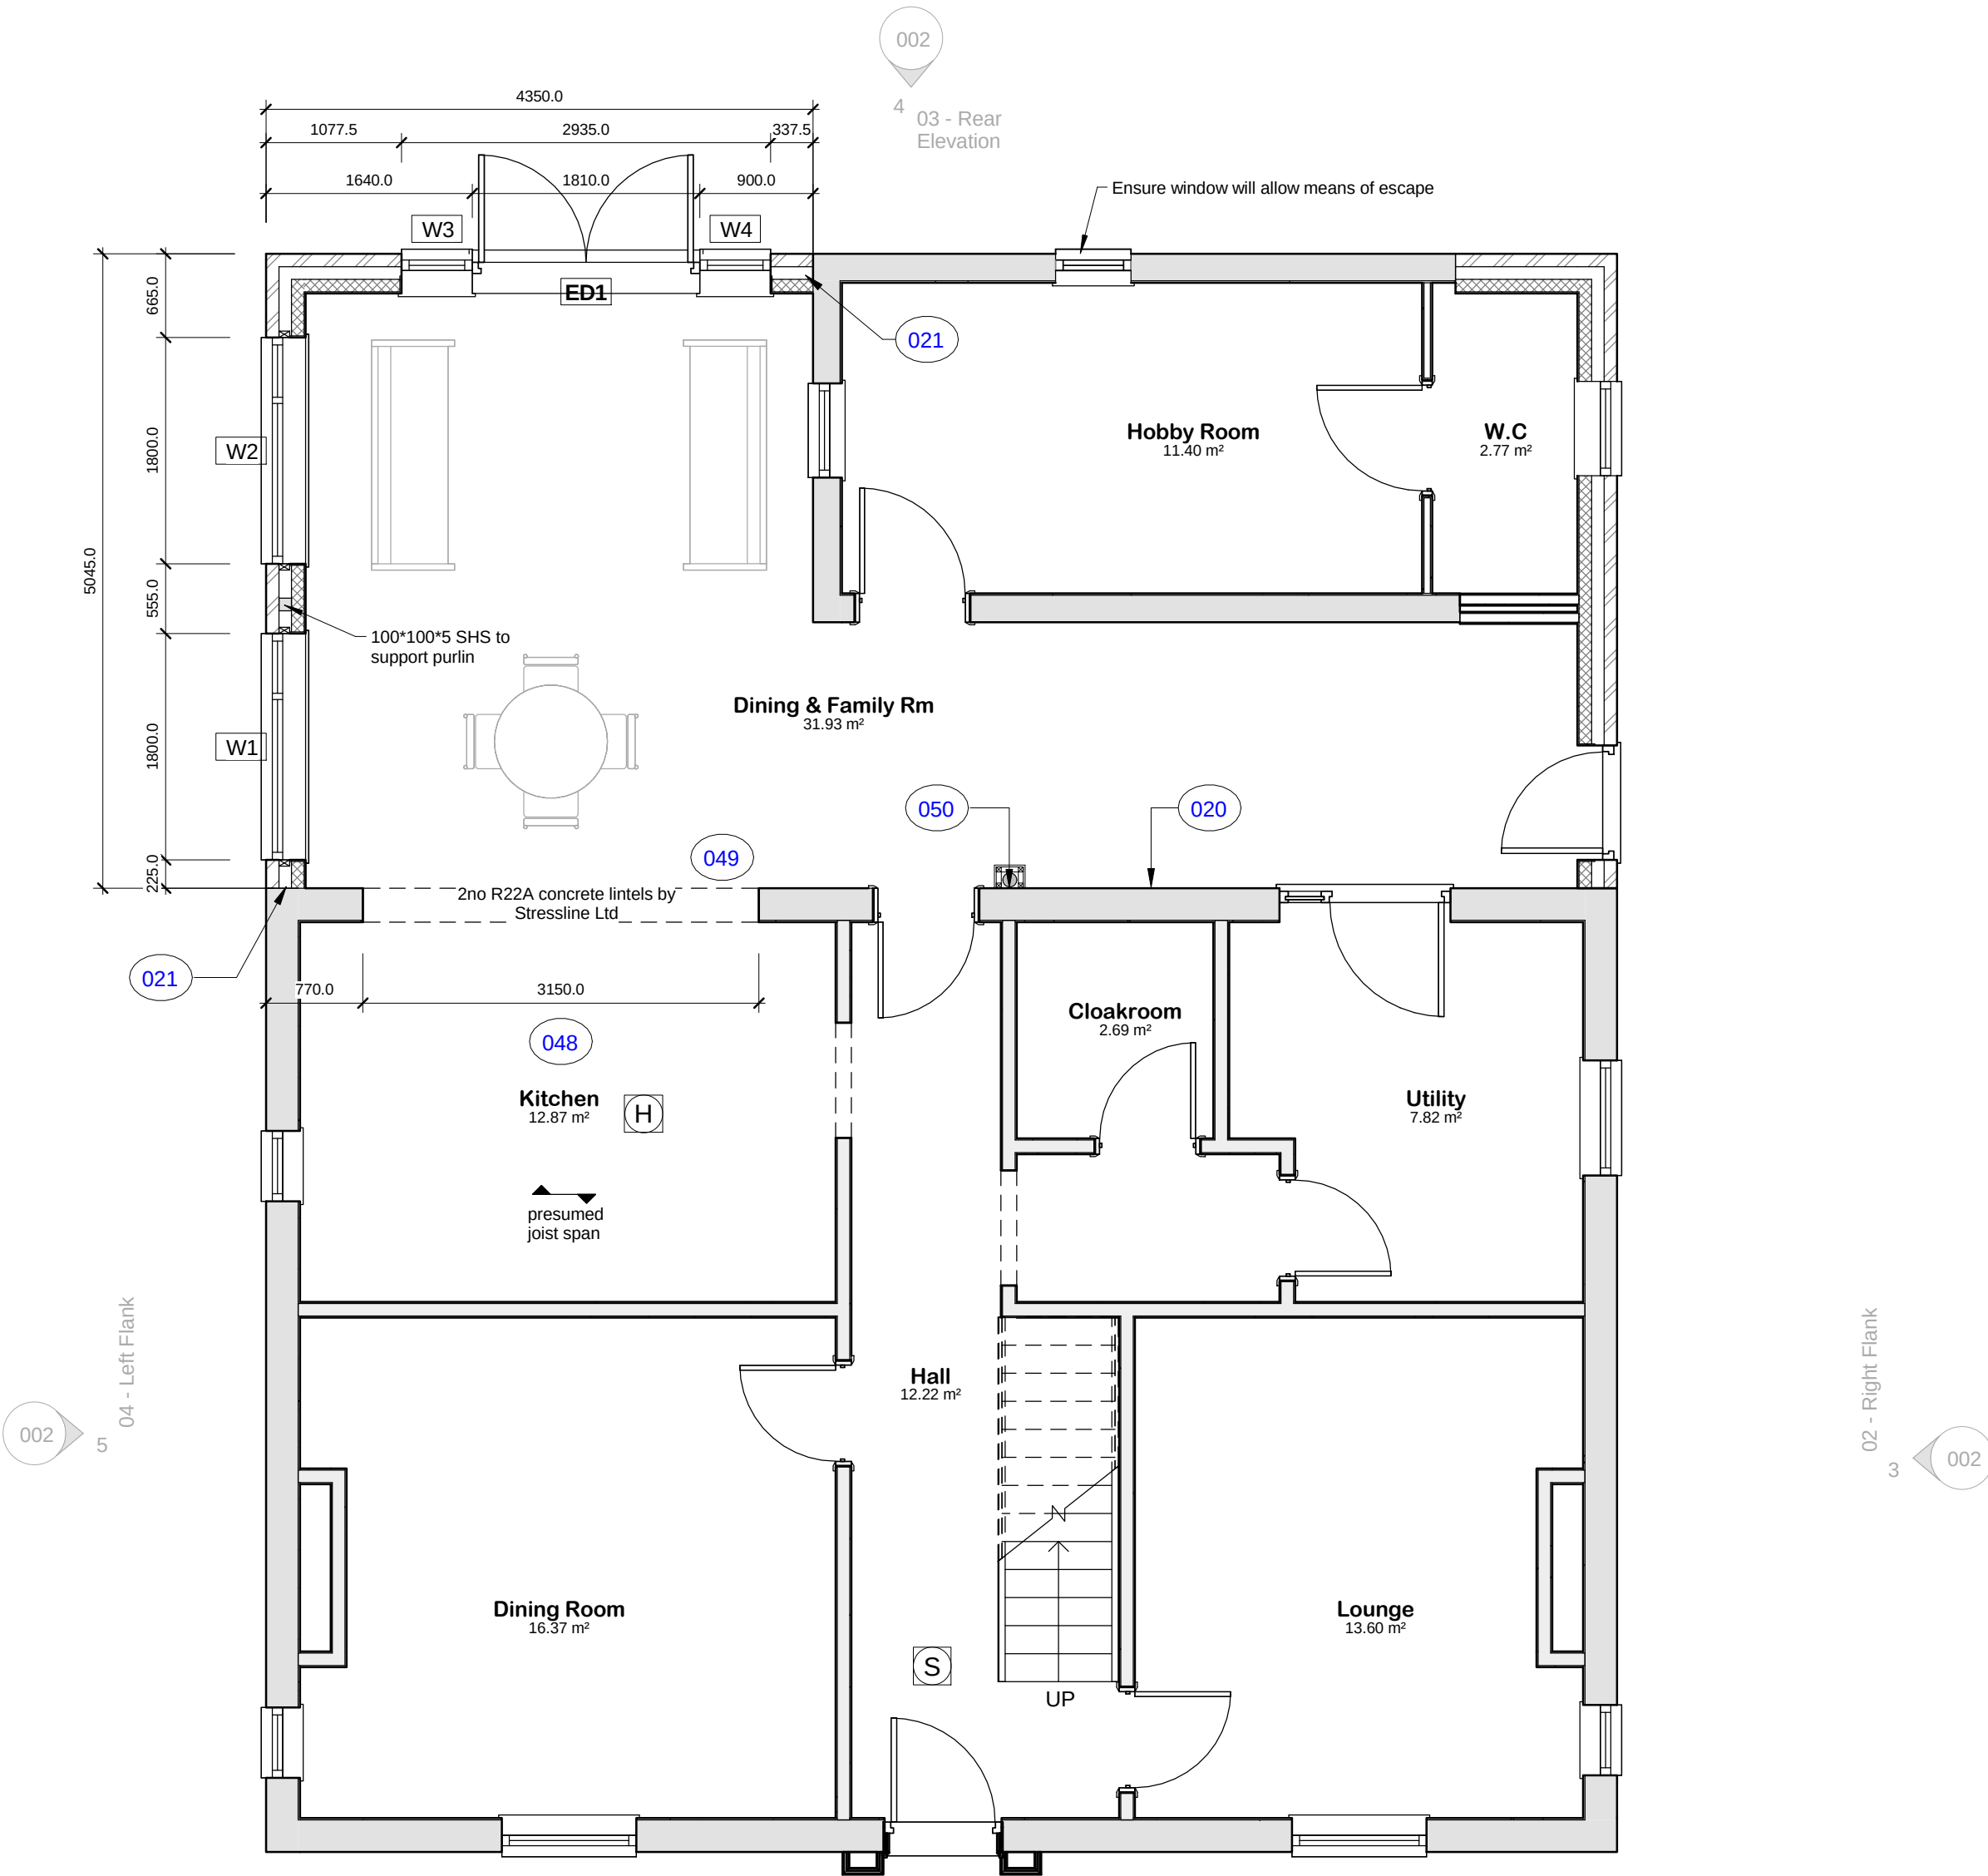

01 - Ground Floor Plan
1 : 50

GENERAL CONDITIONS
Contractors are responsible for checking all dimensions on site when work commences and before ordering any materials. Any discrepancies should be brought to the attention of the Client for remedial action before commencing further.
All materials not specified to be of a standard suitable for the work proposed and be fit for purpose. All work to be in accordance with good building practise and all necessary BS codes for Workmanship on Building Sites.

Client:
Mr & Mrs Small

Site:
**Holland House
Sutton Road
Sutton St James**

Drg Title:
Proposed Plans



Contract No	Drg No	Revision:
2306	002	C