




Existing Floor Plan
Scale 1:50




Existing Front (NW) Elevation
Scale 1:100



Existing Side (NE) Elevation
Scale 1:100

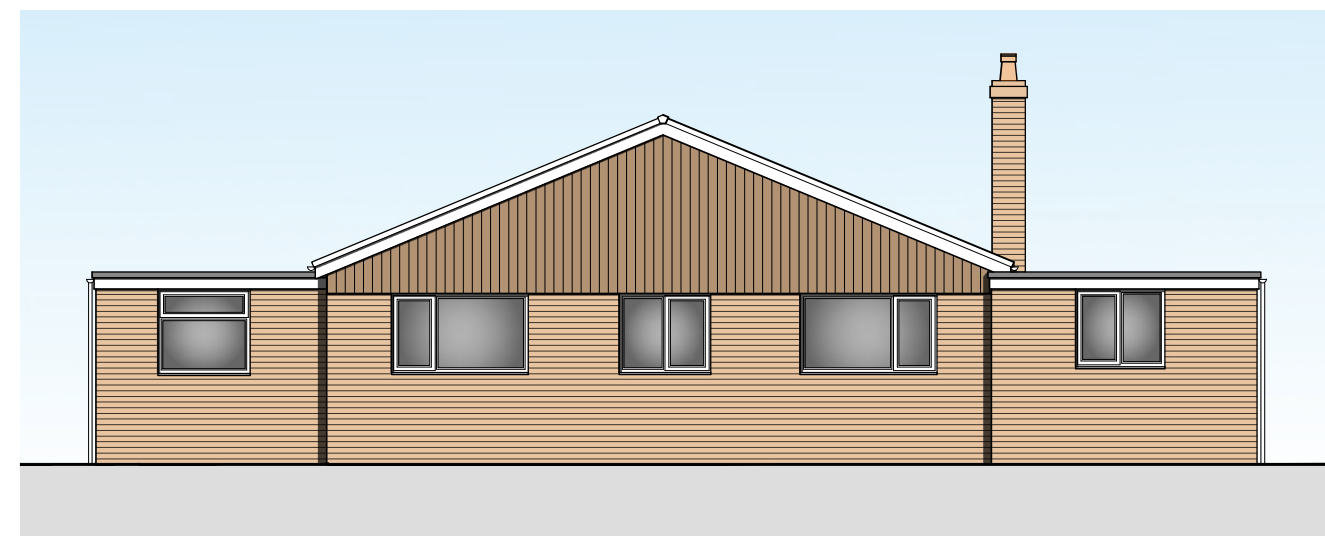

Existing Rear (SE) Elevation
Scale 1:100

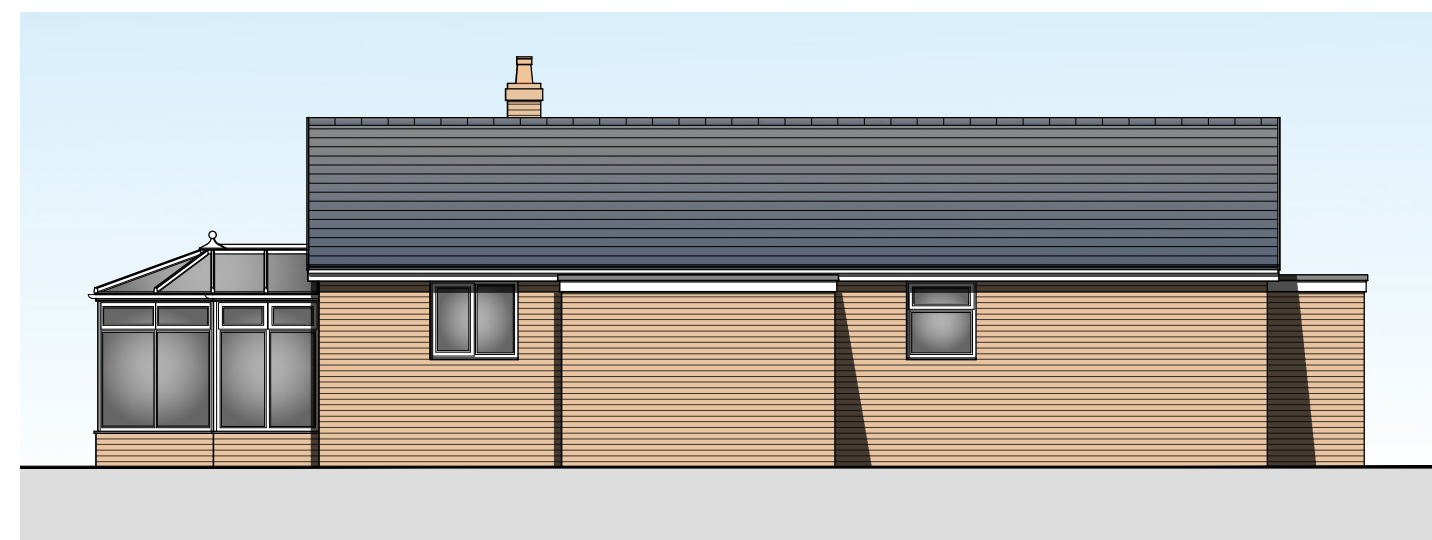


Existing Side (SW) Elevation
Scale 1:100




Site Location Plan
Scale 1:1250




Proposed Block Plan
Scale 1:500

 


SCALE BAR (m) 1:50

 

SCALE BAR (m) 1:100

 

SCALE BAR (m) 1:500

 

SCALE BAR (m) 1:1250

REV.	DESCRIPTION	DATE

PROJECT: PROPOSED SINGLE STOREY SIDE/FRONT EXTENSIONS	
DRAWING: EXISTING FLOOR PLAN EXISTING ELEVATIONS	
SIZE: A1	CLIENT: Mr A. Coupe & Miss Z. Roberts
SCALE: as labelled	DRAWING BY: JC
DATE: 31/03/2025	SHEET: 0479/25/01

NOTES: THIS DRAWING IS THE PROPERTY OF JC ARCHITECTURAL CONSULTANT. NO UNAUTHORIZED COPYING OR REPRODUCTION IN ANY FORM IS PERMITTED WITHOUT OBTAINING PRIOR WRITTEN PERMISSION FROM JC ARCHITECTURAL CONSULTANT. JC ARCHITECTURAL CONSULTANT RESERVES THE RIGHT TO WITHDRAW THIS INFORMATION AT ANY TIME. ALL DIMENSIONS ARE TO BE CONFIRMED ON SITE BY CONTRACTOR. ANY DISCREPANCIES ARE TO BE REPORTED TO JC ARCHITECTURAL CONSULTANT IMMEDIATELY. THE DESIGN HAS BEEN UNDERTAKEN AS FAR AS POSSIBLE TO AVOID RISKS TO HEALTH AND SAFETY OR TO REDUCE AND CONTROL THE EFFECTS OF ANY UNAVOIDABLE RISK. ANY RELEVANT INFORMATION REGARDING RISKS WHICH ARE NOT ABLE TO BE ELIMINATED WILL BE INCLUDED WITHIN THE PROJECT HEALTH AND SAFETY FILE.