






Proposed Floor Plan
Scale 1:50

 


SCALE BAR (m) 1:50

 


SCALE BAR (m) 1:100

 


SCALE BAR (m) 1:500

 


SCALE BAR (m) 1:1250

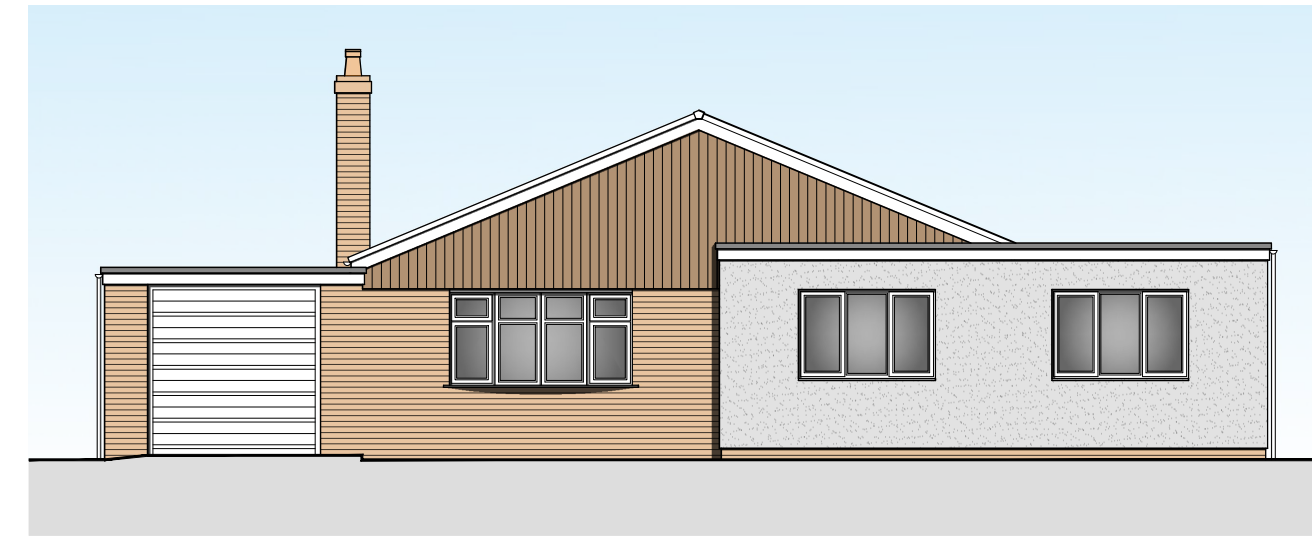

Proposed Front (NW) Elevation
Scale 1:100

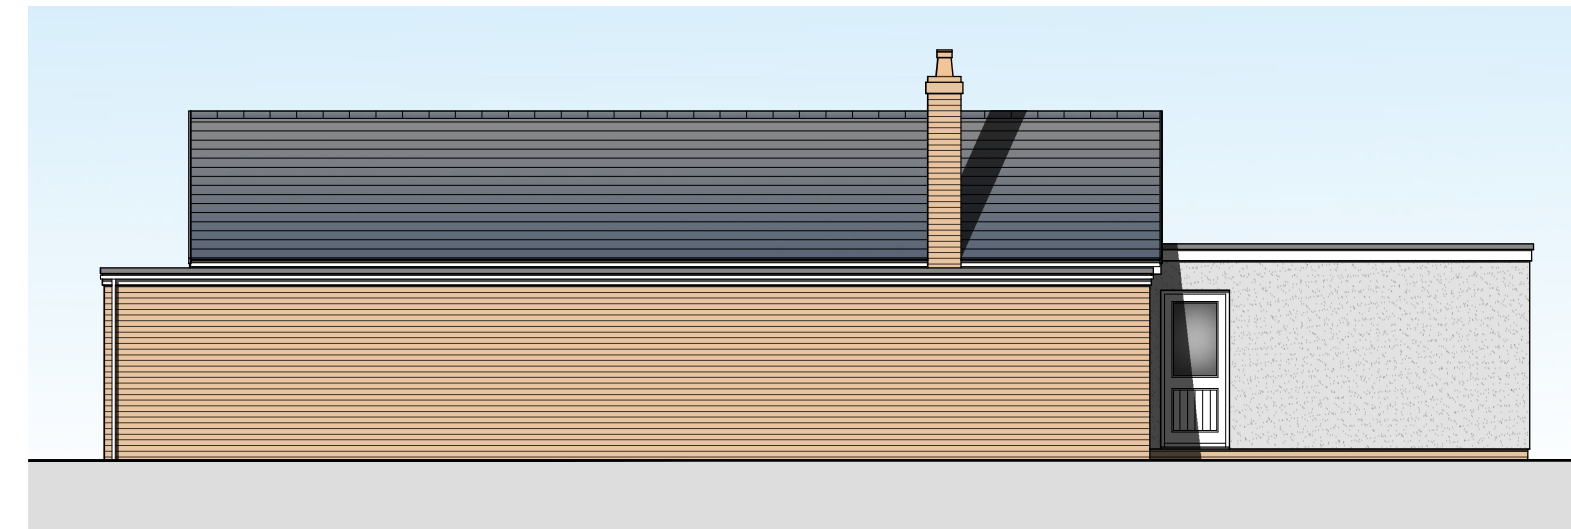

Proposed Side (NE) Elevation
Scale 1:100

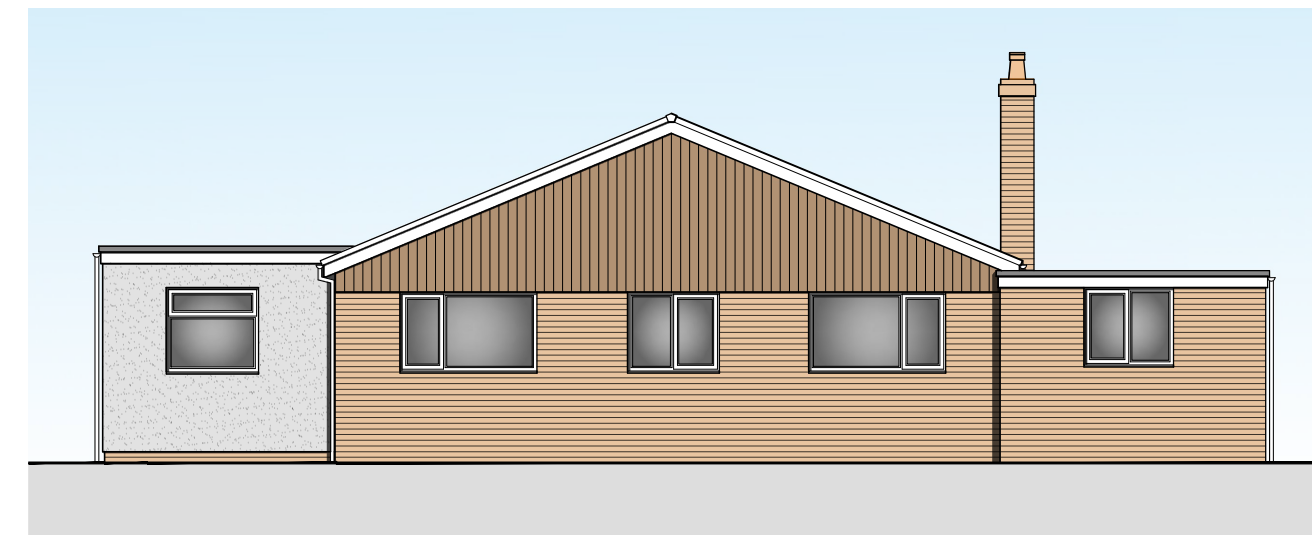

Proposed Rear (SE) Elevation
Scale 1:100



Proposed Side (SW) Elevation
Scale 1:100

REV	DESCRIPTION	DATE
A	Client amendments to external finish	10.04.2025

PROJECT: PROPOSED SINGLE STOREY SIDE/FRONT EXTENSIONS	
DRAWING: PROPOSED FLOOR PLAN PROPOSED ELEVATIONS	
SIZE: A1	CLIENT: Mr A. Coupe & Miss Z. Roberts
SCALE: as labelled	DRAWING BY: JC
SHEET: 0479/25/02A	



DESCRIPTION:
PROPOSED SINGLE STOREY
SIDE/FRONT EXTENSIONS AT 17
BROADGATE, SUTTON ST JAMES,
SPALDING, PE12 8EL
DATE:
31/03/2025
APPROVED:
CT

Do Not Scale From This Drawing

NOTES: THIS DRAWING/IMAGE INCLUDING ALL ITS CONTENT REMAINS THE PROPERTY OF JC ARCHITECTURAL CONSULTANT. NO UNAUTHORIZED COPYING OR REPRODUCTION IN ANY FORM IS PERMITTED WITHOUT OBTAINING PRIOR WRITTEN PERMISSION FROM JC ARCHITECTURAL CONSULTANT. JC ARCHITECTURAL CONSULTANT RESERVES THE RIGHT TO WITHDRAW THIS INFORMATION AT ANY TIME.
ALL DIMENSIONS ARE TO BE CONFIRMED ON SITE BY CONTRACTOR. ANY DISCREPANCIES ARE TO BE REPORTED TO JC ARCHITECTURAL CONSULTANT IMMEDIATELY.
THIS DESIGN HAS BEEN UNDERTAKEN AS FAR AS POSSIBLE TO AVOID RISKS TO HEALTH AND SAFETY OR TO REDUCE AND CONTROL THE EFFECTS OF ANY UNAVOIDABLE RISK. ANY RELEVANT INFORMATION REGARDING RISKS WHICH ARE NOT ABLE TO BE ELIMINATED WILL BE INCLUDED WITHIN THE PROJECT HEALTH AND SAFETY FILE.