




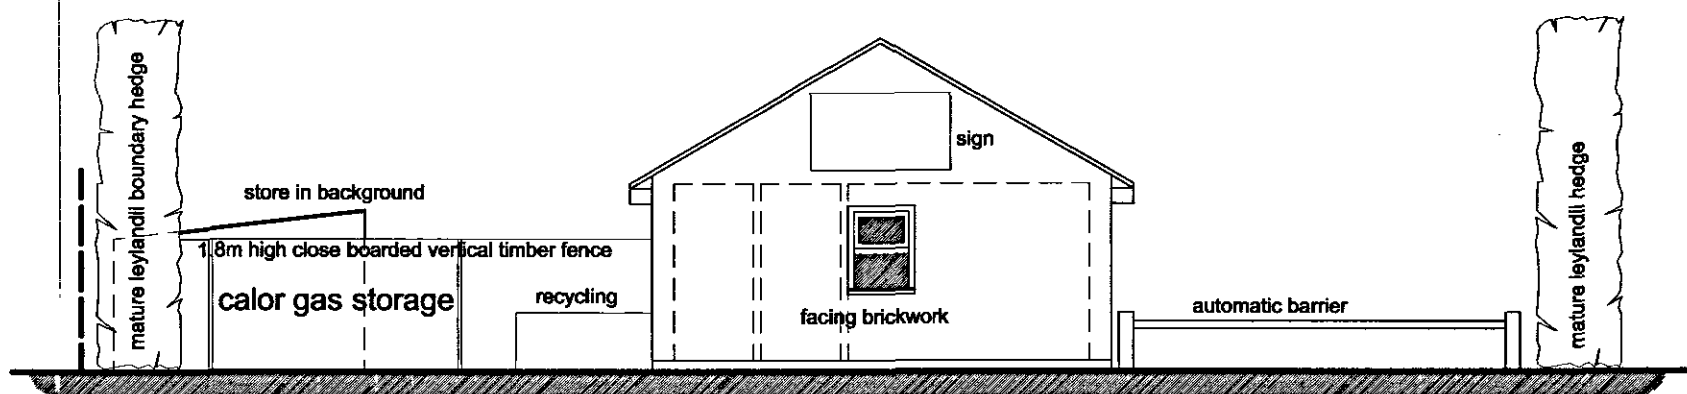


Front (North West) Elevation 1:100

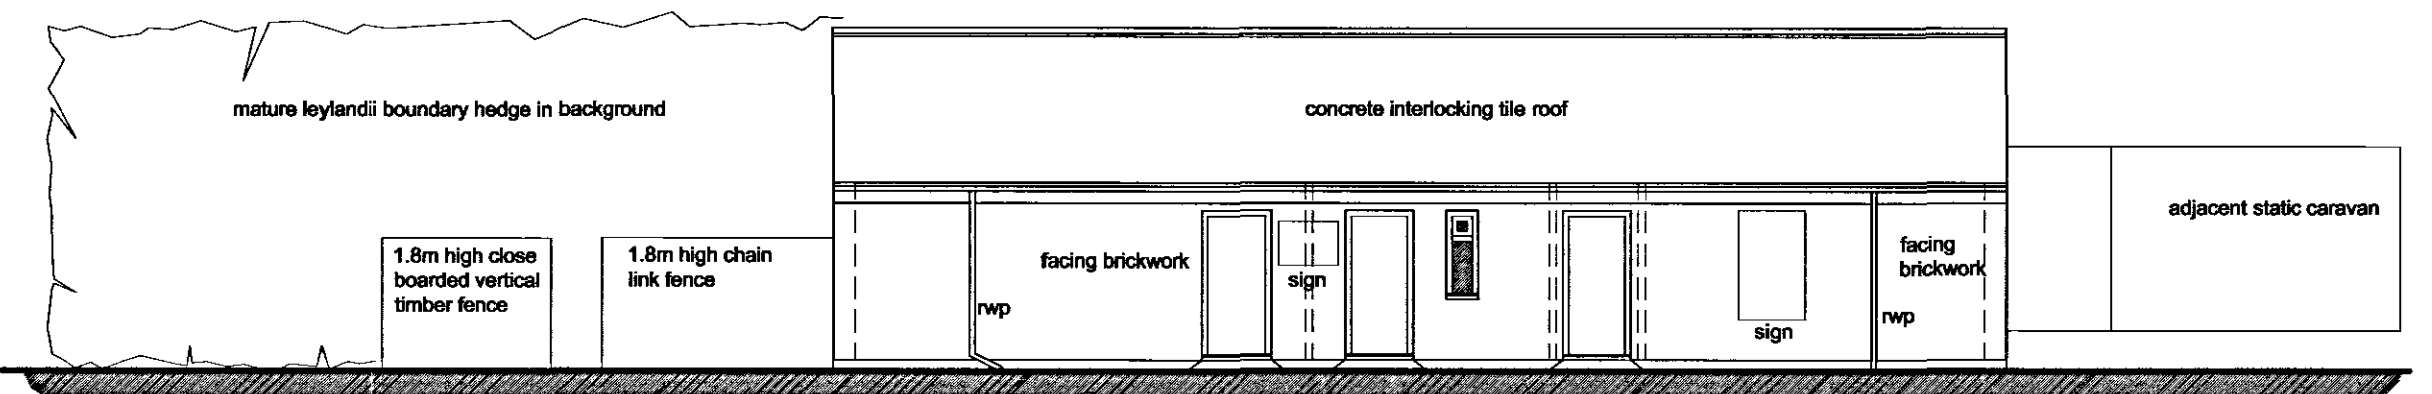


Side (South West) Elevation 1:100

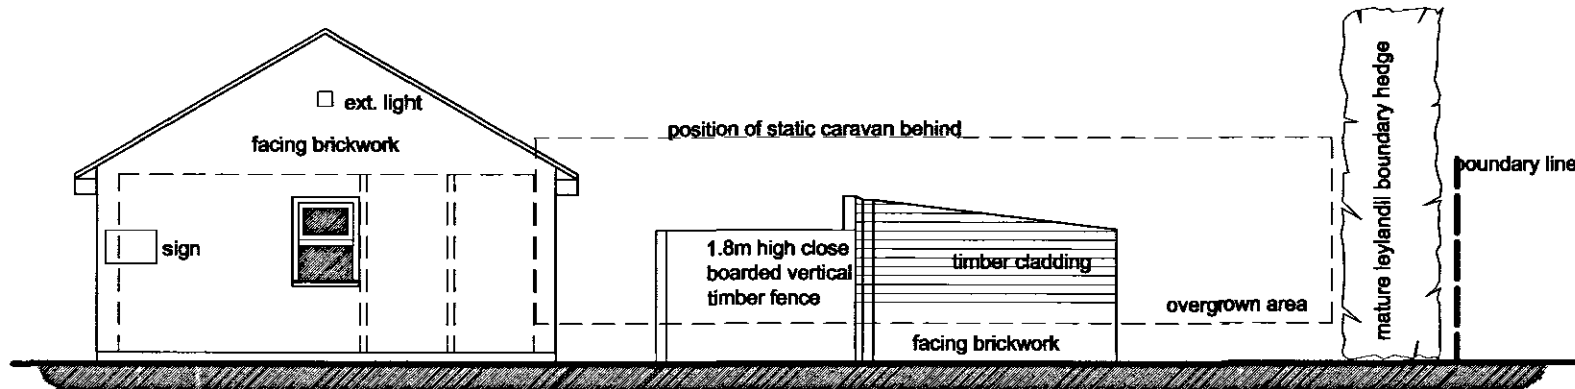


Rear (South East) Elevation 1:100

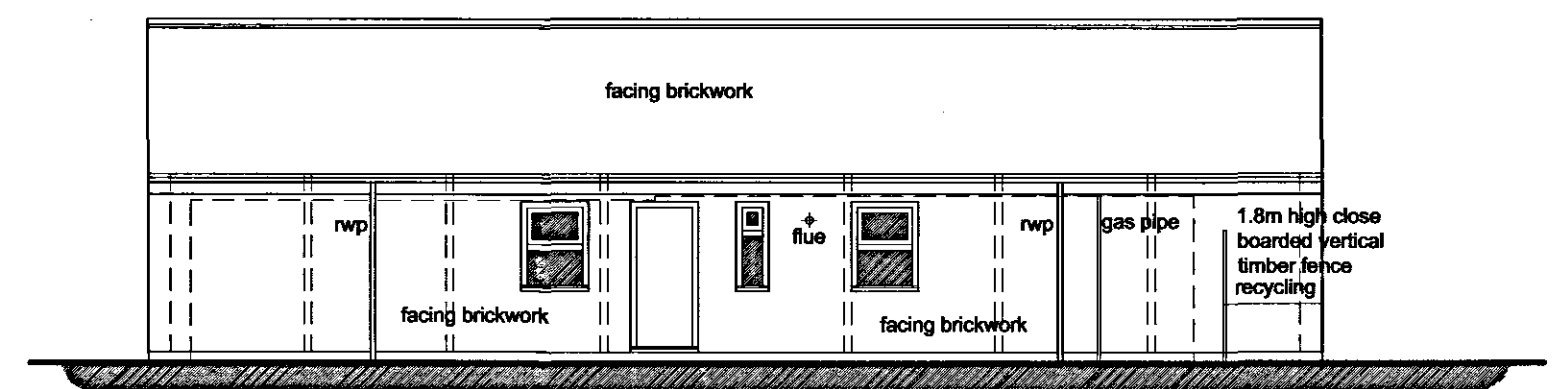

Side (North East) Elevation 1:100

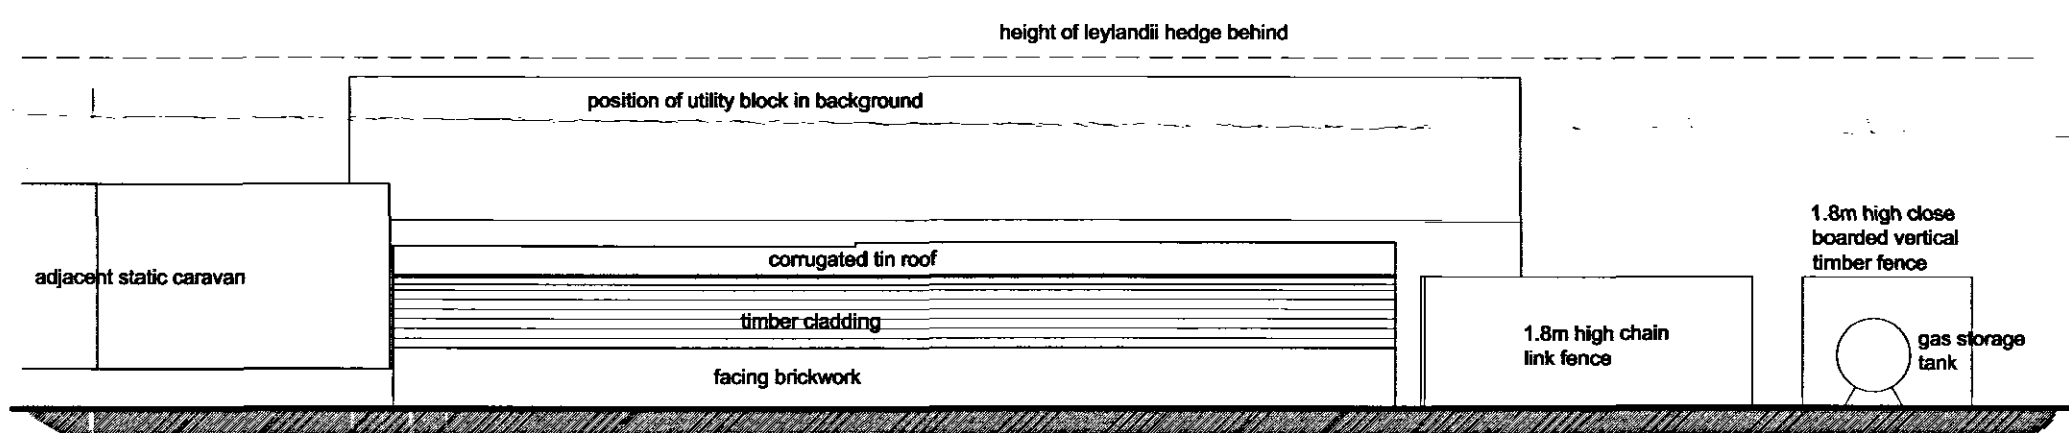


Side (North East) Elevation 1:100

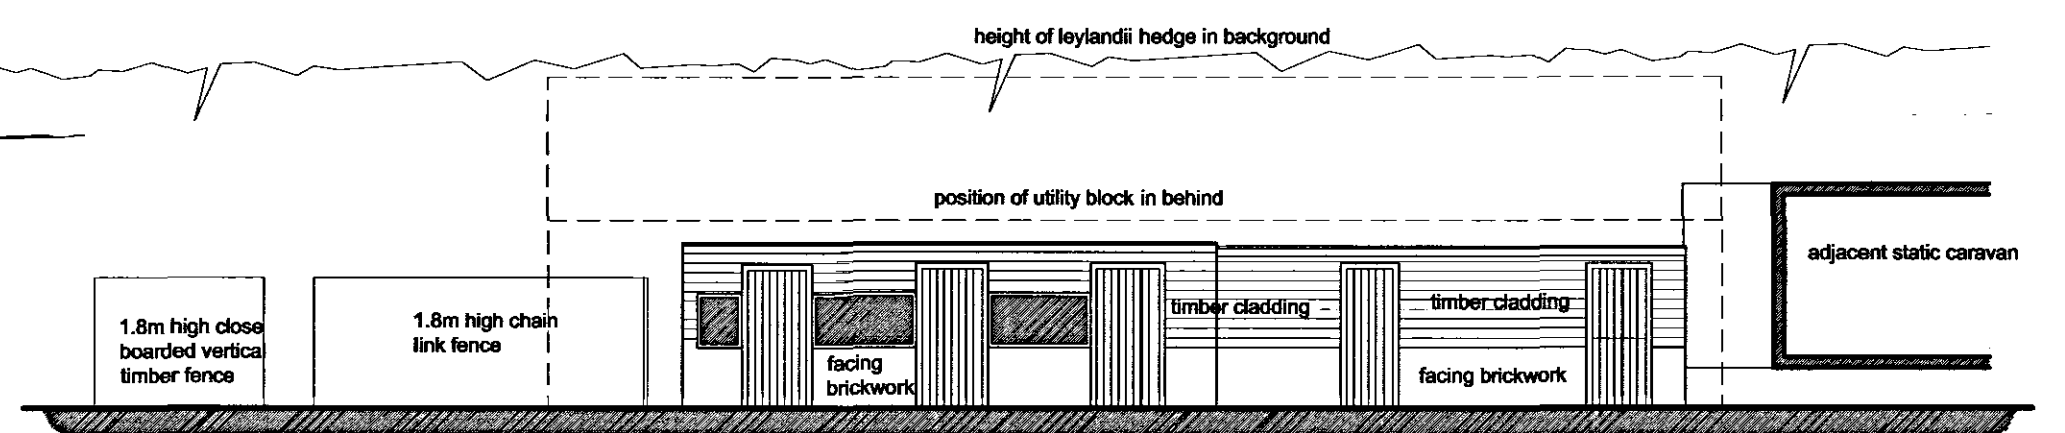


Side (South West) Elevation 1:100

parking area

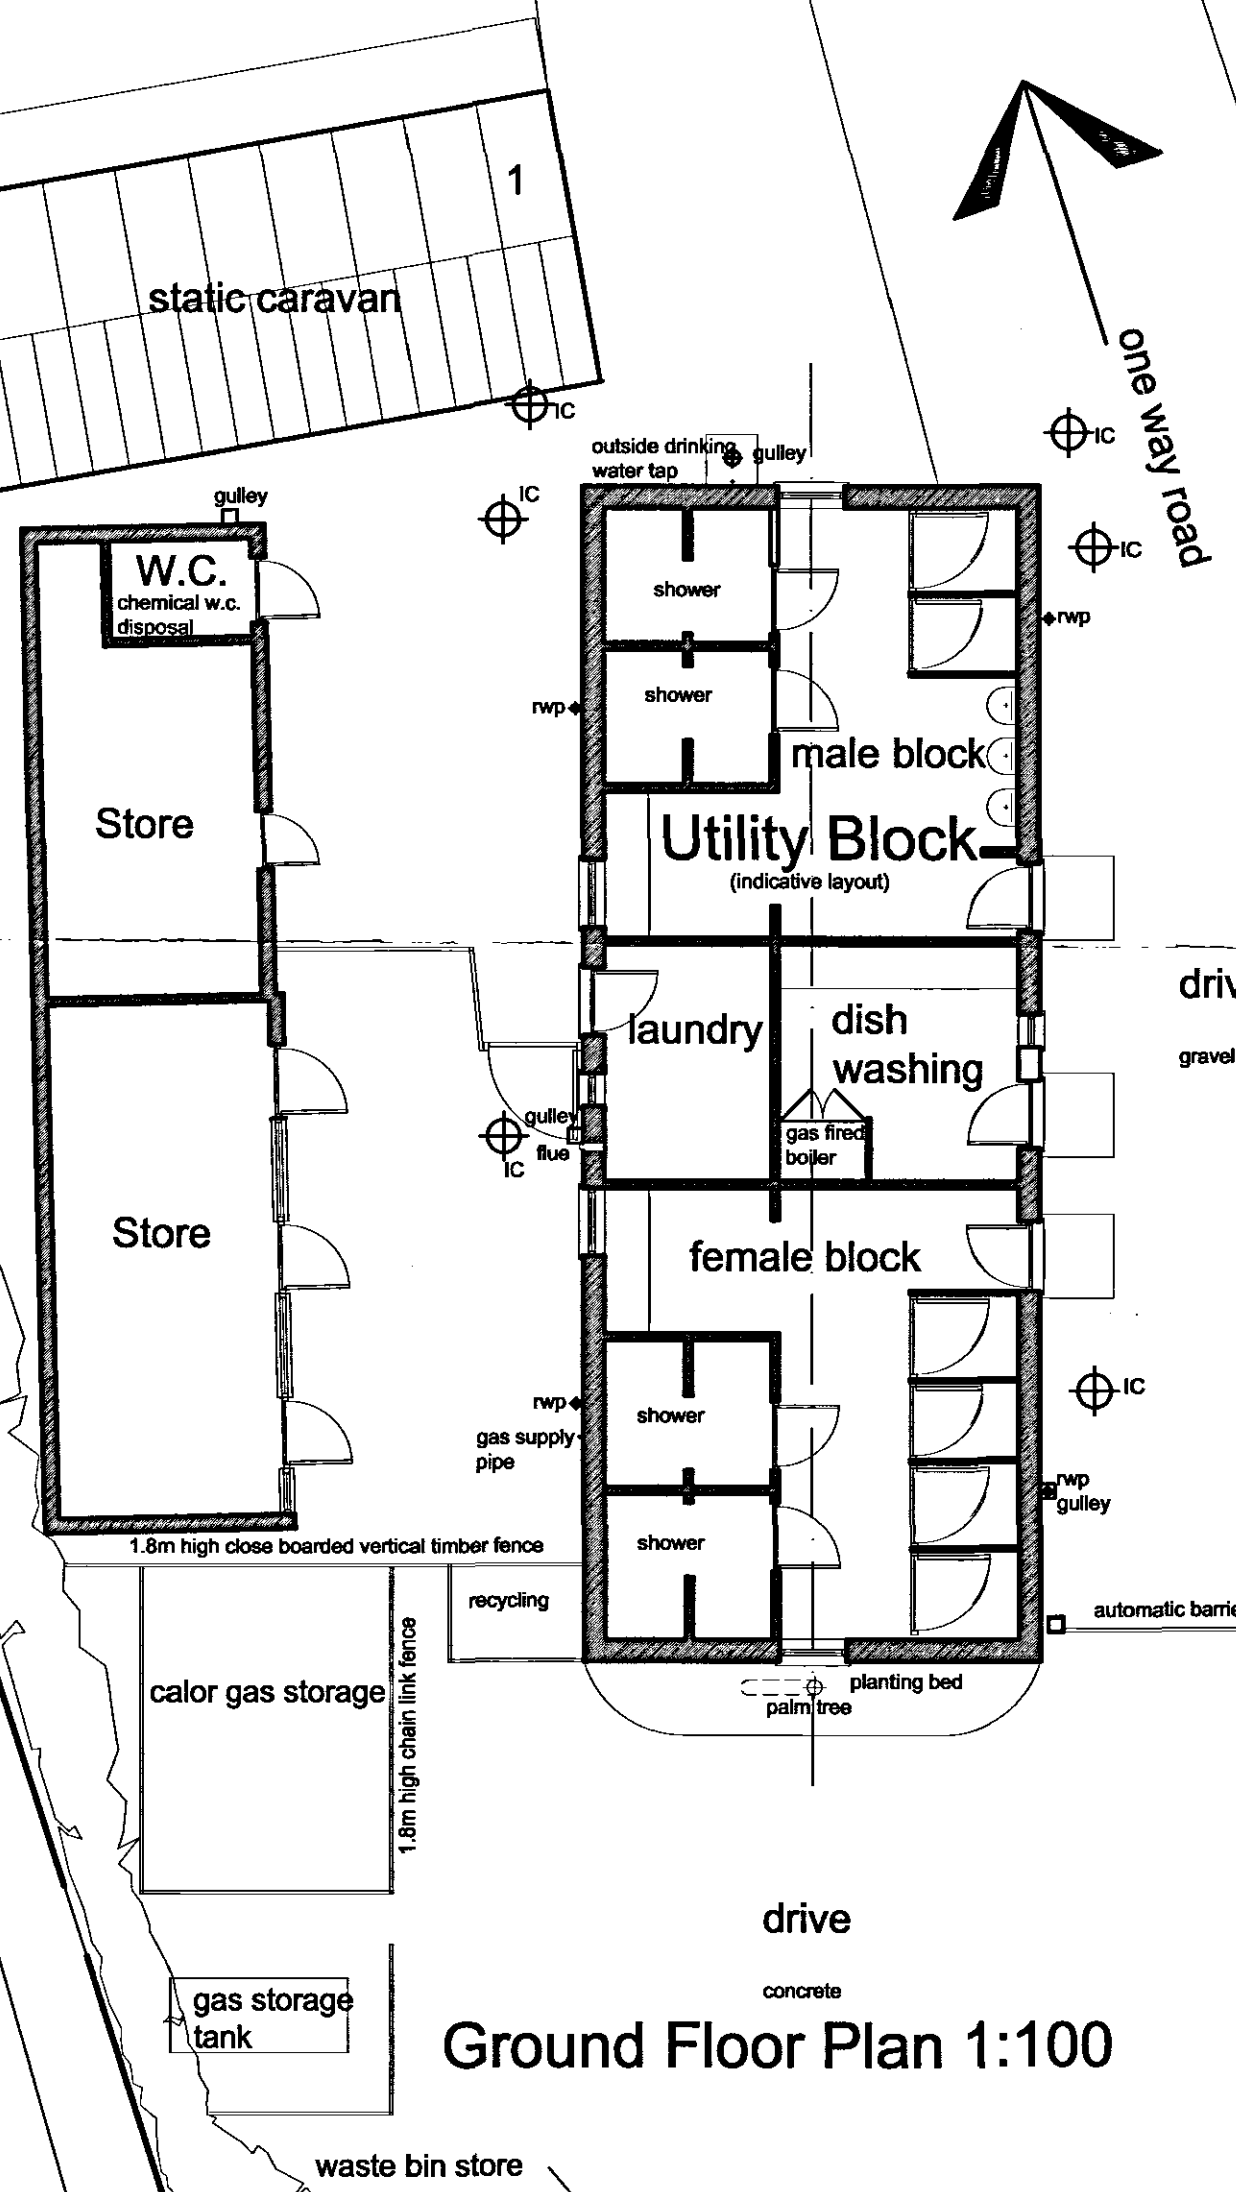

Ground Floor Plan 1:100

South Hall and Drain

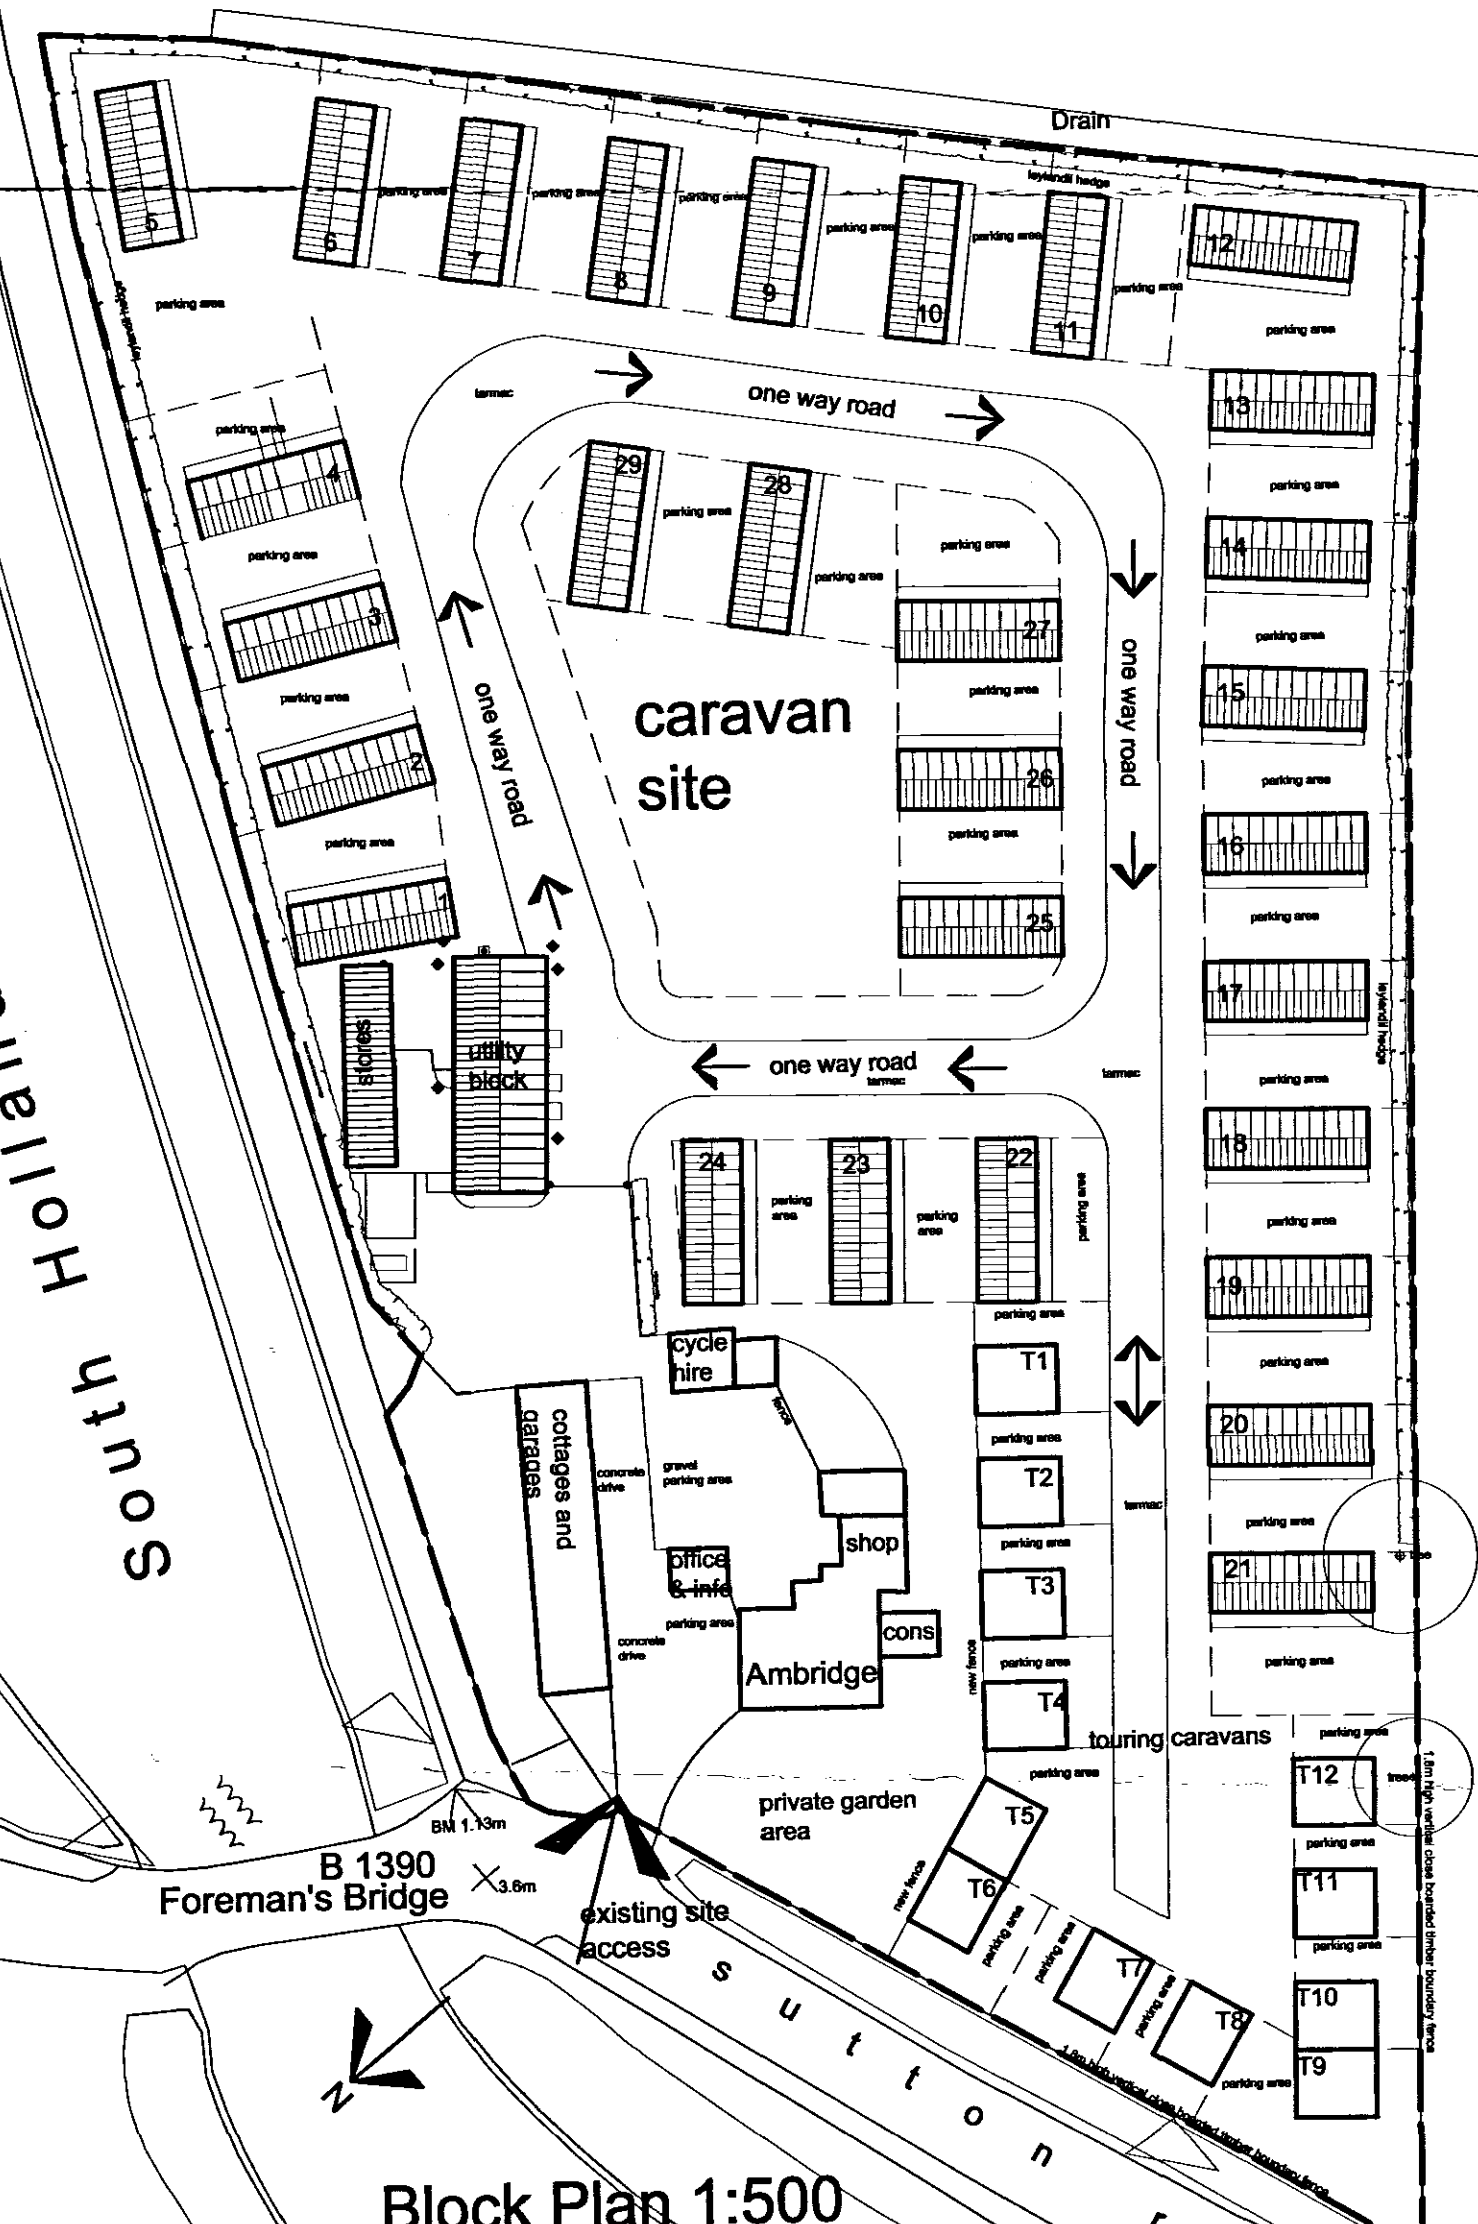

Block Plan 1:500

SUTTON ST JAMES

SHDC
Planning & Development
11 APR 2008
Ref: 0475/08

DETERMINED
PLAN

CLIENT Mr J Hoey		JOB Proposed Holiday Cottage and Recreation Room extension to Utility Block, Foreman's Bridge Caravan Park, Sutton Road, Sutton St James	
DRAWING&NUMBER Survey Drawing 16/01	SCALE 1:100 1:2500	1:500	DATE March 2008
REVISIONS			

Utility Block Area = 86.5m²
Store Area = 39m²
Total = 125.5m²
Total Site Area = 9759.5m² (2.4 Acres) approx.

Location Plan 1:1250

THIS DRAWING IS THE COPYRIGHT OF THE DESIGNER AND IS NOT TO BE REPRODUCED WITHOUT PRIOR PERMISSION.

ALL DIMENSIONS AND PARTICULARS ARE TO BE CHECKED AND CORRECTED BEFORE WORK COMMENCES. DO NOT SCALE OFF THIS DRAWING.