




A	SILVER BIRCH (BETULA PENDULA)	STANDARD
B	WHITEBEAM (SORBUS ARIA)	STANDARD
C	HAWTHORN (CRATAEGUS MONOGYNA)	STANDARD
D	MIXED HEDGING	
E	LINCOLNSHIRE POST AND RAIL FENCING	

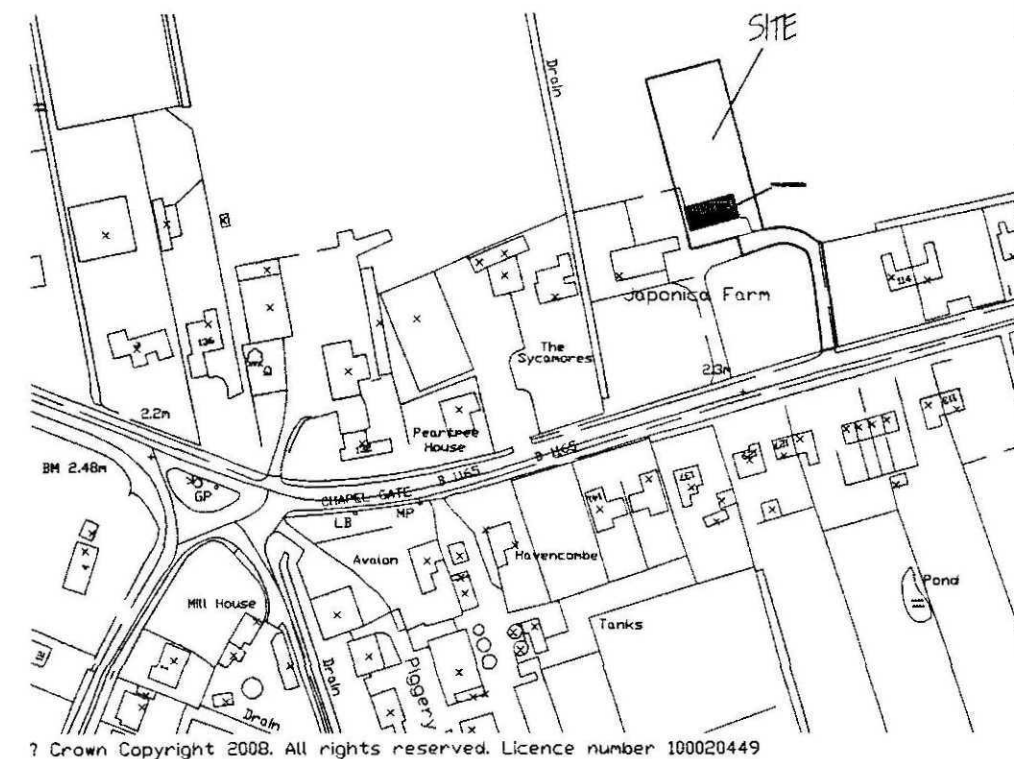

LOCATION PLAN.
1/2500.

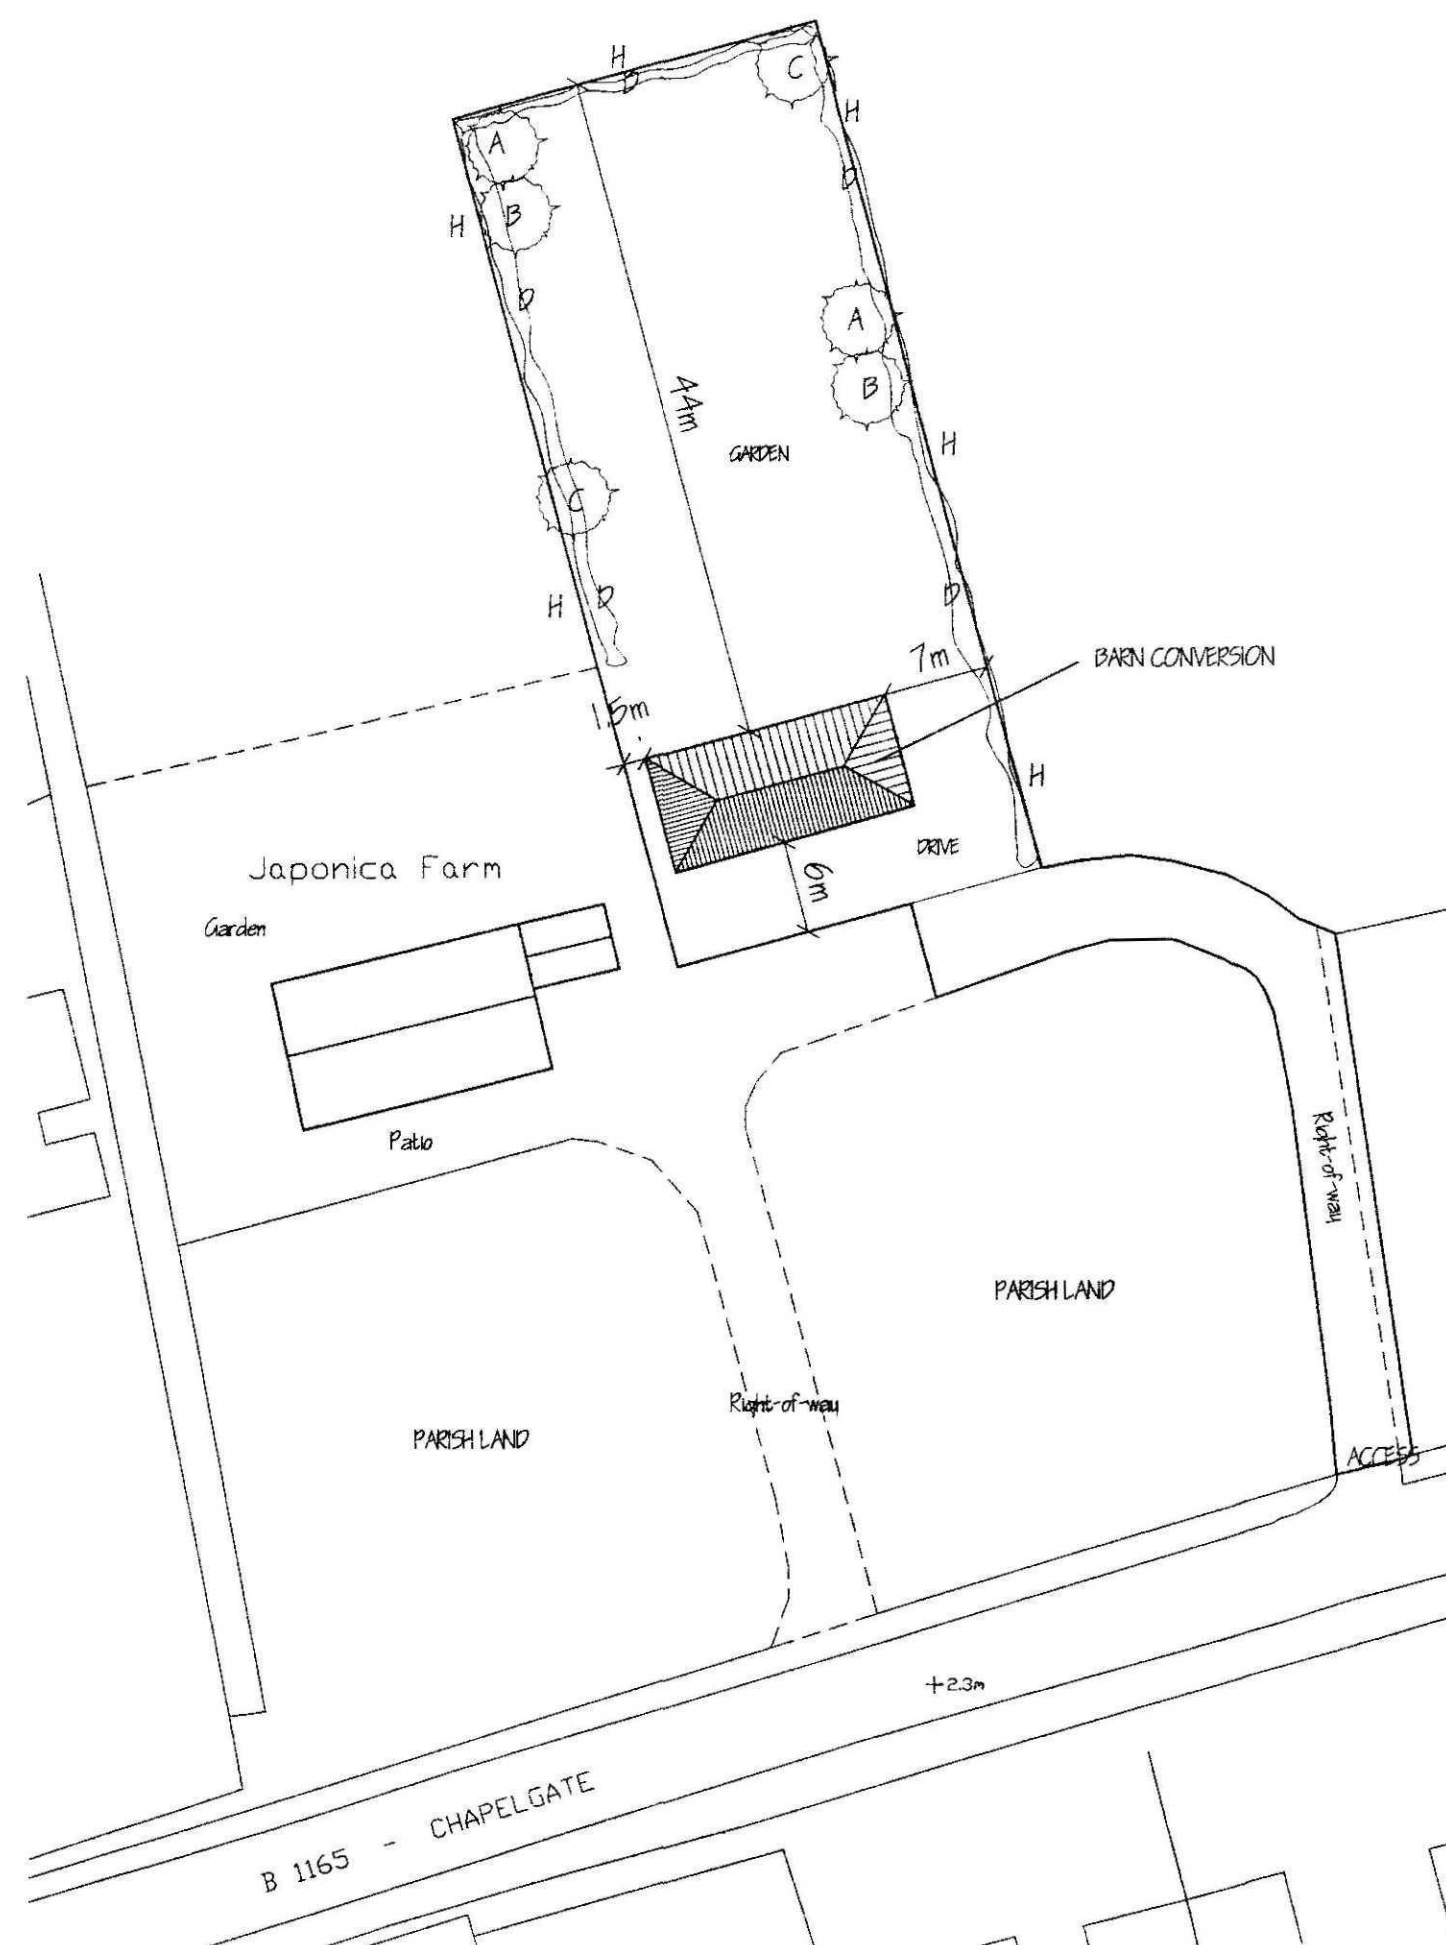

SITE PLAN.
1/500.

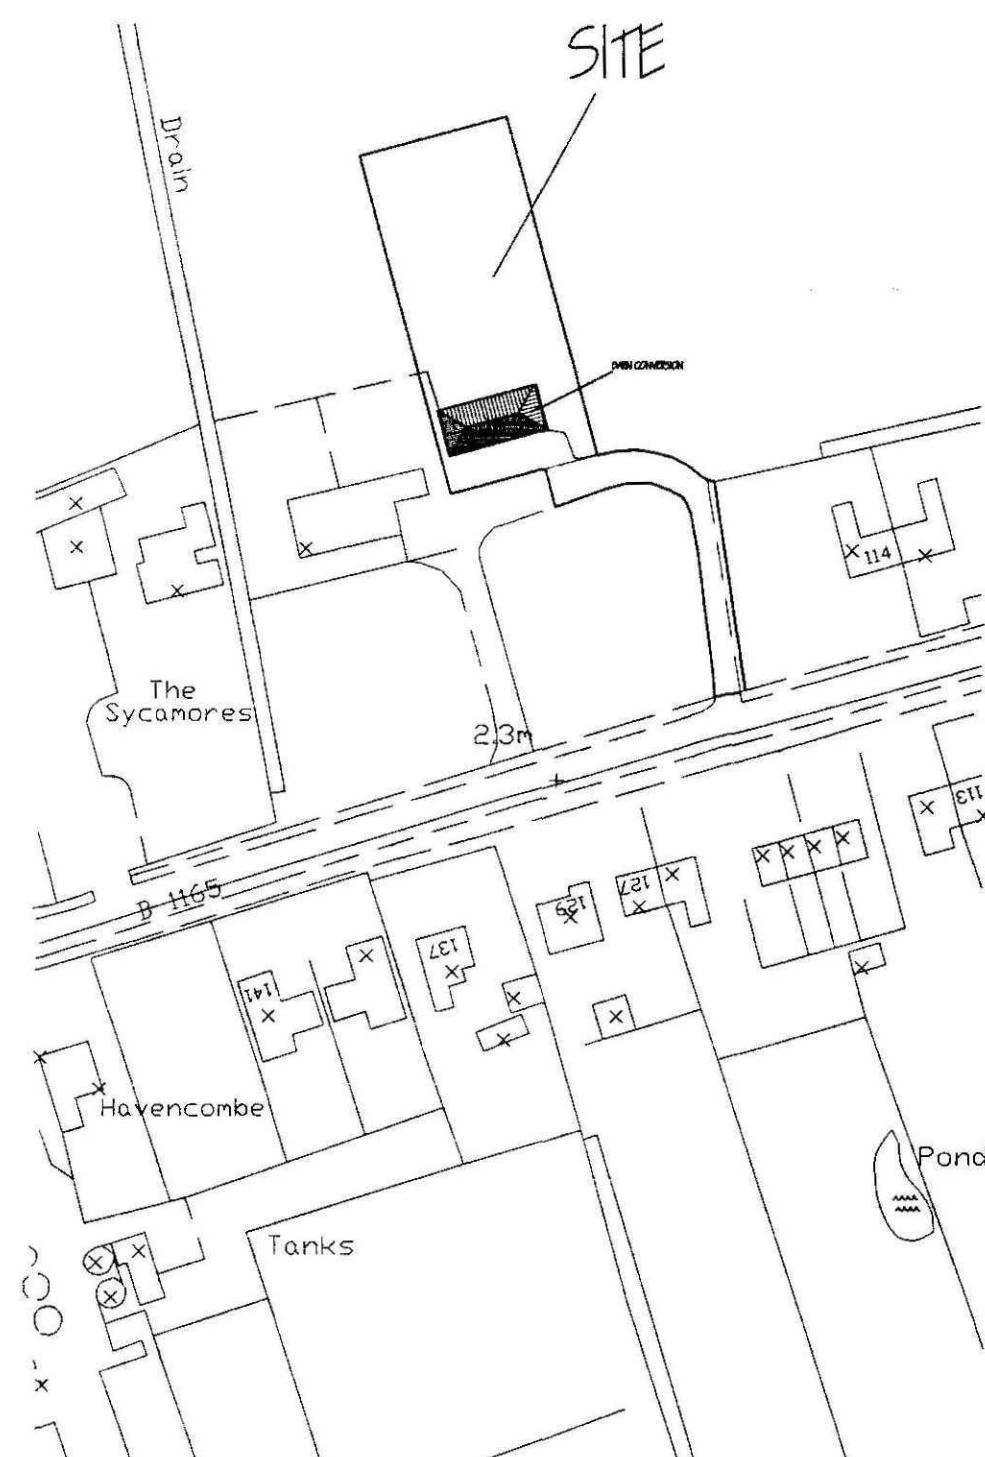

SITE PLAN.
1/1250

Planning & Development
05 JUL 2011
Ref: 0521-11

A	CONDITION COMPLIANCE APPLICATION
refi	revision

G. R. MERCHANT LTD
I.ENG AMICE FIWO
ARCHITECTURAL, STRUCTURAL
AND LAND DRAINAGE
CONSULTANTS
4 Wrights Mews
12A Park Road, Holbeach,
Spalding, Lincs. PE12 7EE
Tel: 01406 490800
Fax: 01406 425744
E-Mail: gr.merchant@btconnect.

Project

BARN CONVERSION.
Adj' JAPONICA FARM. 122 CHAPELGA
SUTTON ST JAMES.
SPALDING. LINC'S. PE12 OEE.

Client
MRS. P. M. RICHARDSON.

Drawing

LOCATION & SITE LAYOUT PLANS
CONVEYANCE PLAN.

Job Ref.	Drawing No.
1716 07.	10A.

Date	Drawn
APRIL 2011.	CRM

Scales
AS INDICATED.

DO NOT SCALE FROM THIS DRAWING

[illegible]