



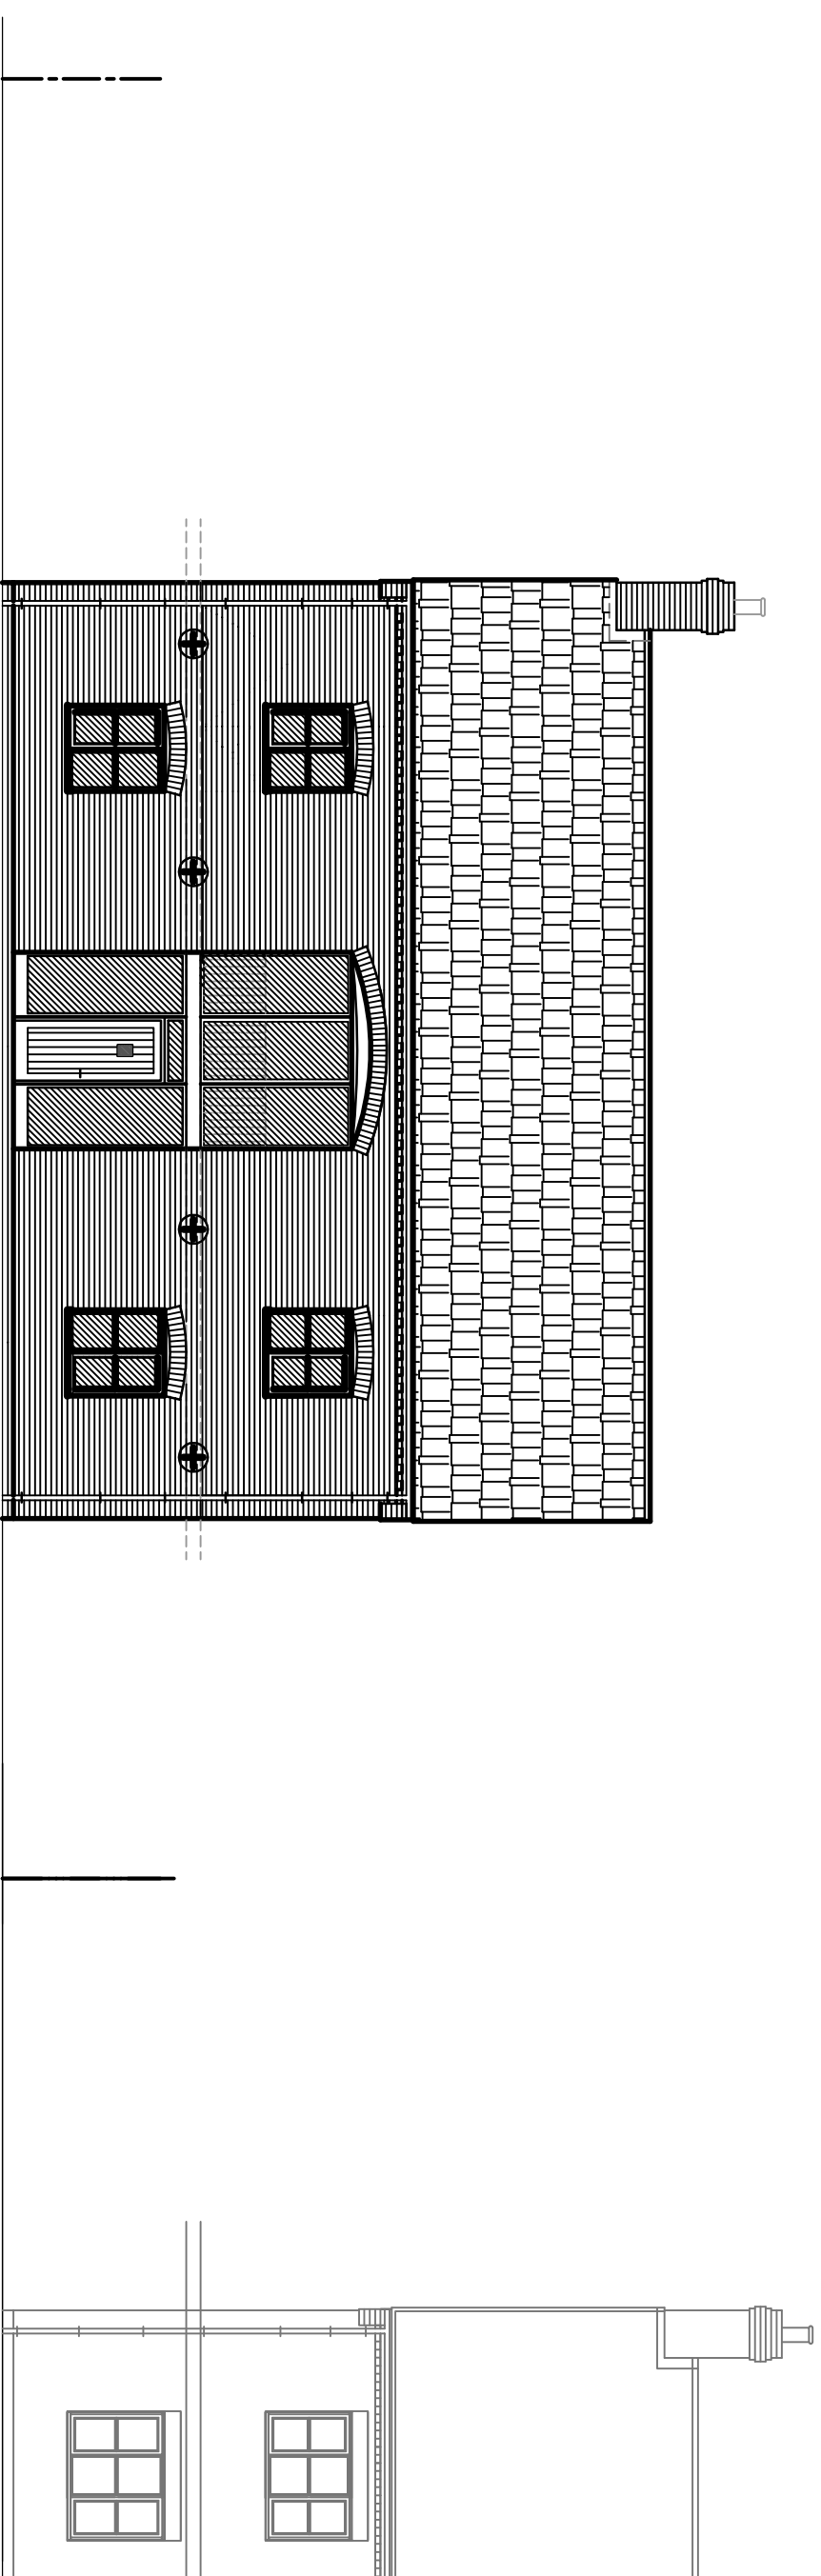


FRONT ELEVATION.

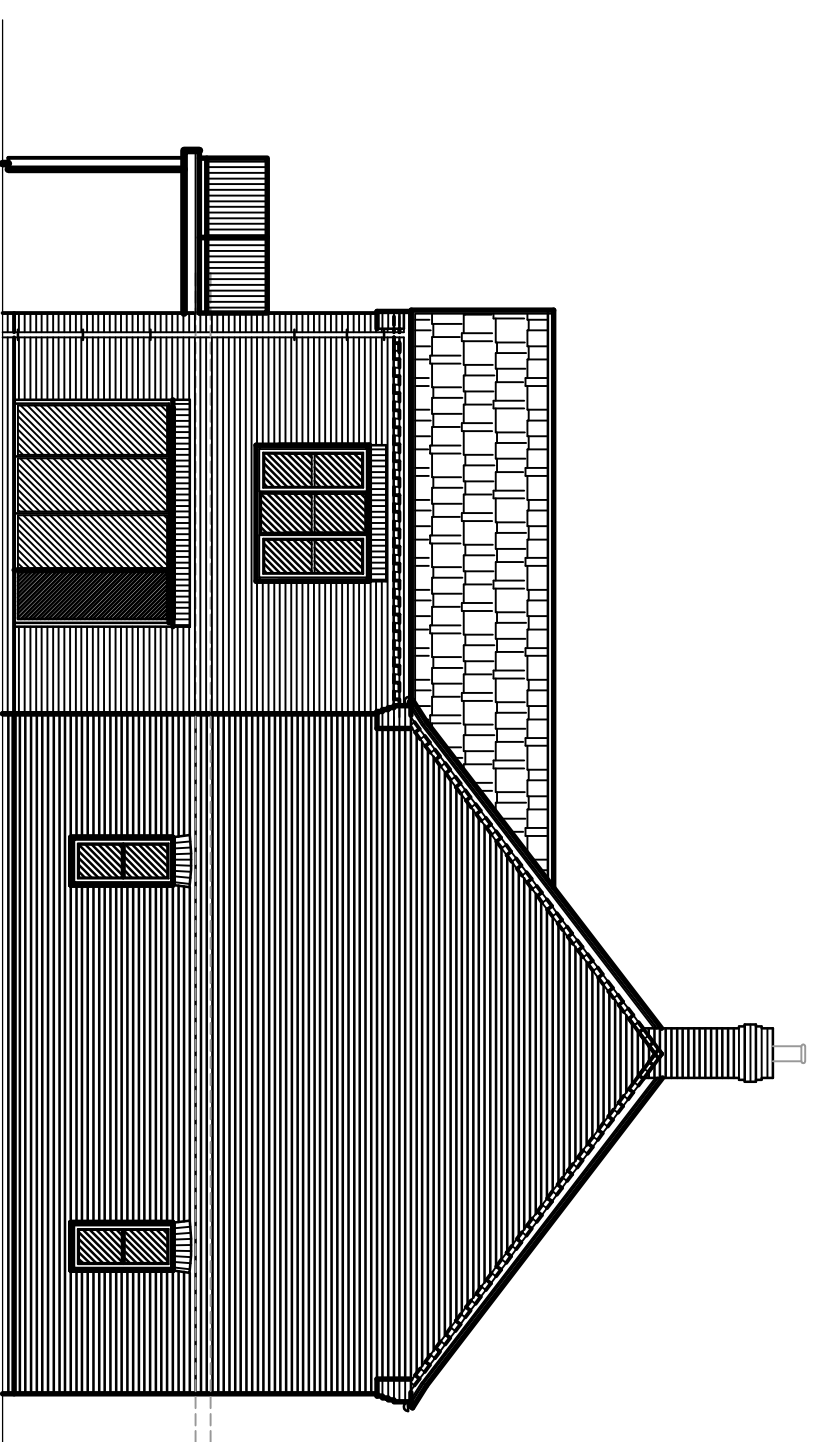

SIDE ELEVATION



REAR ELEVATION.

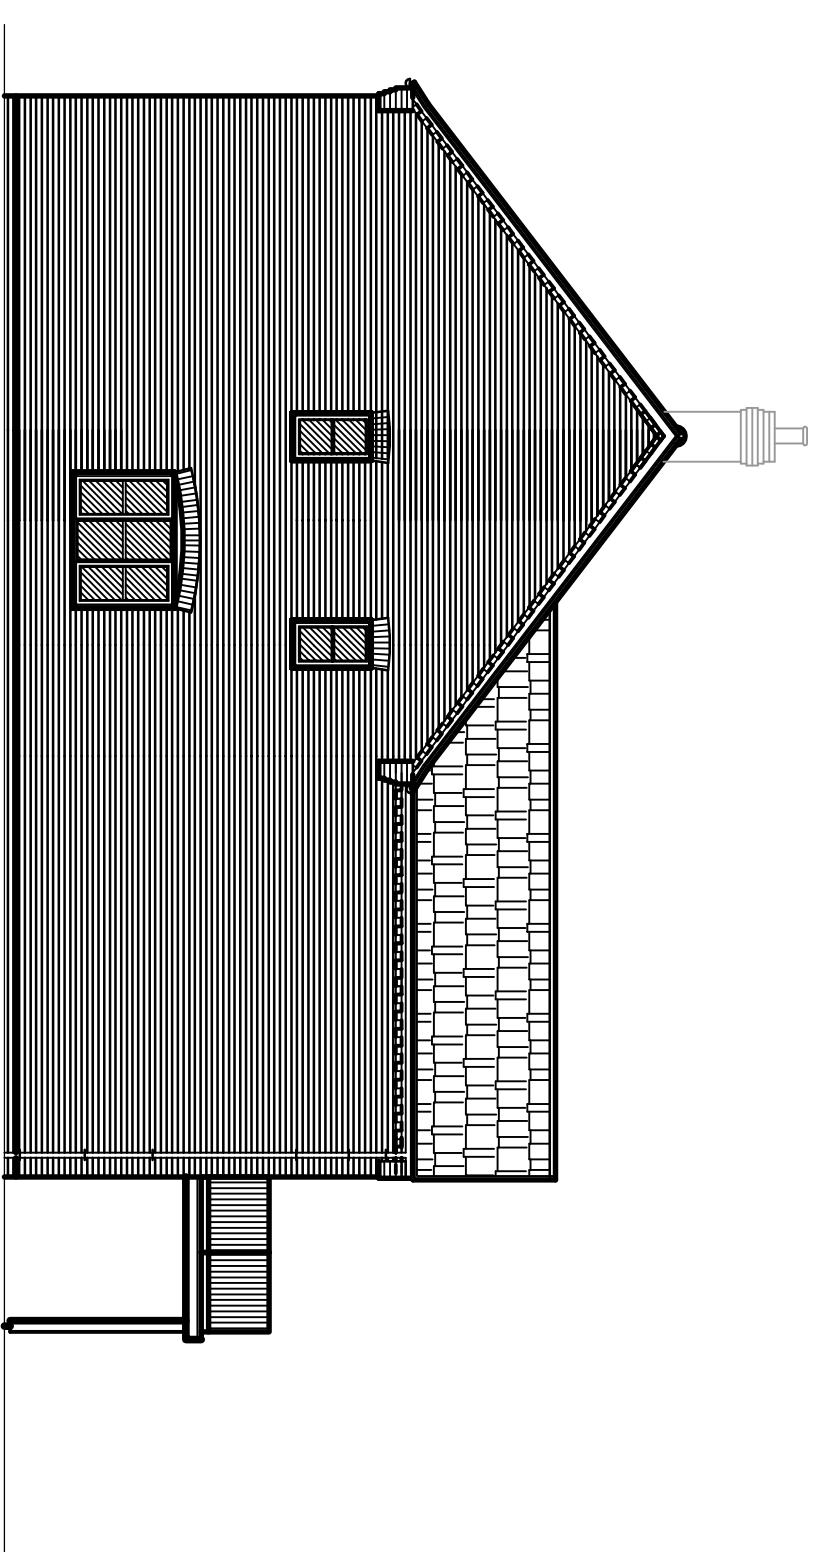

SIDE ELEVATION.

Plot 2

[illegible]

G. R. MERCHANT LTD.
I. ENG AMICE FWO
ARCHITECTURAL, STRUCTURAL
AND LAND DRAINAGE
CONSULTANTS

4 Wrights Mews
12A Park Road, Holbeach,
Spalding, Lincs. PE12 7EE
Tel: 01406 490800
Fax: 01406 425744
E-Mail: gr.merchant@btconnect.com

RESIDENTIAL DEVELOPMENT,
OFF TAYLORS DRIVE,
SUITON ST JAMES,
SPALDING, Lincs, PE12 0EN.

J. CLITHEROE & C. SIMPSON.

Dwelling
4 BEDROOM HOUSE & DETACHED GARAGE.
ELEVATIONS.
PLOT 2.

Job Ref.	Drawing No.
3135-17.	02.
Date	Drawn
APRIL 2017.	GRM.

1/100. (unless otherwise stated)

DO NOT SCALE FROM THIS DRAWING

[illegible]