


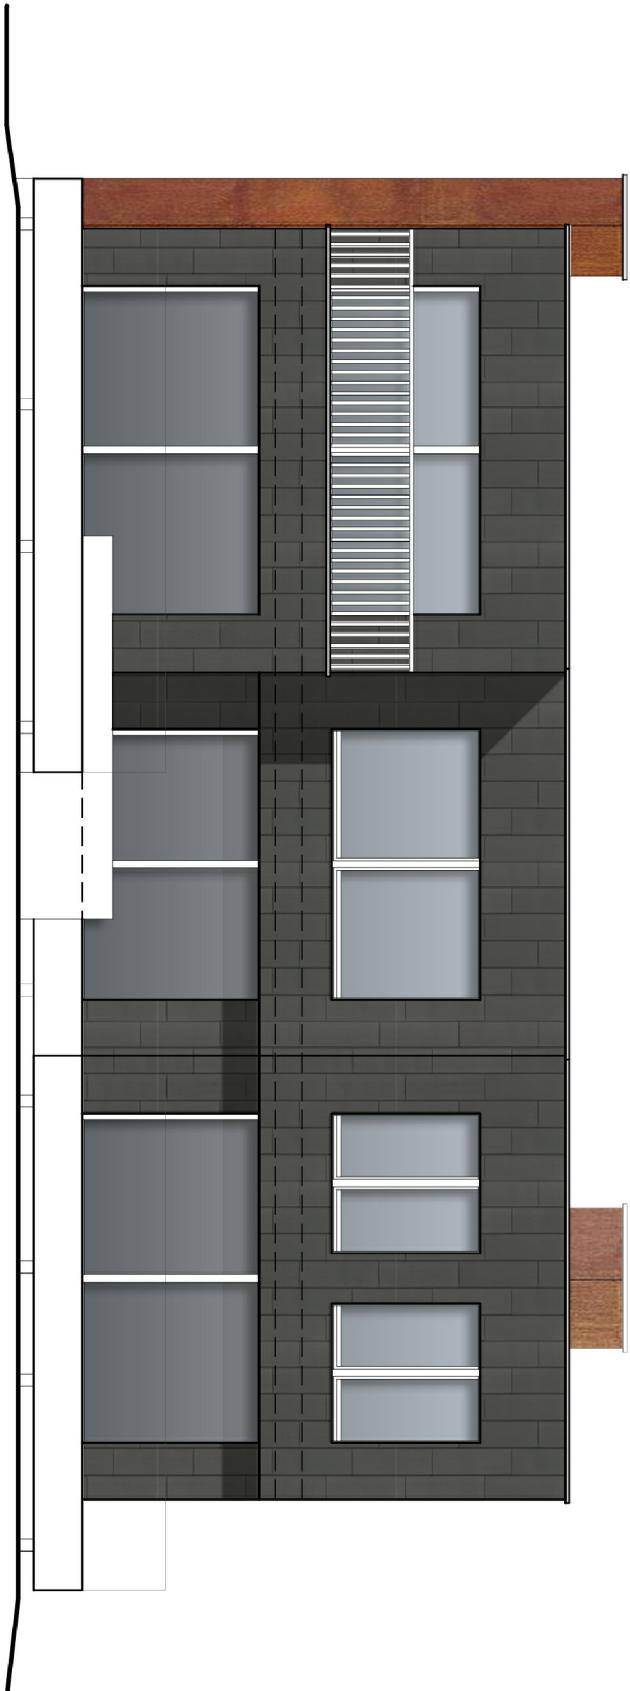

Front Elevation

Scale: 1:100




Rear Elevation

Scale: 1:100




Side Elevation

Scale: 1:100

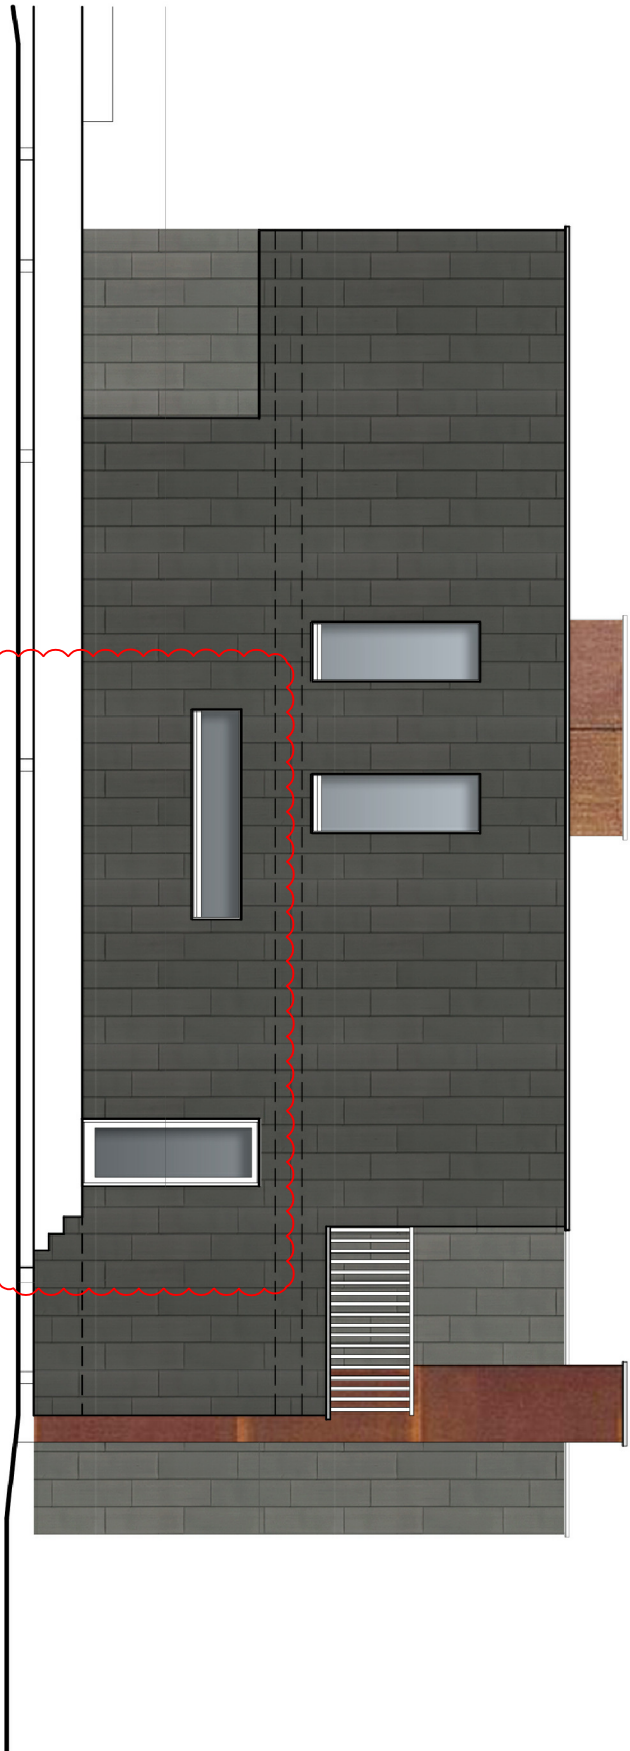


Side Elevation

Scale: 1:100

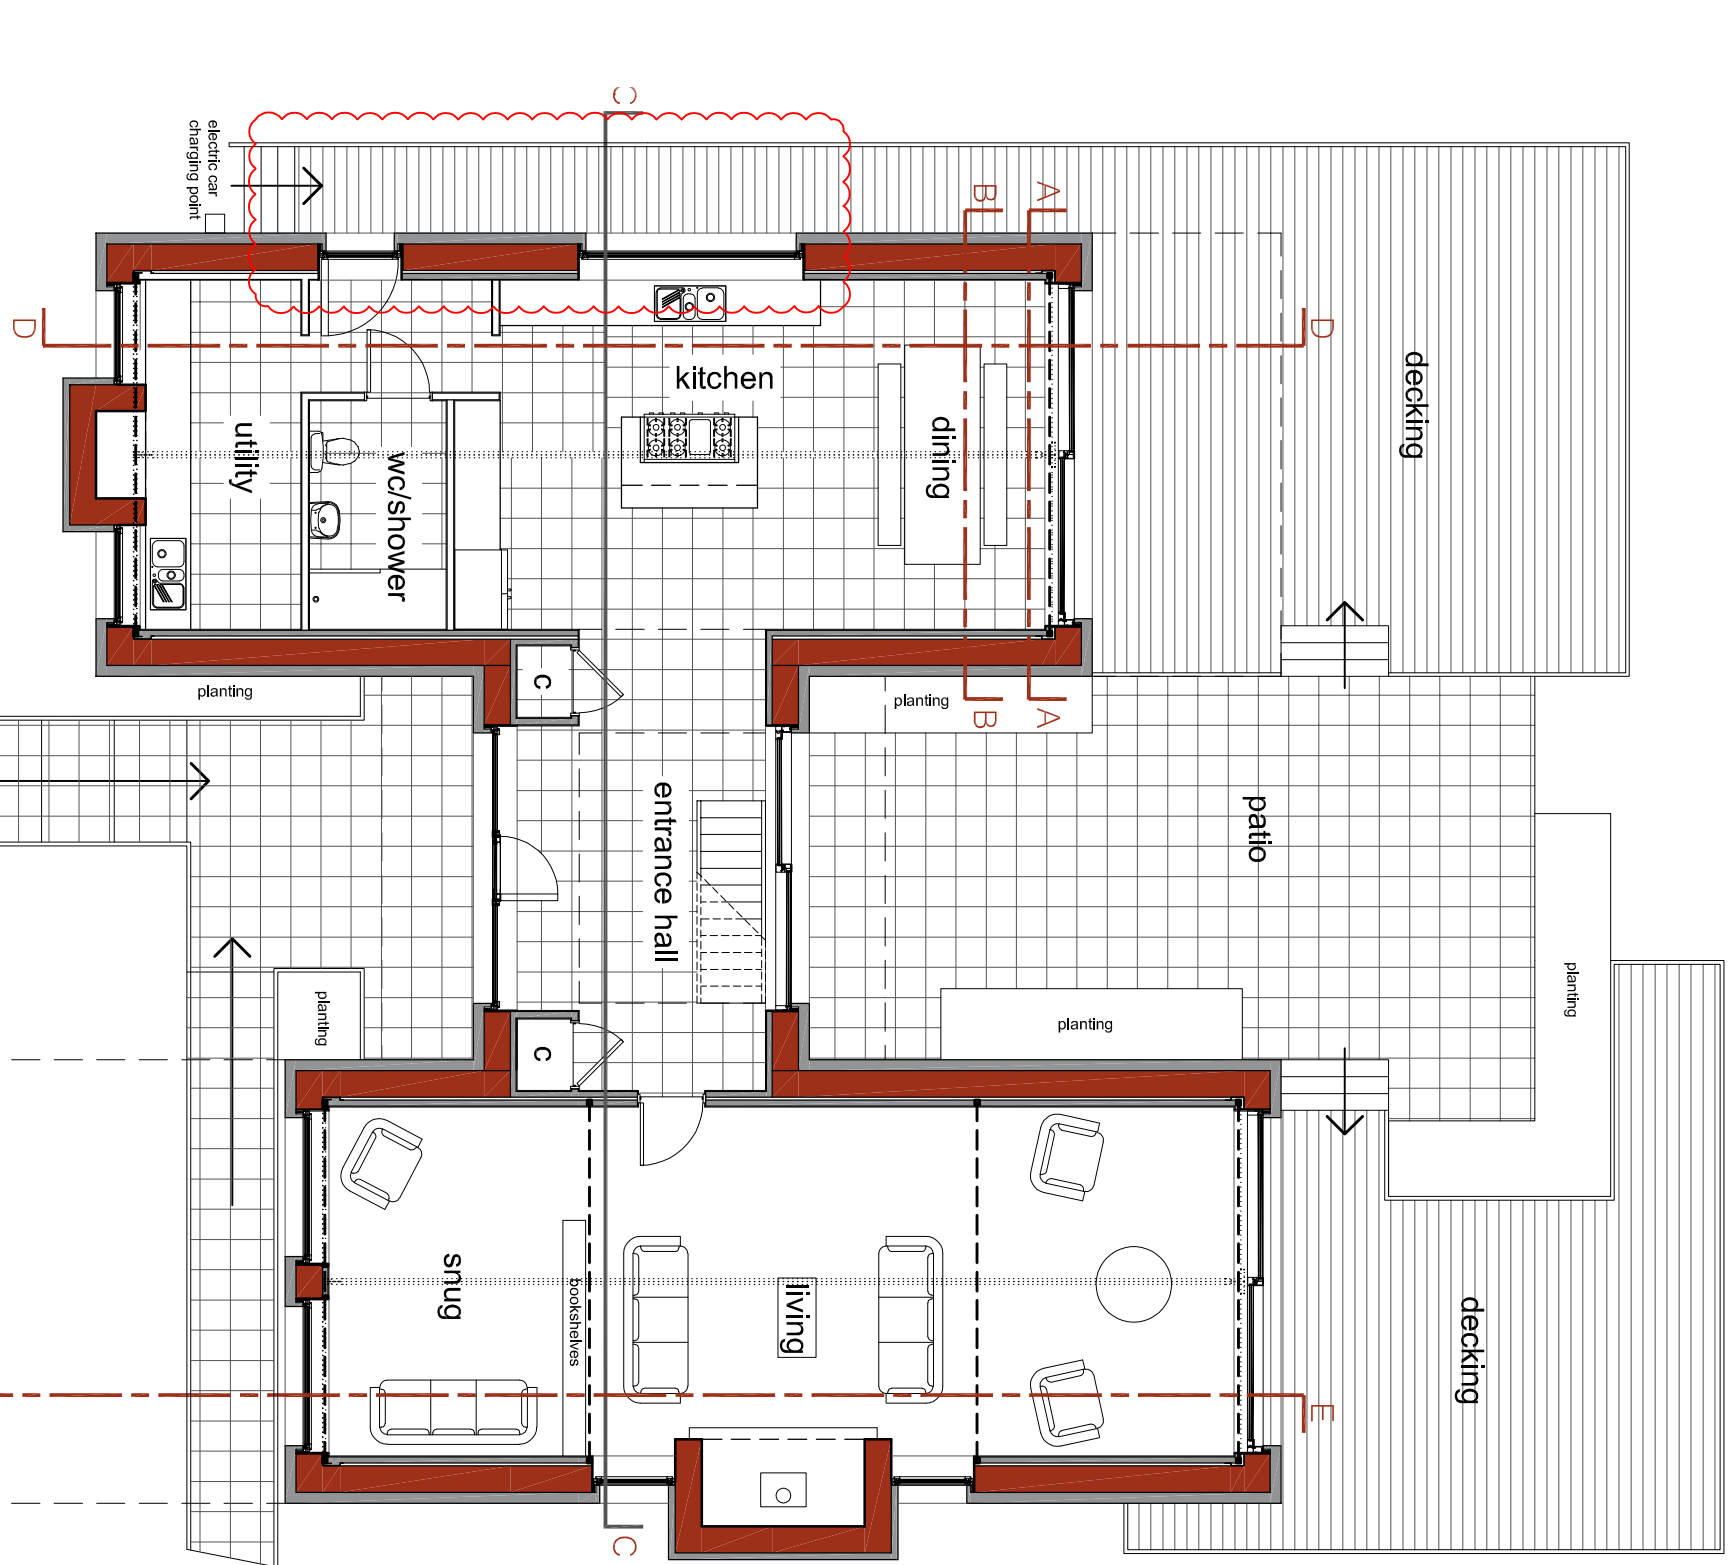


Ground Floor Plan

Scale: 1:100

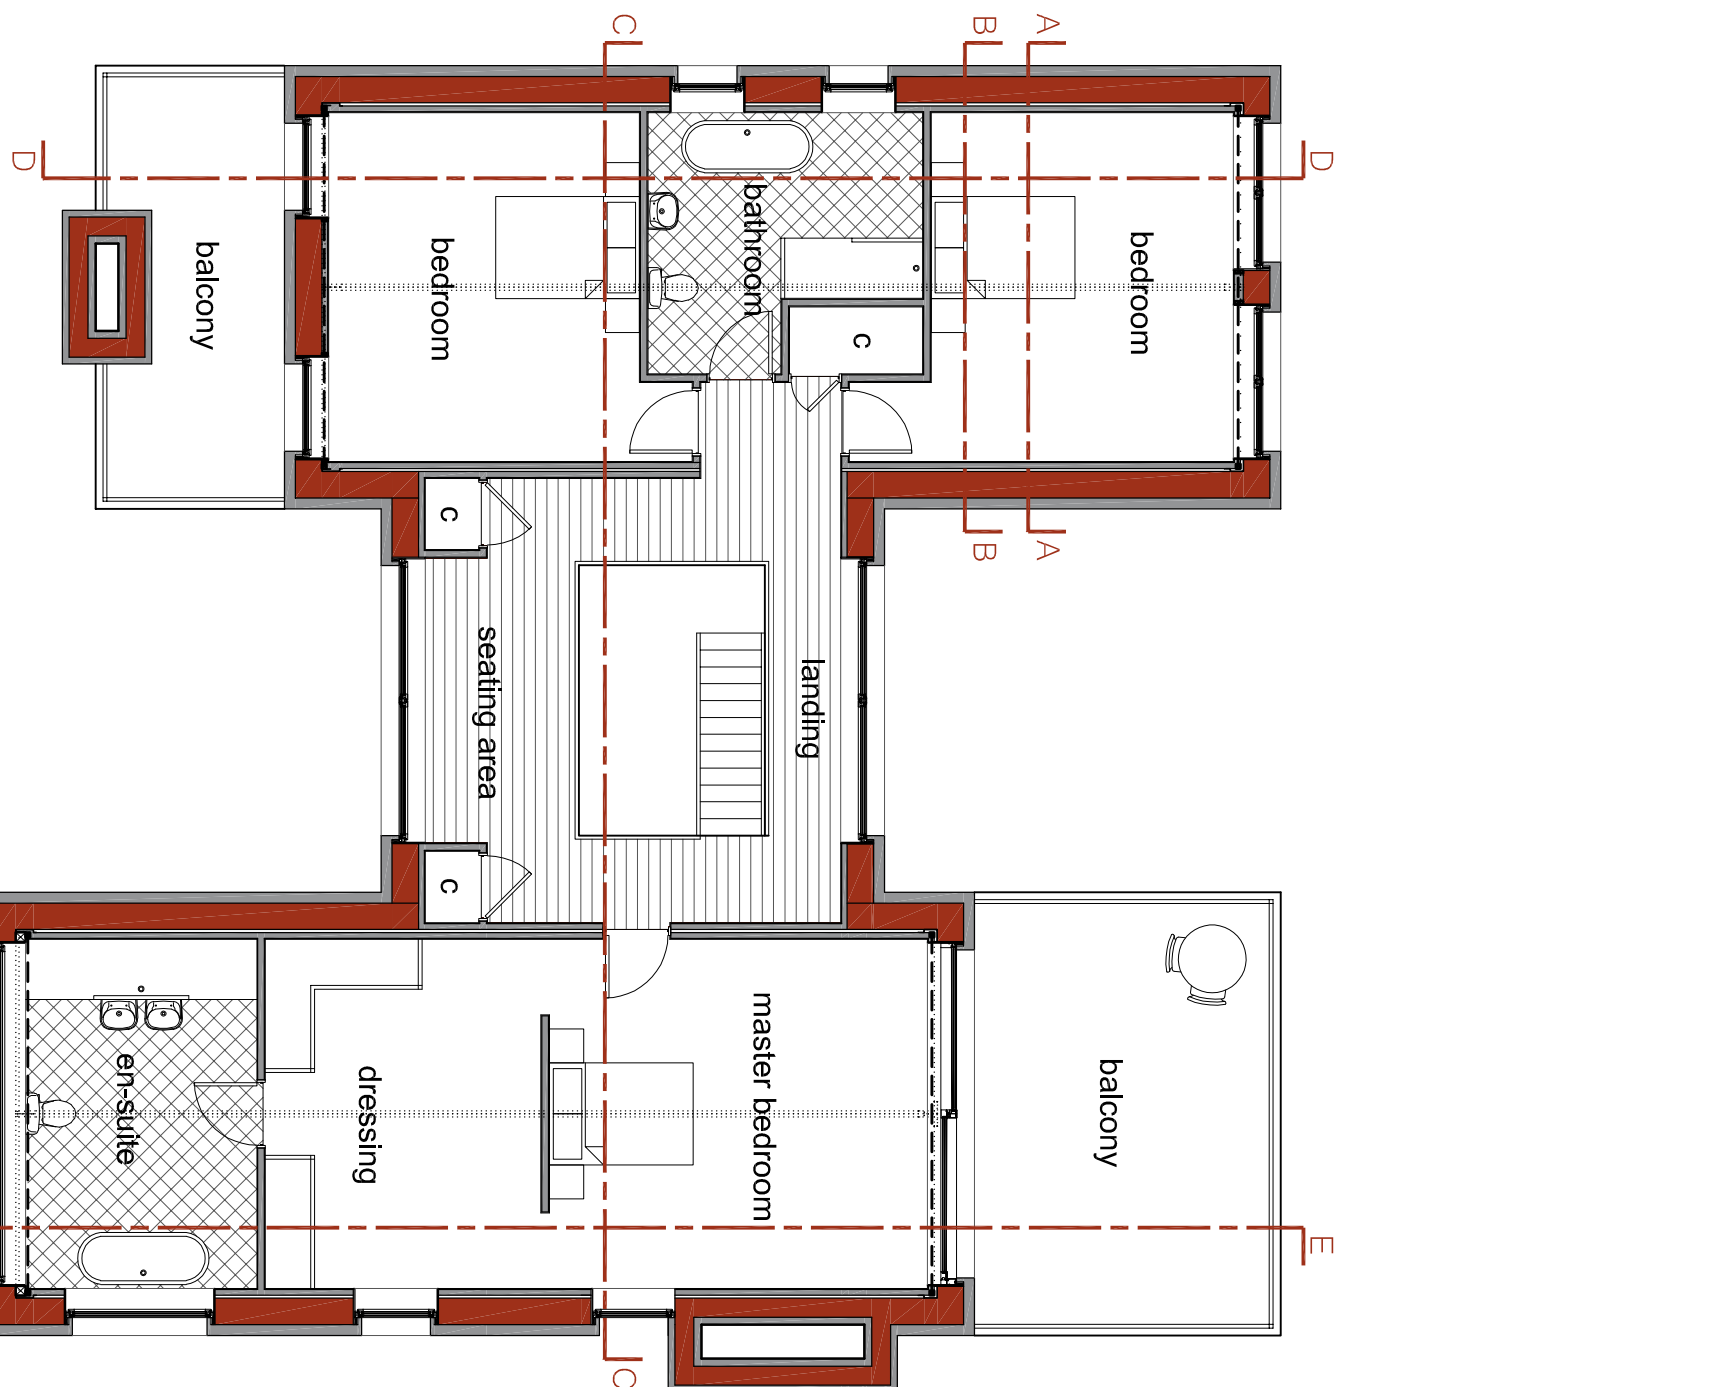


First Floor Plan

Scale: 1:100

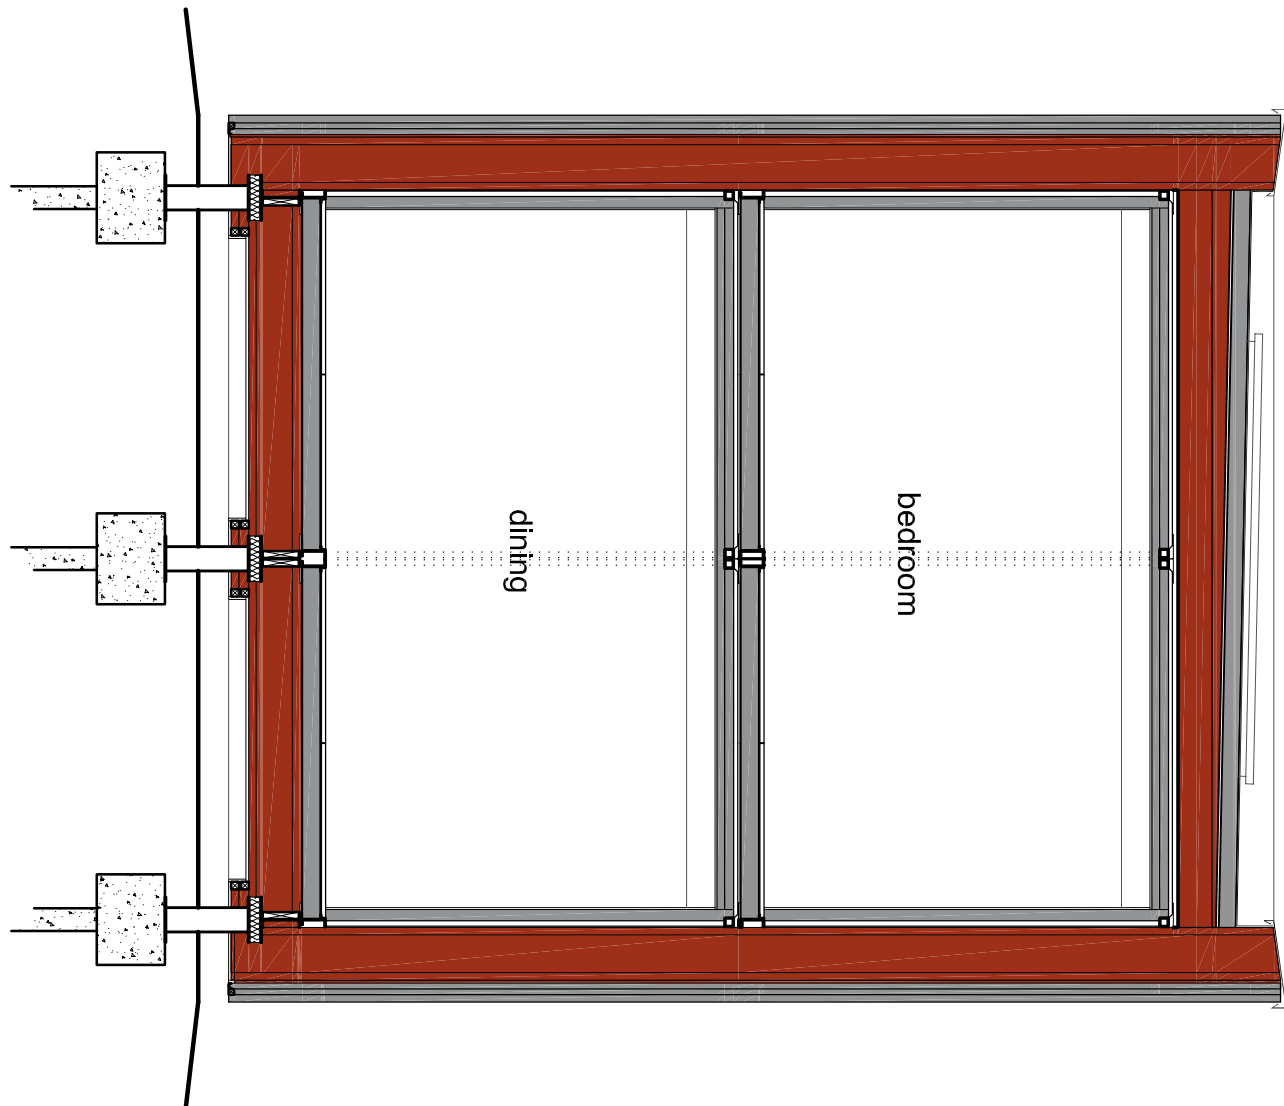

Section A-A

Scale: 1:50

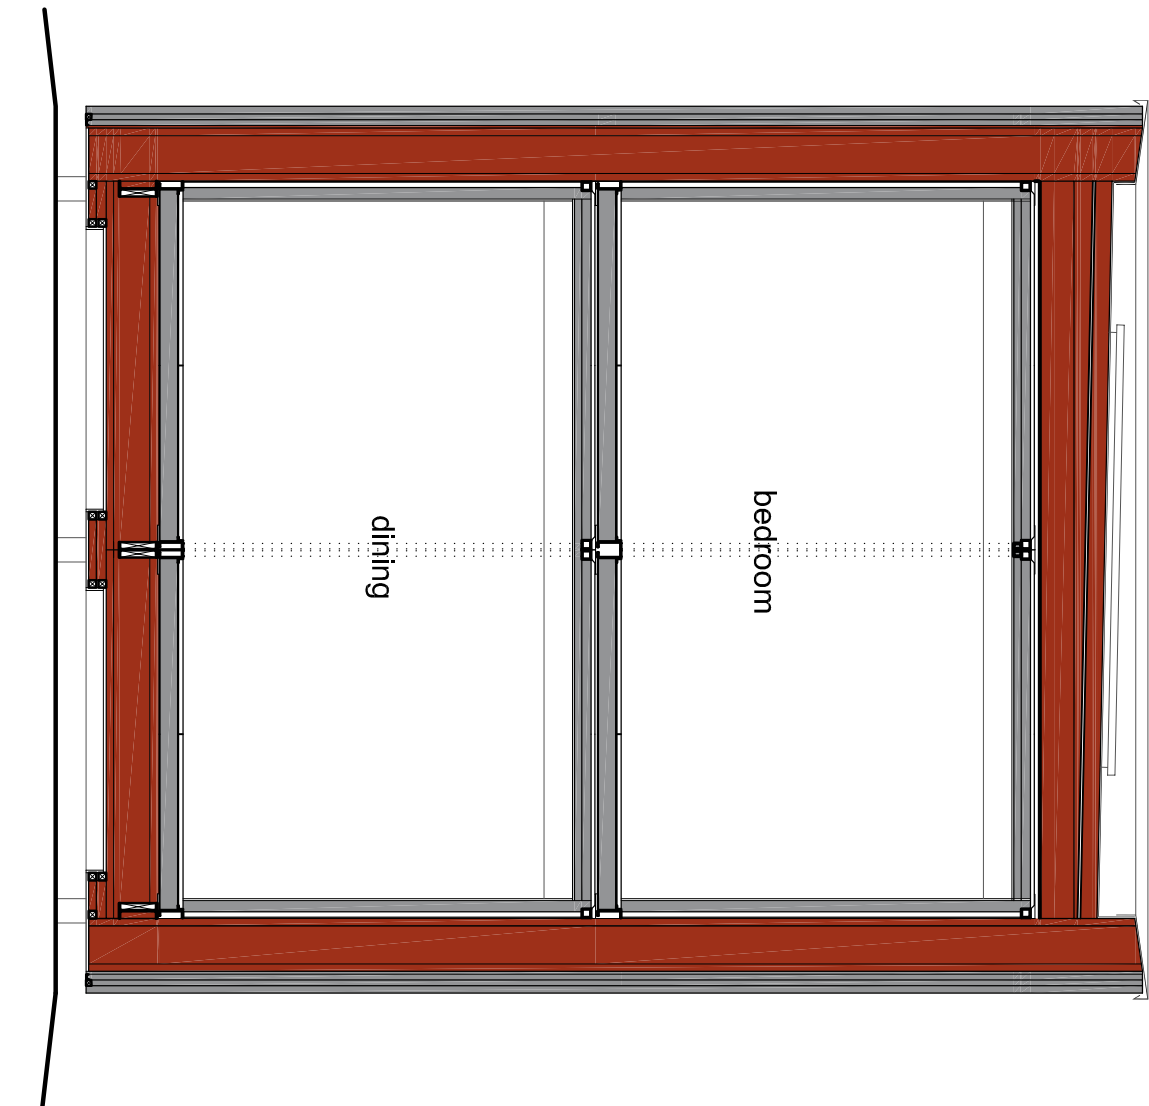


Section B-B

Scale: 1:50

- General Notes
1. This drawing shall not be scaled, figured dimensions only to be used.
 2. The contractor, sub-contractors and suppliers must verify all dimensions on site prior to the commencement of any work.
 3. This drawing is to be read in conjunction with all relevant engineers and architects drawings and specifications.
 4. Any discrepancies are to be brought to the designer's attention.

ELEVATION KEY

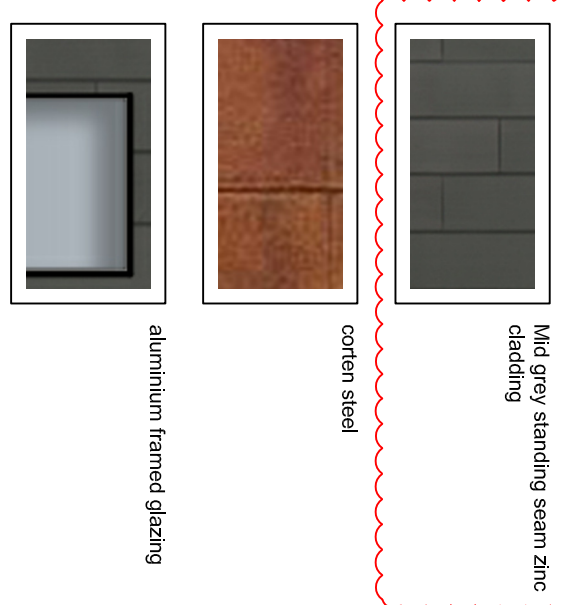

Revisions	
A	May 2018
Change of cladding colour	
Relocation of window/ door	

Status

FOR APPROVAL



Job Title		Scale	
Proposed Dwelling & Change of Use	July 2017	Various	Sheet Size
Adjacent Lift & Shift, Broadgate	Mr & Mrs Reed	A1	
Drawing Title		Drawn by	
Planning Drawing SE-564		CR	
Revision		A1	
Drawing No.		Revision	
10		A	