

## NOTES

| Rev | Date | Title |
|-----|------|-------|
|-----|------|-------|

|   |          |                         |
|---|----------|-------------------------|
| A | 17/04/00 | Ammended to LCC drawing |
| B | 25/04/00 | Door added to Wet Play  |

Client

Project

Job No.

9777

1

D525A-01

|        |     |       |         |
|--------|-----|-------|---------|
| Date   | Dm. | Scale | Checked |
| 5/4/00 | BE  | 1:75  |         |

**Struetherm®**  
BUILDING SYSTEMS


Rent 1 cv Road

**Waltham**

Huddersfield

WD73AP

Tel 01494 850098 Fax 01494 851388

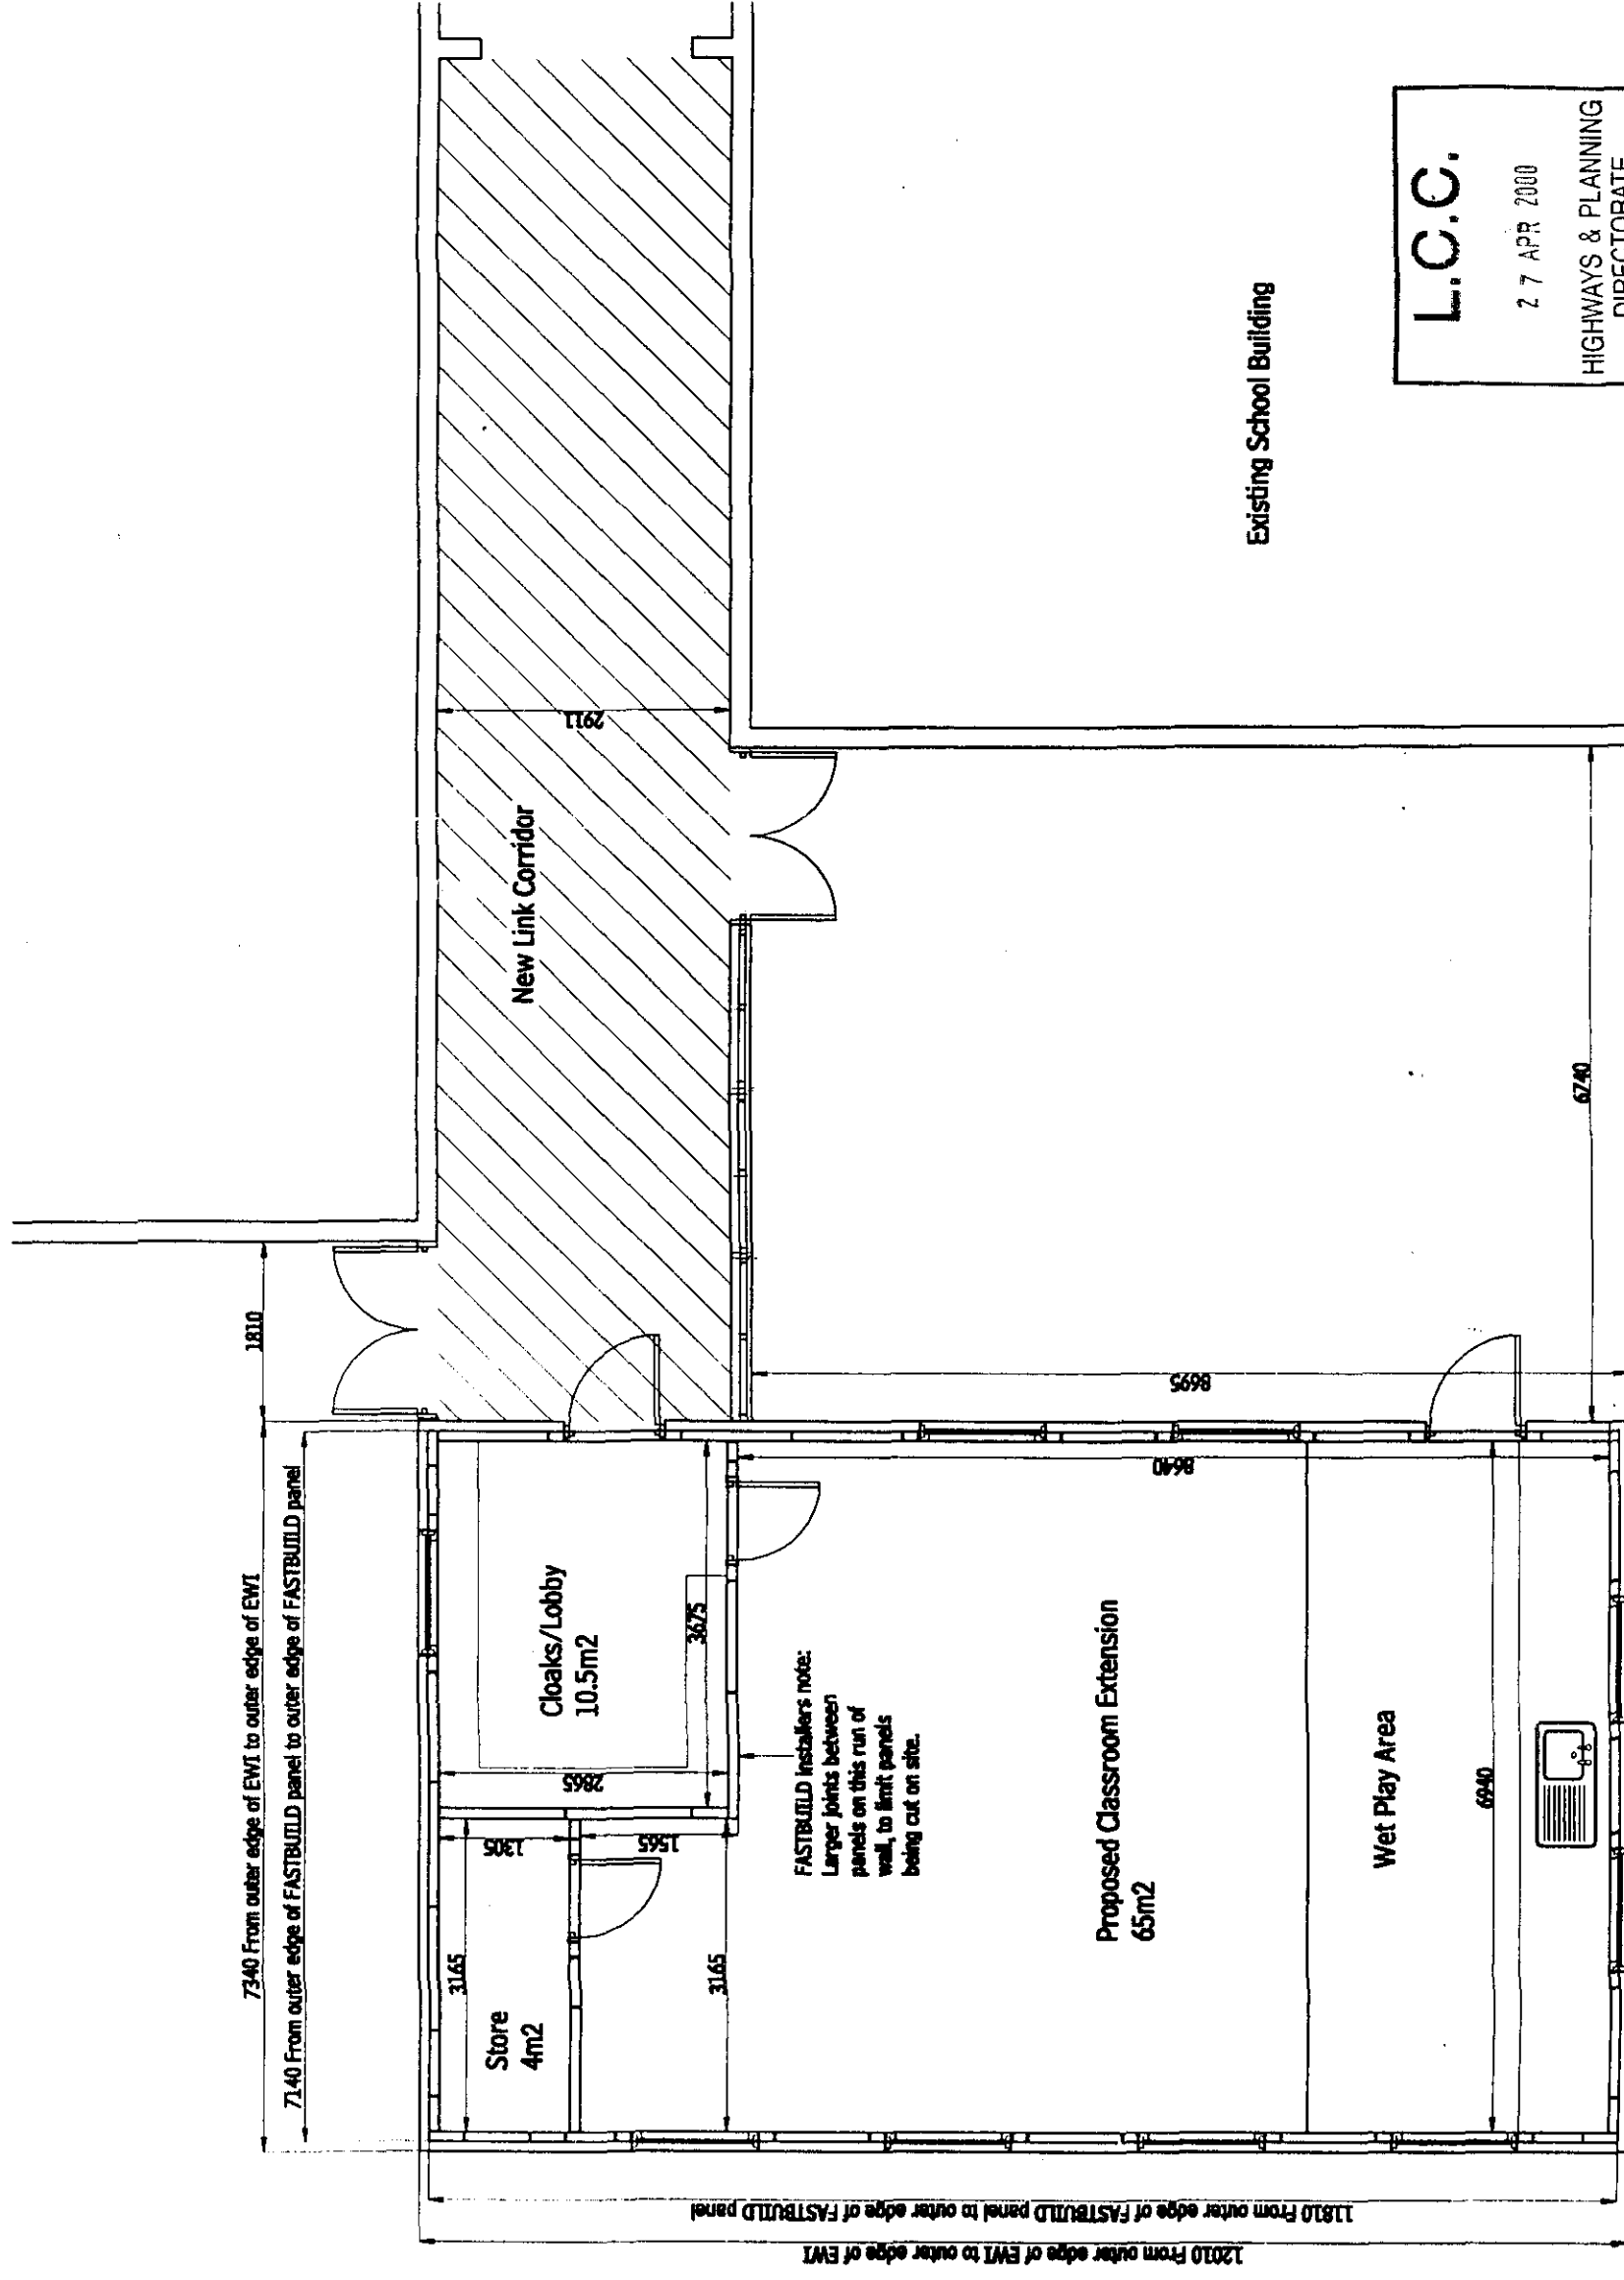E-mail : [sales@structherm.co.uk](mailto:sales@structherm.co.uk)

007

27 APR 2000

HIGHWAYS & PLANNING  
DIRECTORATE

6-10-69 DC  
HOODING & FLYING

12 MAY 2000

[illegible]

This document is Copyright to Struettchem® Limited and is for the sole use of the party for whom it is prepared and shall not be copied either totally or electronically or stored on external systems or given to third parties without the express written consent of Struettchem® Limited.

NOTES

[illegible]

**Client**

**Project** **Fastbuild Extension**  
**Sutton St James School**

|         |      |      |          |
|---------|------|------|----------|
| Job No. | 2717 | Area | File Ref |
|---------|------|------|----------|

| Title | Elevations |
|-------|------------|
|       |            |


|            |      |       |         |
|------------|------|-------|---------|
| D525A - 02 |      |       |         |
| Date       | Drn. | Scale | Checked |
| 5/4/00     | BE   | 1:100 |         |

**Struchterm**  
BUILDING SYSTEMS

Bent Ley Road  
Maidtham  
Huddersfield  
HD7 3AP

Tel 01484 850098 Fax 01484 851388  
e-mail : sales@struchterm.co.uk

**L.C.C.**  
27 APR 2000  
HIGHWAYS & PLANNING  
DIRECTORATE

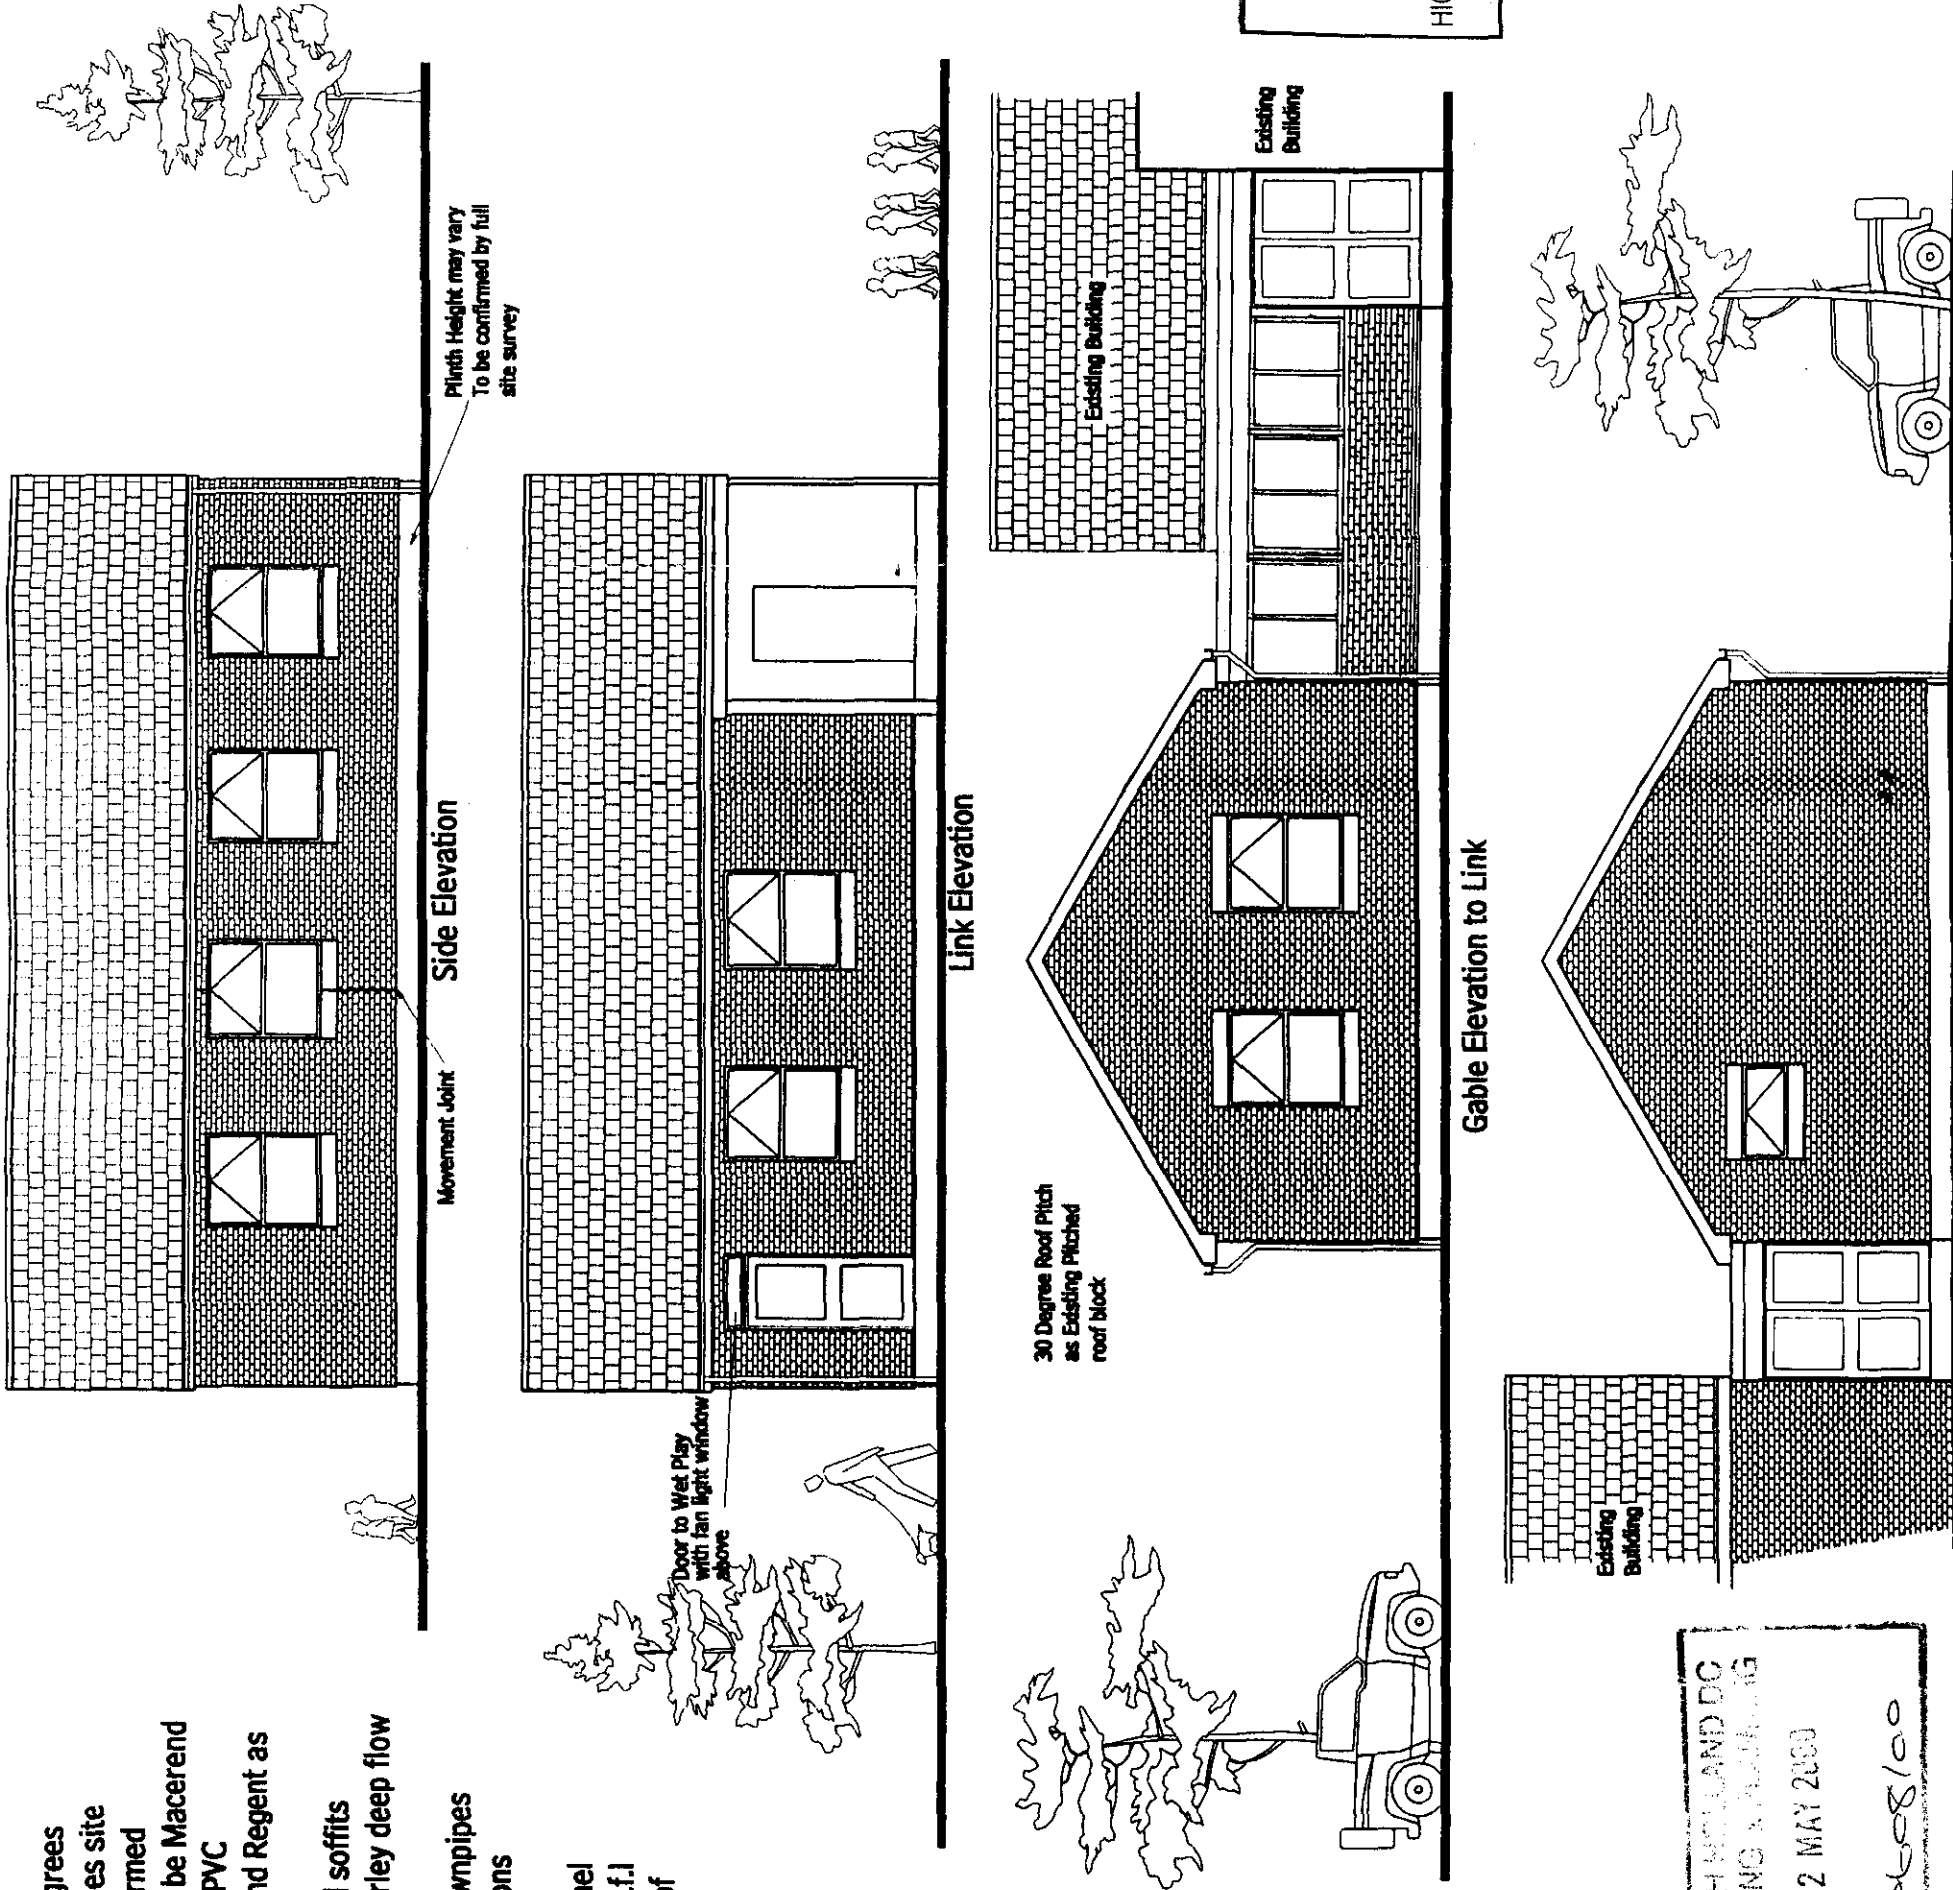

**General Notes:**  
**Roof Pitch 30 Degrees**  
**Plinth Height varies site levels to be confirmed**  
**External finish to be Macerend**  
**Windows to be UPVC**  
**Tiles to be Redland Regent as existing**  
**UPVC fascias and soffits**  
**Gutters to be Marley deep flow gutter**  
**Marley 68mm downpipes**  
**Window dimensions**  
**1250x1500mm**  
**2700mm high panel used to achieve f.f.l to u/s of ceiling of 2662mm**


SOUTH WELAND DC  
HOUSING & PLANNING  
12 MAY 2000  
Ref: 0608/00

**FASTBUILD**

---

**Gable Elevation to Entrance**

This document is Copyright to Struthers® Limited and is for the sole use of the party for whom it is prepared and shall not be copied either totally or selectively, or stored, on electronic means or given to third parties without the express written consent of Struthers® Limited.

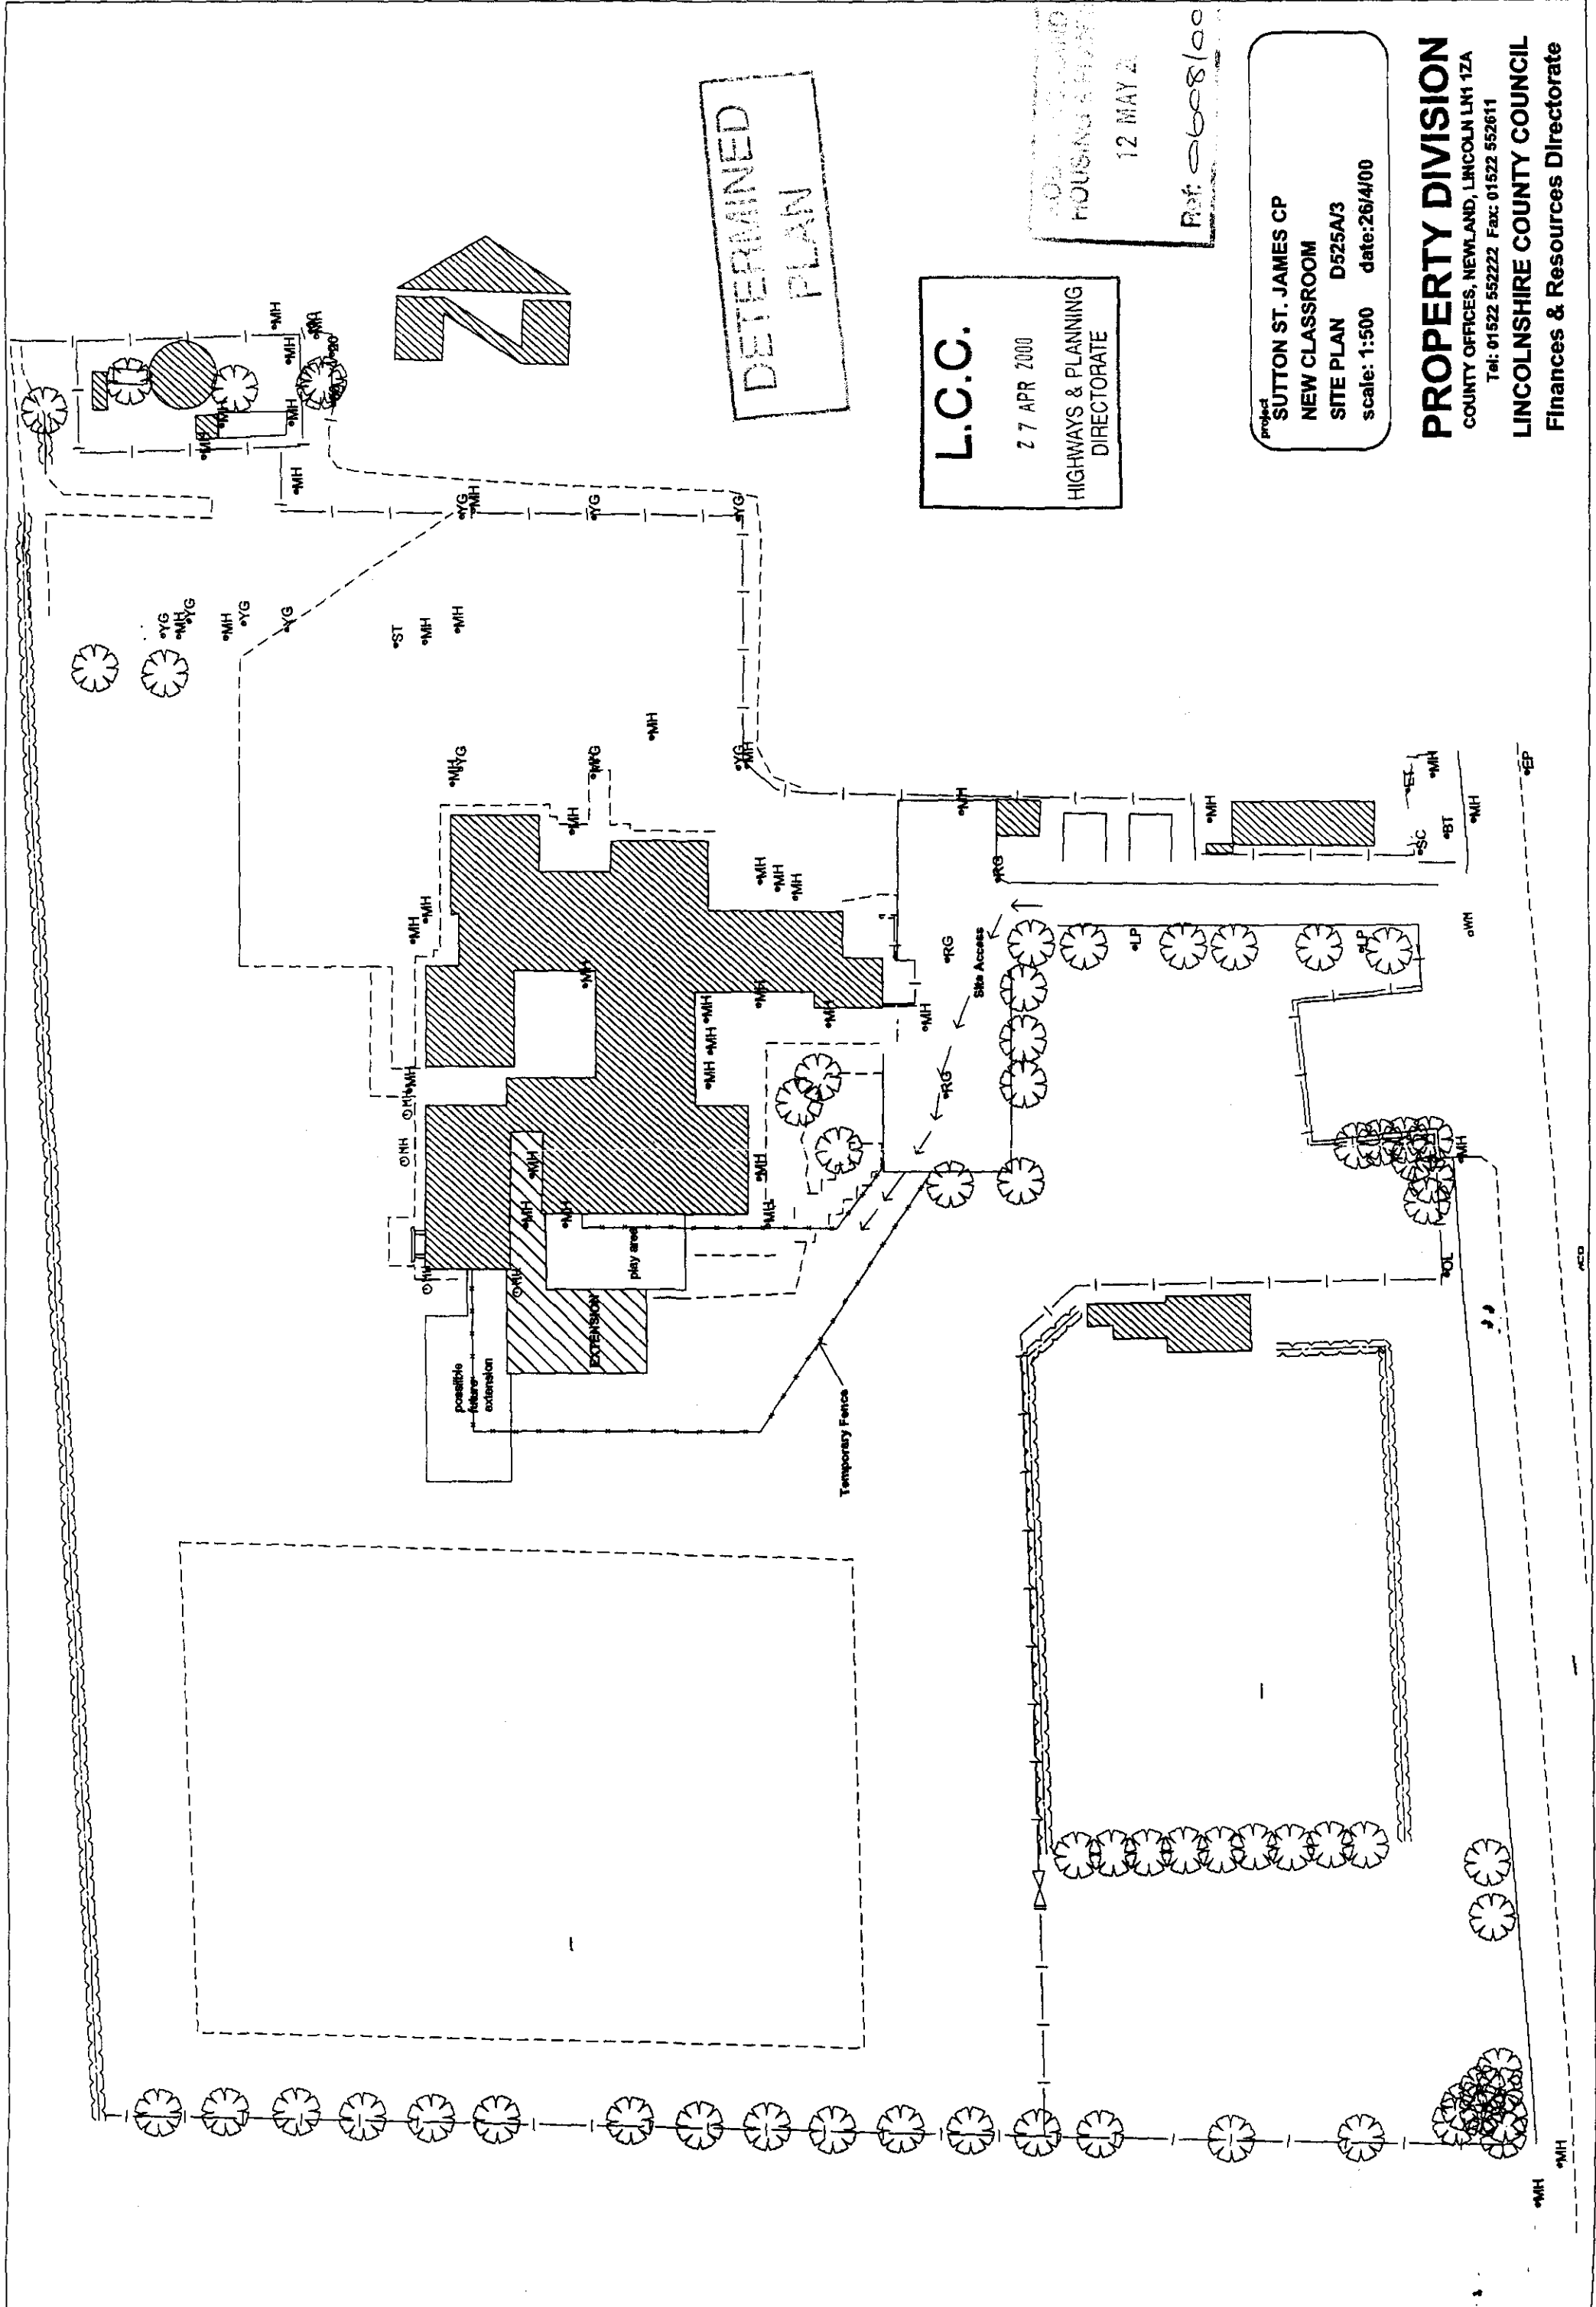

DETERMINED  
PLAN

L.C.C.  
27 APR 2000  
HIGHWAYS & PLANNING  
DIRECTORATE

HOUSING & PLANNING  
12 MAY 2000  
Ref: 0608/00

project  
SUTTON ST. JAMES CP  
NEW CLASSROOM  
SITE PLAN D525A/3  
scale: 1:500 date: 26/4/00

PROPERTY DIVISION  
COUNTY OFFICES, NEWLAND, LINCOLN LN1 1ZA  
Tel: 01522 552222 Fax: 01522 552611  
LINCOLNSHIRE COUNTY COUNCIL  
Finances & Resources Directorate