


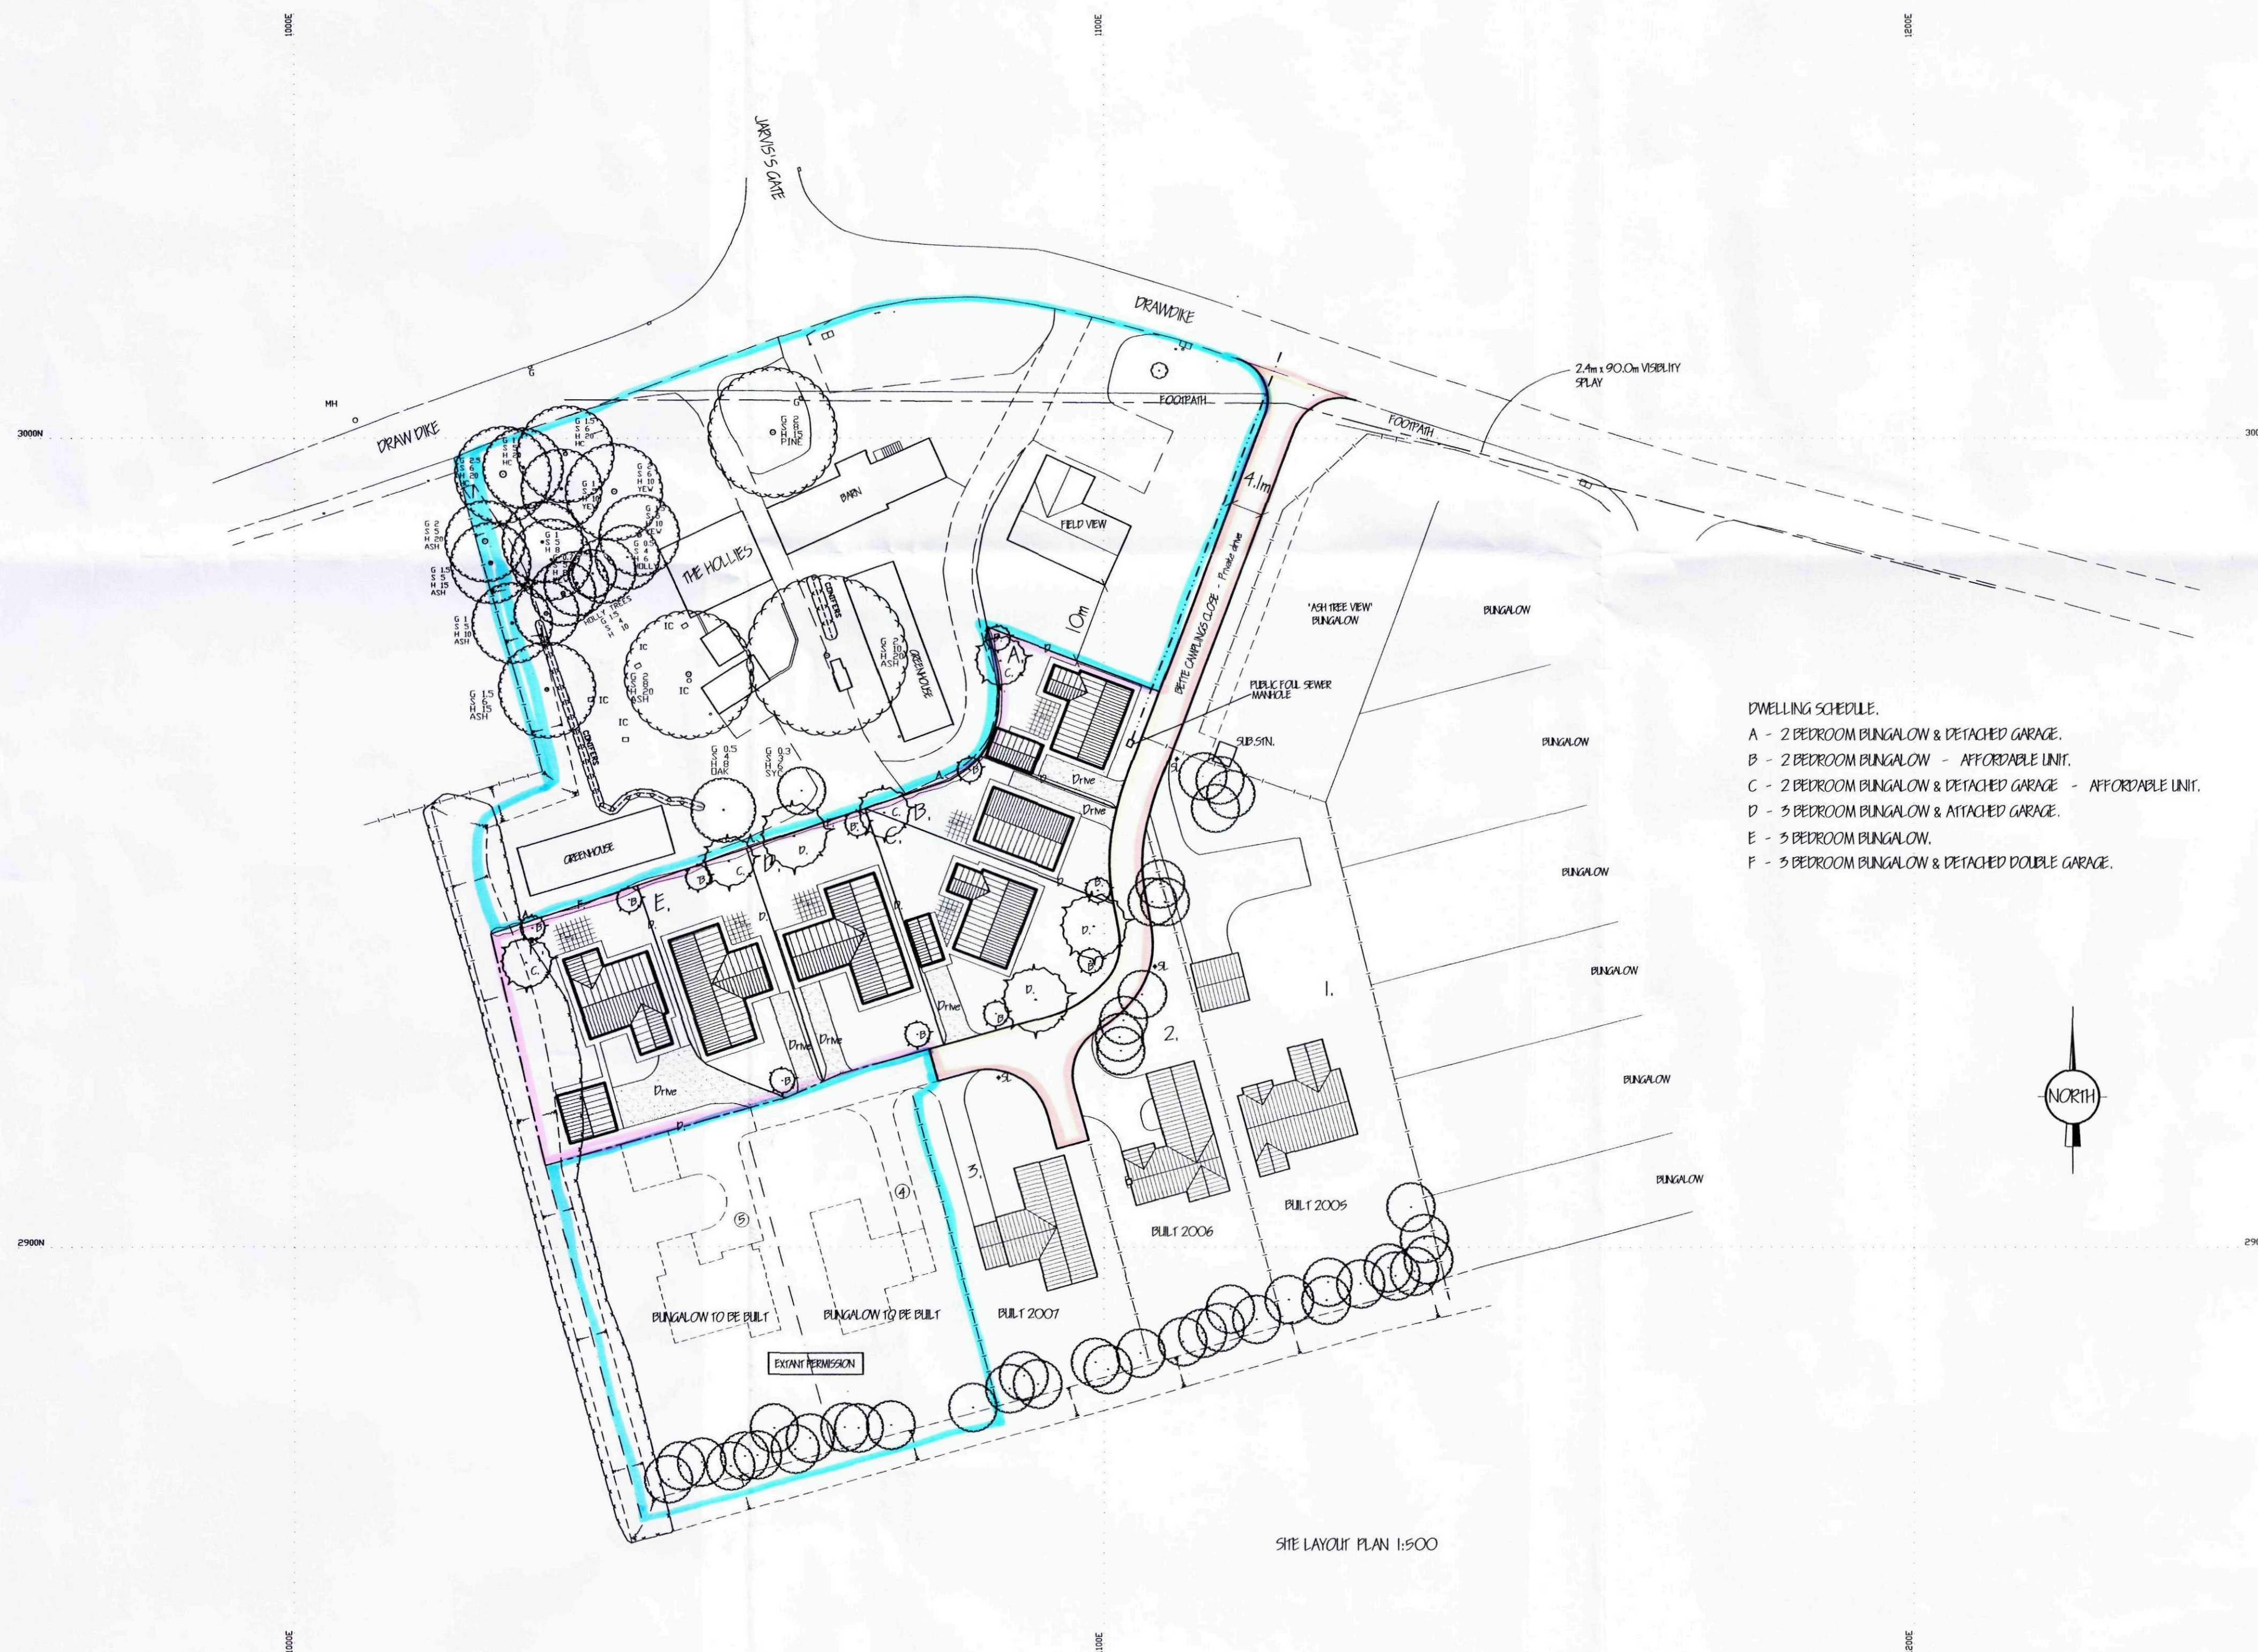

- DWELLING SCHEDULE.**
- A - 2 BEDROOM BUNGALOW & DETACHED GARAGE.
 - B - 2 BEDROOM BUNGALOW - AFFORDABLE UNIT.
 - C - 2 BEDROOM BUNGALOW & DETACHED GARAGE - AFFORDABLE UNIT.
 - D - 3 BEDROOM BUNGALOW & ATTACHED GARAGE.
 - E - 3 BEDROOM BUNGALOW.
 - F - 3 BEDROOM BUNGALOW & DETACHED DOUBLE GARAGE.


LANDSCAPING, FENCING & TREE PLANTING SCHEME.

- A - MIXED HEDGE
 - (a) Hawthorn (*Crataegus Monogyna*)
 - (b) Beech (*Fagus Sylvatica*)
 - (c) Blackthorn (*Prunus Spinosus*)
 - (d) Buckthorn (*Rhamnus Cathartica*)
- B - SILVER BIRCH - Feathered
- C - HAWTHORN - Feathered
- E - WHITEPEAR - Feathered.
- D - 1.80 METRE HIGH CLOSE BOARDED FENCE - Reducing to 1 metre @ roadway
- F - LINCOLNSHIRE TIMBER POST & RAIL FENCING.

All planting to be in accordance with BS 4423:1989 and amendment No. 1 (1991)
 All trees to be planted with minimum 0.6m plastic mulch mat and to be staked, tied and tubed.
 1/3 to 1/2 bag of peat free tree and shrub planting compost to be incorporated into backfill for each tree hole.

SHDC
 Planning & Development
 13 AUG 2010
 Ref: 0617-10

AMENDED PLAN
 Ref. A1

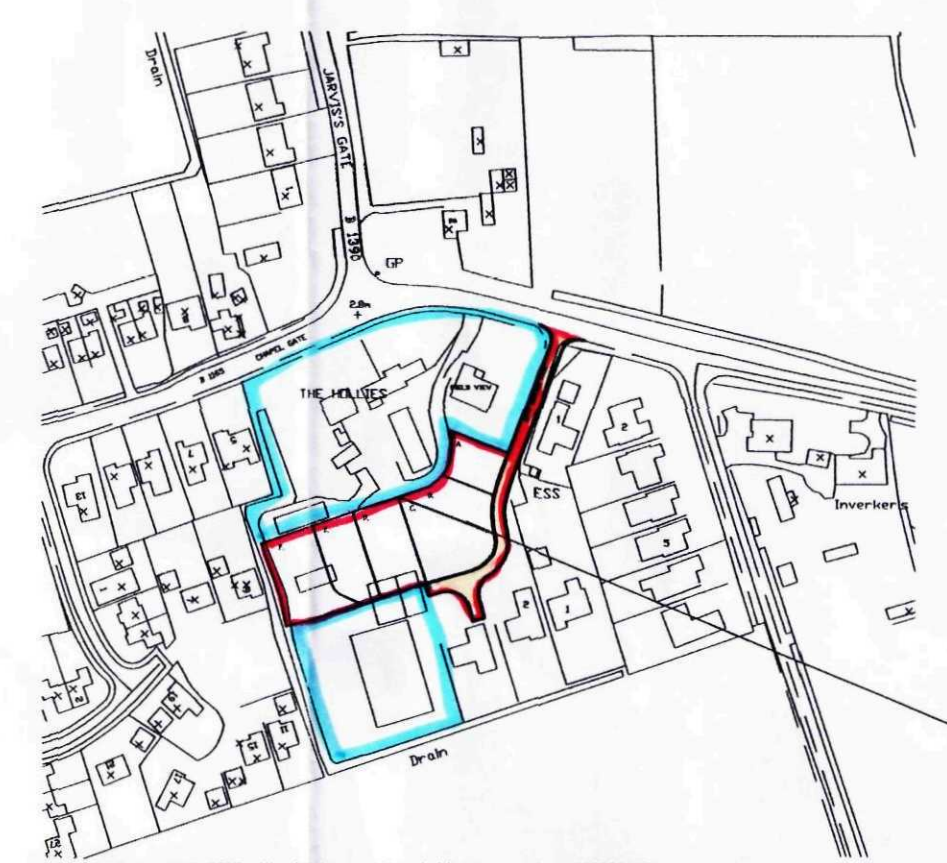

LOCATION PLAN 1:2500

B. AMEND BOUNDARY TO 'ASH TREE VIEW' BUNGALOW.		AUG 2010.
A. POLYESTER LAYOUT.		JUNE 2010.
ref:	revision	date

G. R. MERCHANT LTD.
I. ENG AMICE FIWO
ARCHITECTURAL, STRUCTURAL AND LAND DRAINAGE CONSULTANTS
 4 Wrights Mews
 12A Park Road, Holbeach,
 Spalding, Lincs. PE12 7EE
 Tel: 01406 400800
 Fax: 01406 425744
 E-Mail: gr.merchant@btconnect.com

Project
 RESIDENTIAL DEVELOPMENT,
 OFF BETTE CAMPING CLOSE,
 SUITON ST JAMES,
 SPALDING, Lincs.

Client
 V. CAMPING.

Drawing
 LOCATION & SITE PLANS.

Job Ref. 2058-09.	Drawing No. 01B.
Date OCT '09.	Drawn GRM.

Scales
 AS INDICATED.

DO NOT SCALE FROM THIS DRAWING
 This drawing is copyright and may not be altered, traced, reproduced or used for any other purpose other than that for which it is issued. The Designer/Consultant is to be held responsible for any and report any discrepancies to the Architect. All details shown on this drawing including foundations are based upon typical site conditions related to the area. No responsibility can be accepted for abnormal conditions which may be discovered during construction unless reported to the Architect on that design amendments may be considered. Site and survey are recommended to be carried out prior to construction to establish specific site conditions before foundation work is undertaken. This drawing is limited to the amount of information contained and does not support or contain a full specification of the work. It is only for the purpose of obtaining planning/conservation approval. The drawing must not be used as a contract document. The work will not be supervised or supervised on site by G.R.M. Merchant Ltd or any representative thereof. It is the client's responsibility to ensure compliance with all relevant codes of practice, standards, specifications, regulations, and standards. The Employer/Client must ensure that the selected contractor is competent with and accepts all necessary measures to ensure compliance with Health and Safety legislation for Building sites and Work places. The Employer/Client is advised that should the Employer need to comply with the Construction Design and Management Regulations as proposed for Planning purposes will be required. The works shall consist of all that is shown on the drawing and include, without limitation, the works shown but not necessarily shown in detail. It is the client's responsibility to ensure that the works shall be completed by the deadline. 