




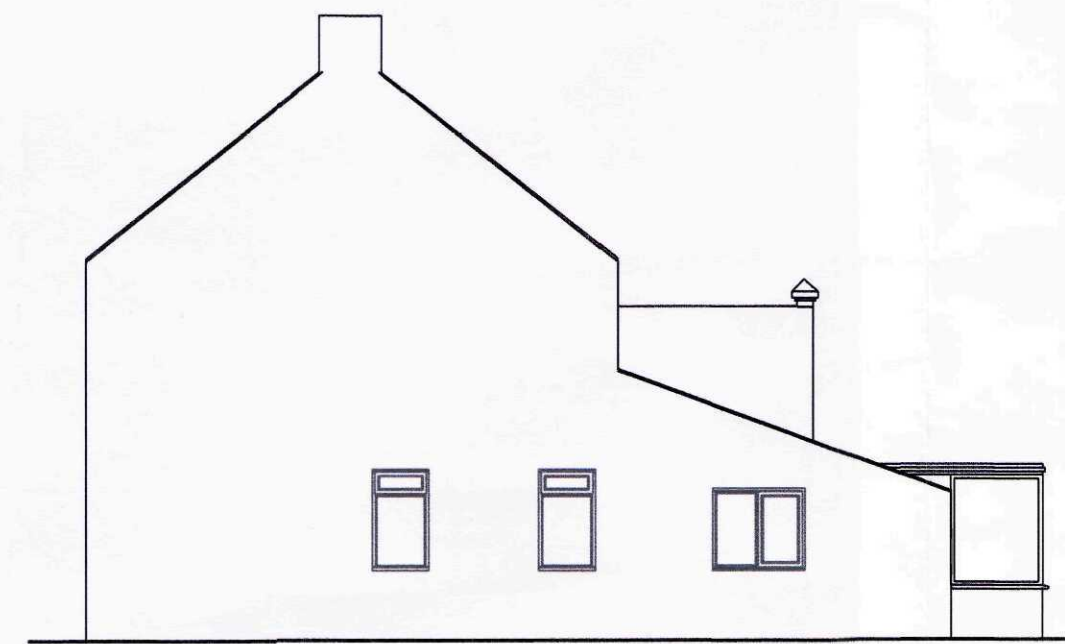


EXISTING SIDE ELEVATION (EAST)

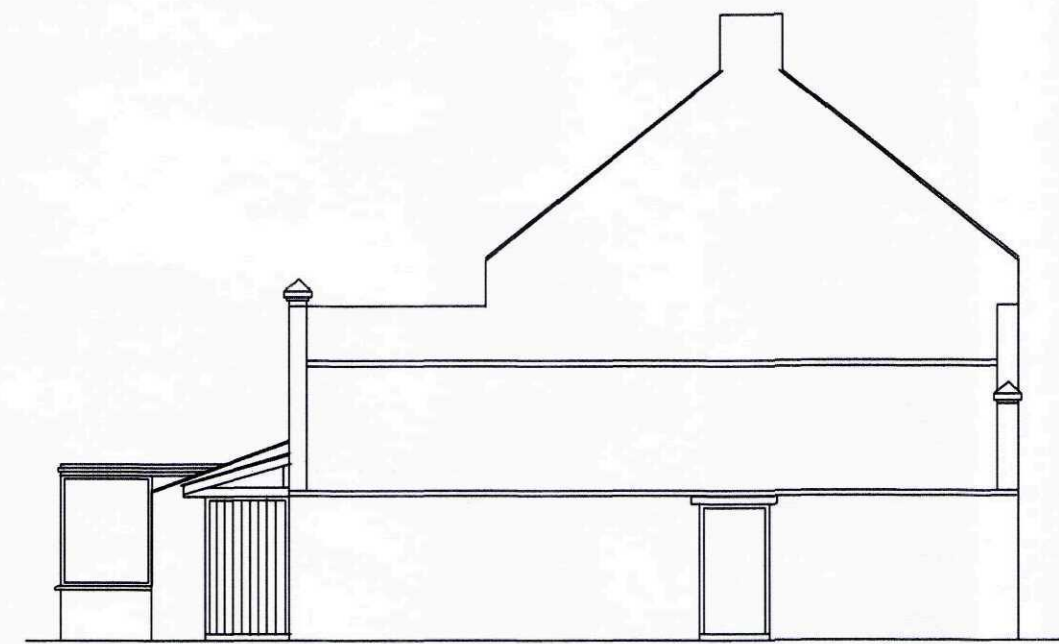

EXISTING SIDE ELEVATION (WEST)

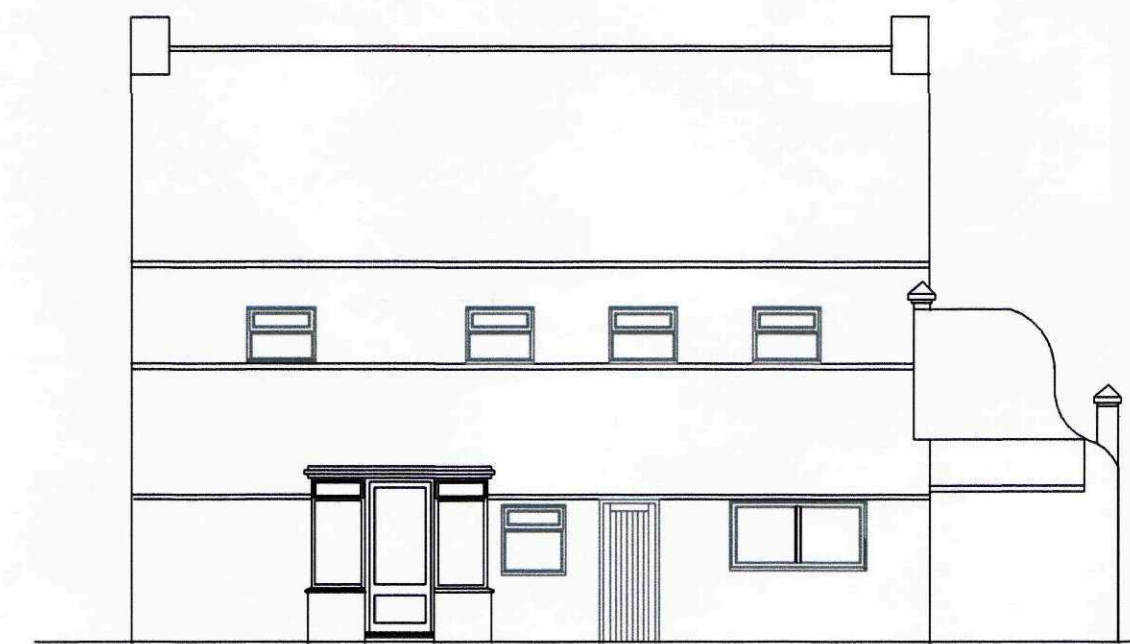

EXISTING REAR ELEVATION (NORTH)

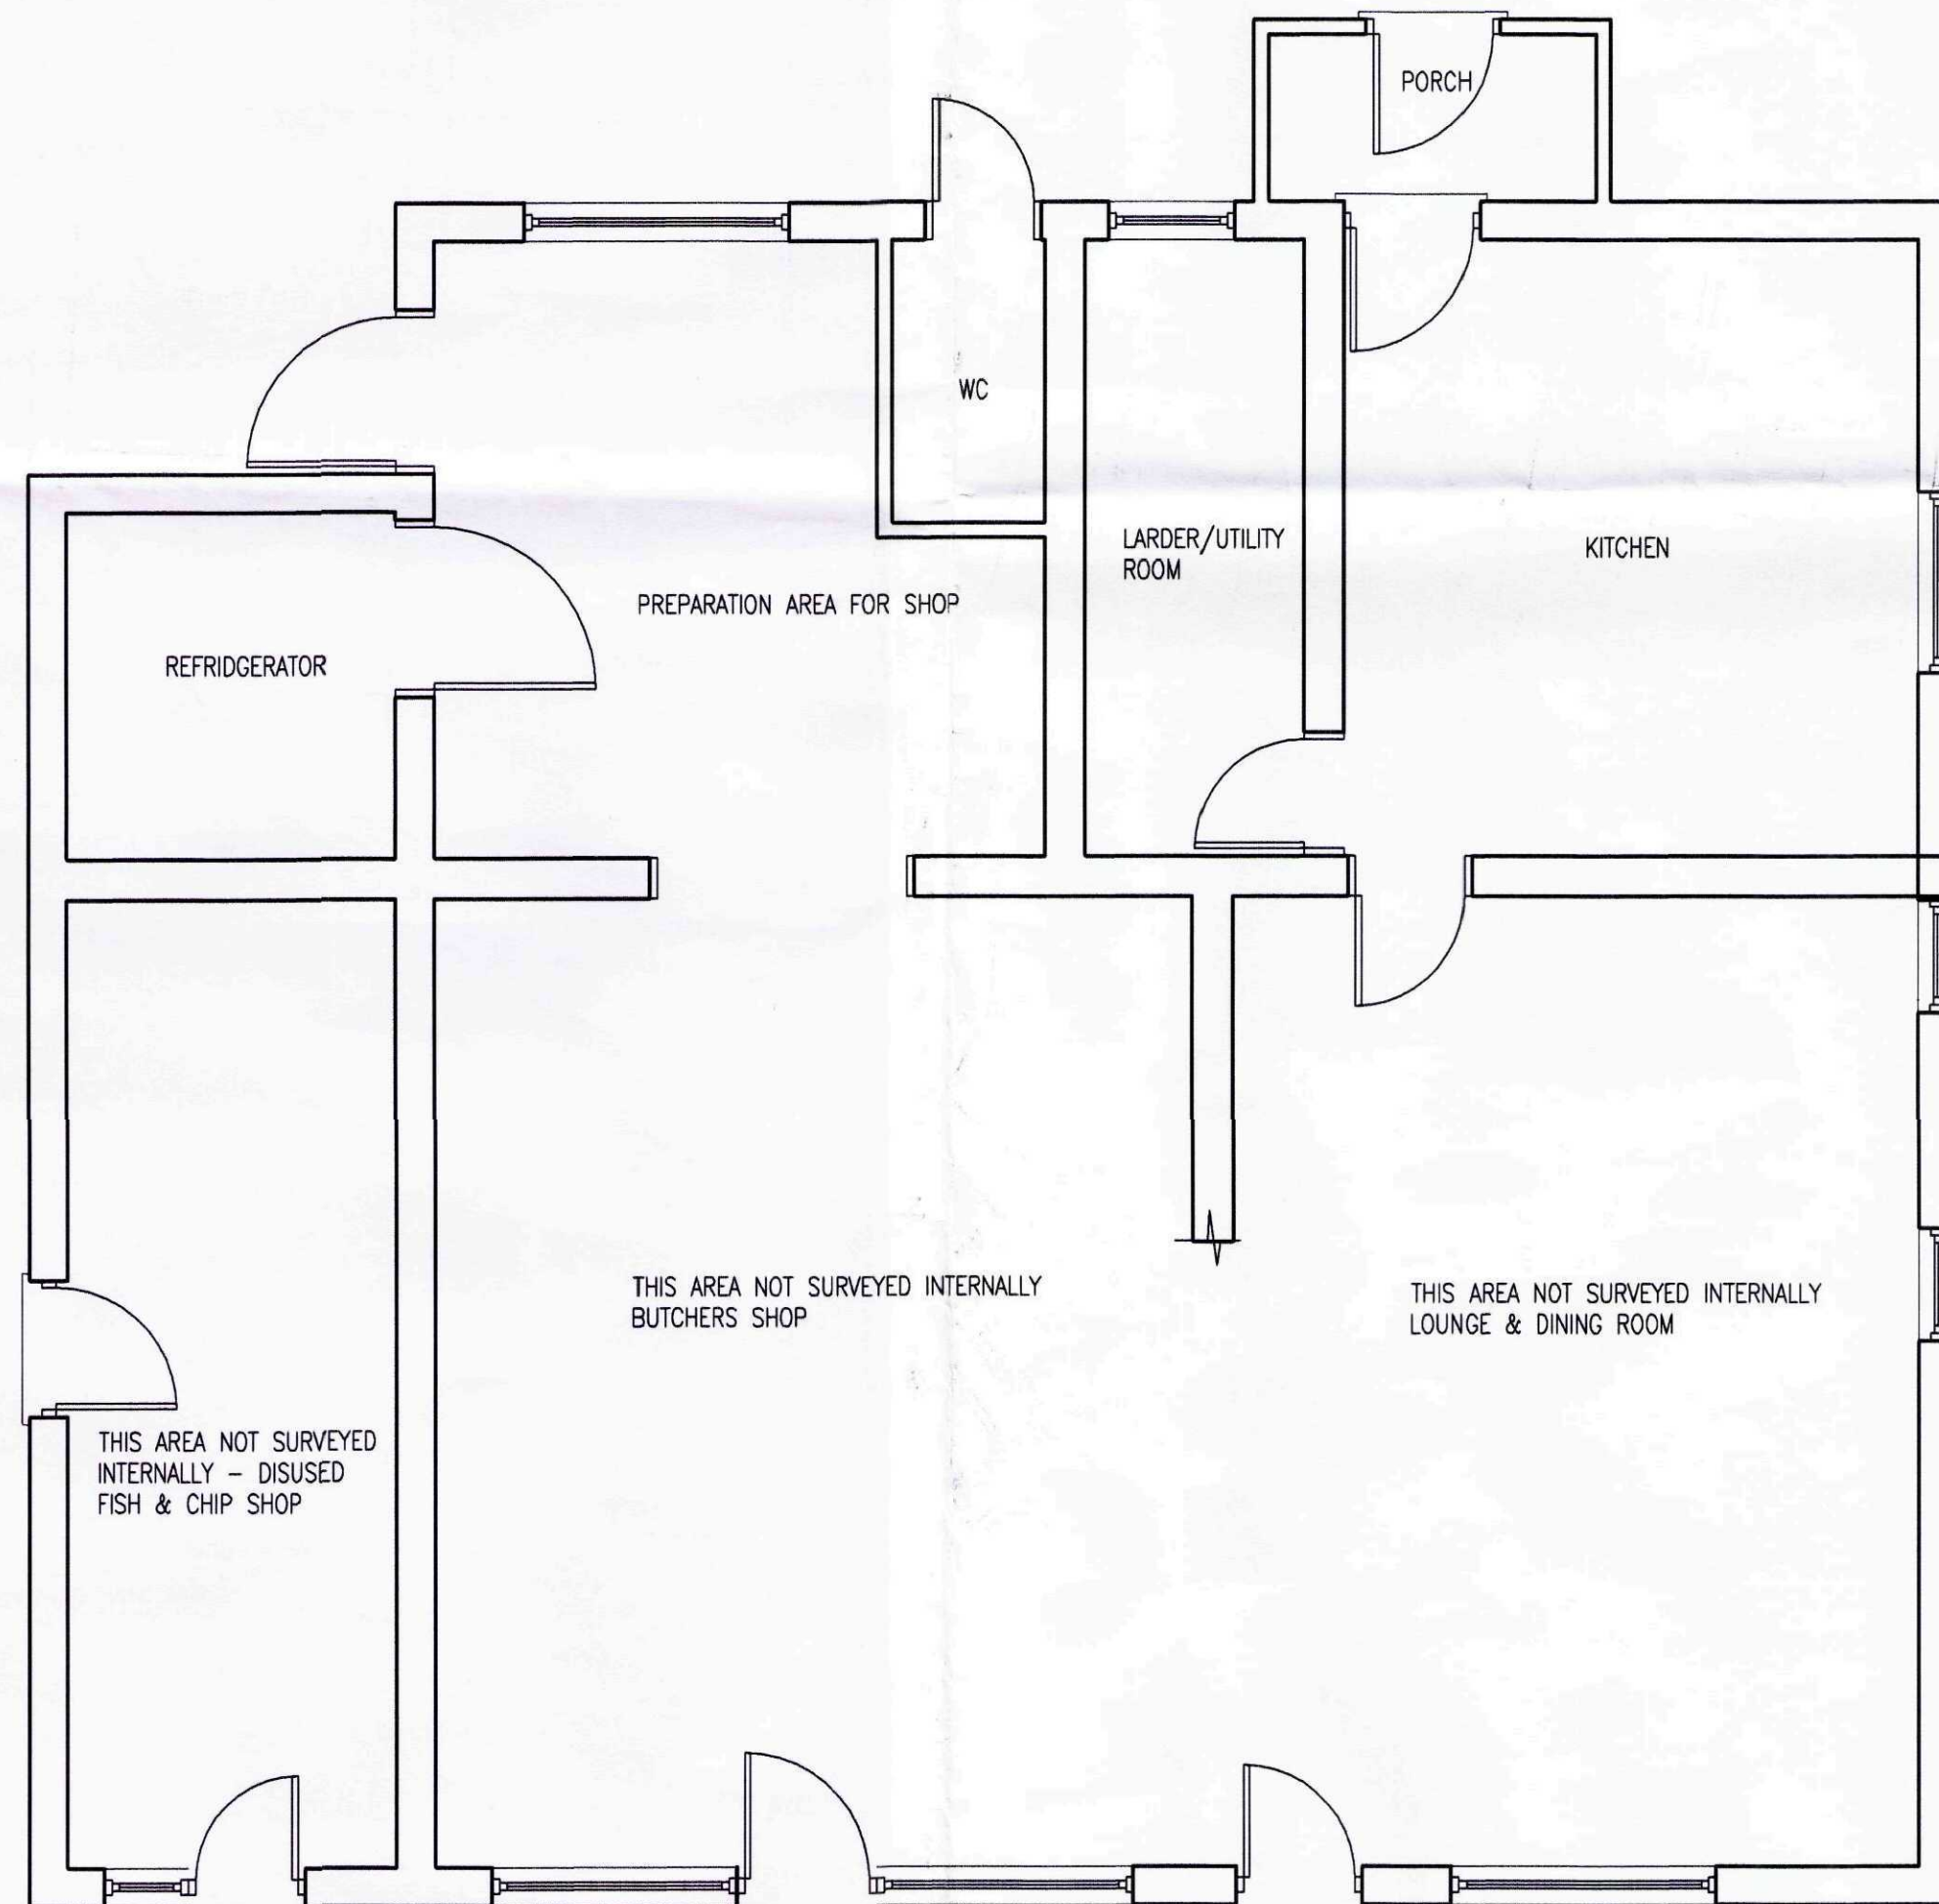

EXISTING GROUND FLOOR PLAN



SITE LOCATION PLAN - SCALE 1:1250

Adrian Dewhirst Windows & Doors Ltd
2 The Maples, Main Road,
Fleet Hargate,
Spalding,
Lincs. PE12 8NT
Tele. 01406 365187
Mob: 07957223129

Project:
PROPOSED CONSERVATORY AT REAR
OF 44/46 CHAPEL GATE
SUTTON ST JAMES
SPALDING
Lincs

Client: MR & MRS MERCHANT
44/46 CHAPEL GATE
SUTTON ST JAMES
SPALDING
Lincs





Drawing:
EXISTING FLOOR PLANS
EXISTING ELEVATIONS &
SITE LOCATION PLAN

Drawing N°:	DATE:
AD/0001/10	JULY 2010
Drawn By:	SCALE:
GD	1:50 1:100 & 1:1250

COPIES OF THESE DRAWINGS MUST NOT BE TAKEN, TRACED OR ALTERED FOR ANY PURPOSE OTHER THAN THAT FOR WHICH THEY ARE ISSUED WITHOUT WRITTEN PERMISSION OF ADRIAN DEWHIRST. THESE SERVICES ARE PROVIDED ONLY FOR THE PURPOSE OF OBTAINING PLANNING OR BUILDING REGULATIONS APPROVAL AND DO NOT CONSTITUTE A FULL SPECIFICATION FOR THE PROPOSED WORKS AND MUST NOT BE USED AS A CONTRACT DOCUMENT ALONE. THE PROPOSED WORKS WILL NOT BE SUPERSEDED OR IMPROVED BY ADRIAN DEWHIRST (UNLESS AGREED OTHERWISE IN WRITING BY THE CLIENT). THEREFORE IT IS THE CLIENT'S RESPONSIBILITY TO CONTROL WORKMANSHIP/MATERIALS AS SPECIFICATION AND ANY WORKING TO THE CONTRACT. IT IS HEREBY PRUDENTLY AND RESPONSIBLY TO SIGN ALL RELEVANT NOTICES ON THE DRAWINGS. THE FACT THAT THESE ARE NOT WORKED DOES NOT ALLEGATE THE BUILDING CONTRACTOR FROM RESPONSIBILITY OF NON-COMPLIANCE IN OBTAINING OUT OF THE WORK. ALL WORKS AND MATERIALS TO BE FITTED AND INSTALLED TO THE MANUFACTURING INSTRUCTIONS AND COMPLY WITH THE MANUFACTURING INSTRUCTIONS OF THE BUILDING REGULATIONS AND CURRENT TRADE TECHNICAL REQUIREMENTS CODES OF PRACTICE, BRITISH STANDARDS OR EUROPEAN CODES. ALL REQUIREMENTS ON THIS DRAWING ARE SET TO BE COMPLIED FOR CONSTRUCTION PURPOSES. ALL WORKS ARE SET OUT OF THE WORKS AS SHOWN ON THE DRAWING TO BE COMPLETED BY THE BUILDING CONTRACTOR PRIOR TO THE COMMENCEMENT OF WORK AND ANY DISCREPANCIES BETWEEN THE DRAWING AND THE ACTUAL WORKS ARE TO BE THE RESPONSIBILITY OF THE BUILDING CONTRACTOR. THE ACTUAL WORKS ARE NOT TO BE COMPLETED WITHOUT THE BUILDING CONTRACTOR'S PRIOR TO THE COMMENCEMENT OF WORK AND ANY DISCREPANCIES BETWEEN THE DRAWING AND THE ACTUAL WORKS ARE TO BE THE RESPONSIBILITY OF THE BUILDING CONTRACTOR. THE ACTUAL WORKS ARE NOT TO BE COMPLETED WITHOUT THE BUILDING CONTRACTOR'S PRIOR TO THE COMMENCEMENT OF WORK AND ANY DISCREPANCIES BETWEEN THE DRAWING AND THE ACTUAL WORKS ARE TO BE THE RESPONSIBILITY OF THE BUILDING CONTRACTOR.

HEALTH & SAFETY:
The client is to ensure that the appointed contractor is familiar with and complies with Health & Safety for Building Sites and Work Places.

SHDC
Planning & Development
28 JUL 2010
Ref: 0625-10

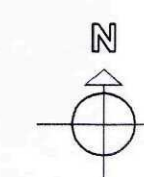   

Rev.A	Amend Conservatory design & size	22/07/10
-------	----------------------------------	----------

Project:
PROPOSED CONSERVATORY AT REAR
OF 44/46 CHAPEL GATE
SUTTON ST JAMES
SPALDING
LINCS

Client: MR & MRS MERCHANT
44/46 CHAPEL GATE
SUTTON ST JAMES
SPALDING
LINCS

DRAWING:

PROPOSED FLOOR PLANS
PROPOSED ELEVATIONS &
BLOCK PLAN

DRAWING N°:
AD/0002/10/Rev.A

DATE: JULY 2010

DRAWN BY: GD

SCALES:
1:50 1:100 & 1:500

[illegible]

HEALTH & SAFETY
The client is to ensure that the appointed contractor is familiar with and complies with Health & Safety for Building Sites and Work Places.

