




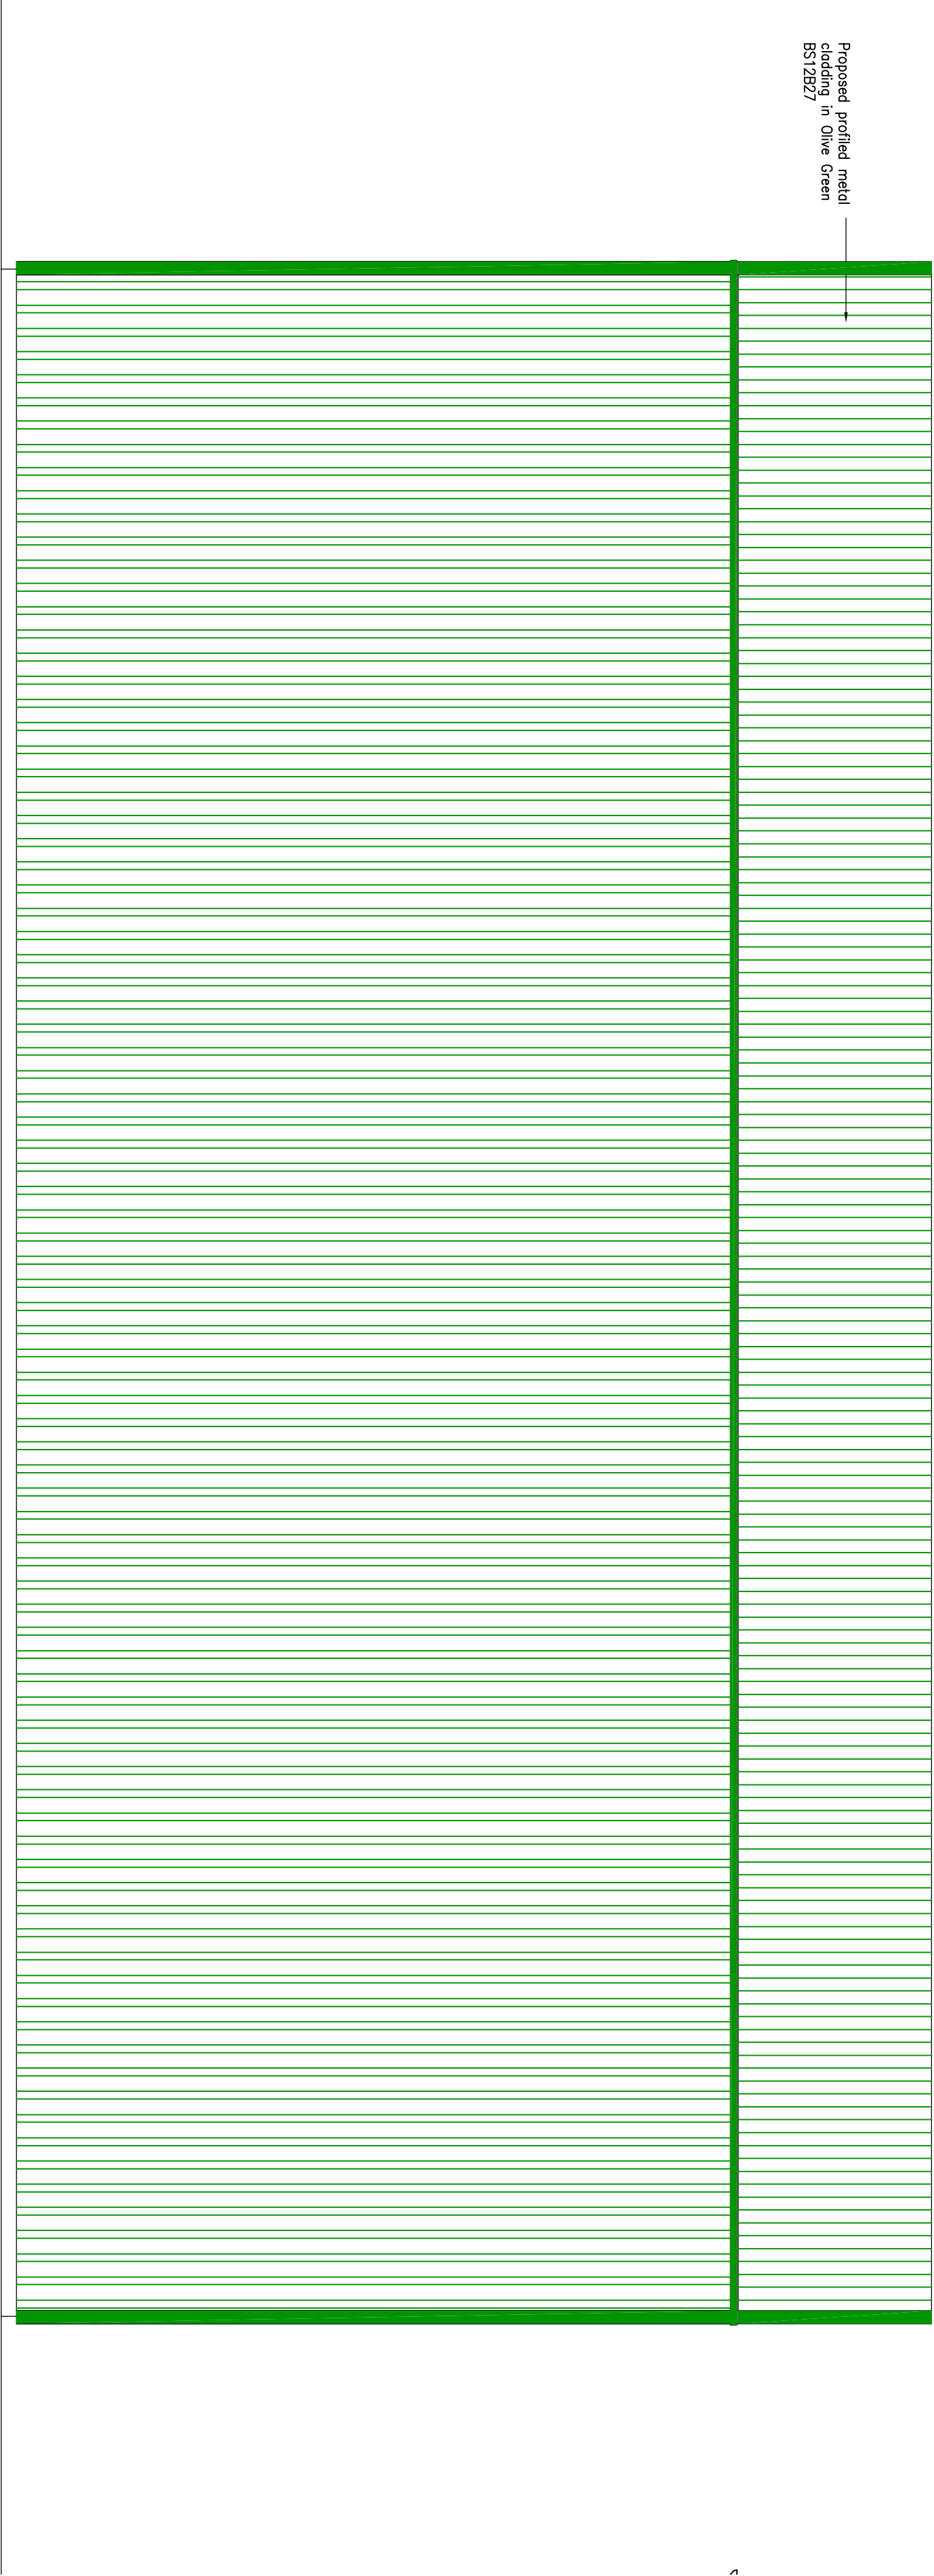

PROPOSED NORTH-WEST ELEVATION 1:50

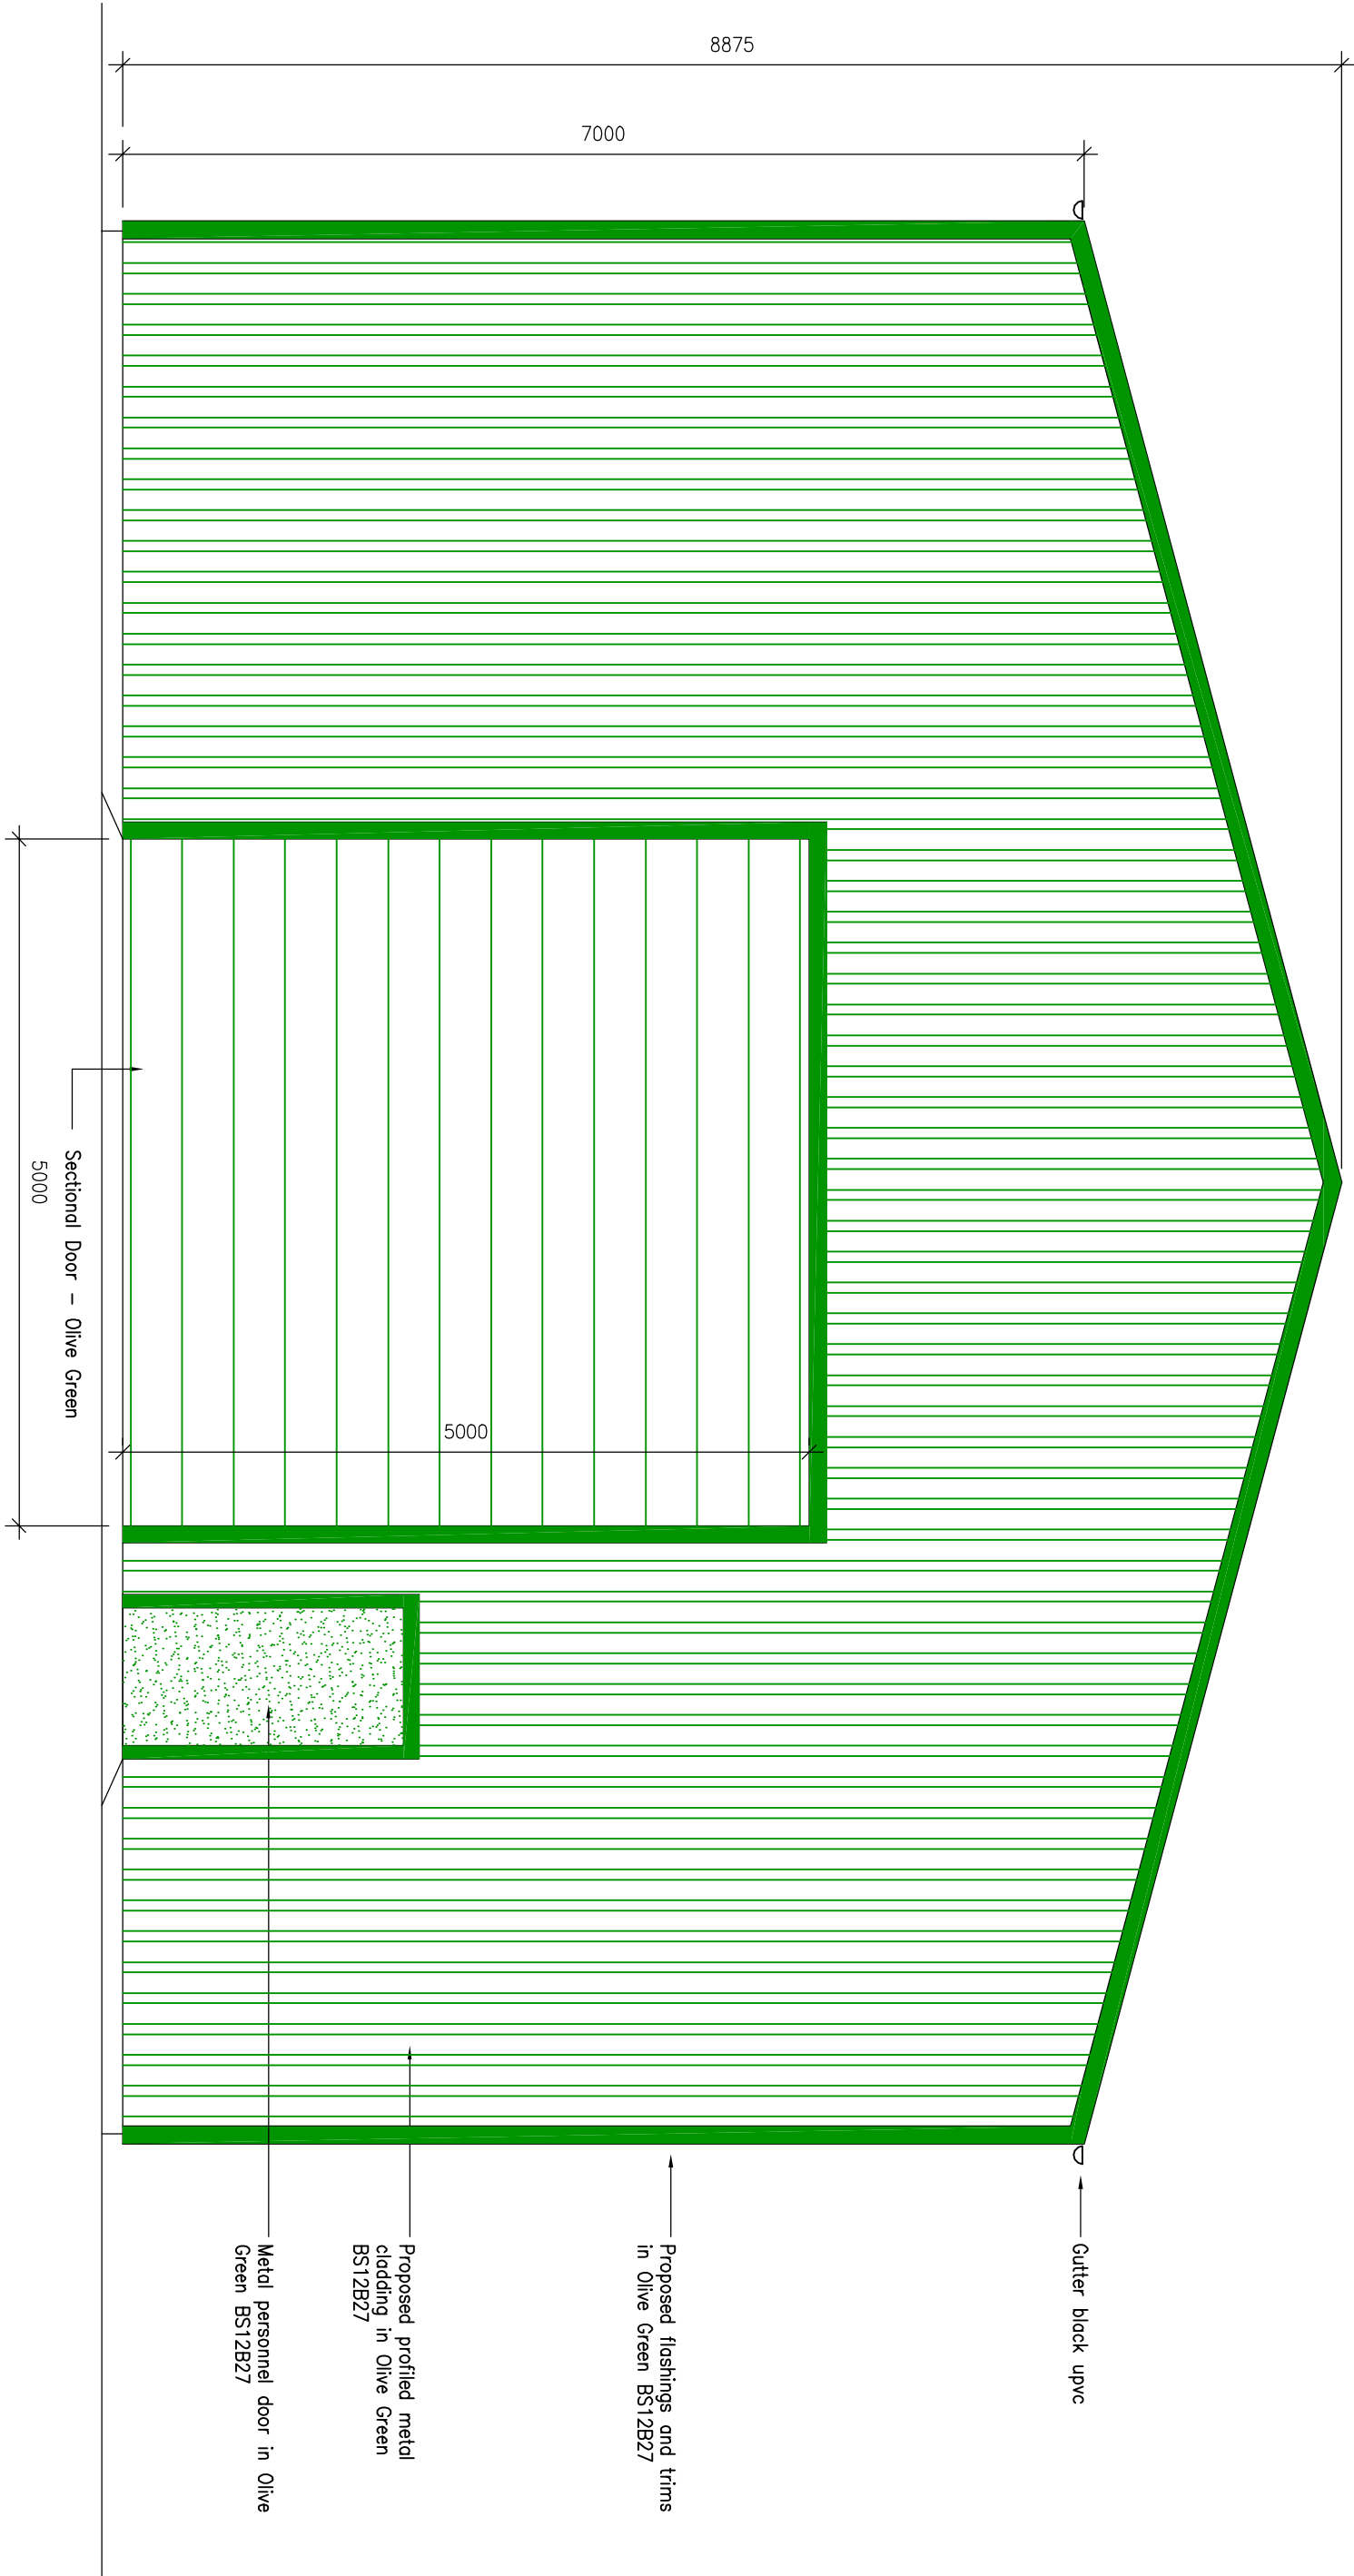

PROPOSED SOUTH-WEST ELEVATION 1:50

 

Project:

Proposed Potato Store at Uranga Farm
Fishersgate, Sutton St James, Spalding, PE12 0EZ

Drawing: P5D0128-01 Proposed Elevations

Scale: 1:50 Drawing A1 size