




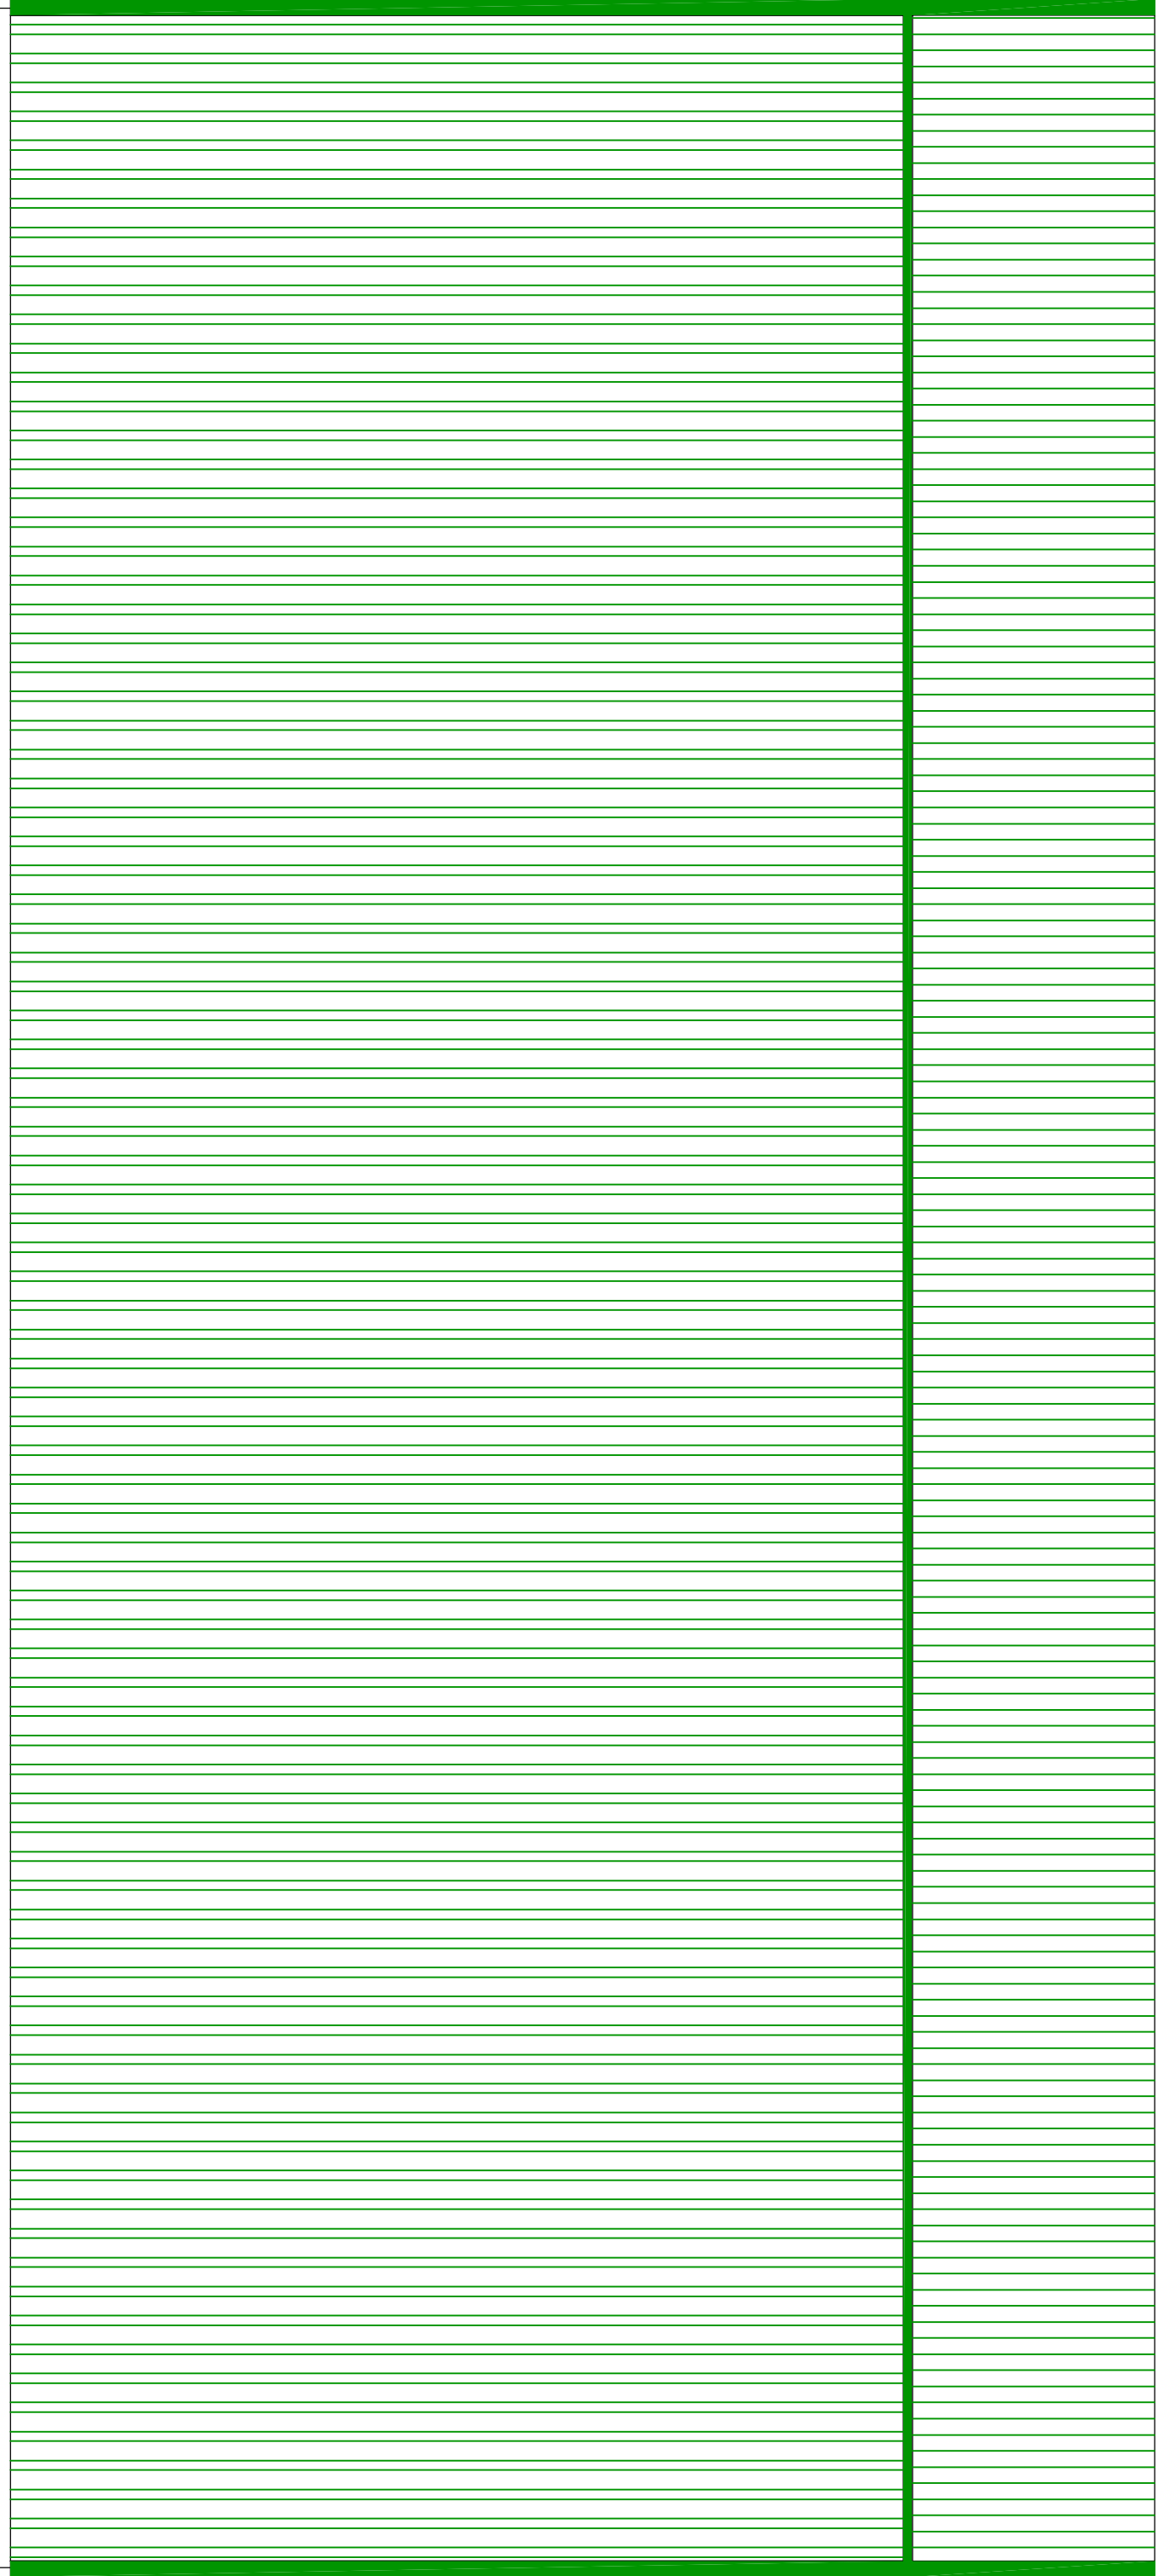

PROPOSED SOUTH-EAST ELEVATION 1:50

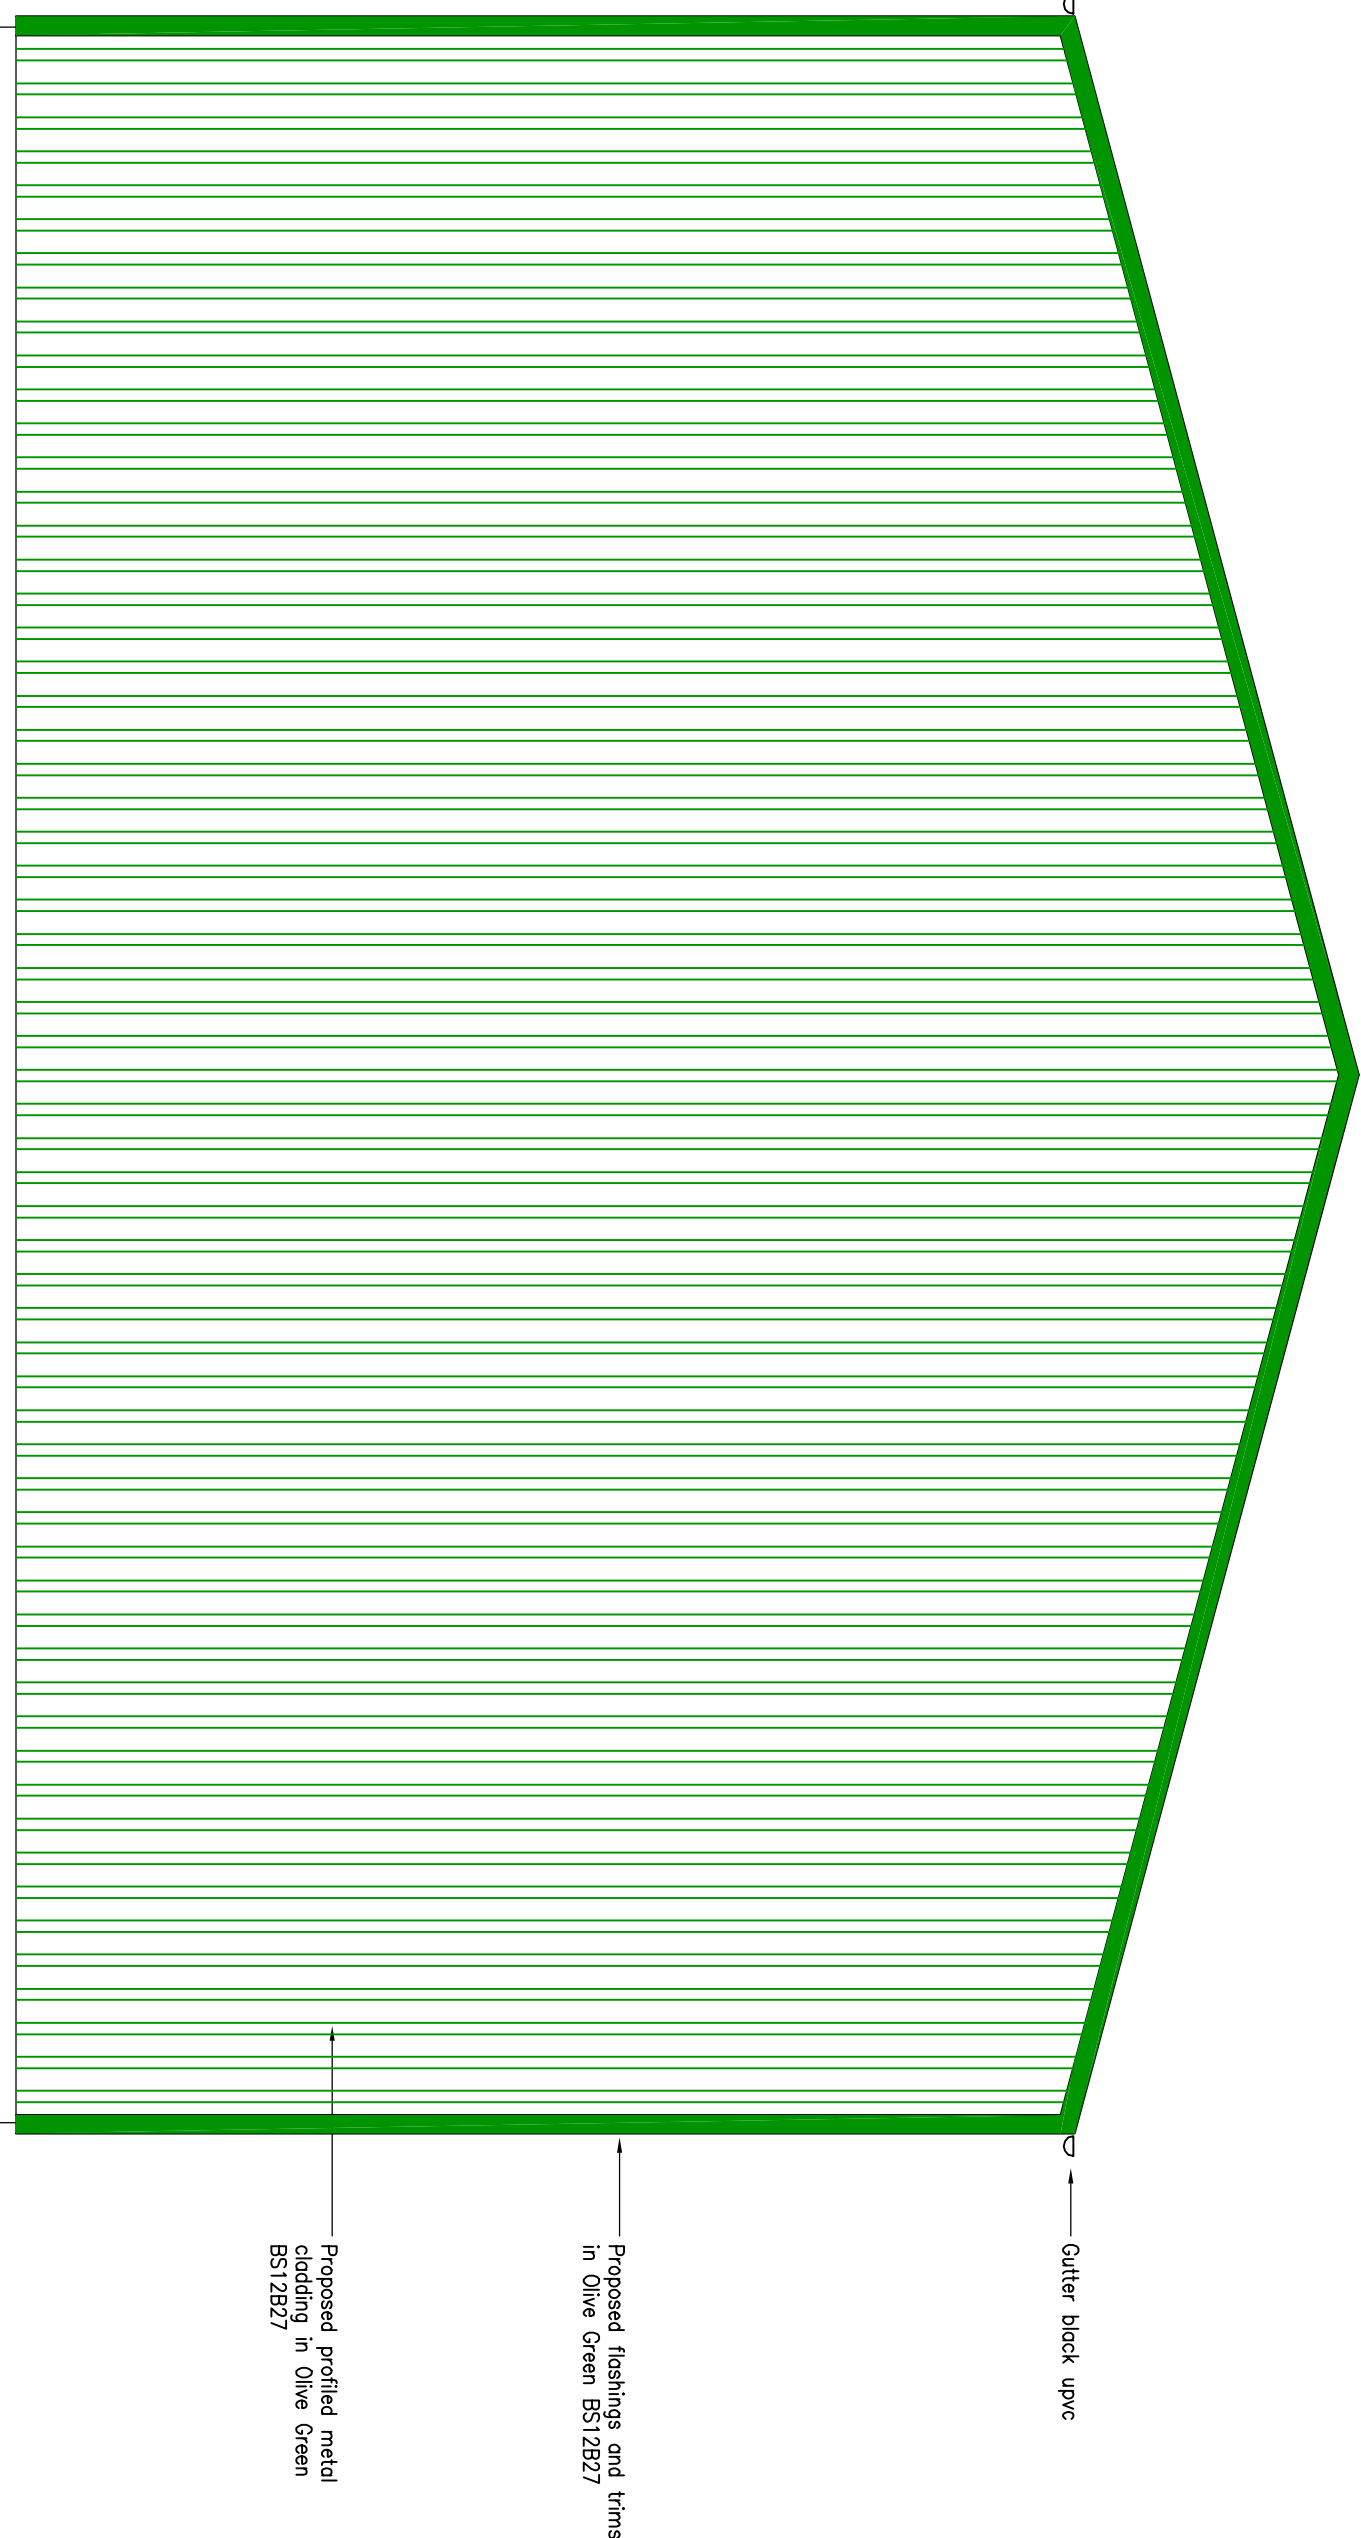

PROPOSED NORTH-EAST ELEVATION 1:50

 

Project:
Proposed Potato Store at Grange Farm
Fishergate, Sutton St James, Spalding, PE12 0EZ
Drawing: DSD0128 -02 Proposed Elevations
Scale: 1:50 Drawing A1 size